
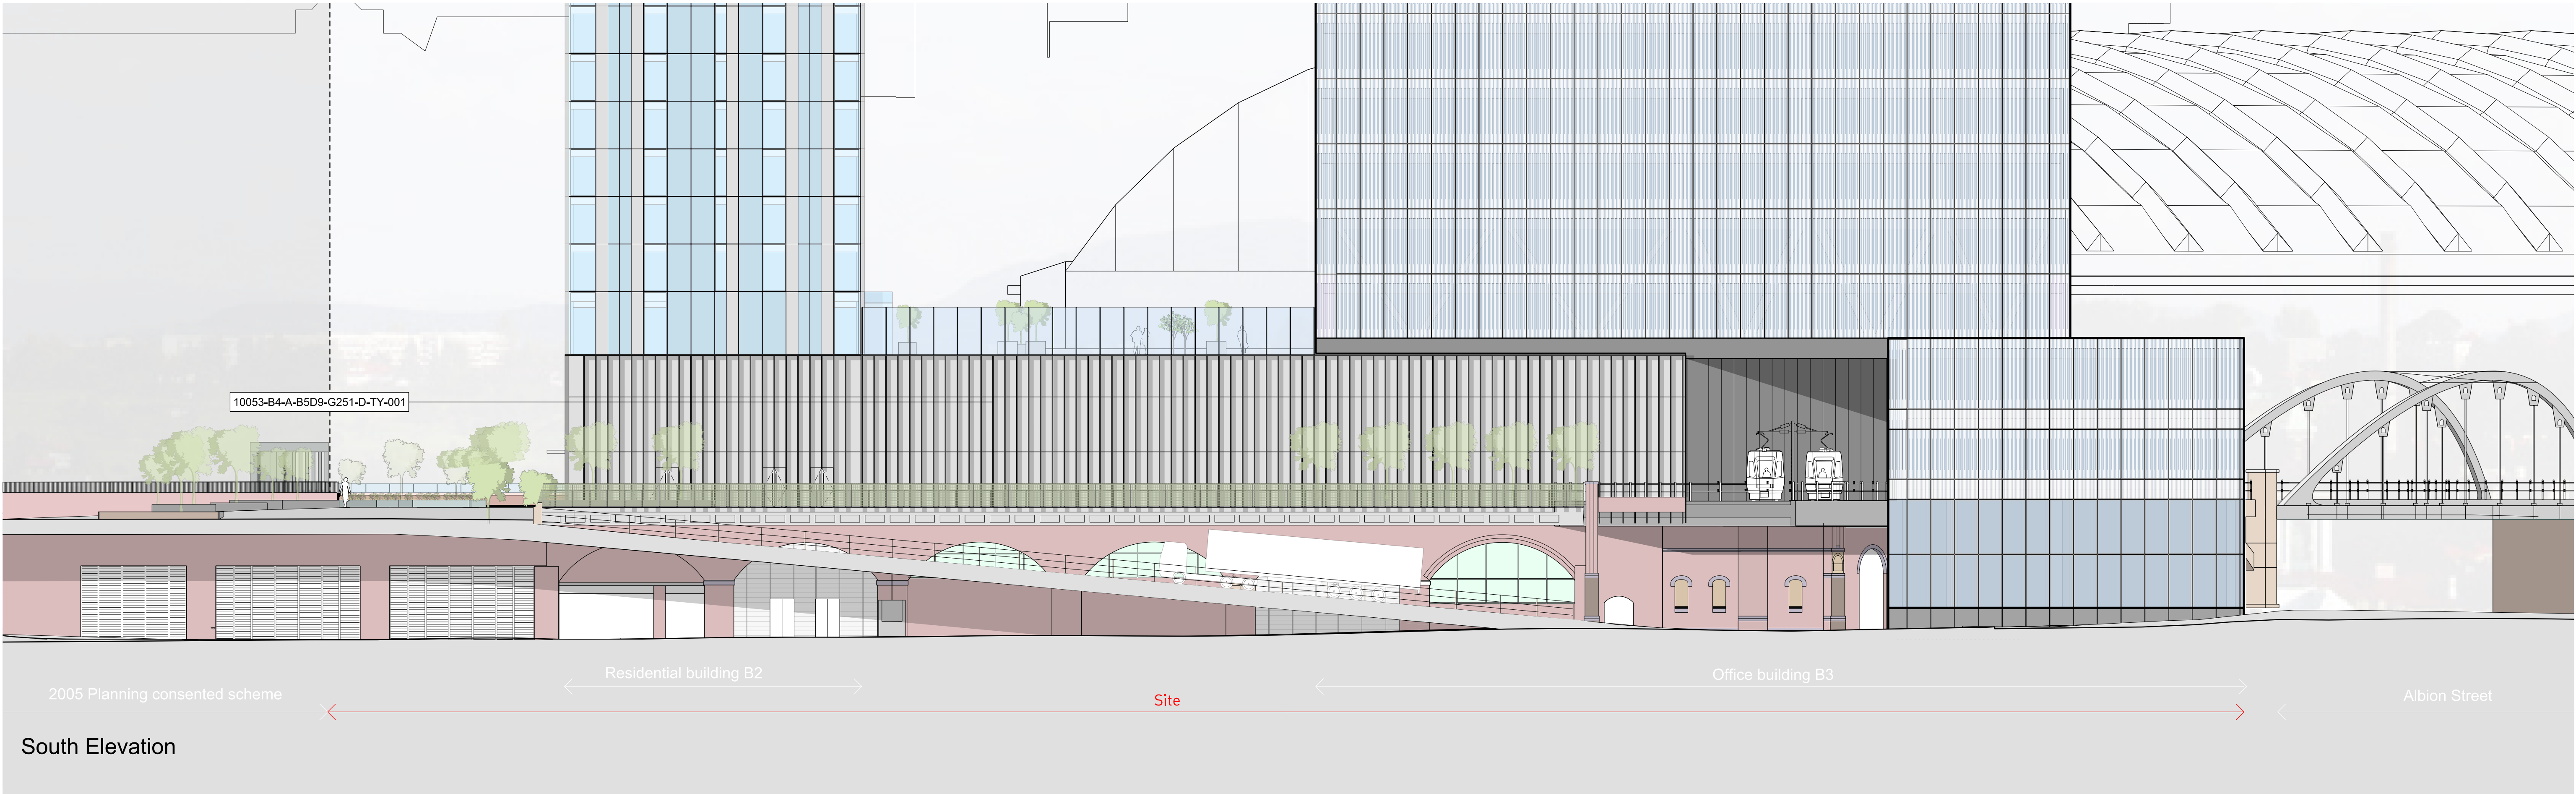


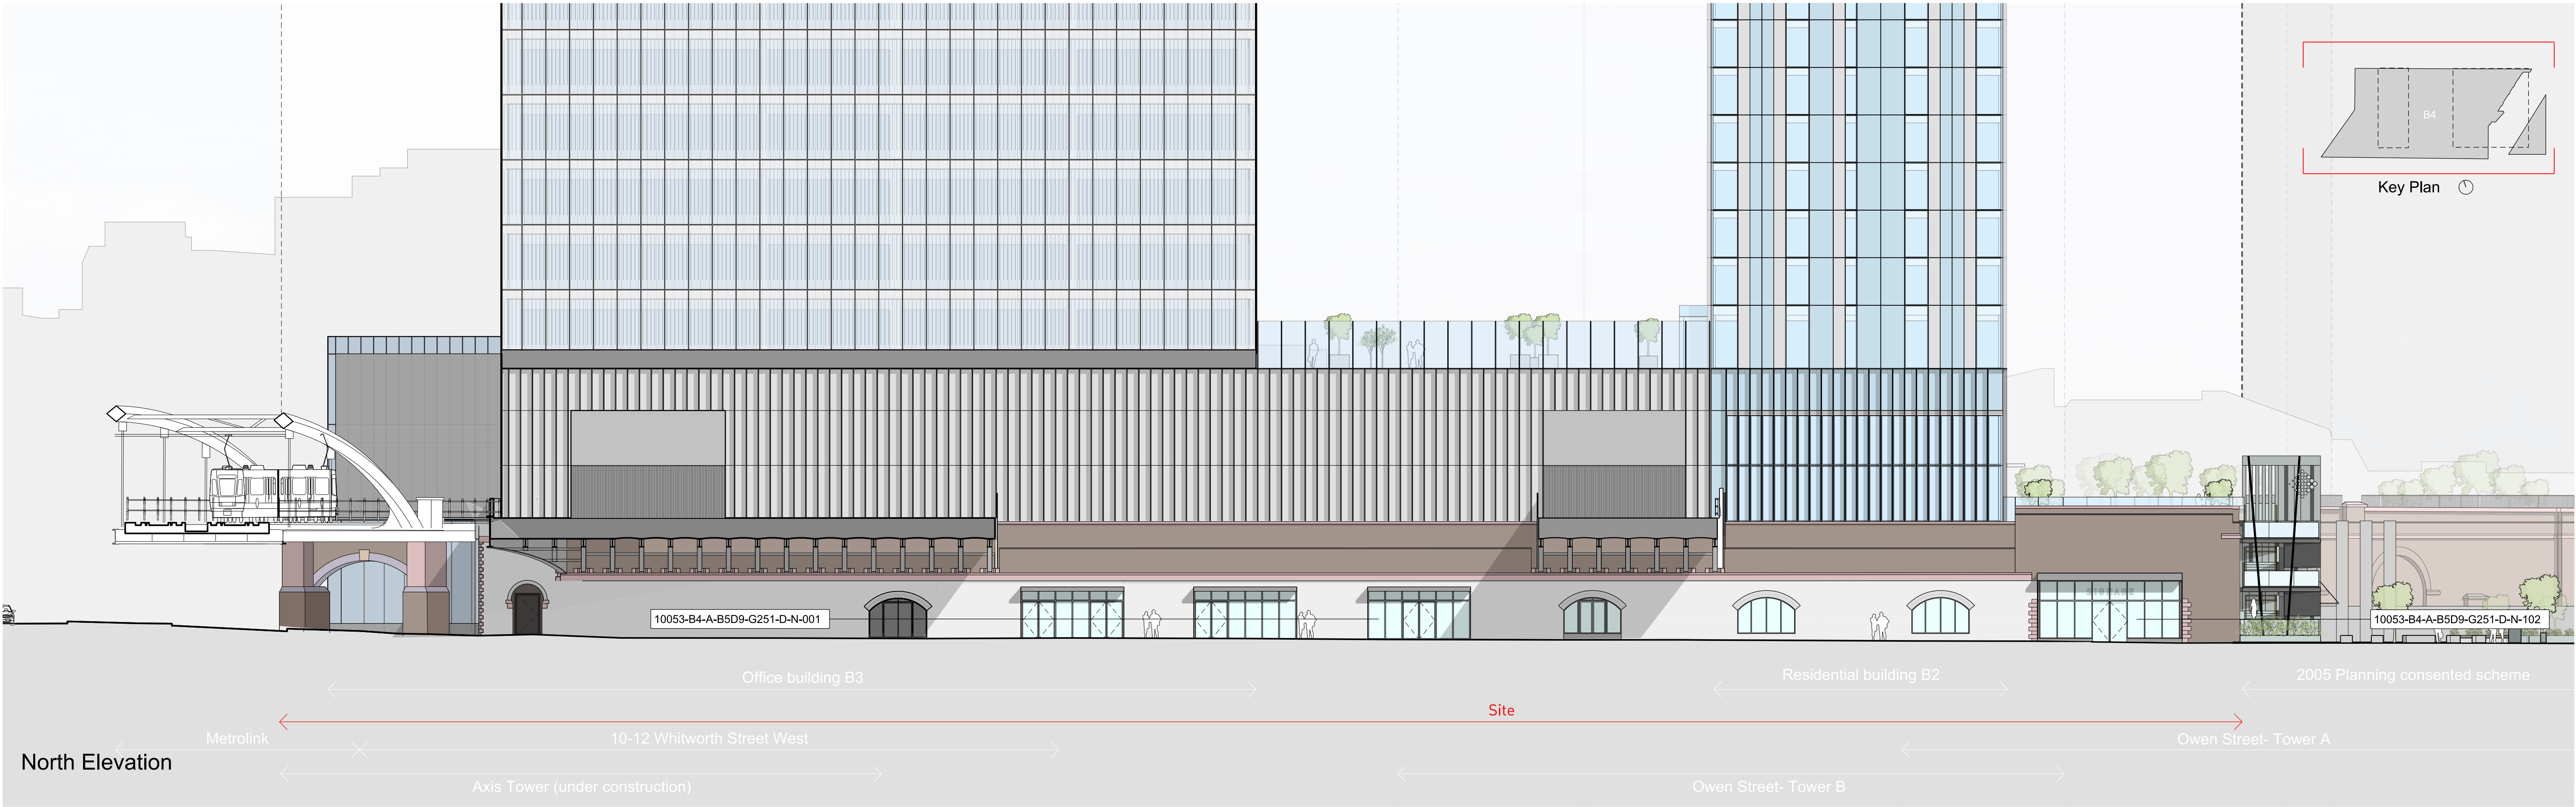

This drawing is copyright Do not scale off dimensions. All dimensions to be checked on site by contractor. Contractor to report any dimensional discrepancies, errors or omissions prior to commencing on site.	Rev/	Date	Description	Rev/	Date	Description	Rev/	Date	Description	North	Project Title Former Bauer Millet Site Drawing Title Building 4- Proposed North Elevation Proposed South Elevation	Status	Planning Scale 1:400@ A3 / 1:200@ A1 Date March 2017 Job No 10053 Drawing No 10053-B4-A-B5D9-G200-E-NS-001 Revision 04	MANCHESTER Riverside, 4 Commercial St Manchester M16 4BQ +44 (0)161 835 2345 www.simpsonhaugh.com LONDON 8-11 Roper Place London EC1R 6BB +44 (0)20 7549 4900 mail@smpsonhaugh.com
	00	17-03-2017	Planning Issue											
	01	30-04-2020	Minor Material Amendment Application											
	02	29-05-2020	Minor Material Amendment Application											
	03	12-06-2020	Minor Material Amendment Application											
	04	15-12-2020	Non-Material Amendment Application											