


Project 4 WESTDALE GARDENS GREATER MANCHESTER M19 1JD		
Drawing Title EXISTING SITE PLAN		
Drawing No. 106		
Drawn: ZU	Checked: TI	Date 01.04.2021
Scale @ A3		1:500

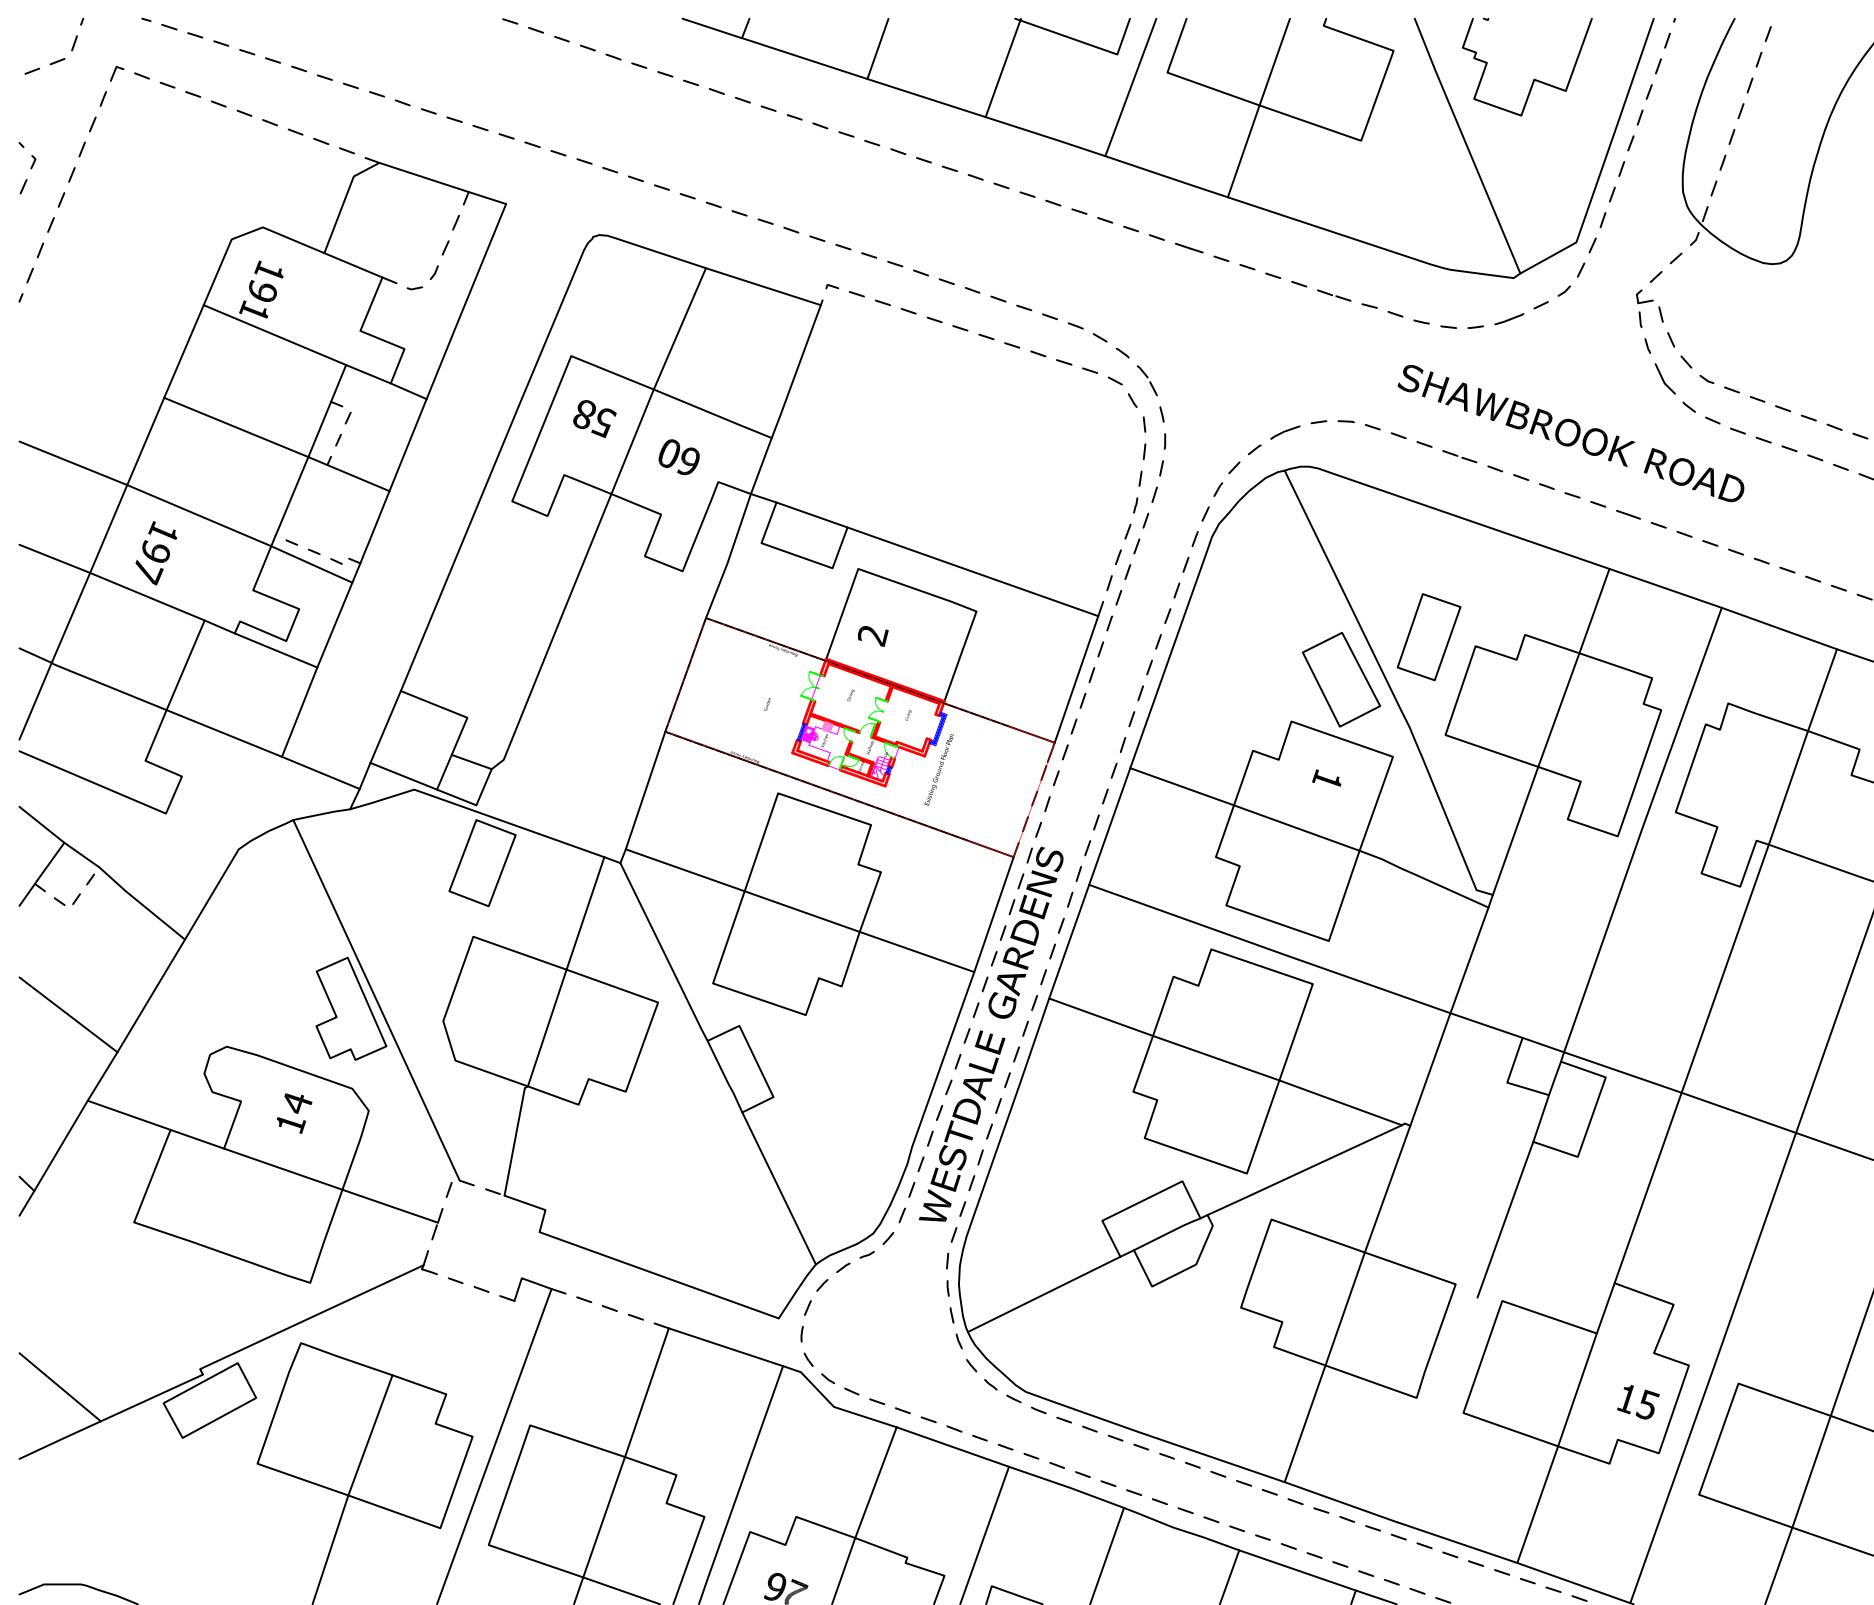

S-Trent Consulting Ltd
4 Westdale Gardens
Manchester M19 1JD
T: 07400012759
Reg No. 13106786
S-Trent Consulting Ltd Registered
England and Wales
No.13106786; Address as above

