






Proposed Rear Elevation

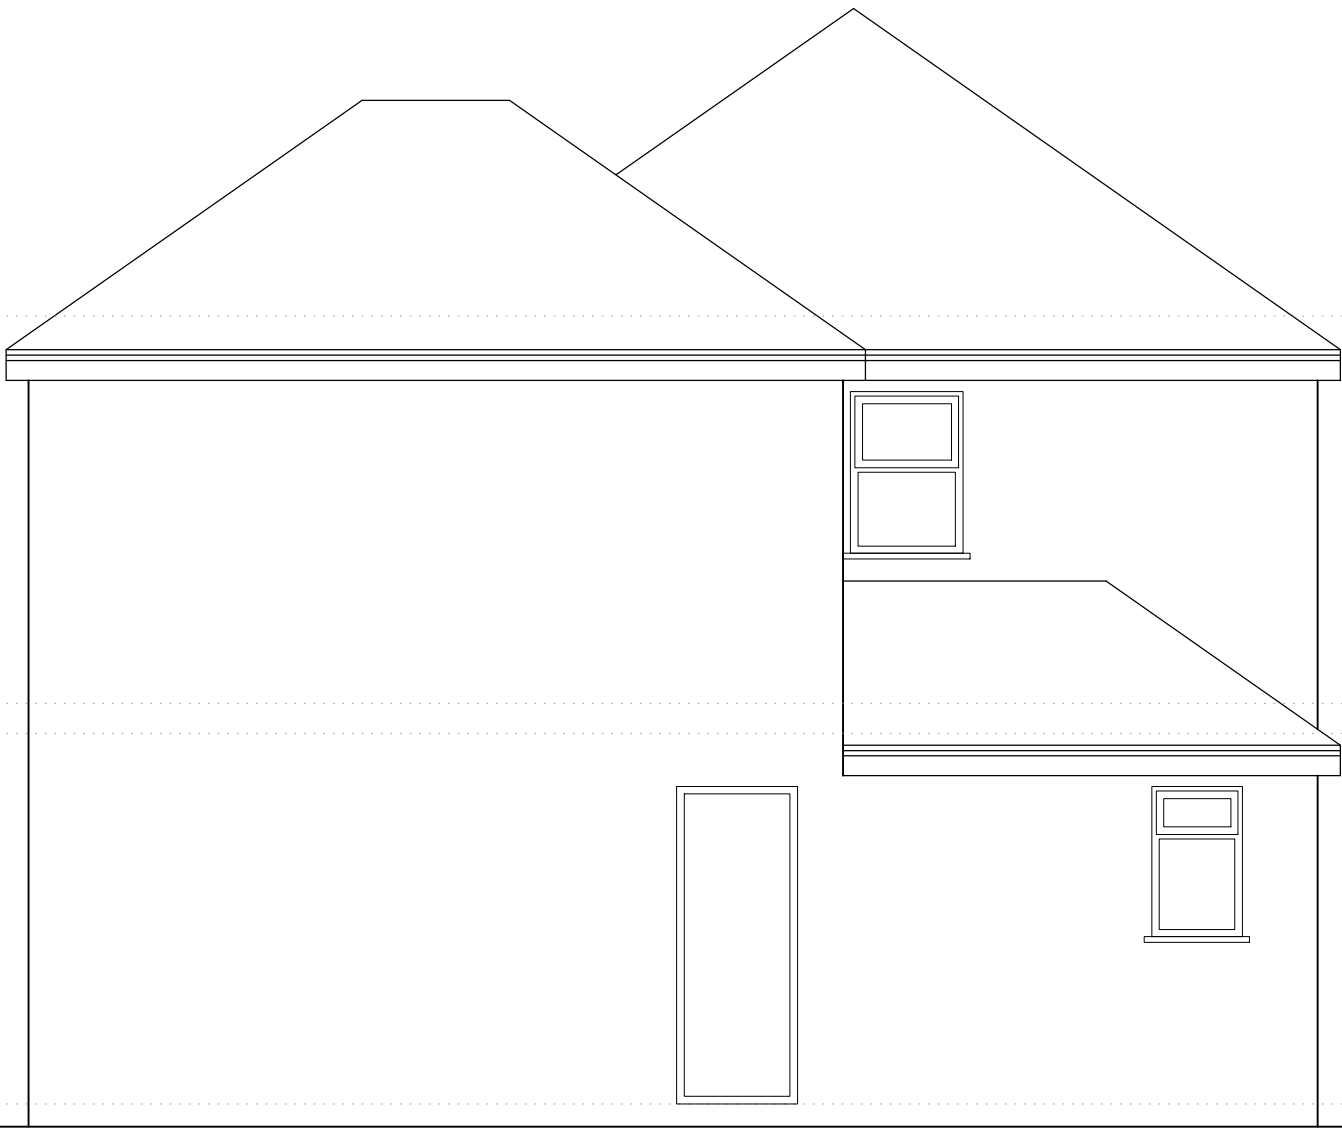


Proposed Side Elevation

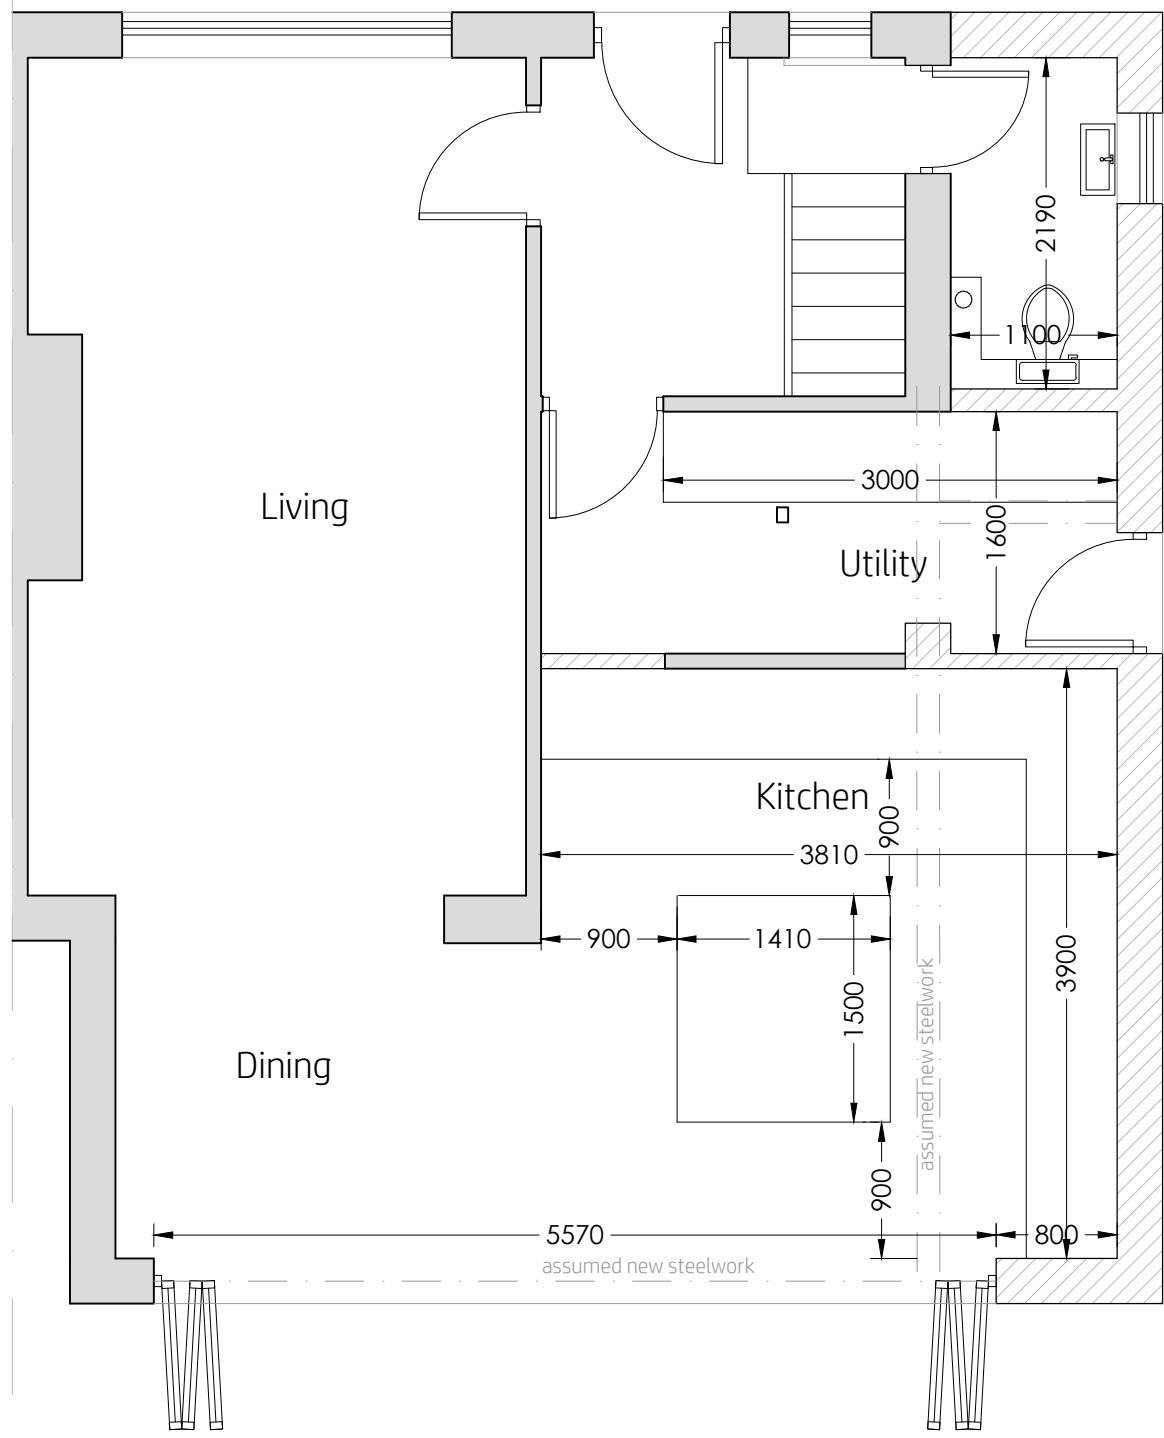

Proposed Ground Floor

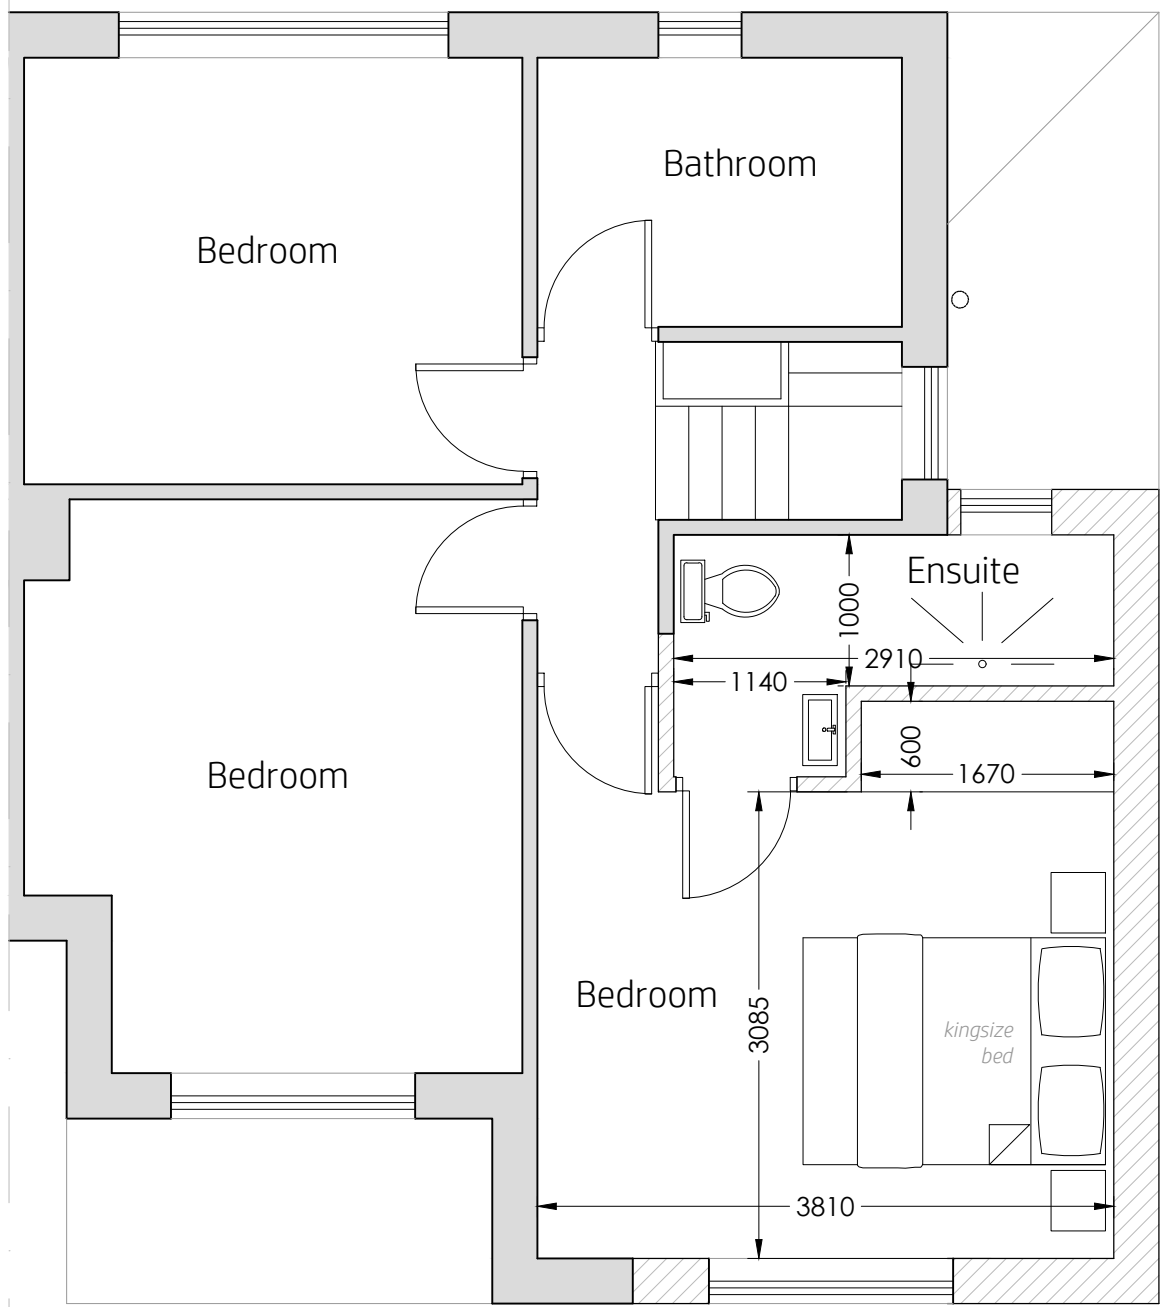

Proposed First Floor

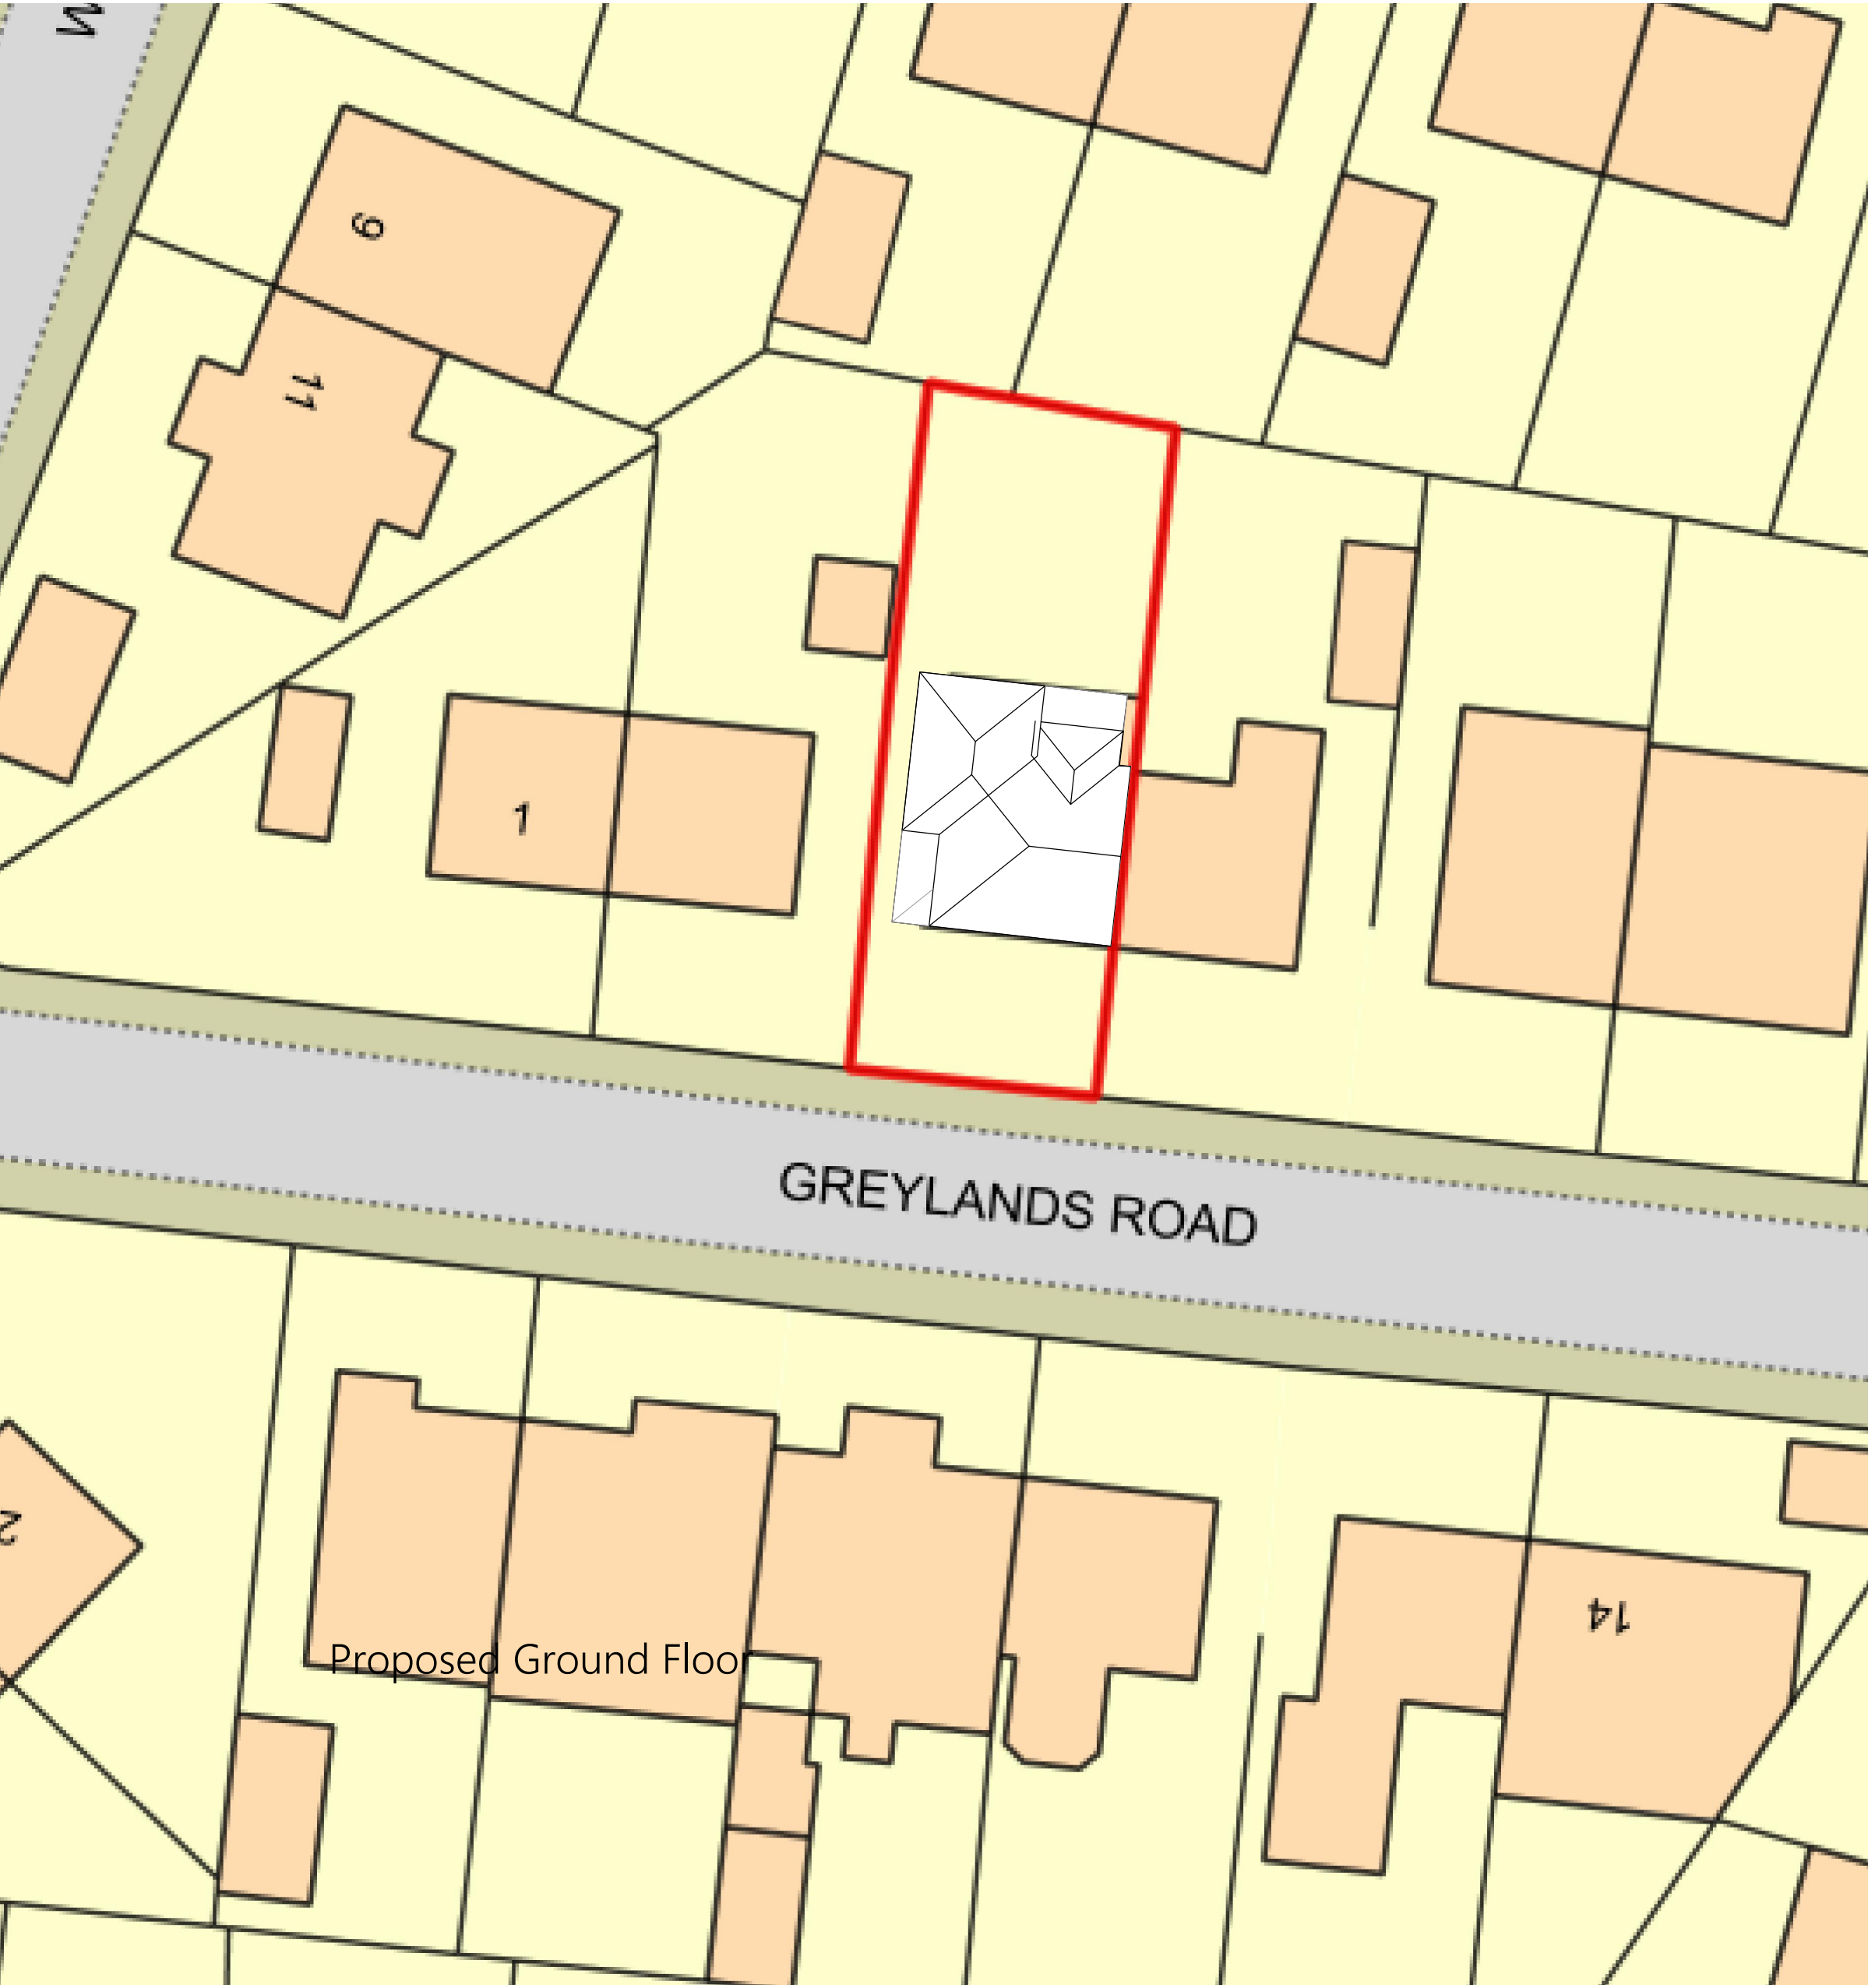

Proposed Block Plan
1:200

project
5 Greylands Road
Didsbury
M20 5PJ

date
Mar 2021

scale
1:50@A1
1:100@A3


drawn by
klh

drawing number
KH236-101

revision	description	date
A	dims added	15.03.2021
B	utility closed off / options for GF added	28.03.2021
C	block plan added	07.04.2021

kieranhibbsarchitecture
27 Pioneer Road
Macclesfield
SK11 7ZB

kieranhibbs@gmail.com
Mobile: 07584049322

 

kieranhibbsarchitecture

Proposed Plans