

P				Planning Submission		23.12.2020		SN	
issue		description		date		drawn		checked	
DRAWING STATUS									
P- PLANNING		T- TENDER		C- CONSTRUCTION		R- RECORD			
PLANNING									
 Ibelin Architecture									
59 Kensington Road // Chorlton // Manchester // M21 9WU // T: 07768 512 588 // E: info@ibelin.co.uk // W: www.ibelin.co.uk									
Client: Mr. K. & Mrs. C. Luckham									
Job: 7 Hampton Road, Chorlton, Manchester. M21 9LA.									
Title: Loft Plan - Proposed									
Scale: 1:50 @ A3									
Job Number		Drawing Number		Issue					
2009		015		P					

GENERAL NOTES


1. Dimensions must not be copied from this drawing. Any discrepancies are to be discussed with Ibelin Architecture.

2. Ibelin Architecture is to be notified of any discrepancies in writing.

3. All dimensions are in millimetres unless otherwise stated.

4. All dimensions should be verified on site before commencement of any work.

5. Copyright is reserved the property of Ibelin Architecture in accordance with the Copyright, Designs and Patents Act 1988.

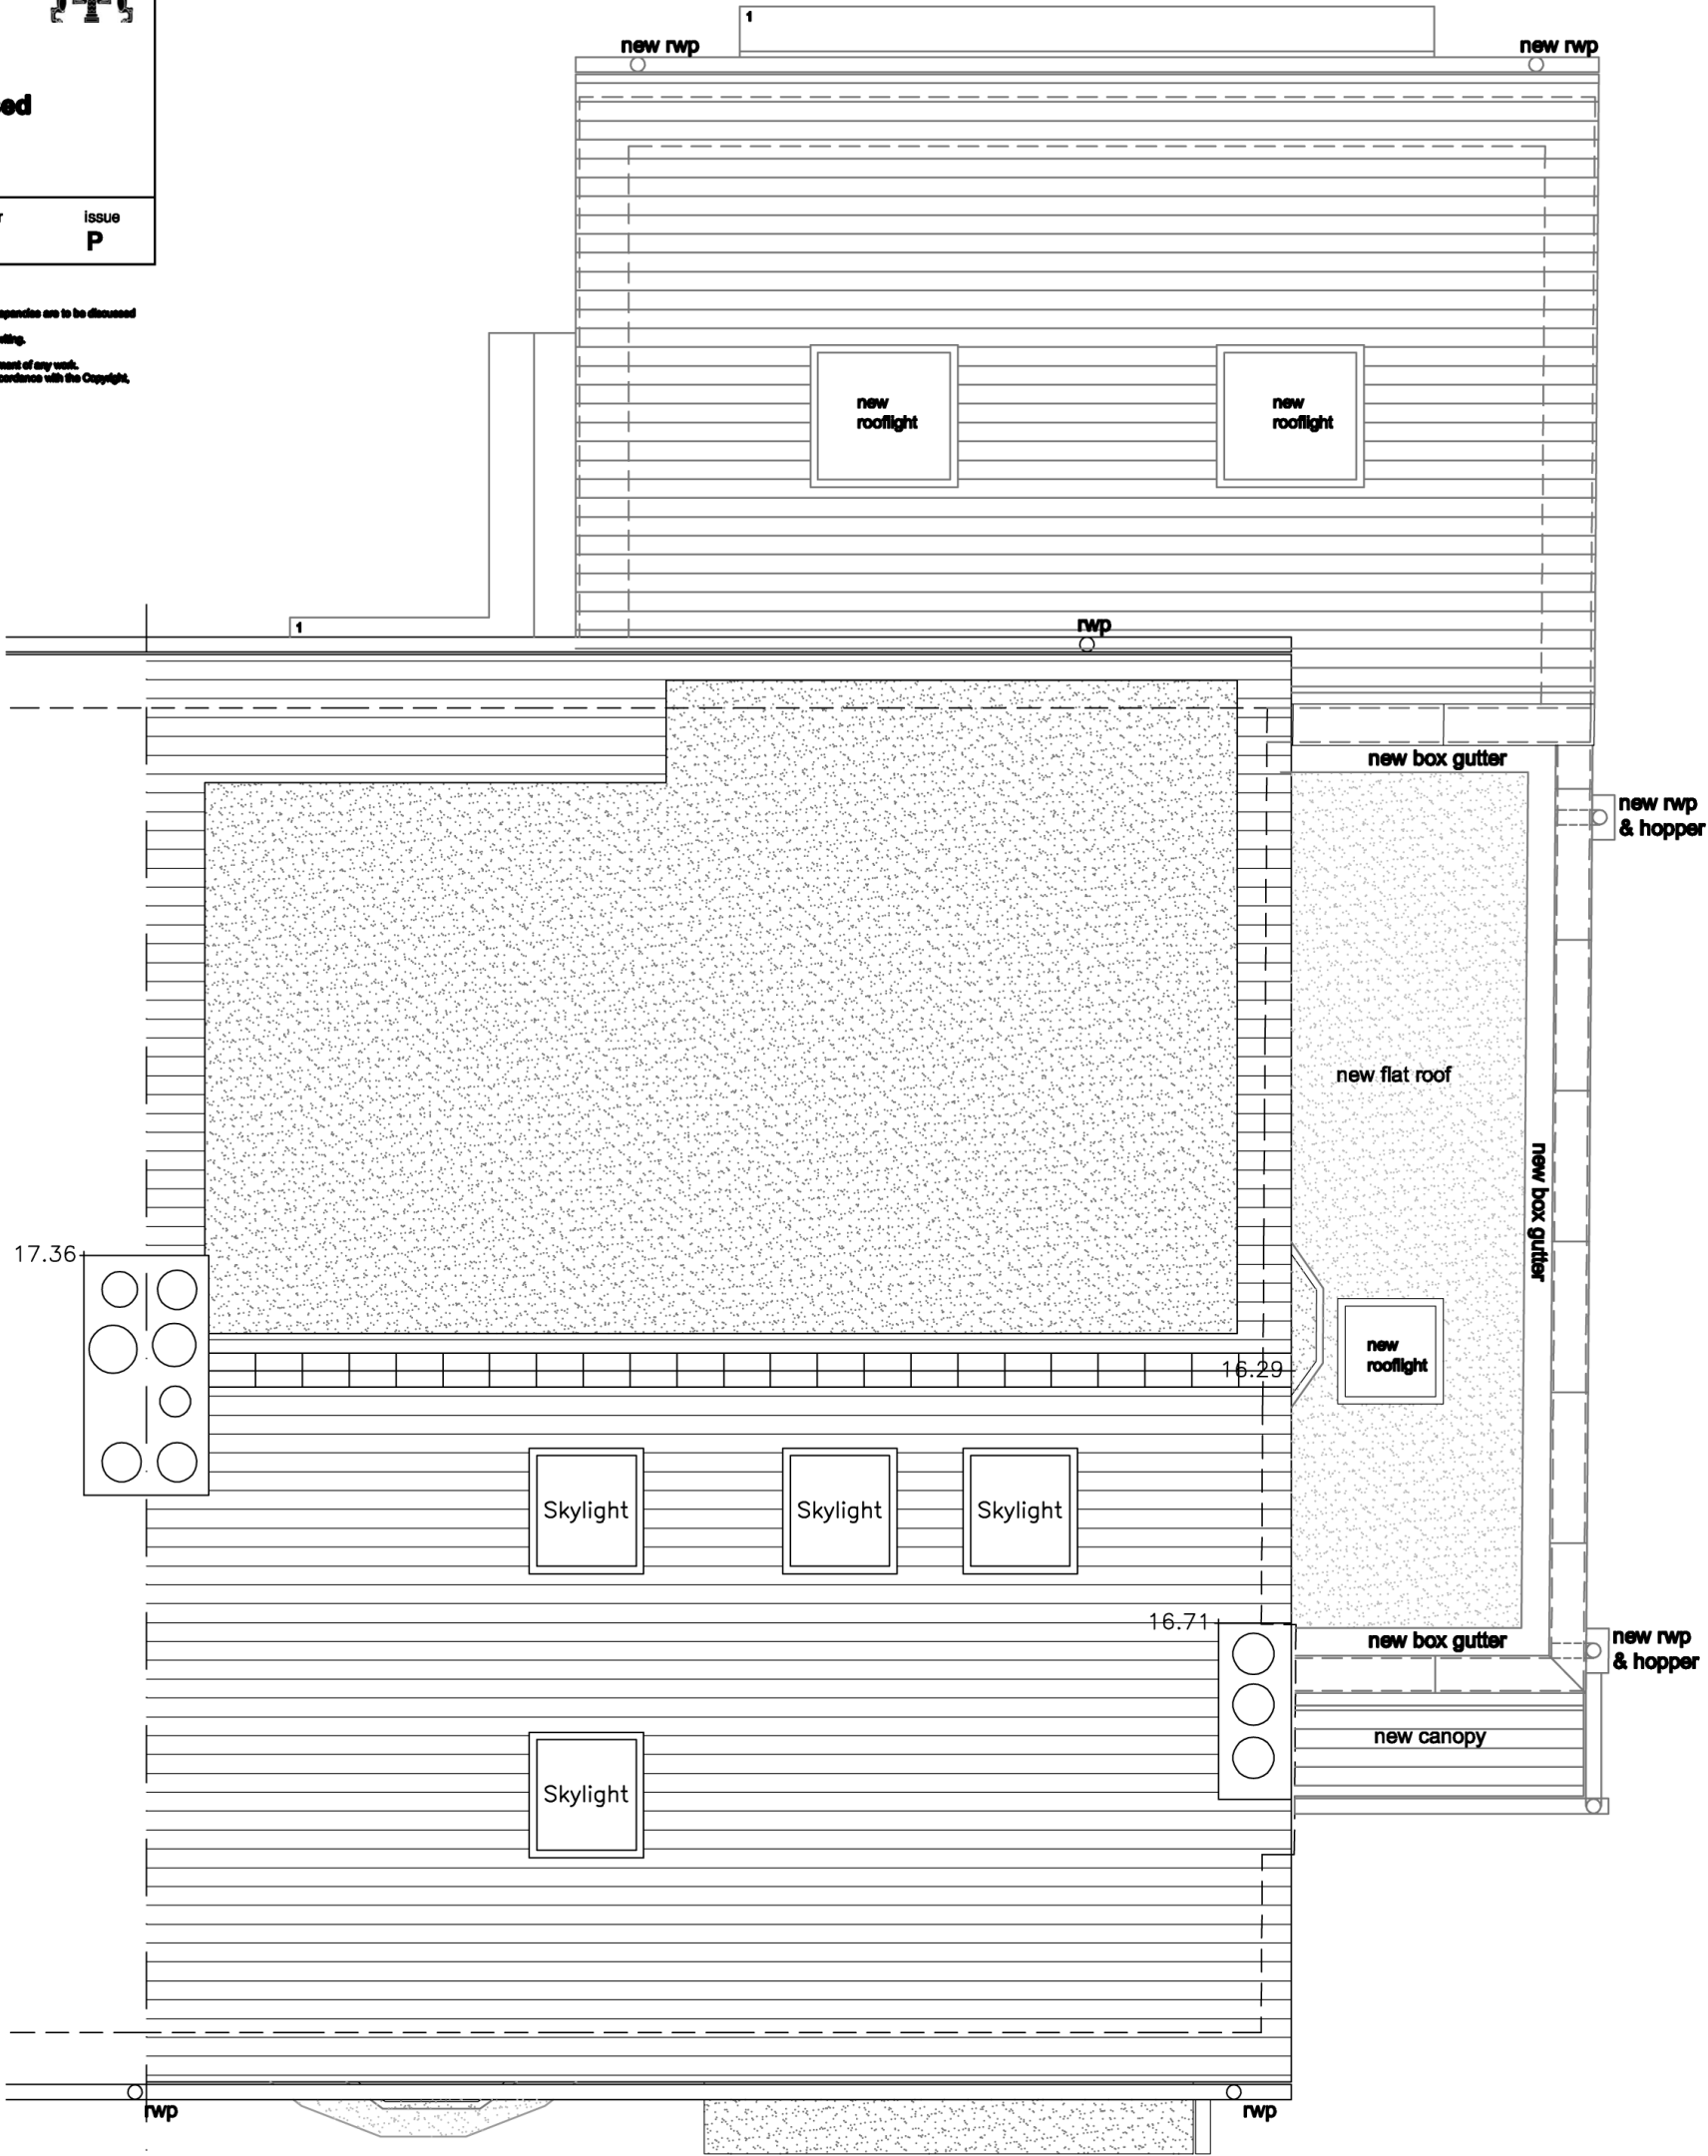

Roof Plan - Proposed scale 1:100 @ A3