


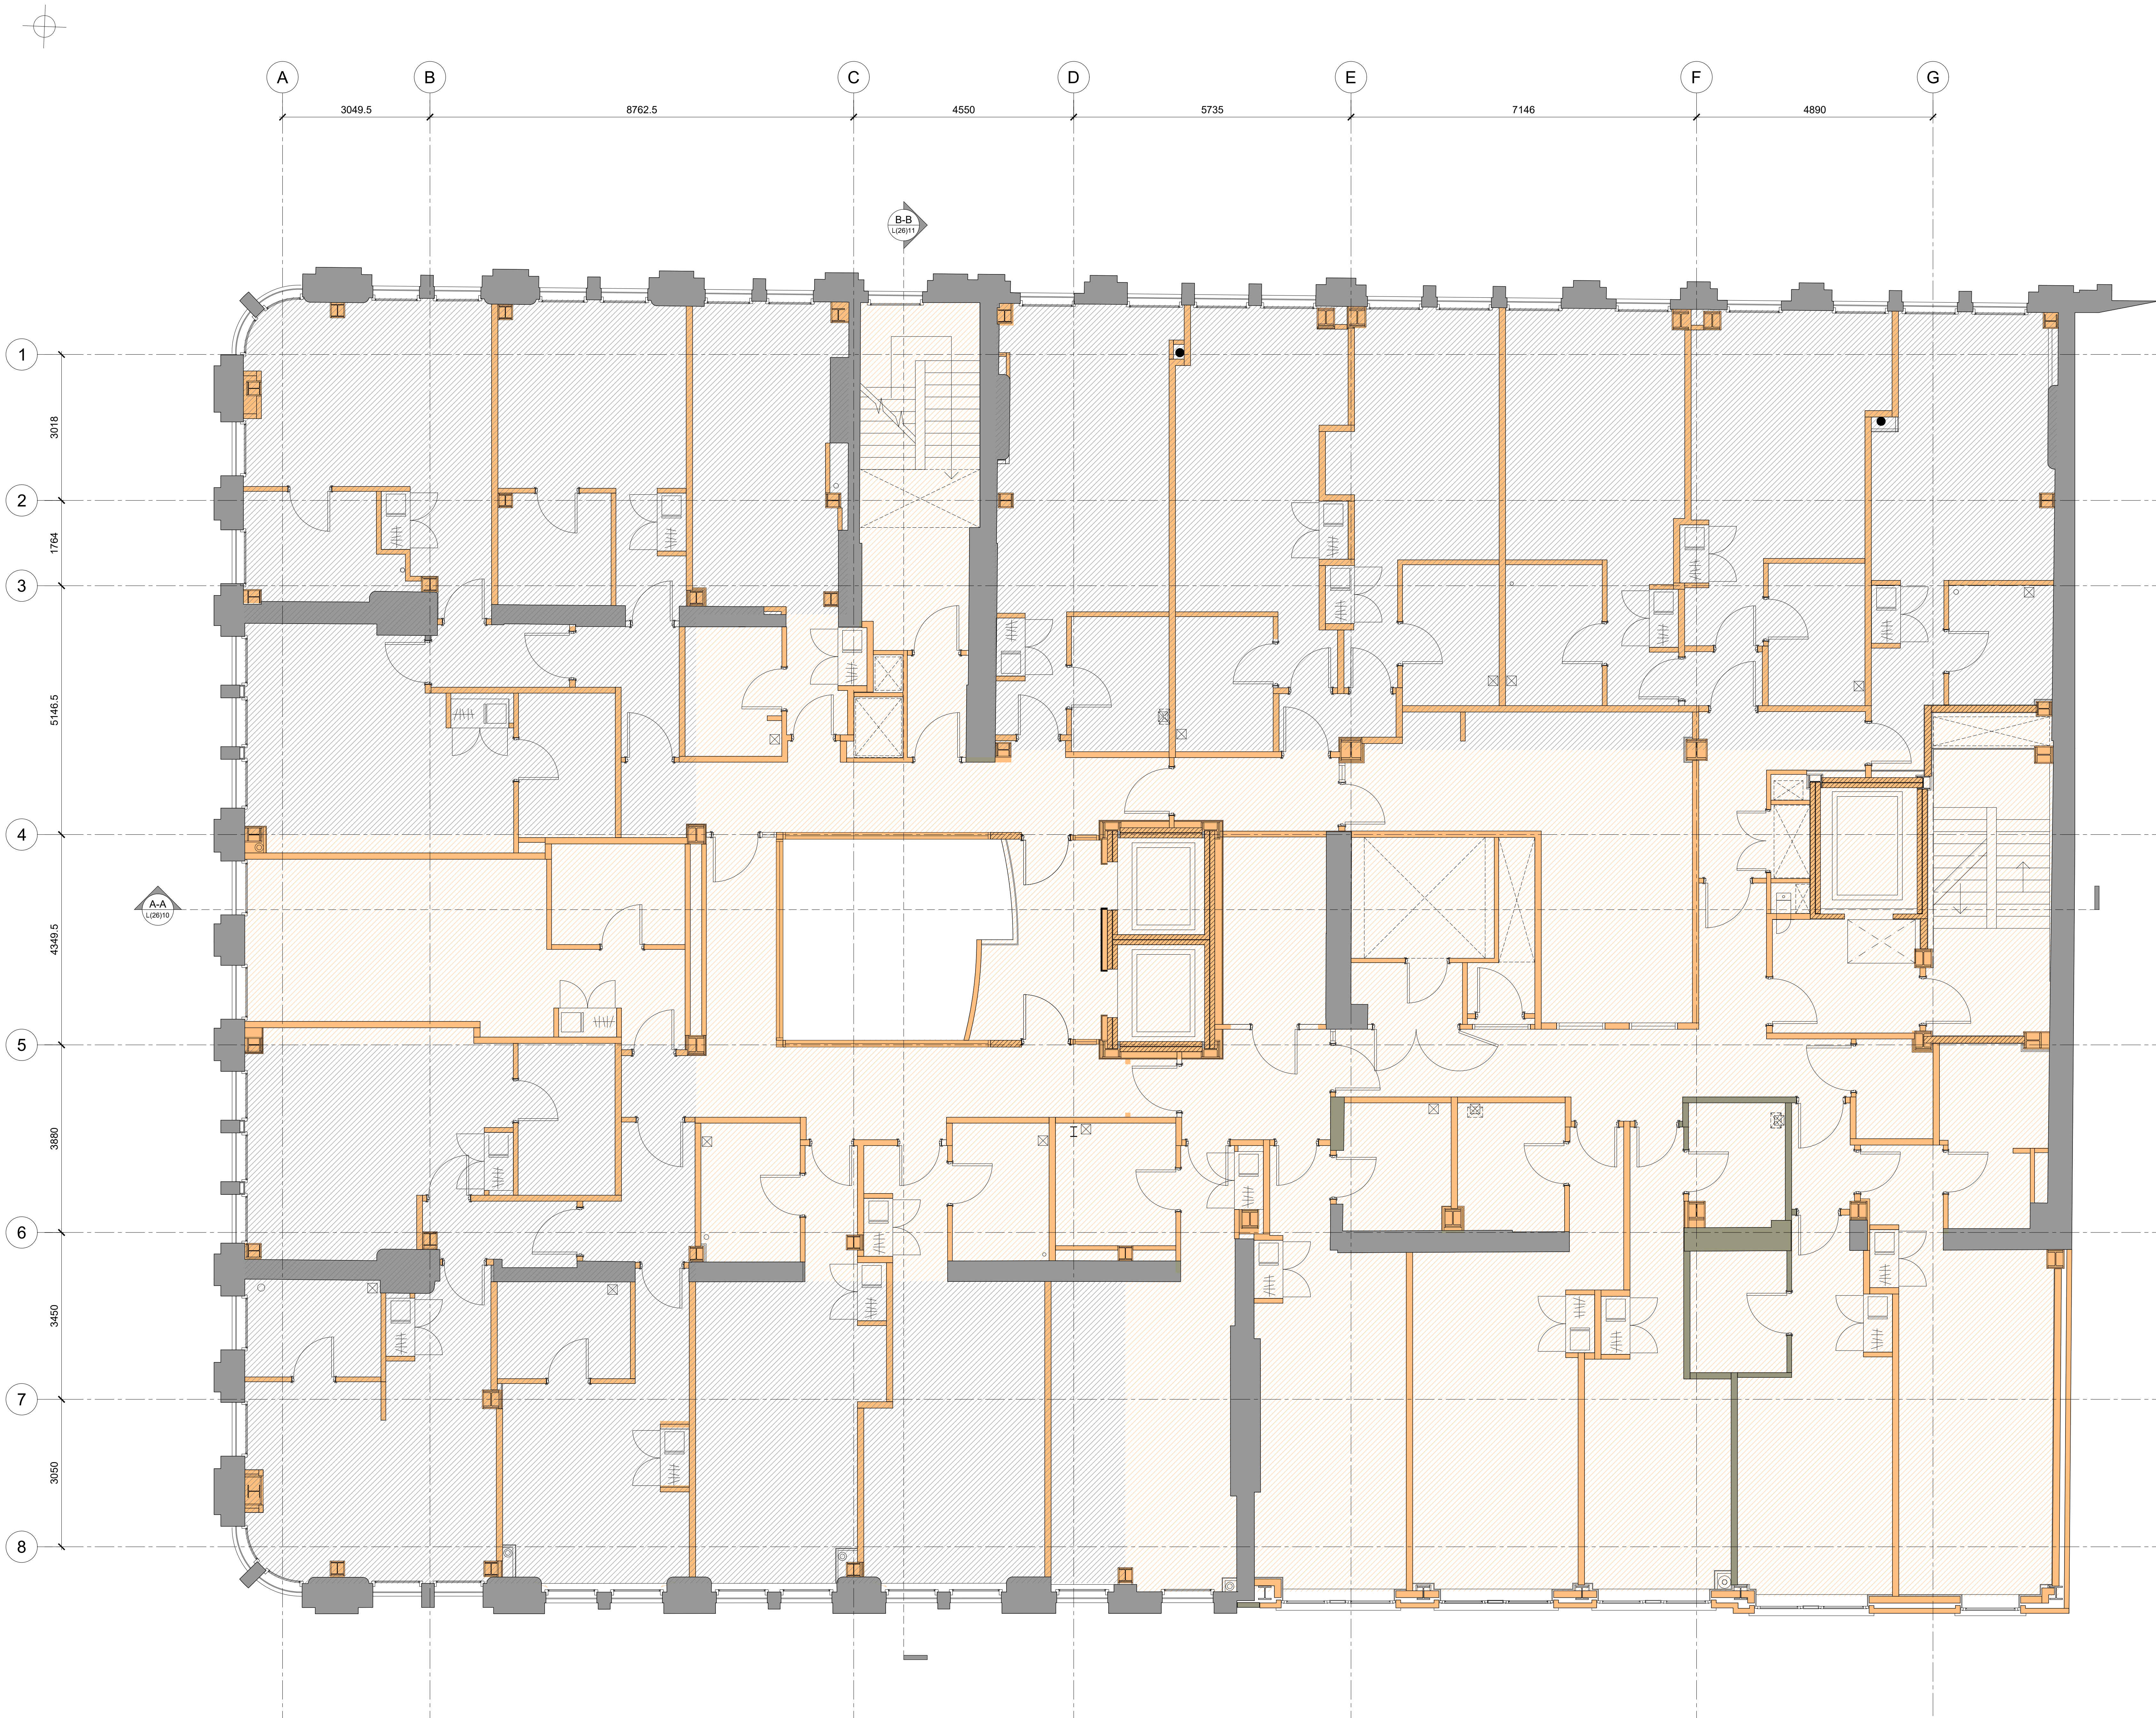

EXISTING KEY:	
	EXISTING ORIGINAL WALL / STRUCTURE, CONCEALED BY INTERNAL LININGS.
	EXISTING NON-ORIGINAL WALL / STRUCTURE.
	EXISTING ORIGINAL JOISTED FLOOR STRUCTURE WITH PLYWOOD DECK & FLOATING ACOUSTIC FLOOR.
	EXISTING NON-ORIGINAL CONCRETE SLAB ON METAL DECK WITH SCREED TOPPING.
	EXISTING NON-ORIGINAL CONCRETE SLAB.

GENERAL NOTES:

ALL DIMENSIONS ARE TO BE CHECKED ON SITE WITH ANY DISCREPANCIES REPORTED TO THE ARCHITECT PRIOR TO THE WORKS BEING CARRIED OUT.

ALL WORKS ARE TO BE IN ACCORDANCE WITH THE PLANNING APPROVAL AND ANY SUBSEQUENT APPROVED LOCAL AUTHORITY PLANNING CORRESPONDENCE INCLUDING DRAWINGS, DOCUMENTS AND REPORTS.

ALL WORKS ARE TO COMPLY WITH THE BUILDING REGULATIONS, BRITISH STANDARDS, CODE OF PRACTICE, AND ANY LOCAL STATUTORY REQUIREMENTS.

ALL WORKS ARE TO COMPLY WITH CURRENT HEALTH AND SAFETY LEGISLATION, H.S.E. RECOMMENDATIONS/GUIDANCE AND THE CURRENT C.D.M. REGULATIONS.

THIS DRAWING IS TO BE READ IN CONJUNCTION WITH LEACH RHODES WALKER ARCHITECTS GENERAL ARRANGEMENT (L CODE) DRAWINGS, TOGETHER WITH RELEVANT DETAILED (A CODE) DRAWINGS AND SPECIFICATIONS.

FOR ALL STRUCTURAL WORKS REFER TO THE STRUCTURAL ENGINEERS INFORMATION.

FOR ALL MECHANICAL AND ELECTRICAL WORKS REFER TO THE MECHANICAL AND ELECTRICAL ENGINEERS INFORMATION.

FOR ALL ABOVE GROUND DRAINAGE WORKS REFER TO THE PUBLIC HEALTH ENGINEERS INFORMATION.

ALL PRODUCTS SPECIFIED ARE TO BE INSTALLED STRICTLY IN ACCORDANCE WITH THE MANUFACTURERS RECOMMENDATIONS, SPECIFICATION AND DETAILS.

rev | description | date | auth | data
DO NOT SCALE OFF THIS DRAWING © LEACH RHODES WALKER 2011

LeachRhodesWalker
Architects

Info@lrw.co.uk | www.lrw.co.uk
50 Deansgate Place Manchester M3 5LH
Manchester London Bucharest
+44 (0)161 833 0211 +44 (0)207 993 1363 +40 (21)850 4026

client ASPEN HOTELS LTD			
project STOREYS MANCHESTER			
project no. 8180	drawing no. L(26)05	rev	
description EXISTING THIRD FLOOR PLAN			
scale 1:50@ A0	date drawn 09.03.21	drawn by SJM	authorized by SJM
Web/Action			
purpose of issue ☐ planning ☐ building mgs ☐ tender ☐ comment ☐ approval ☐ construction			