

NOTES


- DO NOT SCALE FROM THIS DRAWING.
- ALL MEASUREMENTS ARE IN MILLIMETRES UNLESS STATED OTHERWISE.
- THIS DRAWING IS TO BE READ IN CONJUNCTION WITH THE SPECIFICATION AND ALL RELEVANT ARCHITECTURAL, ELECTRICAL, MECHANICAL AND STRUCTURAL DRAWINGS.
- (c) UNIVERSITY OF MANCHESTER. THIS DRAWING MUST NOT BE REPRODUCED WITHOUT PERMISSION.
- DIRECTORATE OF ESTATES AND FACILITIES TO BE NOTIFIED OF ANY DISCREPANCIES.

Site access (vehicular)


Common room roof (JCR)

Main building


Car parking

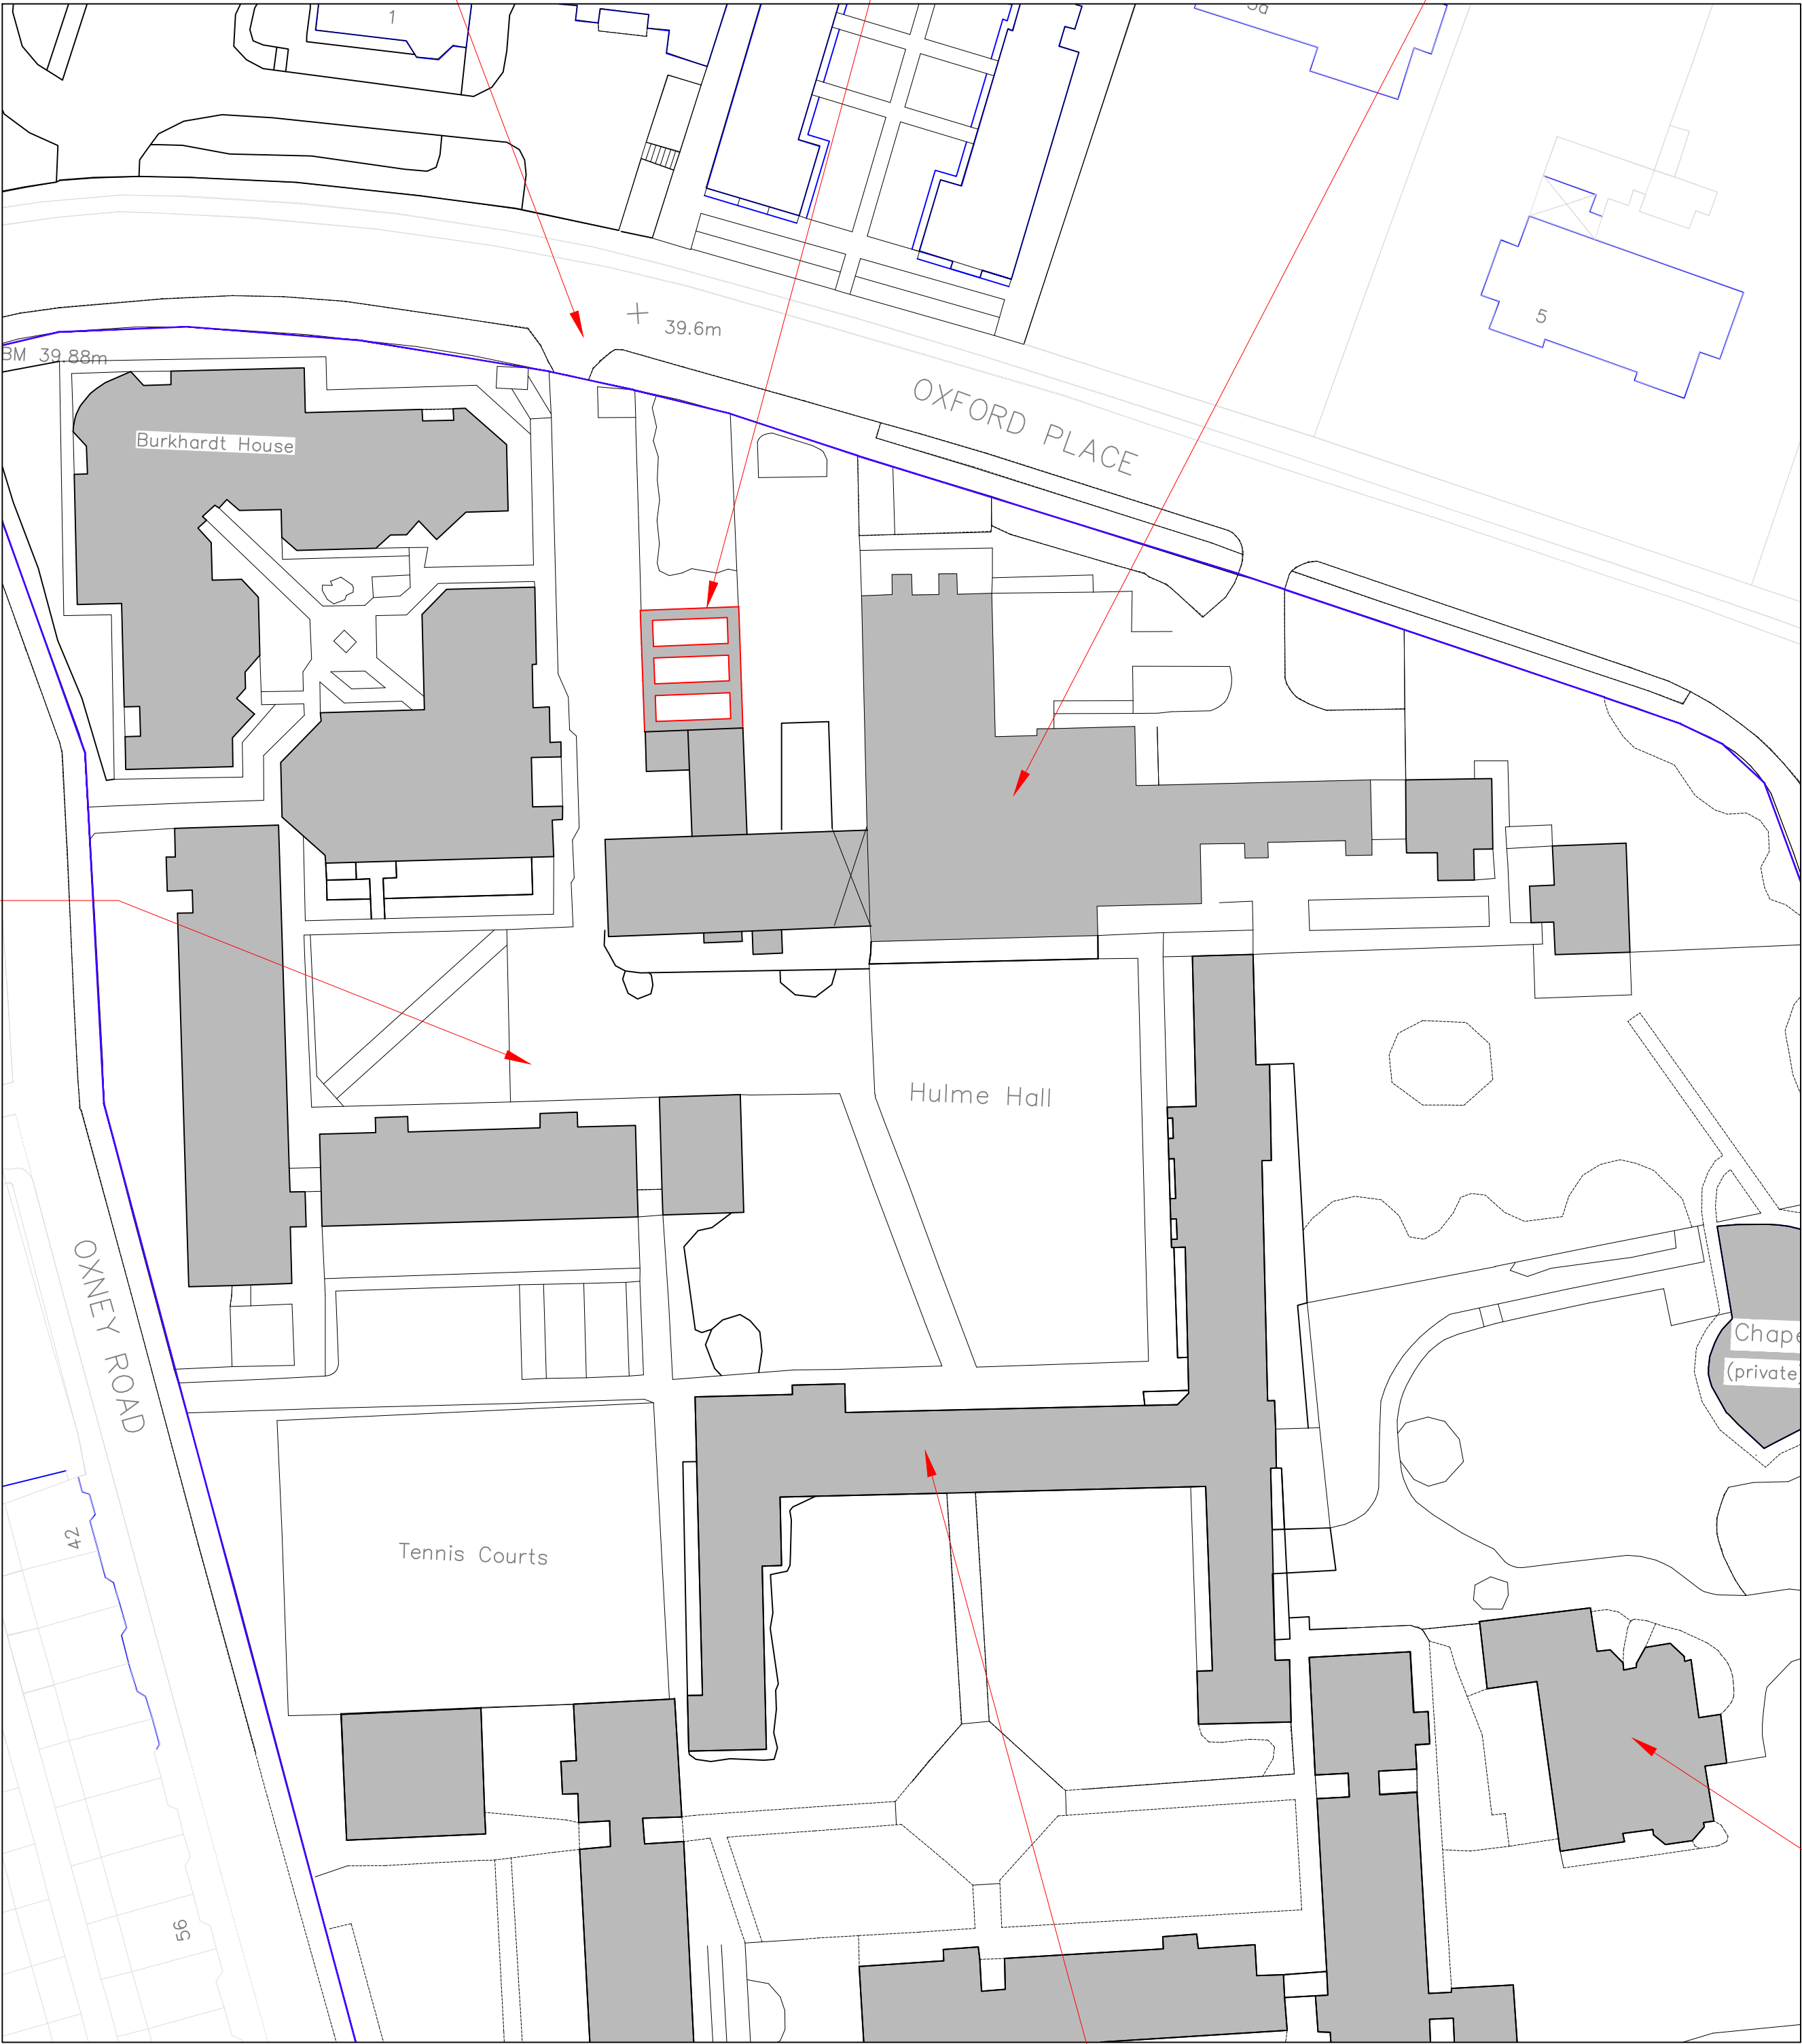

Site Plan
1:500

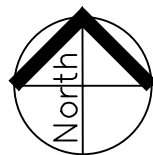

Hulme Hall, Hall of Residence
(Grade II listed, list entry number 1246448)

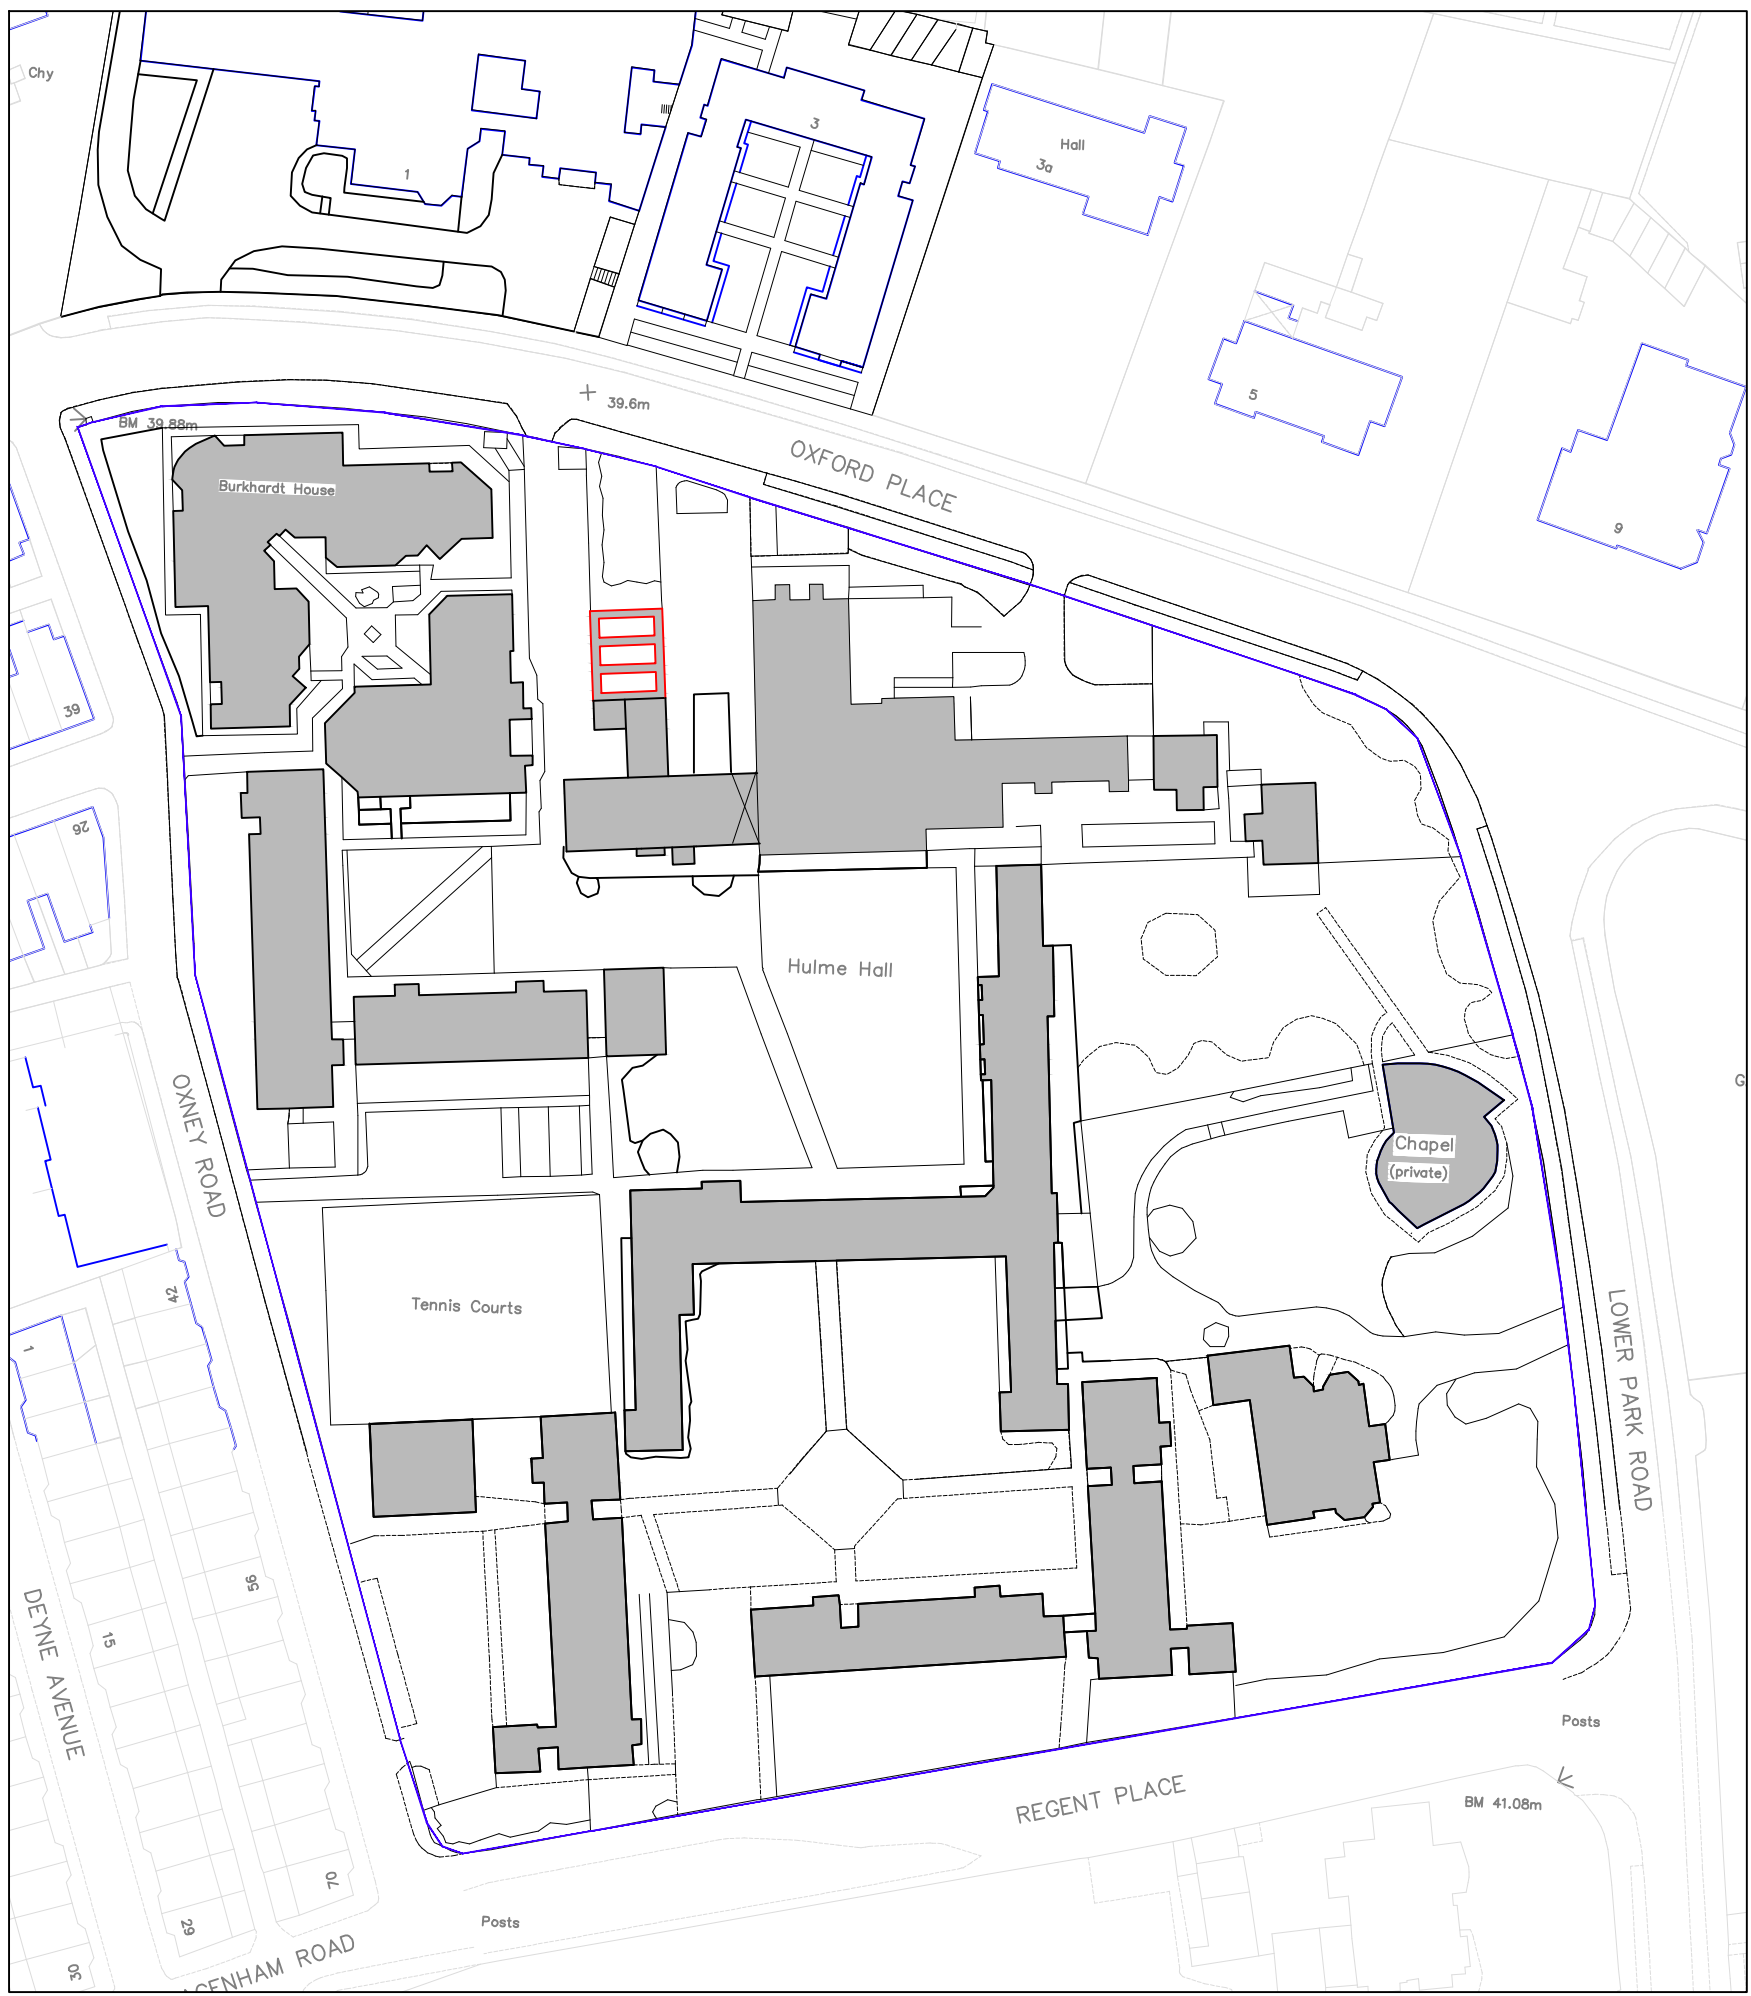

Location Plan
1:1000



Park House, (Grade II listed, list entry
number 1283017)

Rev	Description	By	Date	Chk'd	Auth
-----	-------------	----	------	-------	------

MANCHESTER
1824
The University of Manchester

Directorate of Estates and Facilities
Beyer Building
The University of Manchester
Oxford Road
Manchester
M13 9PL

Drawing Status
DESIGN

Project
JCR BUILDING - FLAT ROOF REPLACEMENT

Building Name
MAIN BUILDING
Sub Site Name
HULME HALL, OXFORD PLACE, M14 5RR
Site Name
VICTORIA PARK CAMPUS

Drawing Title
SITE PLANS

PM	Drawn	Checked	Authorised
Scale	Date	Date	Date
@A1	09/03/21		

Drawing No.
8186_101

Revision
-