




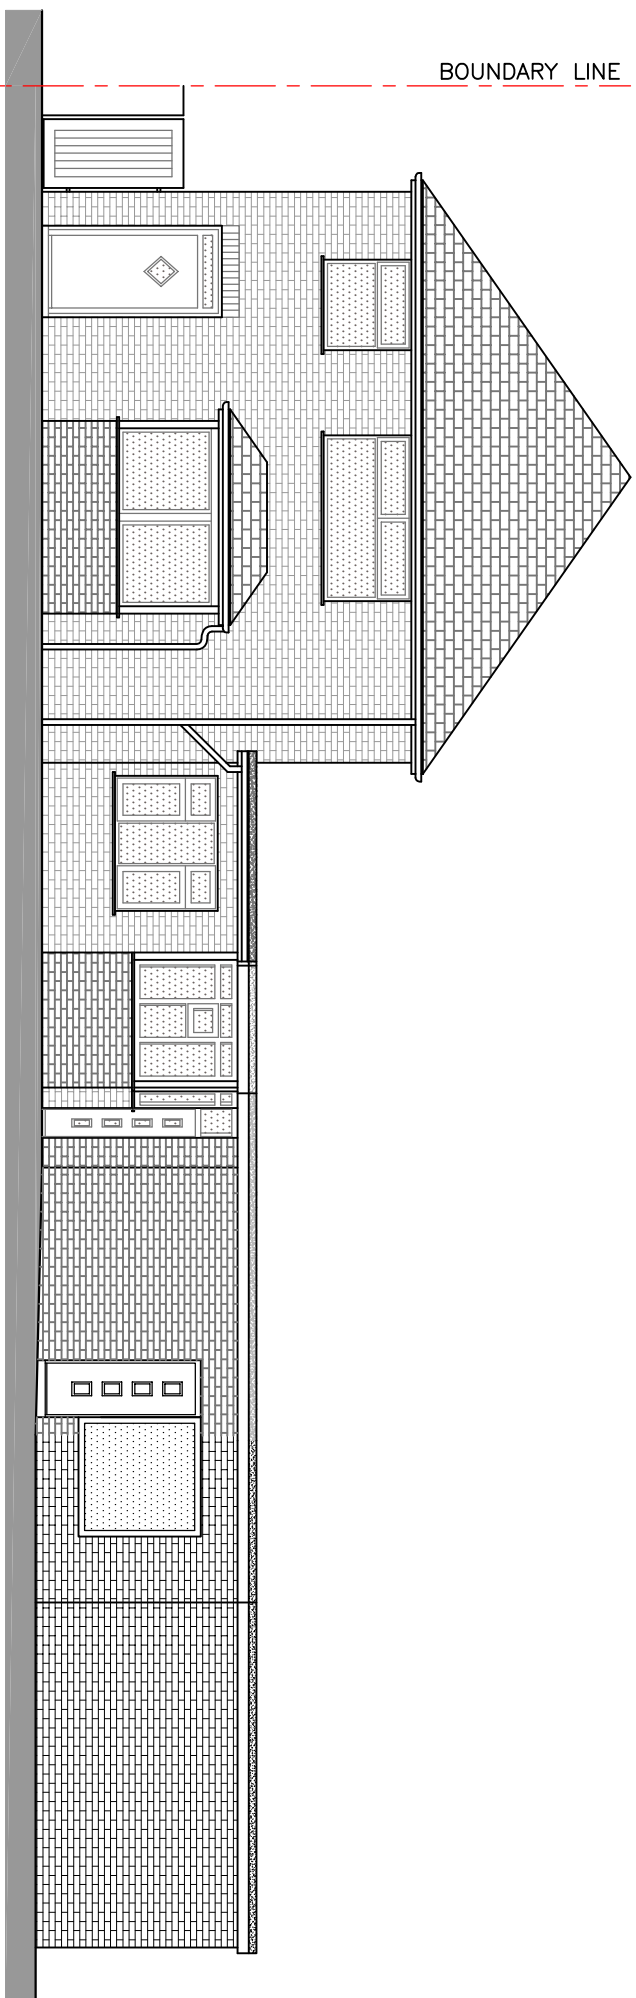


PROPOSED ELEVATION A
Scale 1:100
0 1000mm 3000mm 4000mm

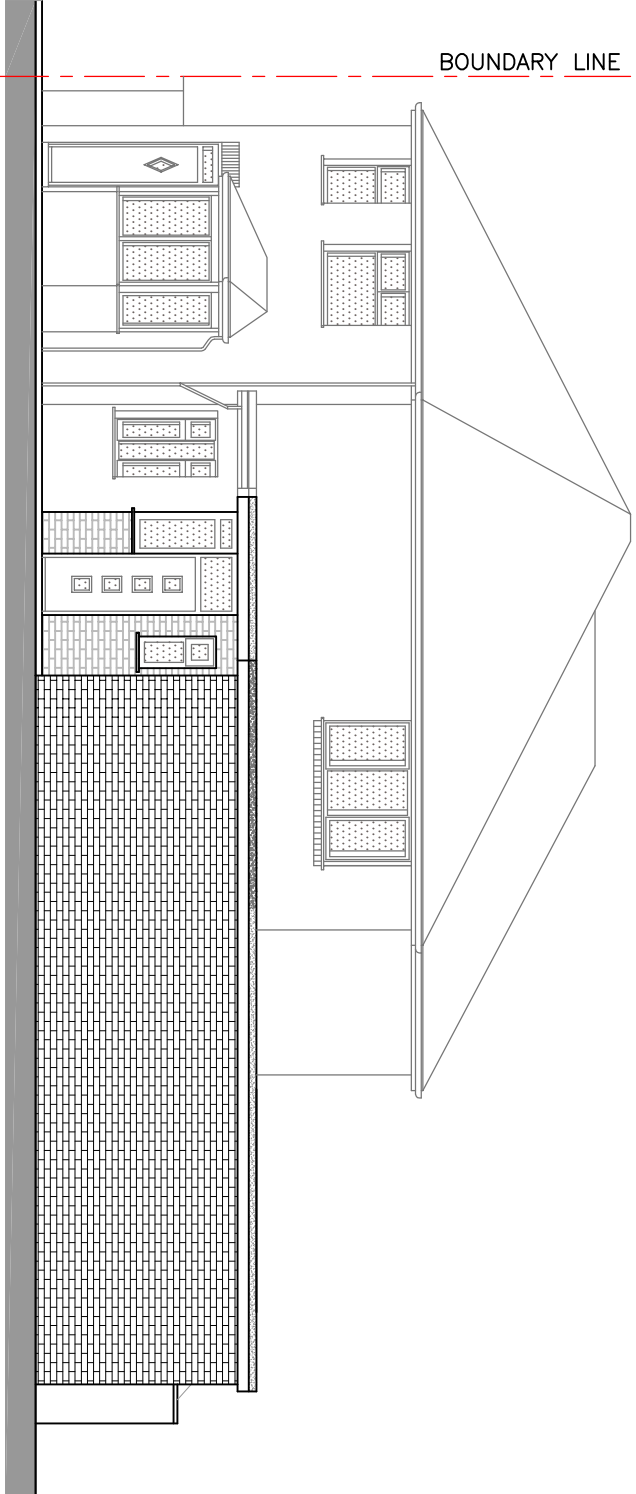


PROPOSED ELEVATION B
Scale 1:100
0 1000mm 3000mm 4000mm

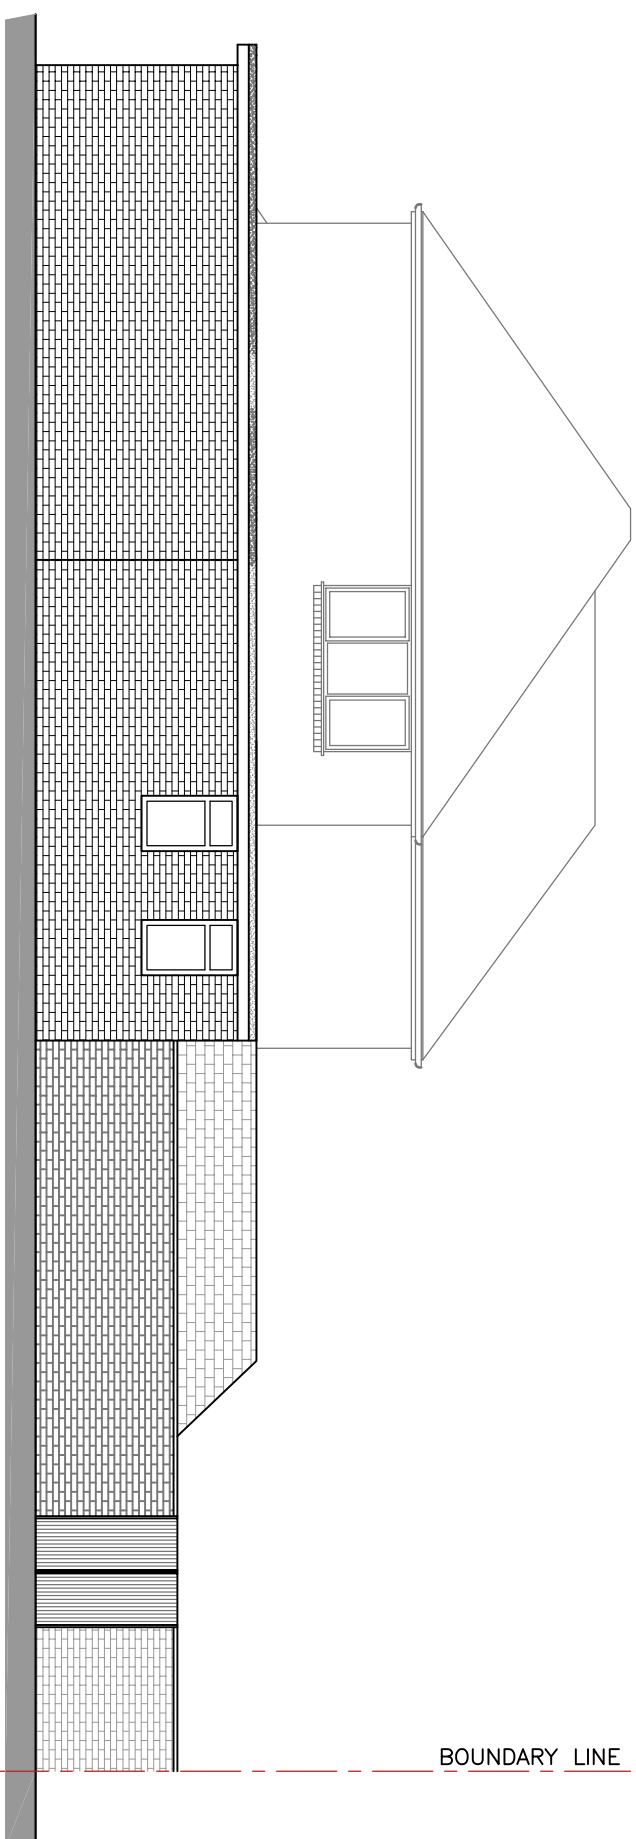


PROPOSED ELEVATION C
Scale 1:100
0 1000mm 3000mm 4000mm

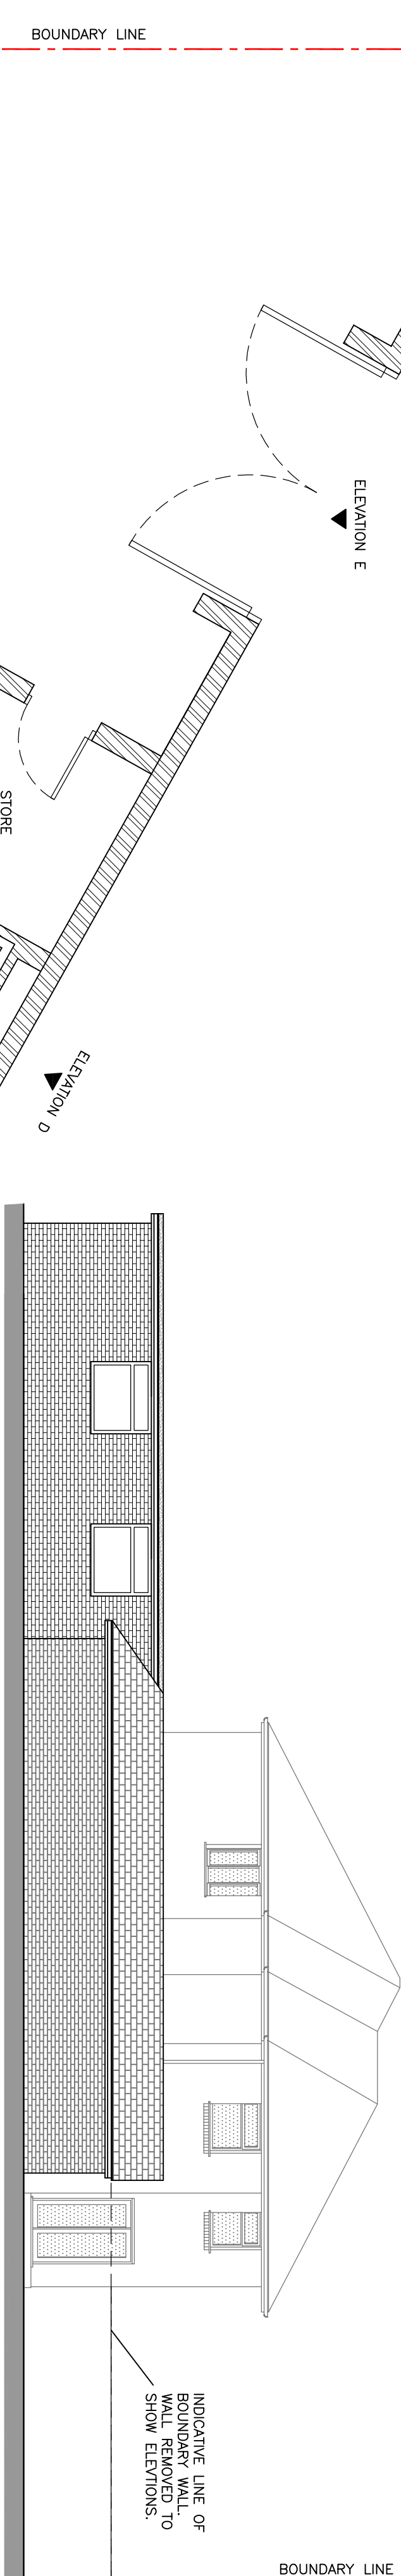


PROPOSED ELEVATION D
Scale 1:100
0 1000mm 3000mm 4000mm

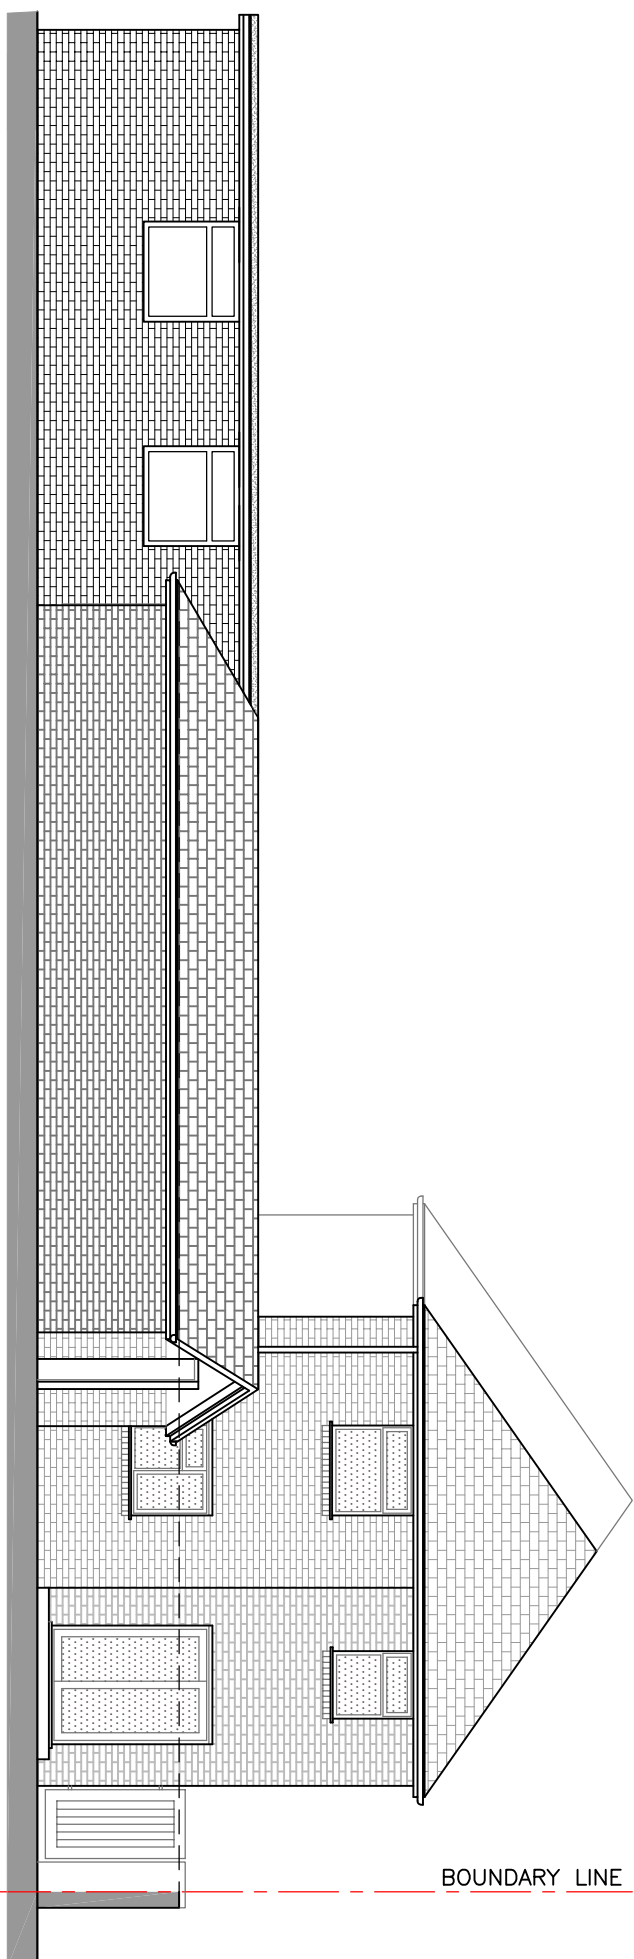

PROPOSED ELEVATION E
Scale 1:100
0 1000mm 3000mm 4000mm

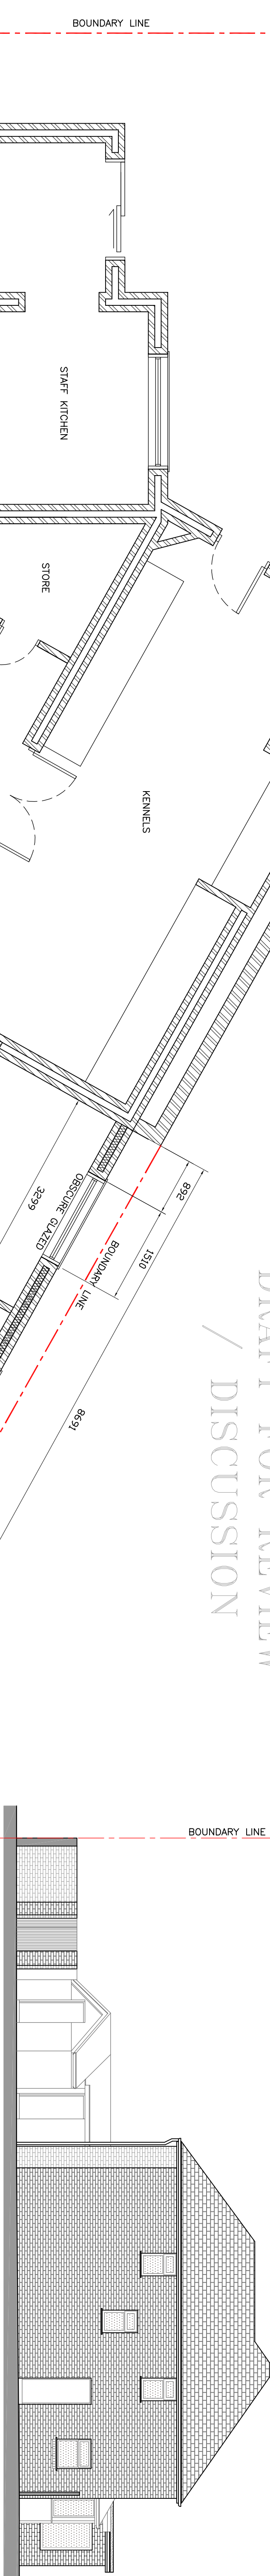

PROPOSED ELEVATION F
Scale 1:100
0 1000mm 3000mm 4000mm

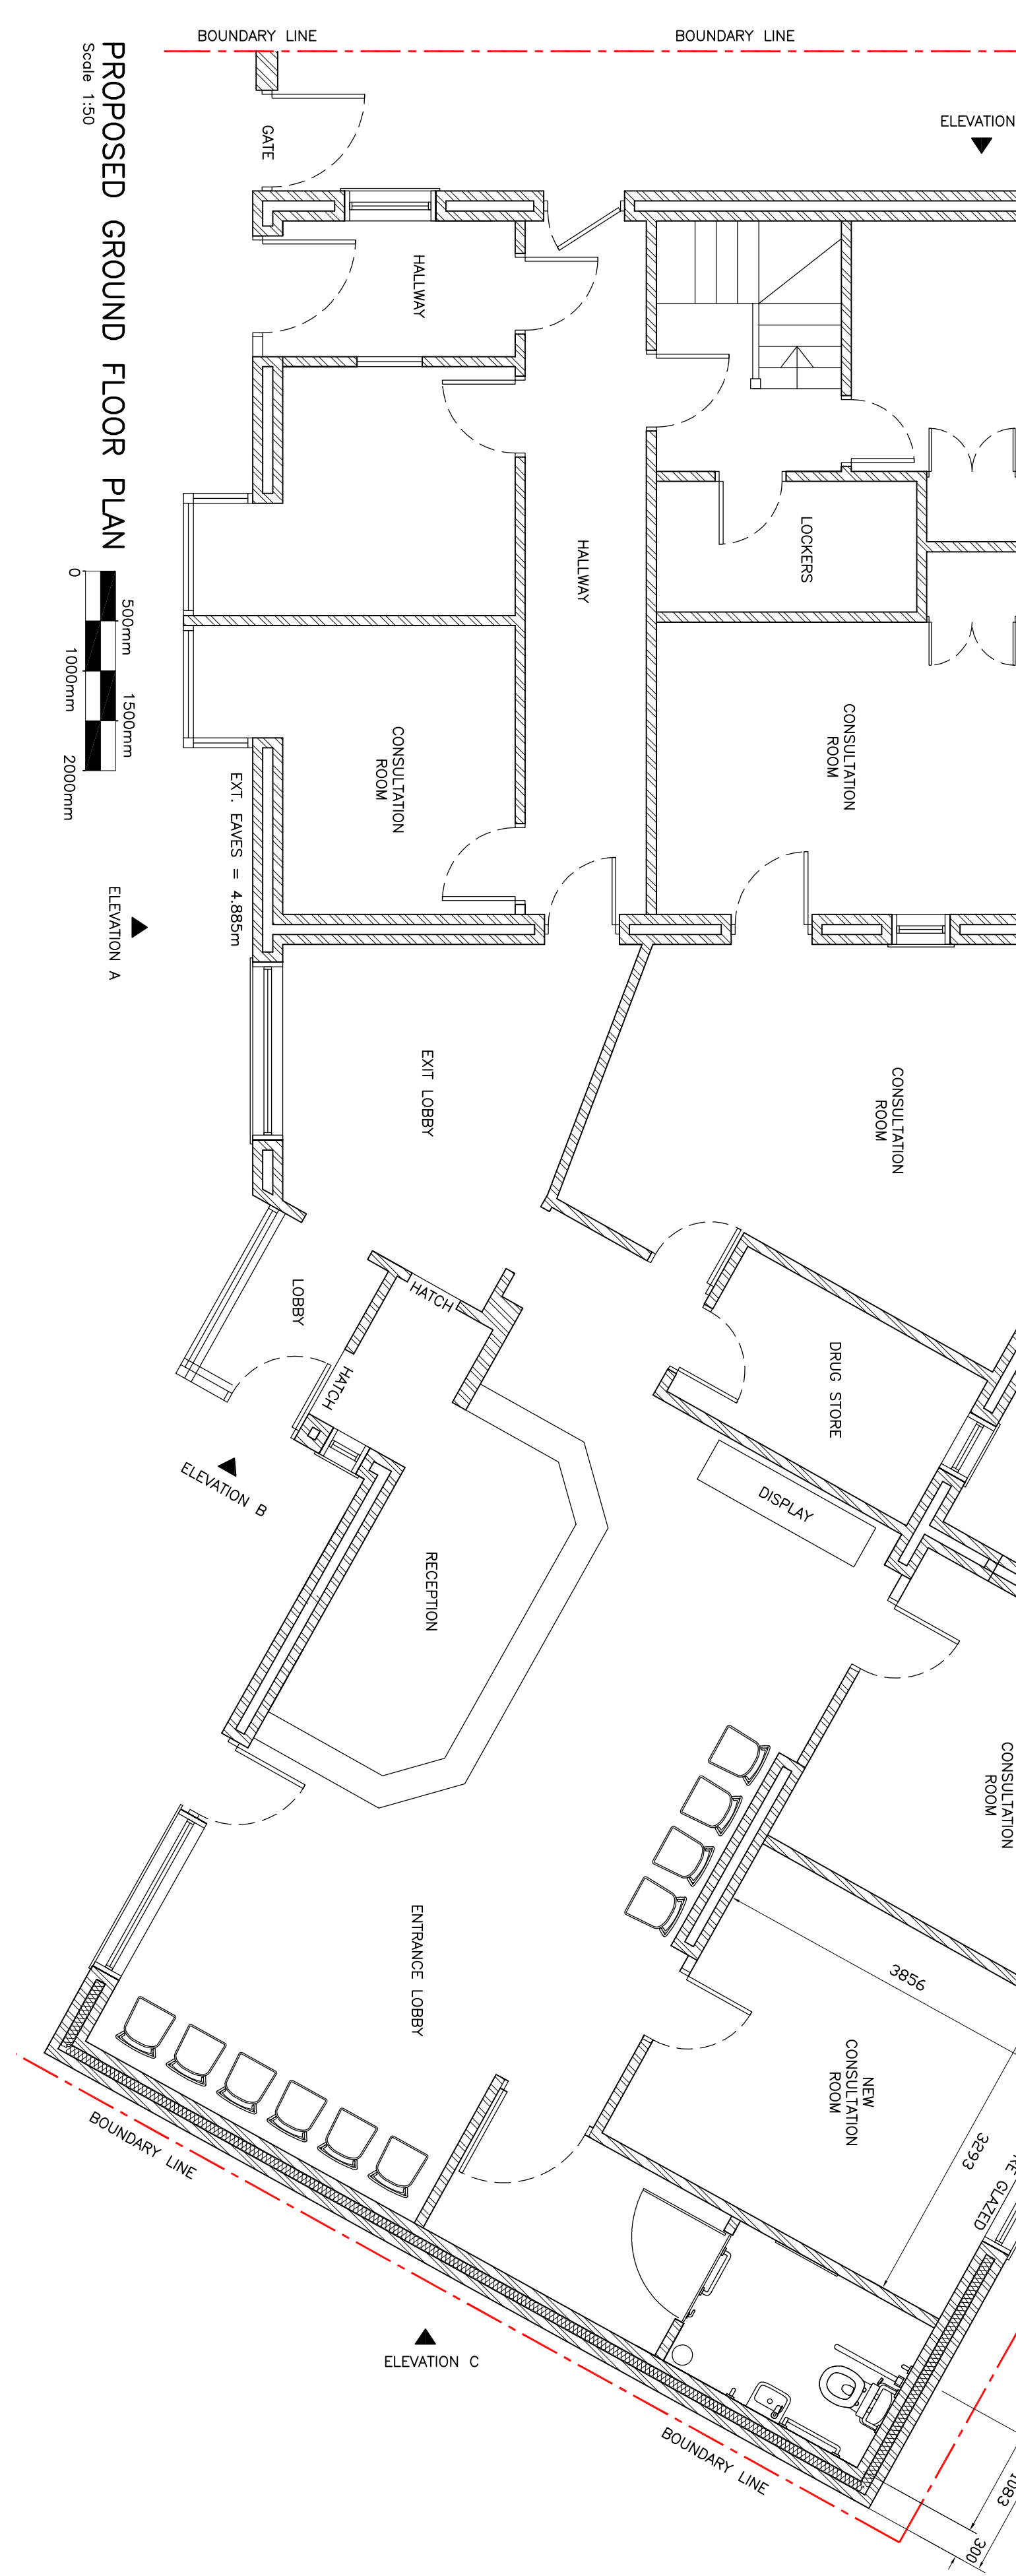

PROPOSED GROUND FLOOR PLAN
Scale 1:50
0 500mm 1500mm 2000mm

DRAFT FOR REVIEW
/ DISCUSSION

A	FIRST ISSUE	11-08-2020	AS
REV	DESCRIPTION	DATE	BY
THE COPYRIGHT OF THIS DRAWING AND DESIGN IS OWNED BY T&S DESIGN AND IS NOT TO BE COVERED, TRANSMITTED TO A THIRD PARTY OR USED IN ANY WAY WITHOUT THE WRITTEN APPROVAL OF T&S DESIGN.			
CLIENT			
YEW TREE VETERINARY SURGERY			
351 YEW TREE ROAD			
WITHINGTON			
MANCHESTER			
M20 3FP			
PROJECT			
PROPOSED EXTENSION & ASSOCIATED ALTERATIONS			
TITLE			
PROPOSED PLANS AND ELEVATIONS			
CHECKED DATE DRAWN SCALE			
A.C	July 2020	R.S	As shown
PROJECT No.	DRAWING No.	02	REV
TS 6224			A

T&S Design Services

CIVIL & STRUCTURAL ENGINEERS
PRESTON
www.tandsdesign.co.uk
E-mail: info@tandsdesignservices.co.uk