




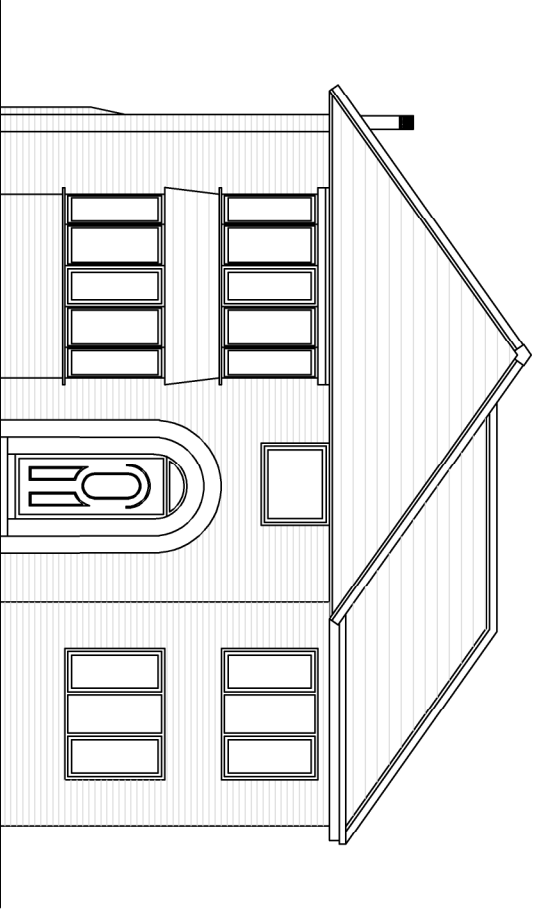


A - Proposed Front Elevation

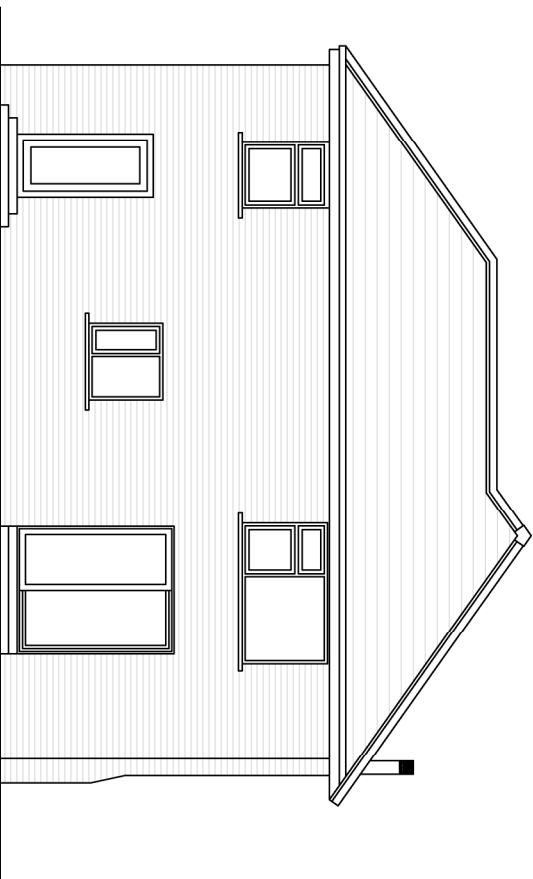


B - Proposed Rear Elevation

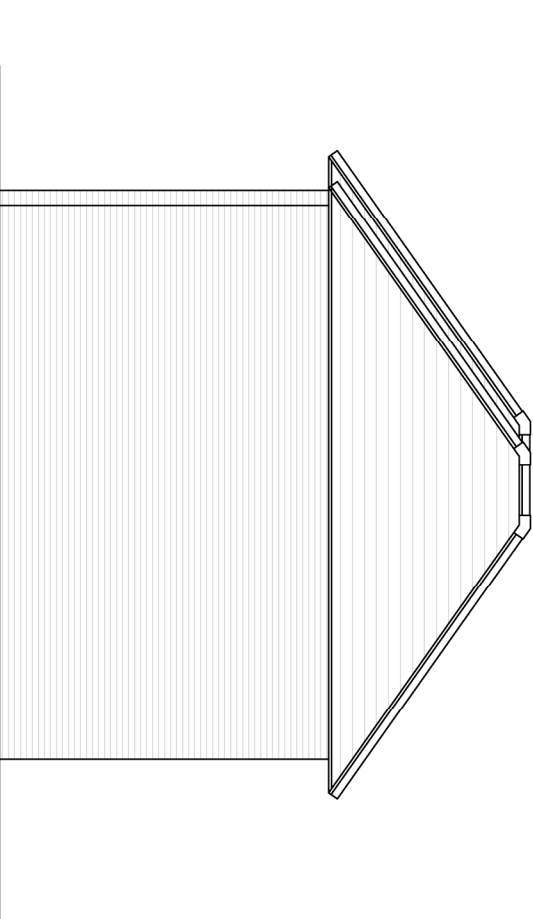

C - Proposed Side Elevation

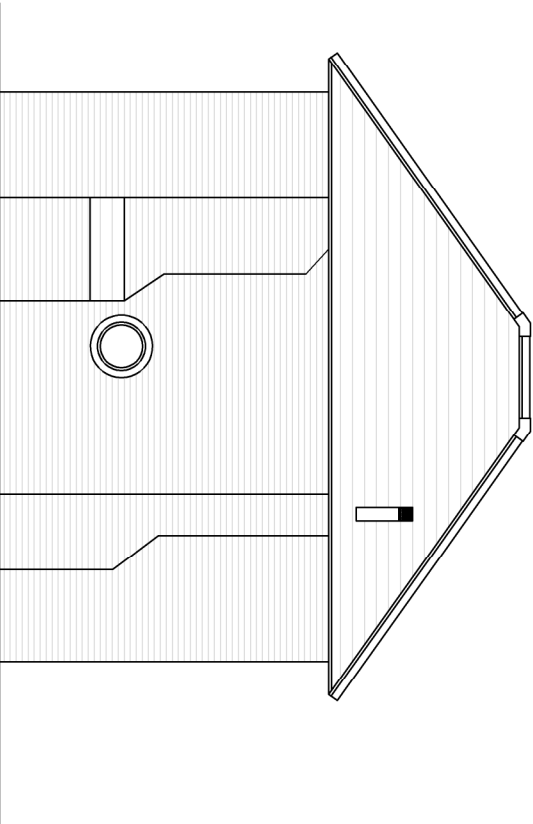

D - Proposed Side Elevation

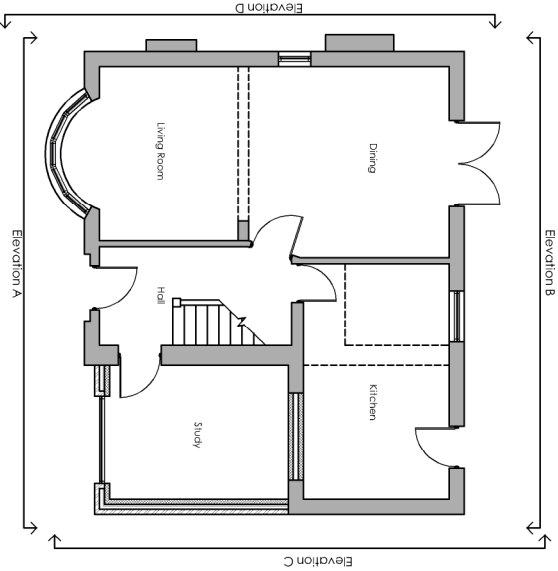

rev date/mtls

project

50 Ringway, Moss Nook,

location

Manchester, M22 5NF

client

Mr Hushier Mich

drawing title

Proposed Elevations

dwg purpose

For Planning Application Purposes

scale 1:50

@ sheet size A3

1055

job number

drawn CB

rev date 25.11.20

(20)100

revision

-