






02 PROPOSED SOUTH ELEVATION
1:100

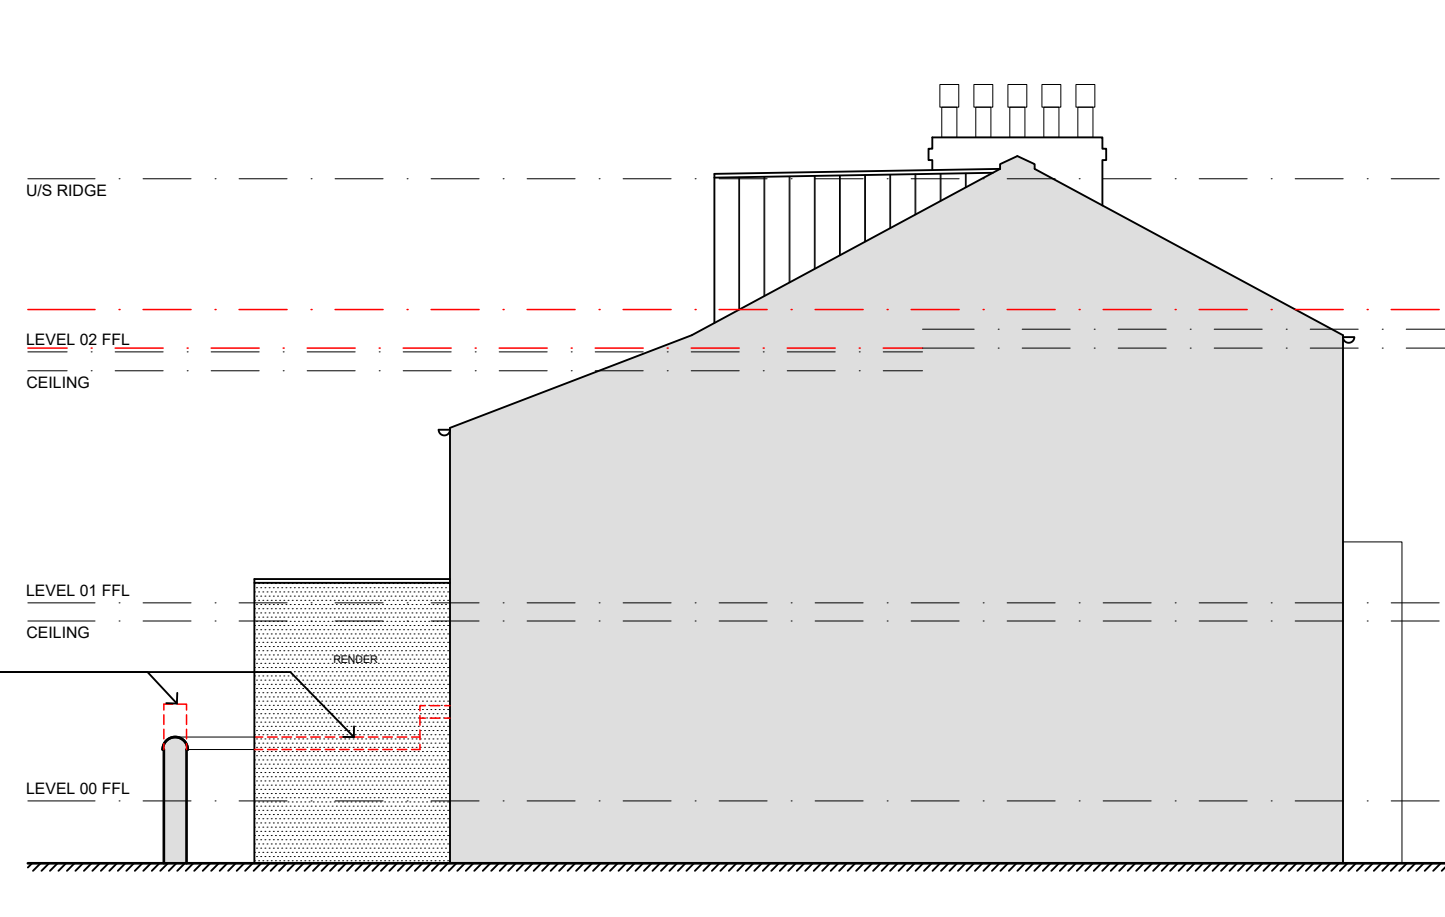

04 PROPOSED EAST ELEVATION

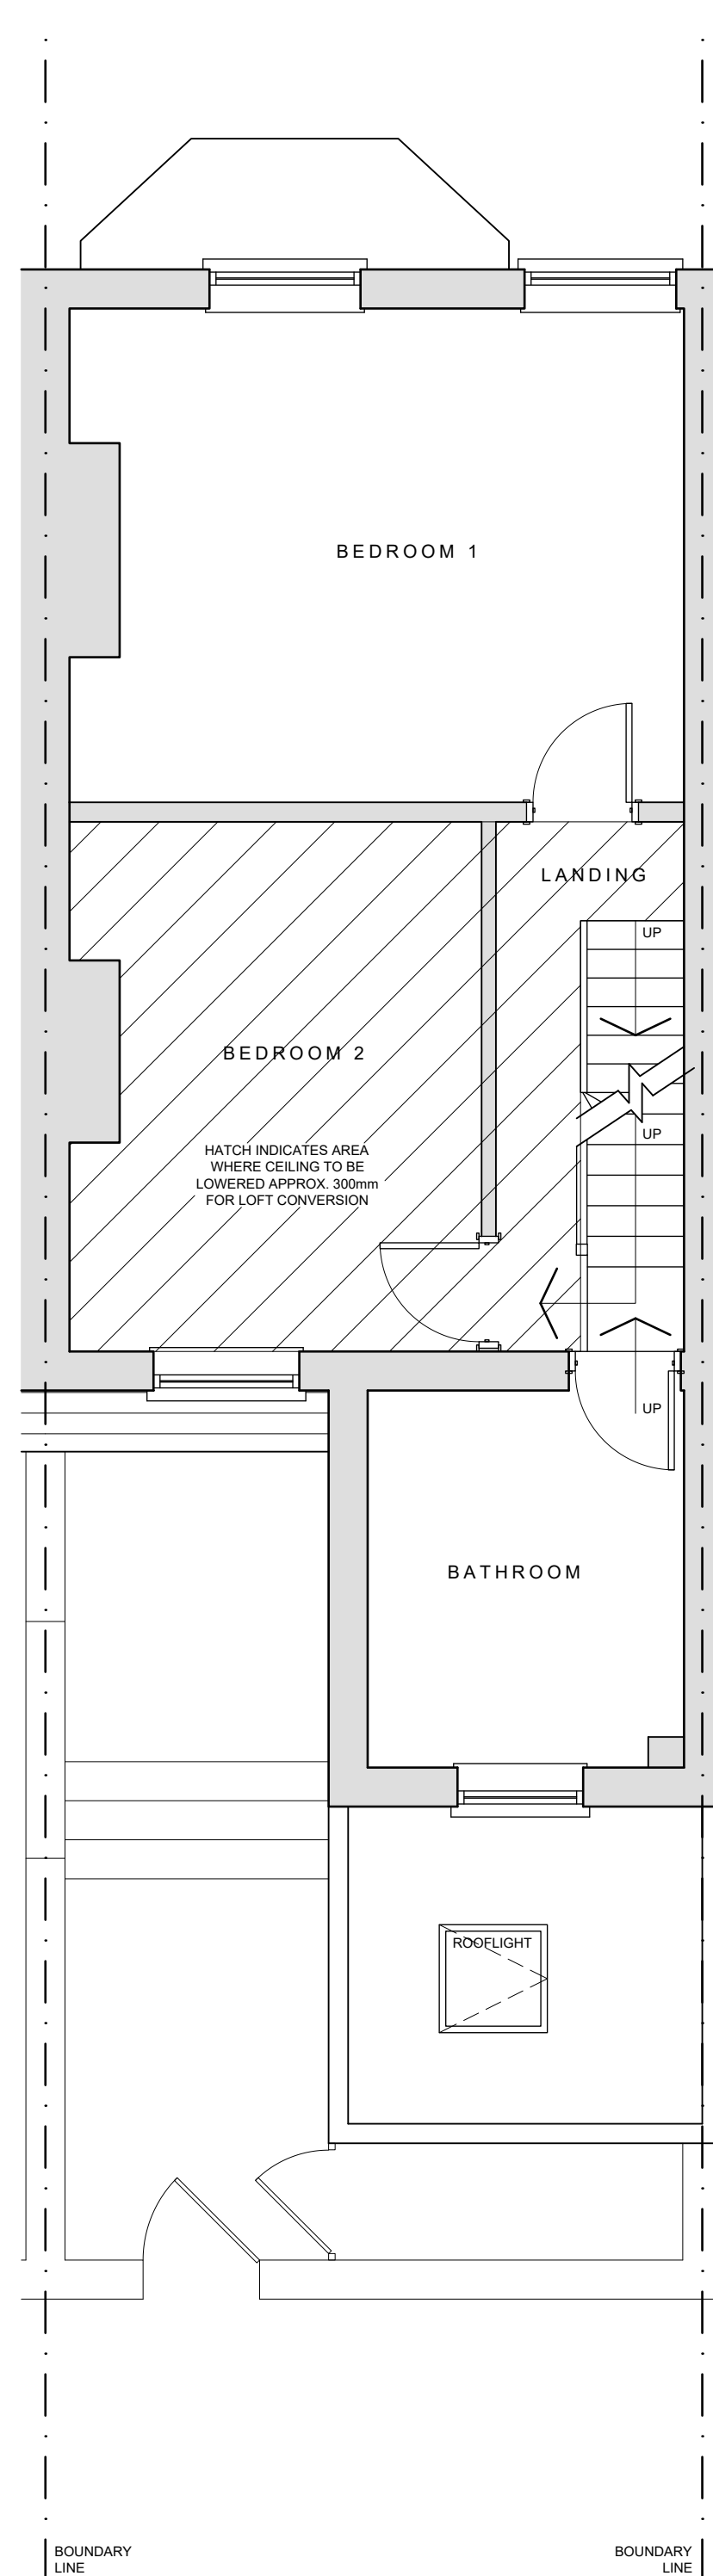

06 PROPOSED FIRST FLOOR LAYOUT
1:50

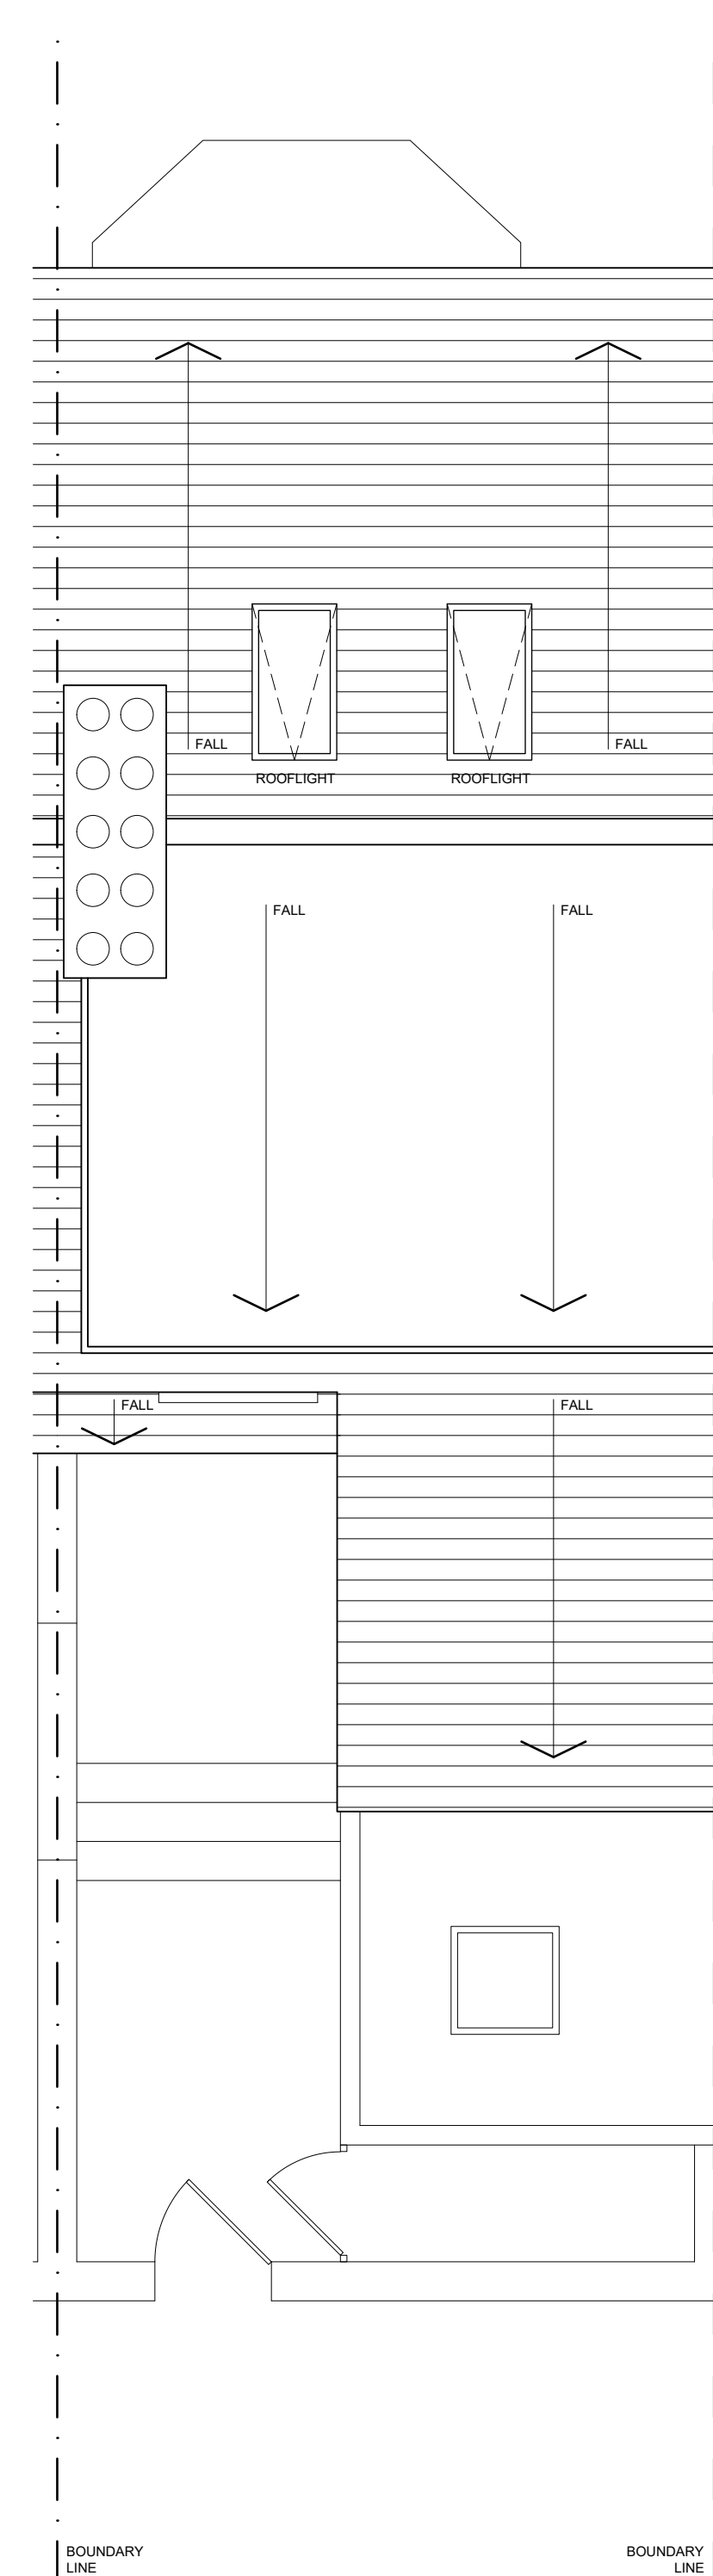

08 PROPOSED ROOF LAYOUT
1:100



DO NOT SCALE FROM THIS DRAWING

ALL DIMENSIONS ARE TO BE VERIFIED AND CHECKED ON SITE BY THE CONTRACTOR
ANY DISCREPANCIES SHOULD BE REPORTED TO BACK ROOM ARCHITECTURE & DESIGN

COPYRIGHT OF THIS DRAWING IS VESTED IN BACK ROOM ARCHITECTURE & DESIGN AND IT MUST
NOT BE COPIED OR REPRODUCED WITHOUT CONSENT

Downloaded from ascelibrary.org by University of California, San Diego on 06/01/15. Copyright ASCE, For All Rights Reserved, No part of this document may be reproduced, stored in a retrieval system, or transmitted, in any form or by any means, electronic, mechanical, photocopying, recording, or by any information storage or retrieval system, without permission in writing from ASCE.

**BACK
ROOM**

ARCHITECTURE
& DESIGN

313 BARLOW MOOR ROAD
CHORLTON
MANCHESTER
M21 7QH

M. 07782946
E. MATTARACK@MANCHESTER.ORG

CLIENT
MR DARREN HAROLD

ADDRESS
272 BURNAGE LANE
BURNAGE
MANCHESTER

PROJECT
PROPOSED REAR EXTENSION &
LOFT CONVERSION / DORMER EXTENSION

DRAWING

PROPOSED LAYOUT & ELEVATIONS

SCALE	ORIGIN DATE
VARIES @ A1	07 / 02 / 21

STATUS

STAGE 3

REF. BAC039	DRAWING NO. 02_0001	REV. A
-----------------------	-------------------------------	------------------
