



THE BUILDER MUST CHECK THE SITE AND THE APPROVED DRAWINGS BEFORE COMMENCING THE WORKS AND MUST TAKE ANY WORKING MEASUREMENTS AS NECESSARY. ANY DISCREPANCY IN THE DRAWING MUST BE REPORTED TO THE CLIENT .

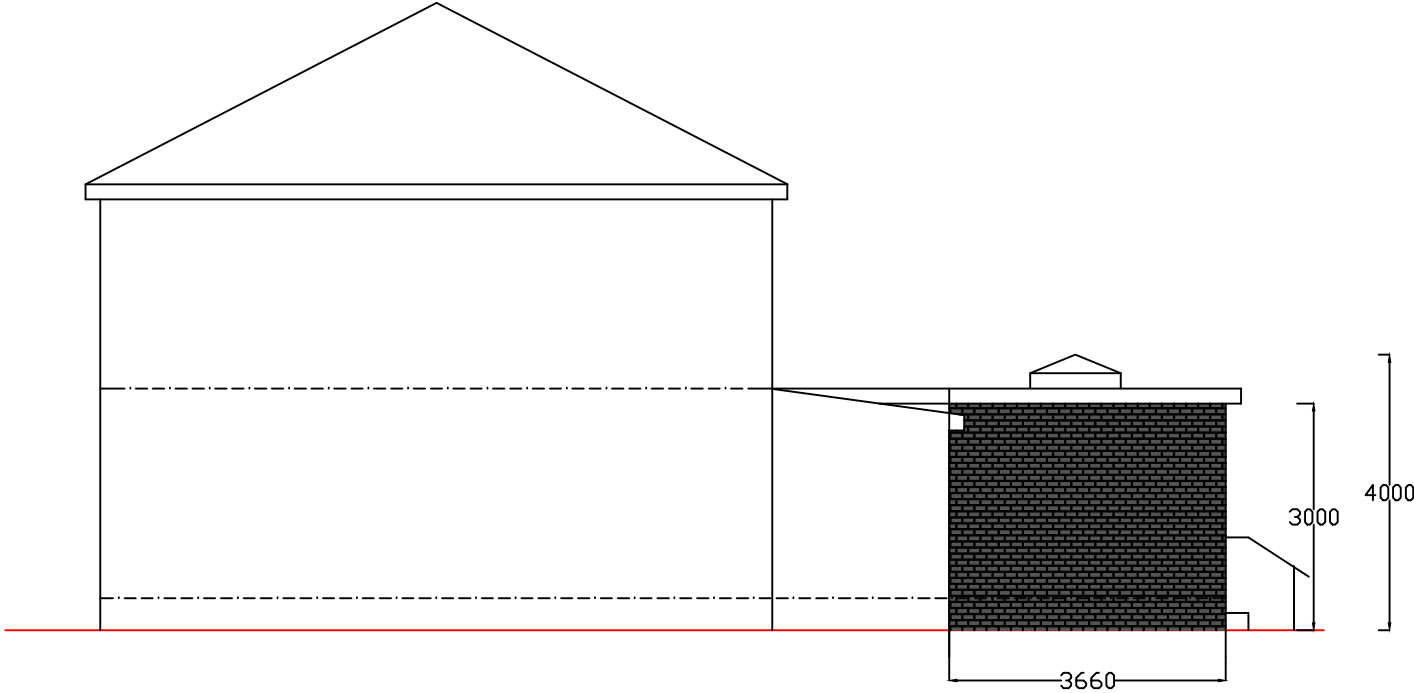

Elevation From No 11



Rear Elevation

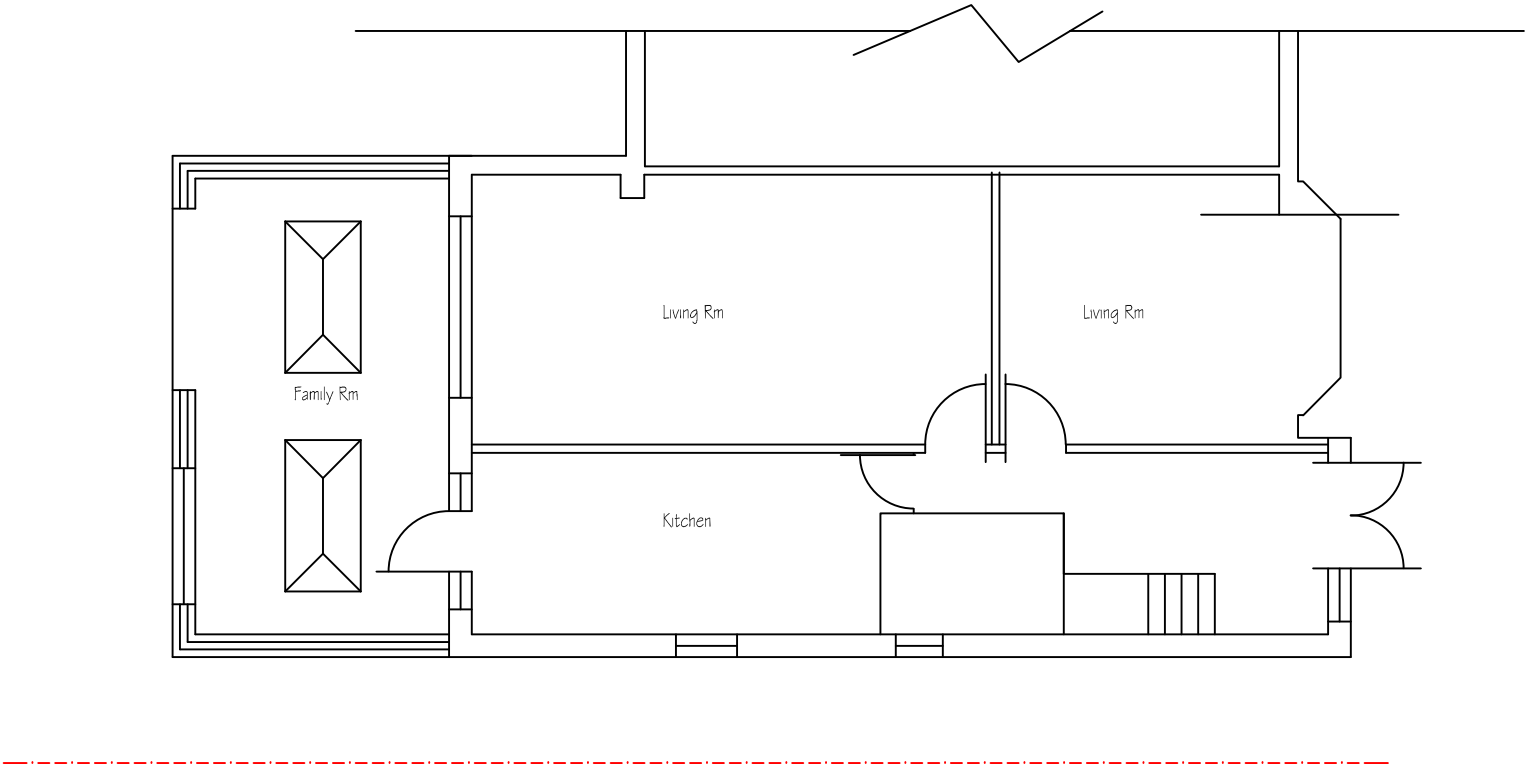

Proposed Plan

| Rev   | Date                              | Description  |           |
|---|-----------------------------------|--------------|-----------|
| A   | 17.10.20                          | Planning     |           |
|   |                                   |              |           |
|   |                                   |              |           |
| <div><div>H S H</div><div>Engineering Design Services</div><div>428 Cheetham Hill Road Cheetham Manchester</div><div>M8 9LE. UK 01617956385,07940197 333</div></div> |                                   |              |           |
| project title   | Proposed ground floor extension . |              |           |
| client   | Mr Sunmeet Singh                  |              |           |
| dwg. title   | Proposed Elevations               |              |           |
| dwg.no.   | sheet no.                         | scale.       | job no.   |
| 05A   |                                   | 1:100 • A3   |           |
| 9 Wilton Road Crumpsall M8 4NG   |                                   |              |           |
| drawn by.   | checked by.                       | approved by. | date      |
| TZ   |                                   |              | Sept 2019 |