



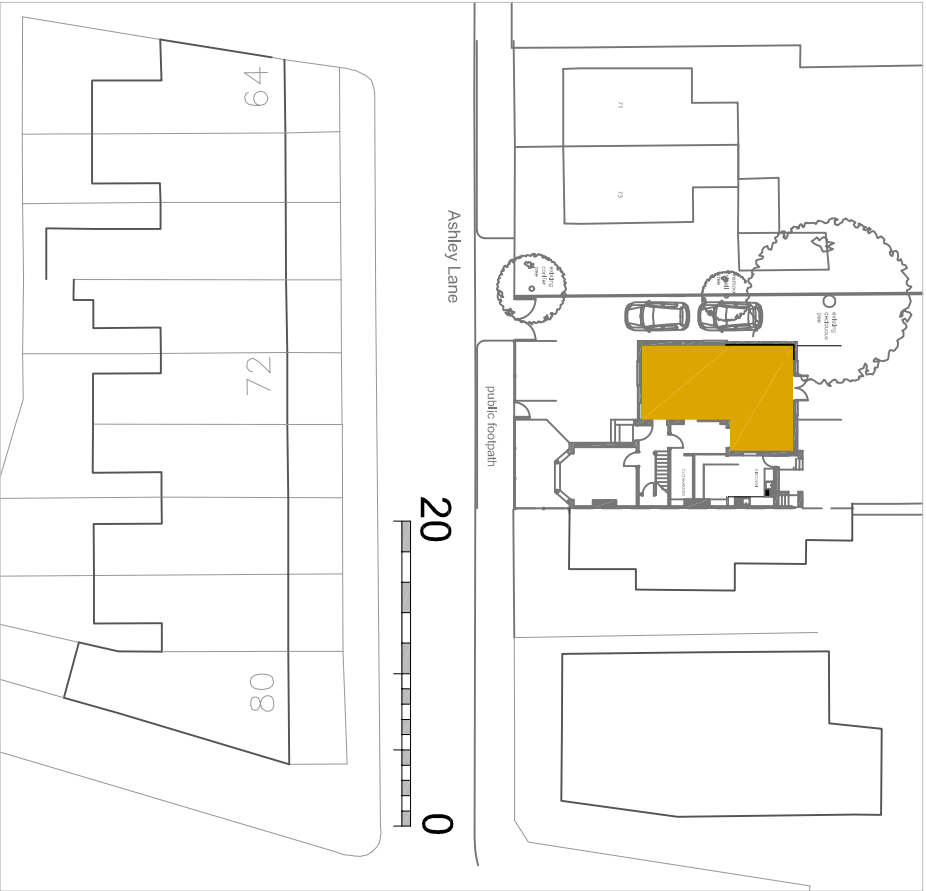

REV B Dec 2020 REDRAWN

rev	date	by	description	
contract				
Two Storey Extension				
79 Ashley Lane				
Moston				
Manchester				
client				
Next Steps				
dwg no.		rev.	date	
5169 / 26		B		
scales	drawn	checked		
NTS (1:125)				
subject				
SITE PLAN AS PROPOSED				

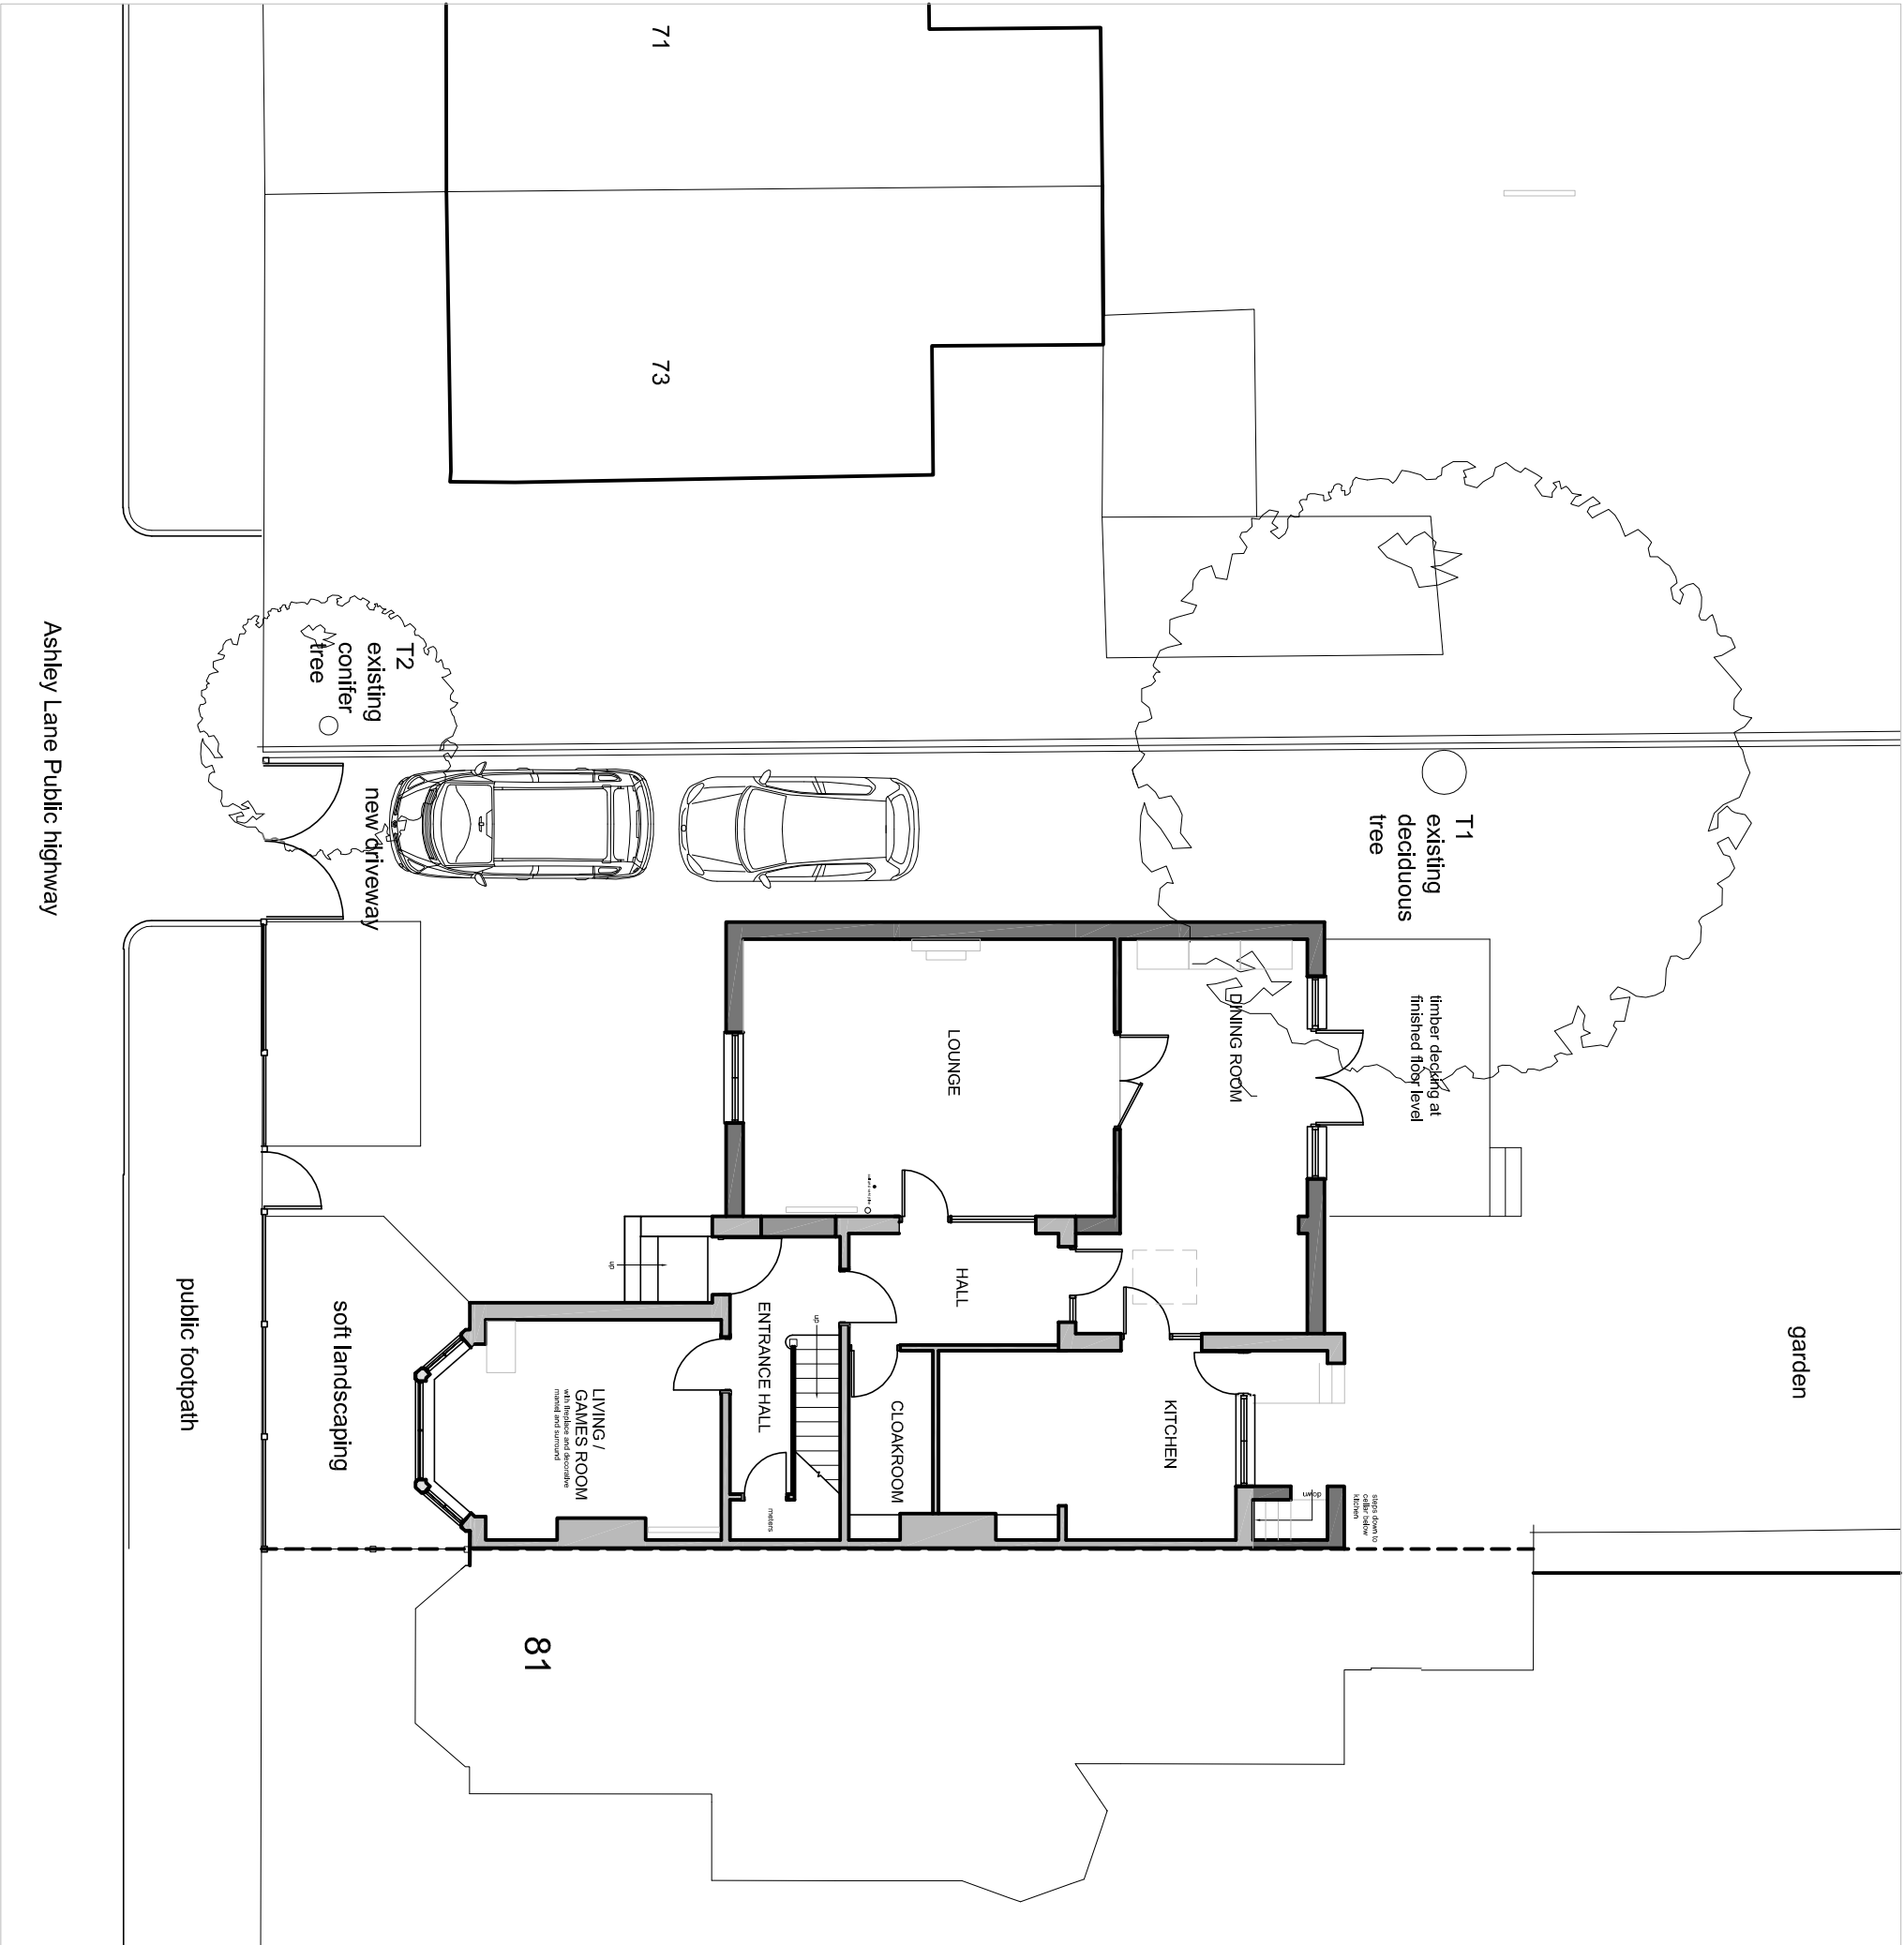

Ashley Lane Public highway