


Sheet List of Existing									
Sheet No	Sheet Size	Project Name	Project Number	Sheet Name	DWG No	Sheet Issue Date	Designed By	Approved By	Current Revision

Grand total: 11

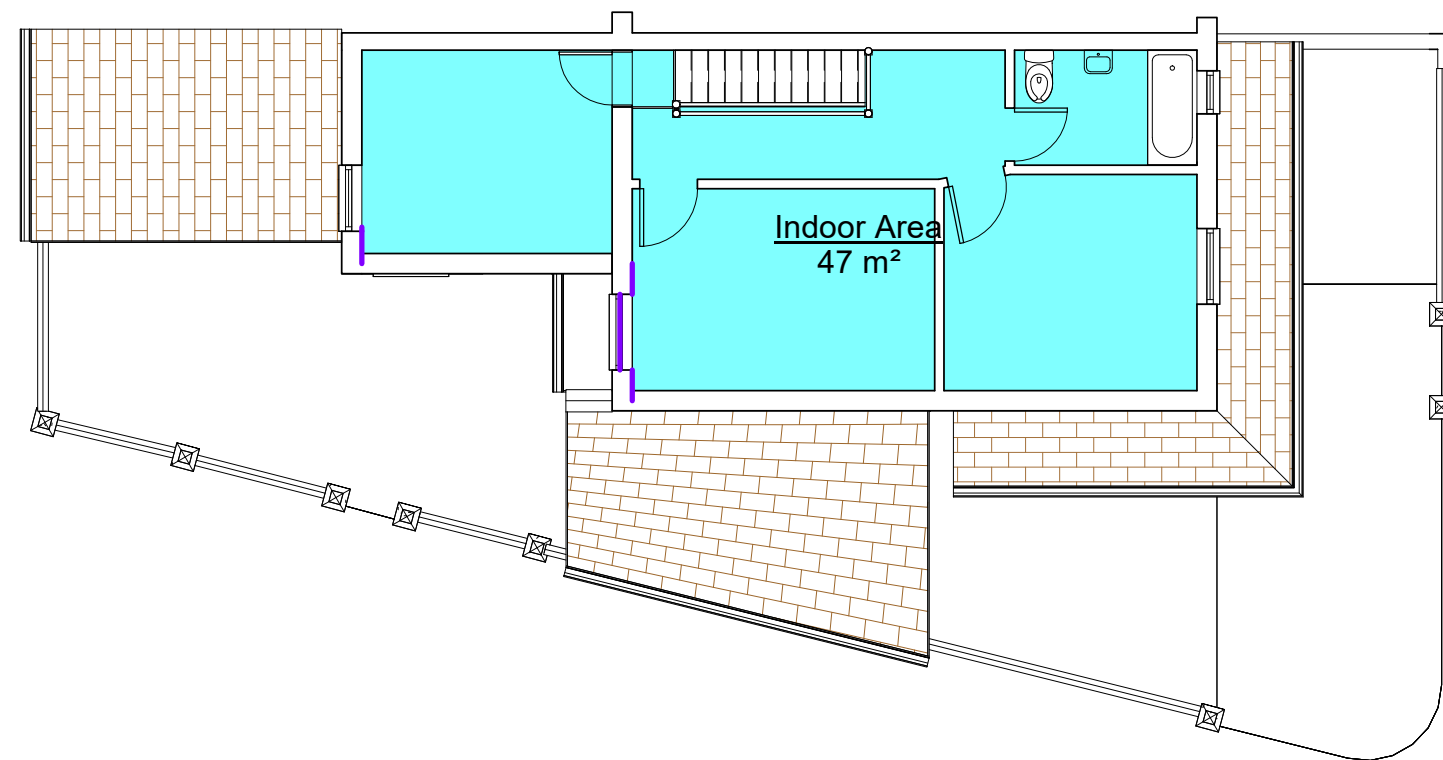


1 : 100

1 : 100

Copyright in this drawing remains with AECDesign. Do not scale from this drawing, work to figured dimensions. Check all dimensions on-site. In the event of any discrepancy, please refer query to AECDesign.

[illegible]

Revision

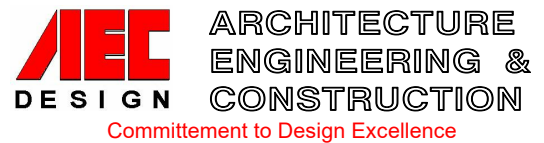

Contact:

Tel: 07985306082
Email: aecdesign.co.uk@outlook.com
www.aecdesign.co.uk

Project Name

House Conversion to GF & FF Flats with Loft Conversion

Project No.

M192TG 2021 0001

Drawing No.

M192TG_2021_X100

Date _____

06/04/2021

Drawn-by

AECDesign

Status

Existing

Checked by

AECDesign

Sheet Name

Sheet list and Floor Areas (Existing)

Scale

1 : 100

Client Name

Mr Abid Miah

Project Address

**64 Broom Lane,
Manchester
M19 2TG**

Sheet No.

K100

Filename: 17/04/2021 13:54:10

Copyright in this drawing remains with AECDesign. Do not scale from this drawing, work to figured dimensions. Check all dimensions on-site. In the event of any discrepancy, please refer query to AECDesign.



Revision

Contact:

Tel: 07985306082
Email: aecddesign.co.uk@outlook.com
www.aecddesign.co.uk

Project Name

House Conversion to GF & FF Flats with Loft Conversion

Project No. **M192TG_2021_0001**

Drawing No. **M192TG_2021_X102**

Sheet Name

Ground Floor Plan (Existing)

Scale 1 : 50

Client Name **Mr Abid Miah**

**64 Broom Lane,
Manchester
M19 2TG**

Sheet No.

X102

Copyright in this drawing remains with AECDesign. Do not scale from this drawing, work to figured dimensions. Check all dimensions on-site. In the event of any discrepancy, please refer query to AECDesign.

[illegible]

Revision



Project No. **M192TG_2021_0001**

Drawing No. M192TG_2021_X103

Date	06/04/2021	Drawn-by	AECDesign
Status	Existing	Checked by	AECDesign
Sheet Size	A2	Approved by	AECDesign

Sheet Name

First Floor Plan (Existing)


Scale 1 : 5

Client Name **Mr Abid Mia**


**64 Broom Lane
Manchester
M19 2TG**

Sheet No.


X103

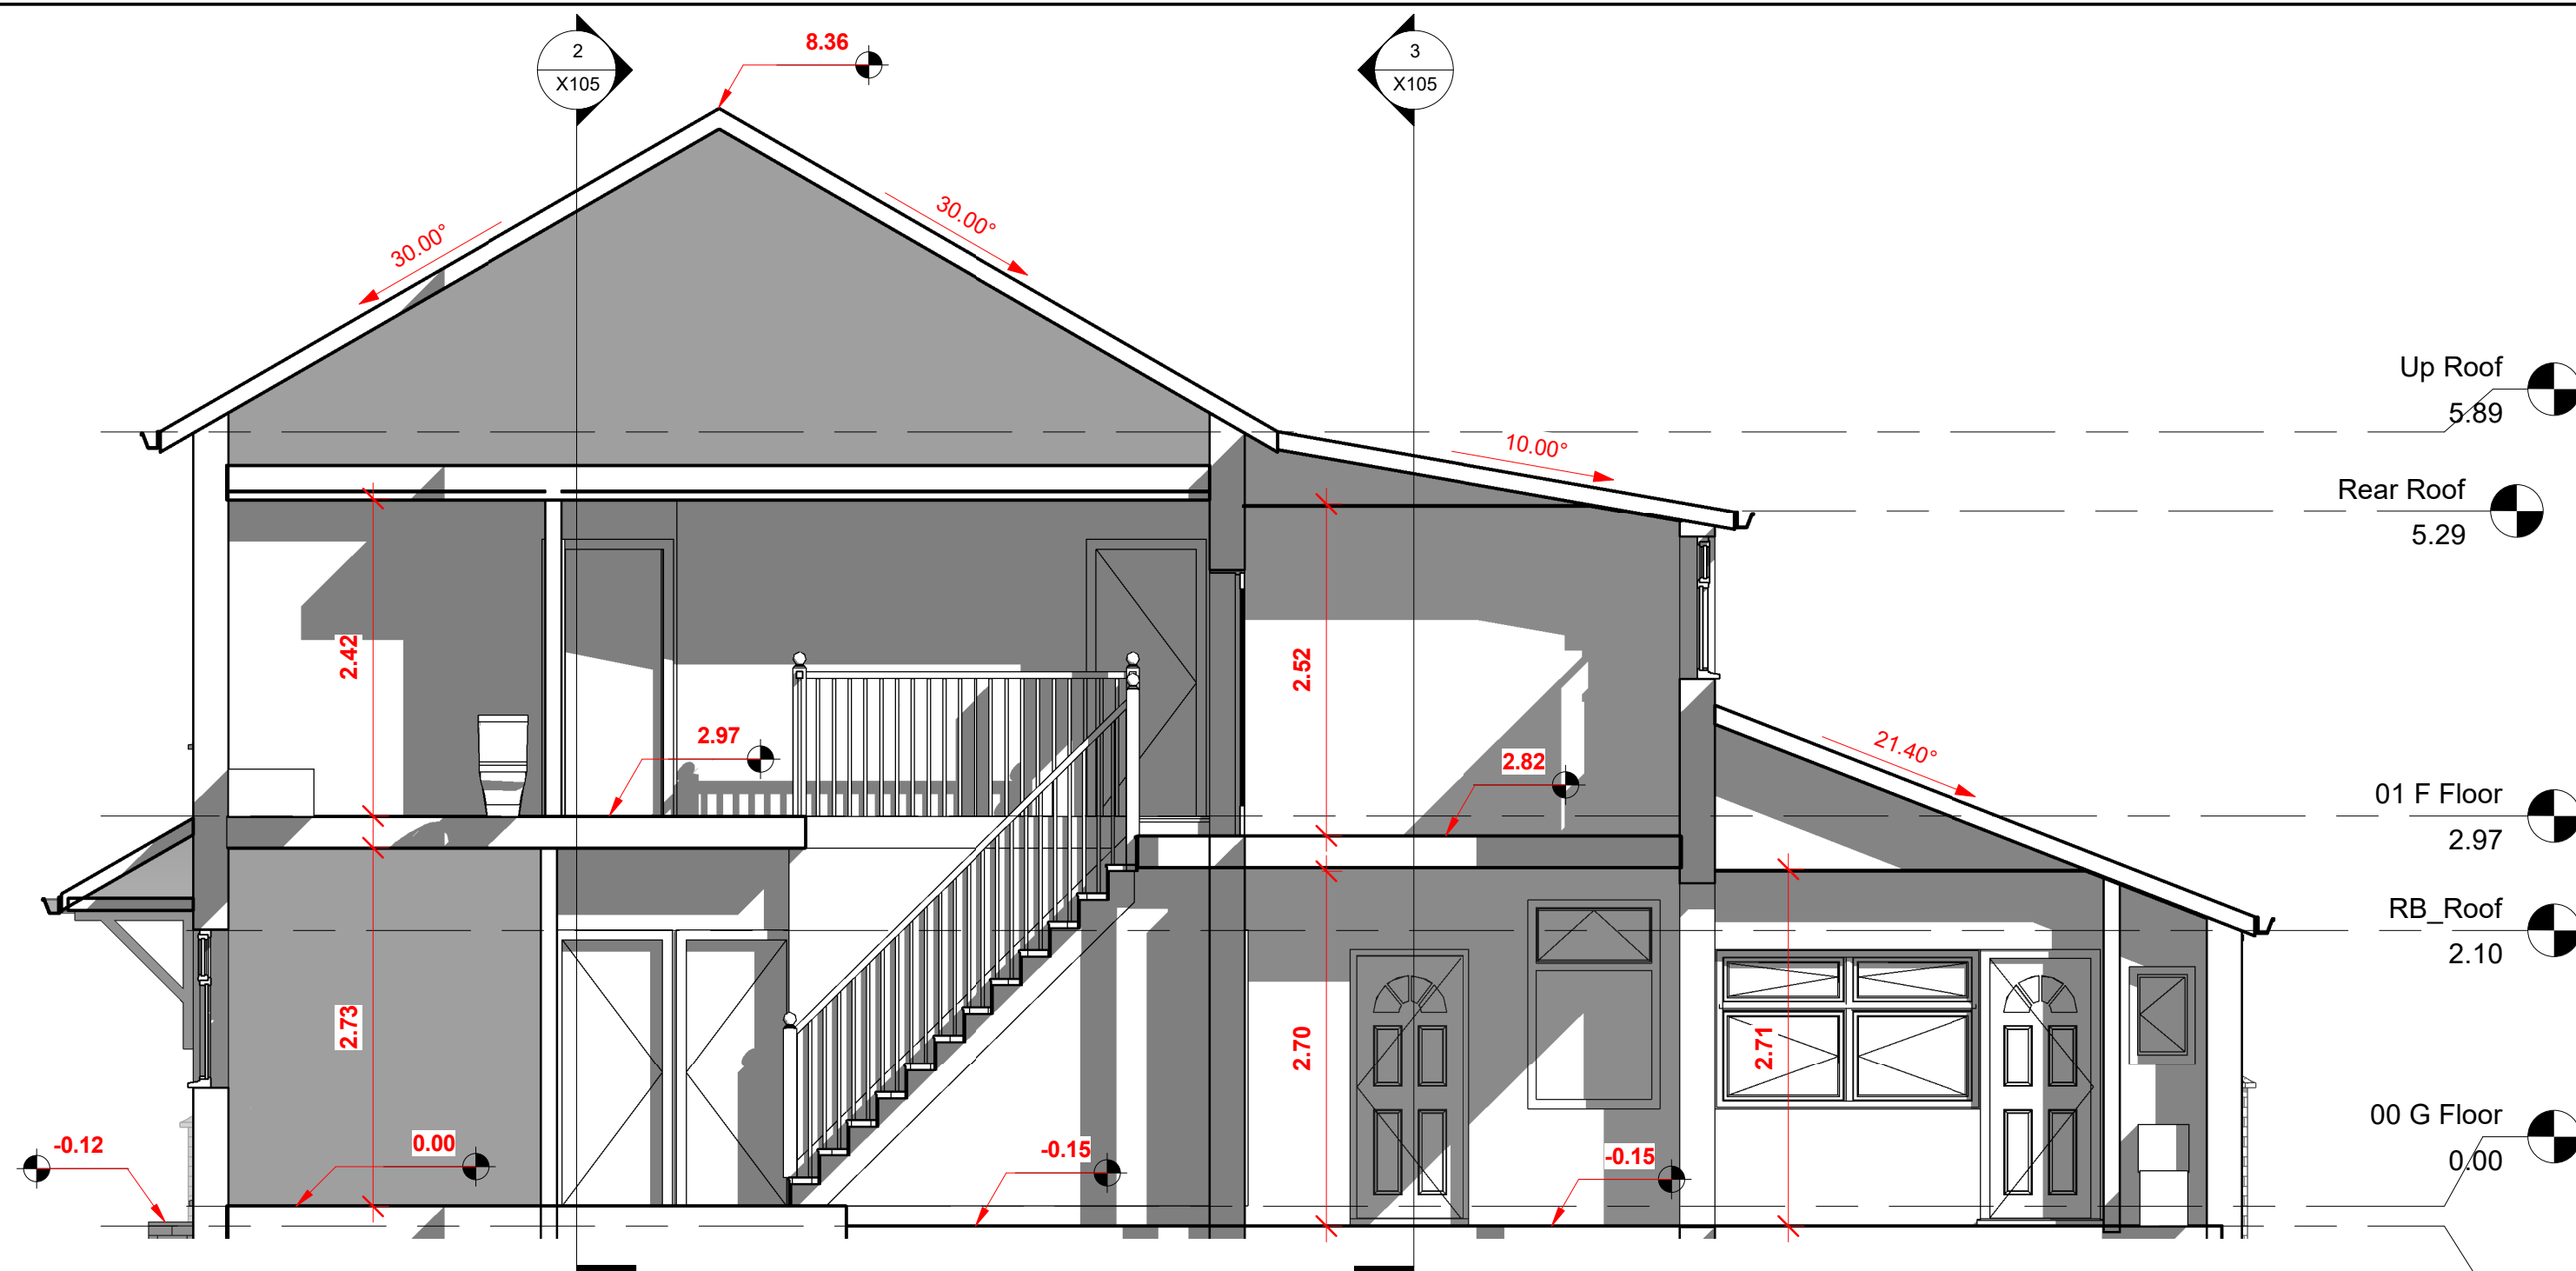

1 Section AA
1 : 50

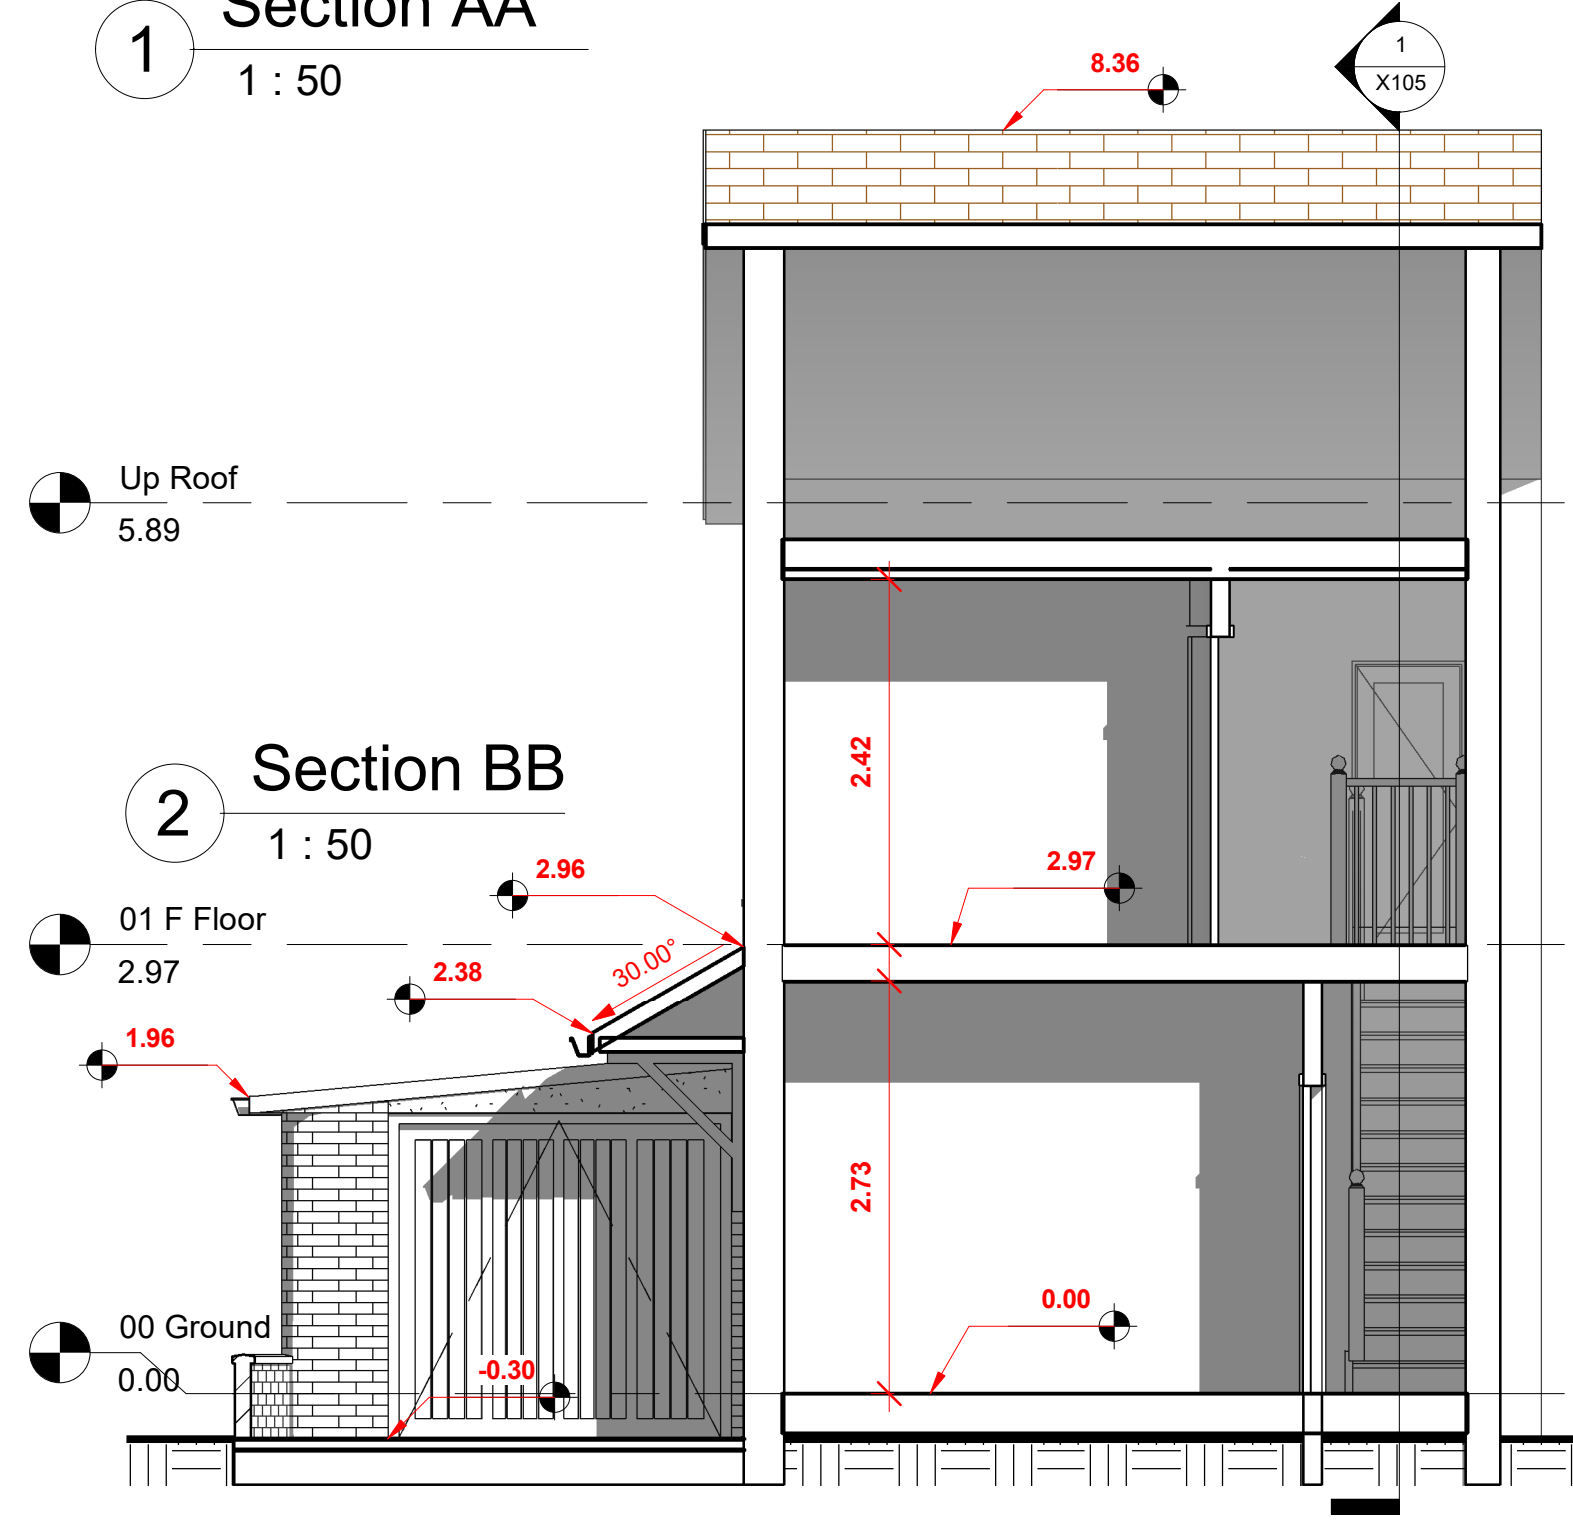

2 Section BB
1 : 50

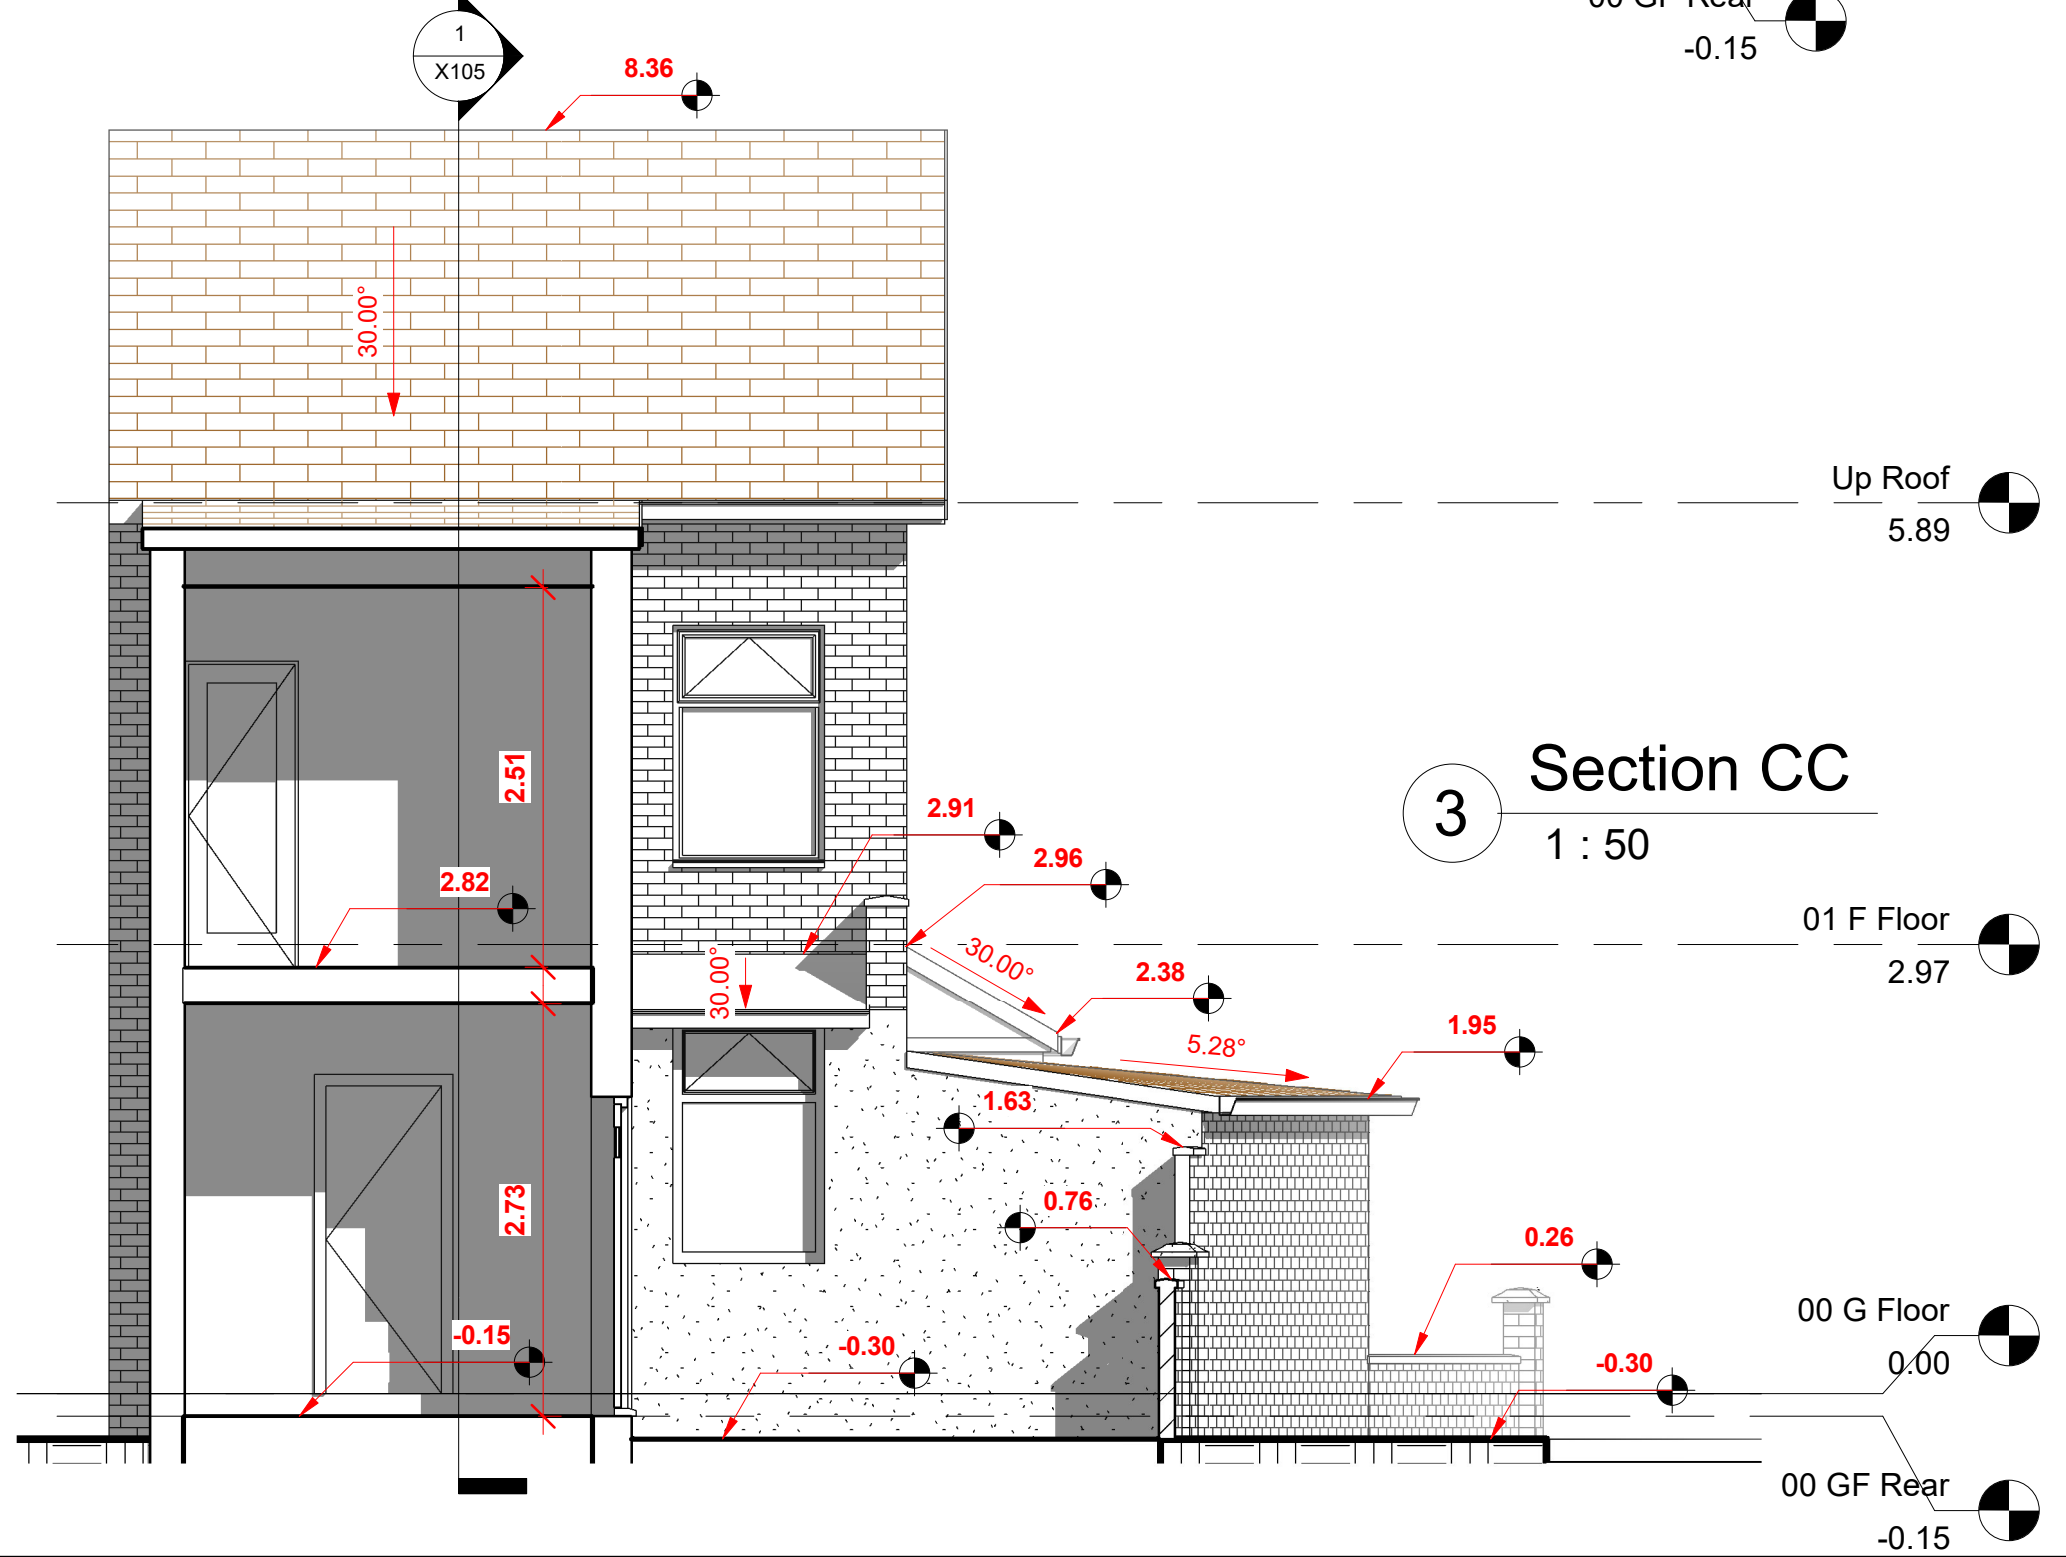

3 Section CC
1 : 50

NOTES
Copyright in this drawing remains with AECDesign. Do not scale from this drawing, work to figured dimensions. Check all dimensions on-site. In the event of any discrepancy, please refer query to AECDesign.

No.	Description	Date

Revision

AEC ARCHITECTURE
ENGINEERING &
DESIGN CONSTRUCTION
Commitment to Design Excellence

Contact:
Tel: 07985306082
Email: aecdesign.co.uk@outlook.com
www.aecdesign.co.uk

Project Name
**House Conversion to GF
& FF Flats with Loft
Conversion**

Project No. **M192TG_2021_0001**





Drawing No. **M192TG_2021_X105**

Date	06/04/2021	Drawn-by	AECDesign
Status	Existing	Checked by	AECDesign
Sheet Size	A2	Approved by	AECDesign

Sheet Name
Sections (Existing)

Scale 1 : 50

Client Name	Mr Abid Miah
Project Address	64 Broom Lane, Manchester M19 2TG
Sheet No.	X105

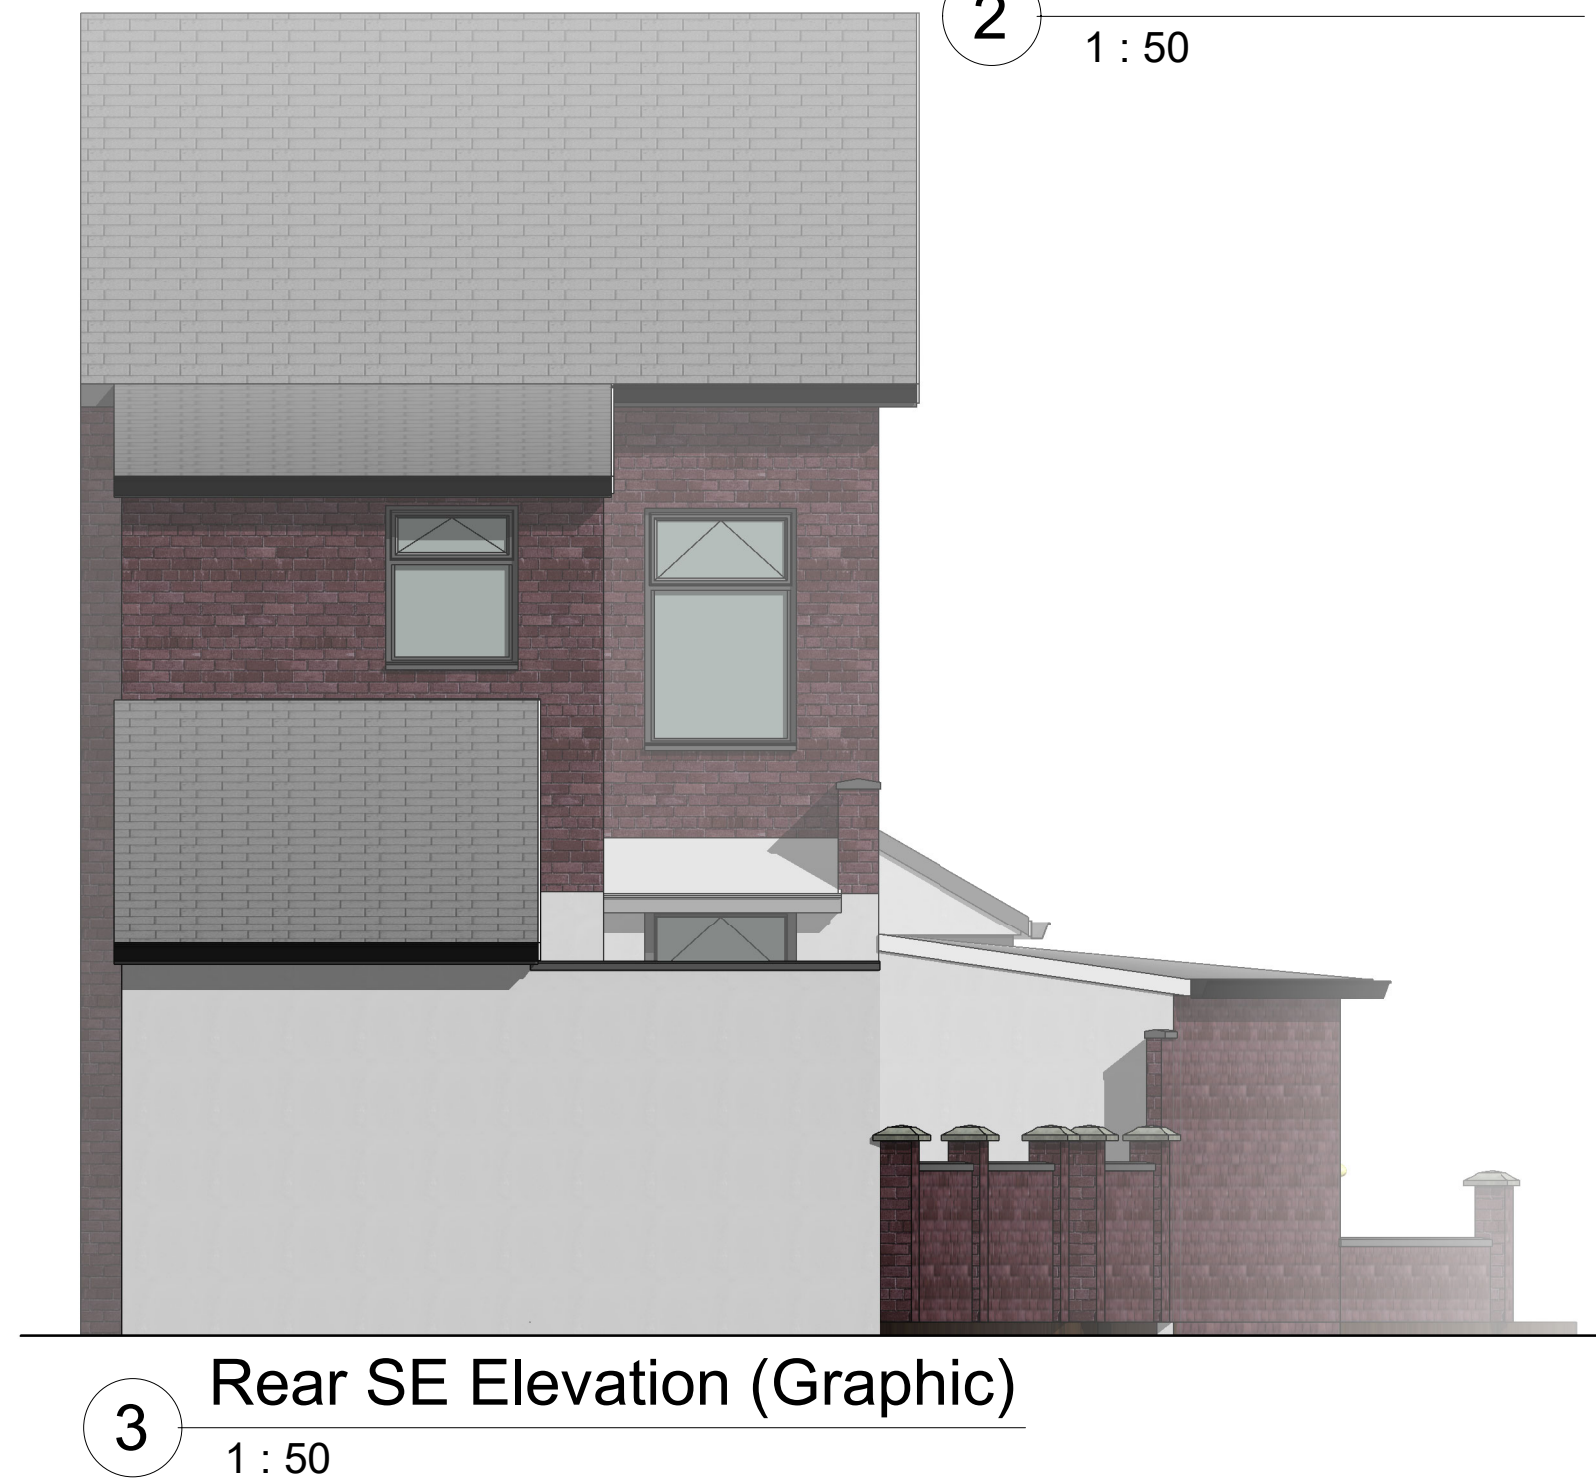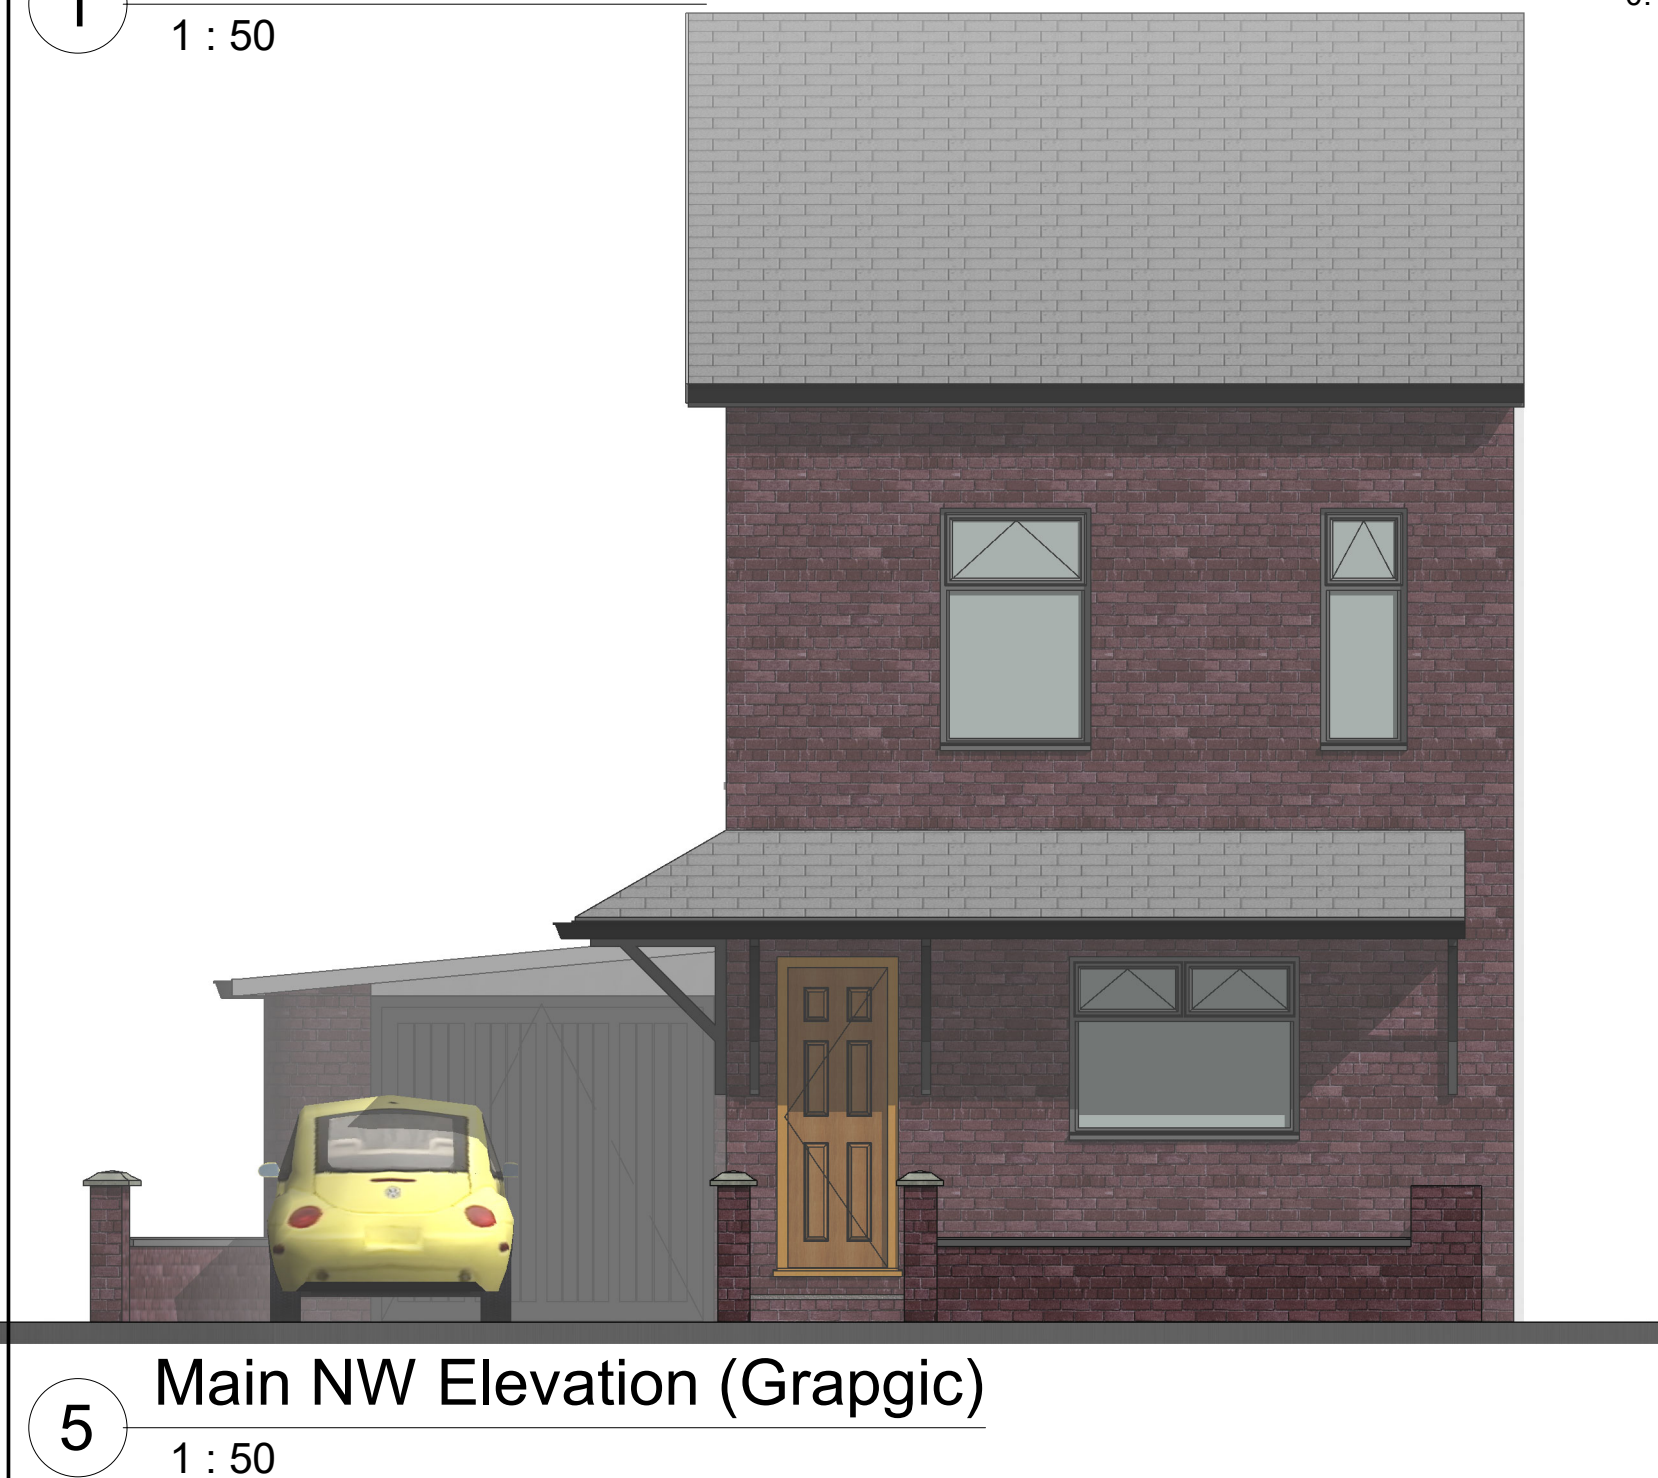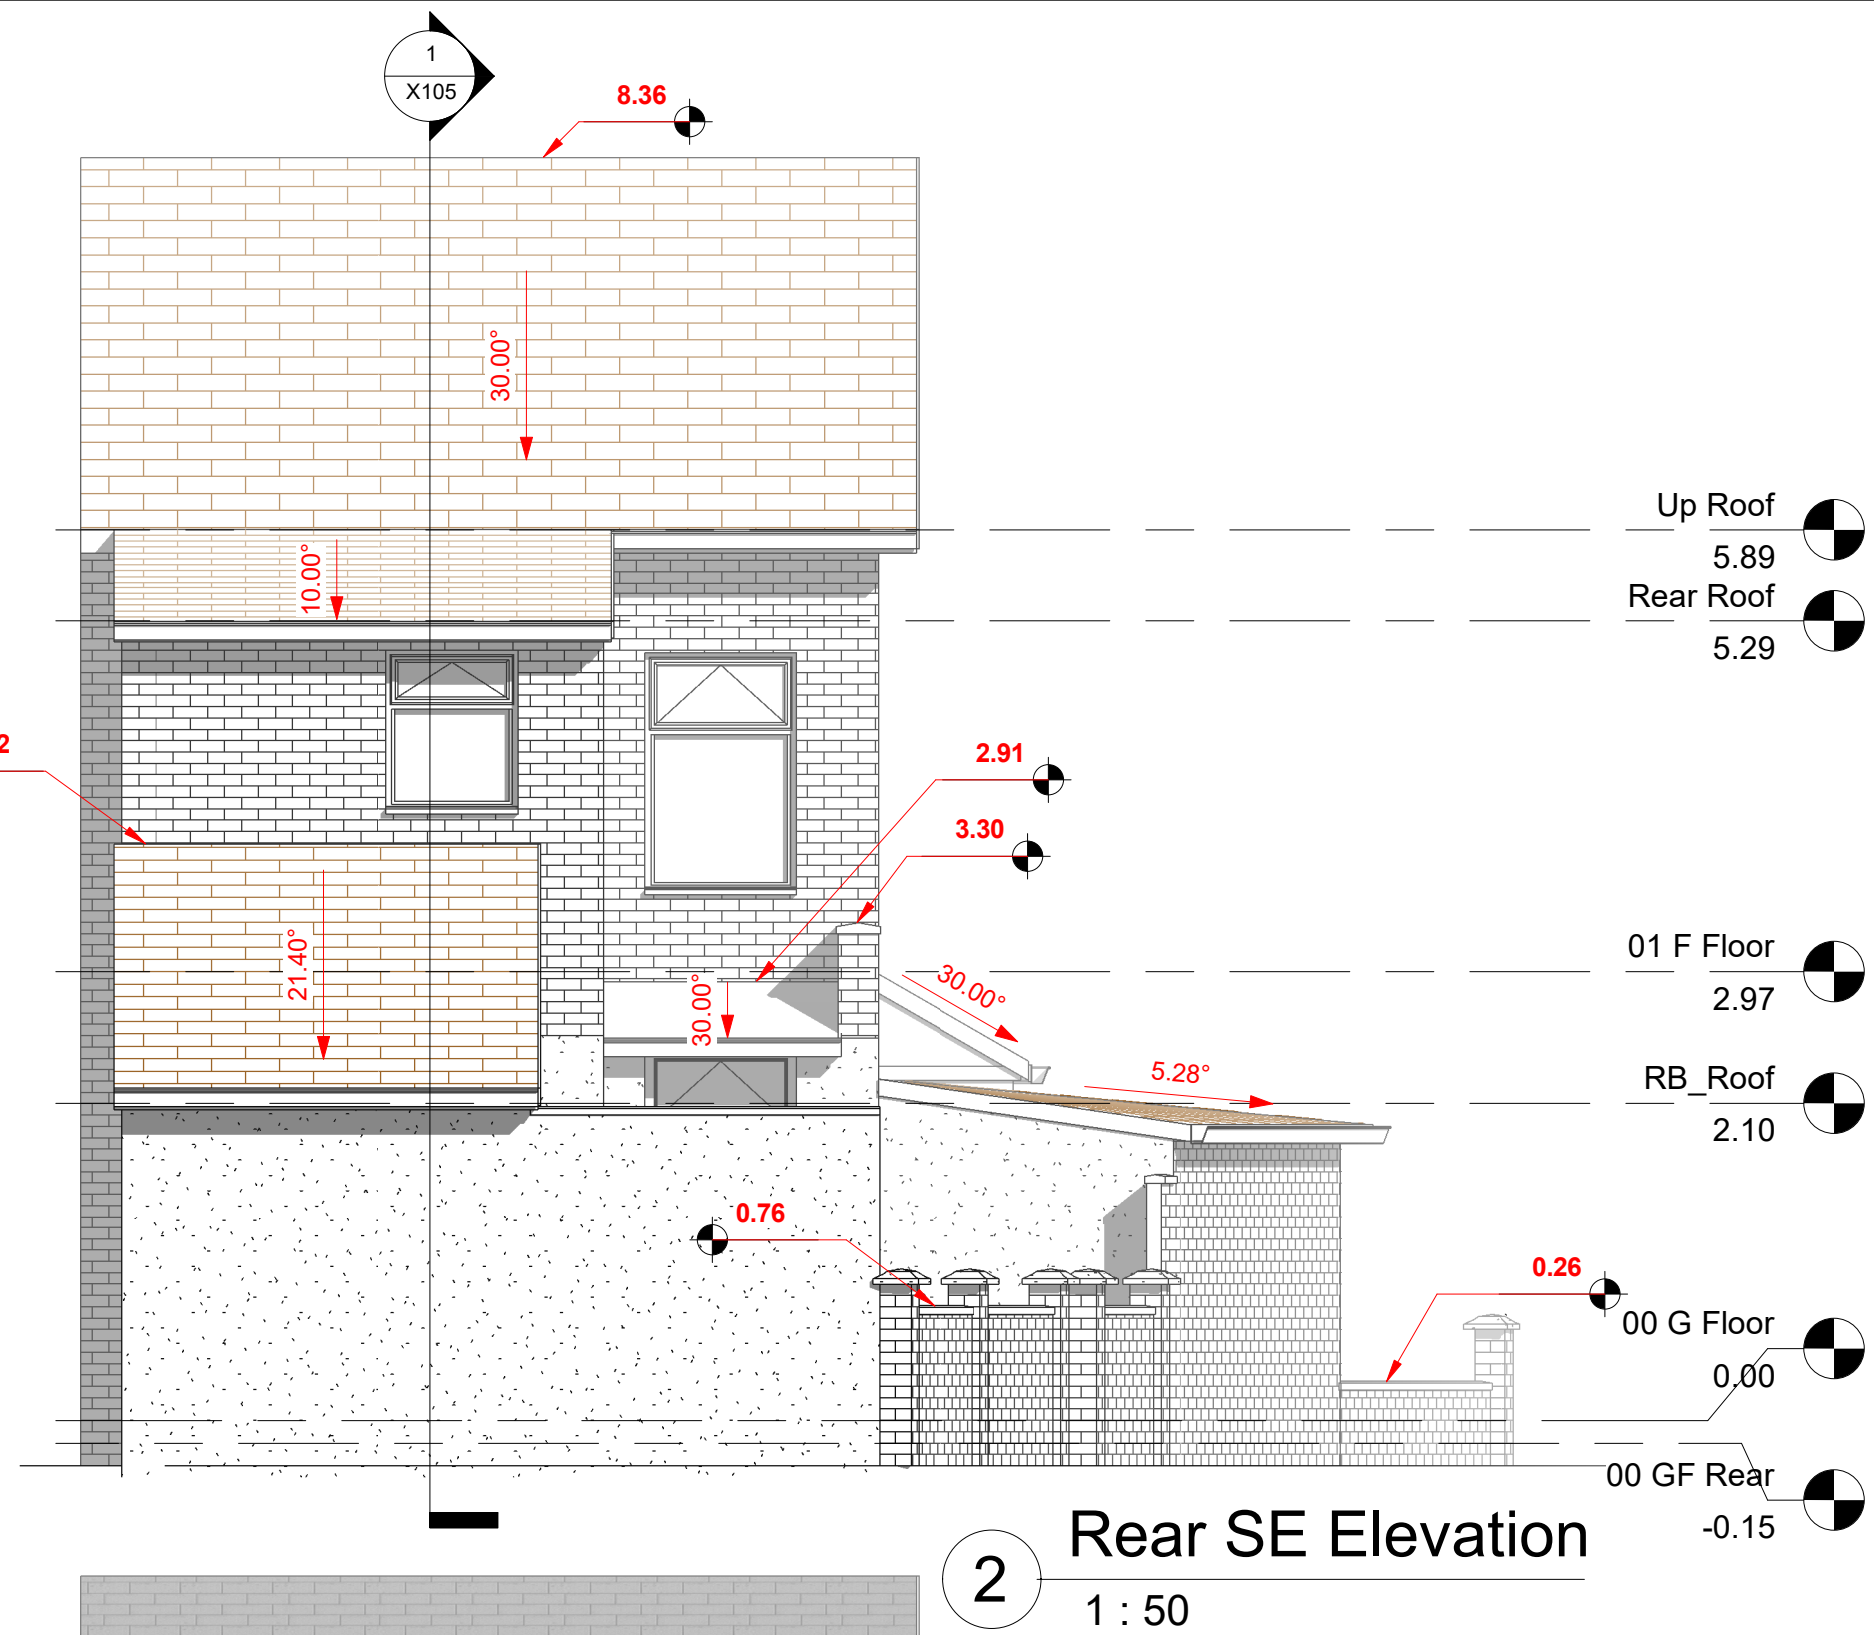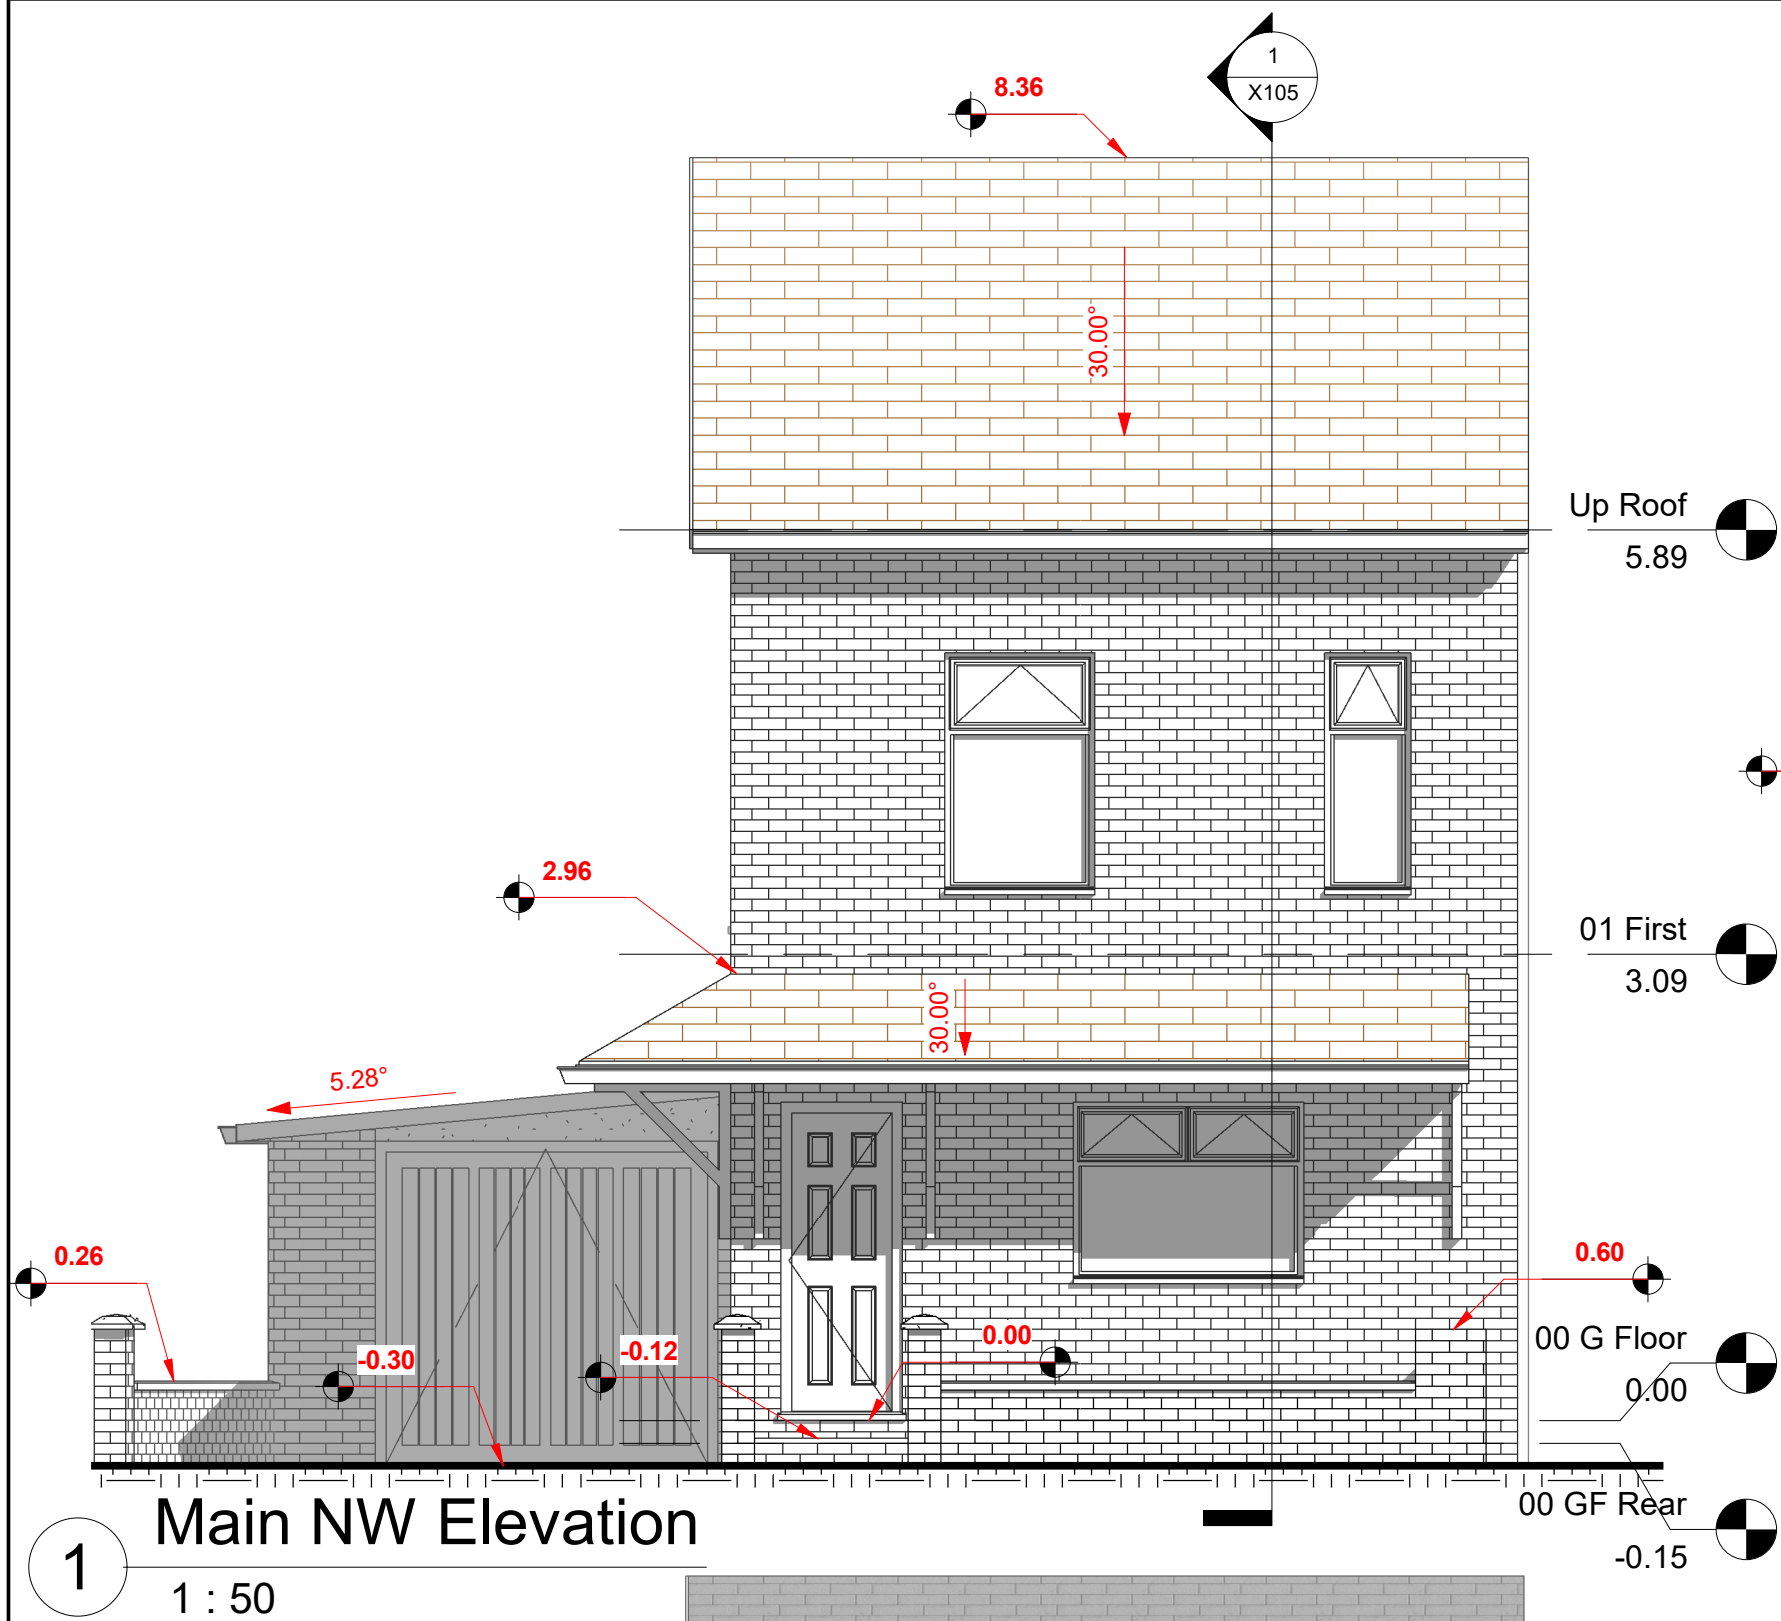

NOTES

Copyright in this drawing remains with AECDesign. Do not scale from this drawing, work to figured dimensions. Check all dimensions on-site. In the event of any discrepancy, please refer query to AECDesign.

No.	Description	Date

Revision

AEC ARCHITECTURE
DESIGN ENGINEERING &
CONSTRUCTION
Commitment to Design Excellence

Contact:

Tel: 07985306082
Email: aecdesign.co.uk@outlook.com
www.aecdesign.co.uk

Project Name

**House Conversion to GF
& FF Flats with Loft
Conversion**

Project No.

M192TG_2021_0001

Drawing No.

M192TG_2021_X106

Date

06/04/2021

Drawn-by

AECDesign

Status

Existing

Checked by

AECDesign

Sheet Size

A2

Approved by

AECDesign

Sheet Name

**Front NW and Rear SE
Elevations (Existing)**

Scale

1 : 50

Client Name

Mr Abid Miah


Project Address

**64 Broom Lane,
Manchester
M19 2TG**

Sheet No.

X106

Filename: 17/04/2021 13:55:50

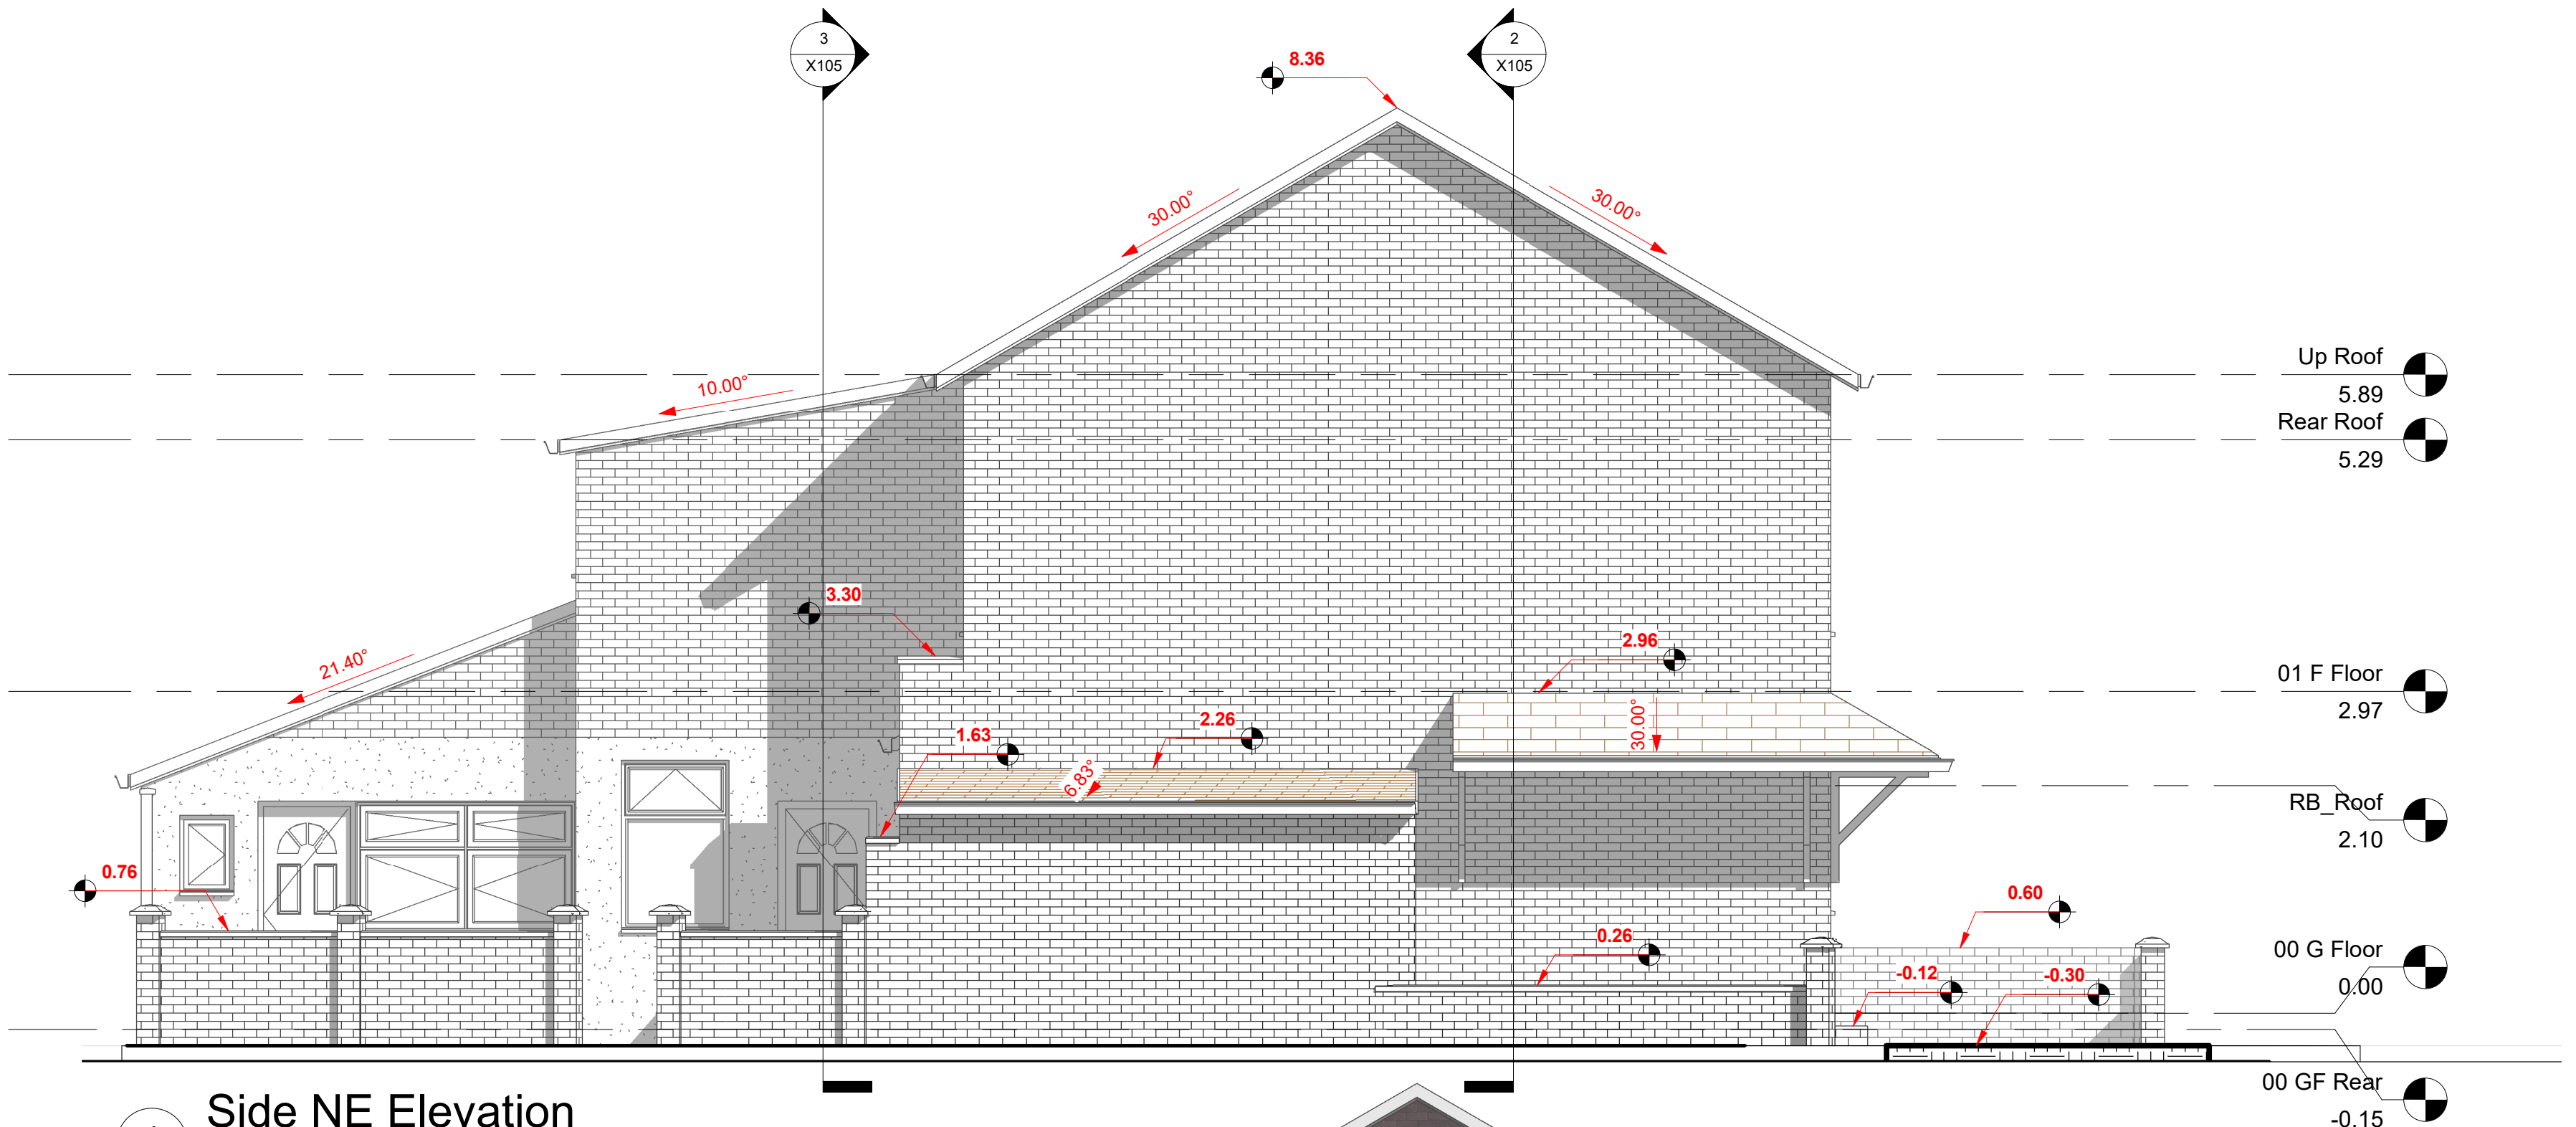

1 Side NE Elevation
1 : 50



2 Side NE Elevation (Graphic)
1 : 50

NOTES
Copyright in this drawing remains with AECDesign. Do not scale from this drawing, work to figured dimensions. Check all dimensions on-site. In the event of any discrepancy, please refer query to AECDesign.

No.	Description	Date



ARCHITECTURE
ENGINEERING &
DESIGN CONSTRUCTION
Commitment to Design Excellence

Revision

Contact:
Tel: 07985306082
Email: aecdesign.co.uk@outlook.com
www.aecdesign.co.uk

Project Name
**House Conversion to GF
& FF Flats with Loft
Conversion**


Project No. **M192TG_2021_0001**

Drawing No. **M192TG_2021_X107**

Date	06/04/2021	Drawn-by	AECDesign
Status	Existing	Checked by	AECDesign
Sheet Size	A2	Approved by	AECDesign

Sheet Name
Side NE Elevation (Existing)

Scale	1 : 50
Client Name	Mr Abid Miah
Project Address	64 Broom Lane, Manchester M19 2TG
Sheet No.	X107

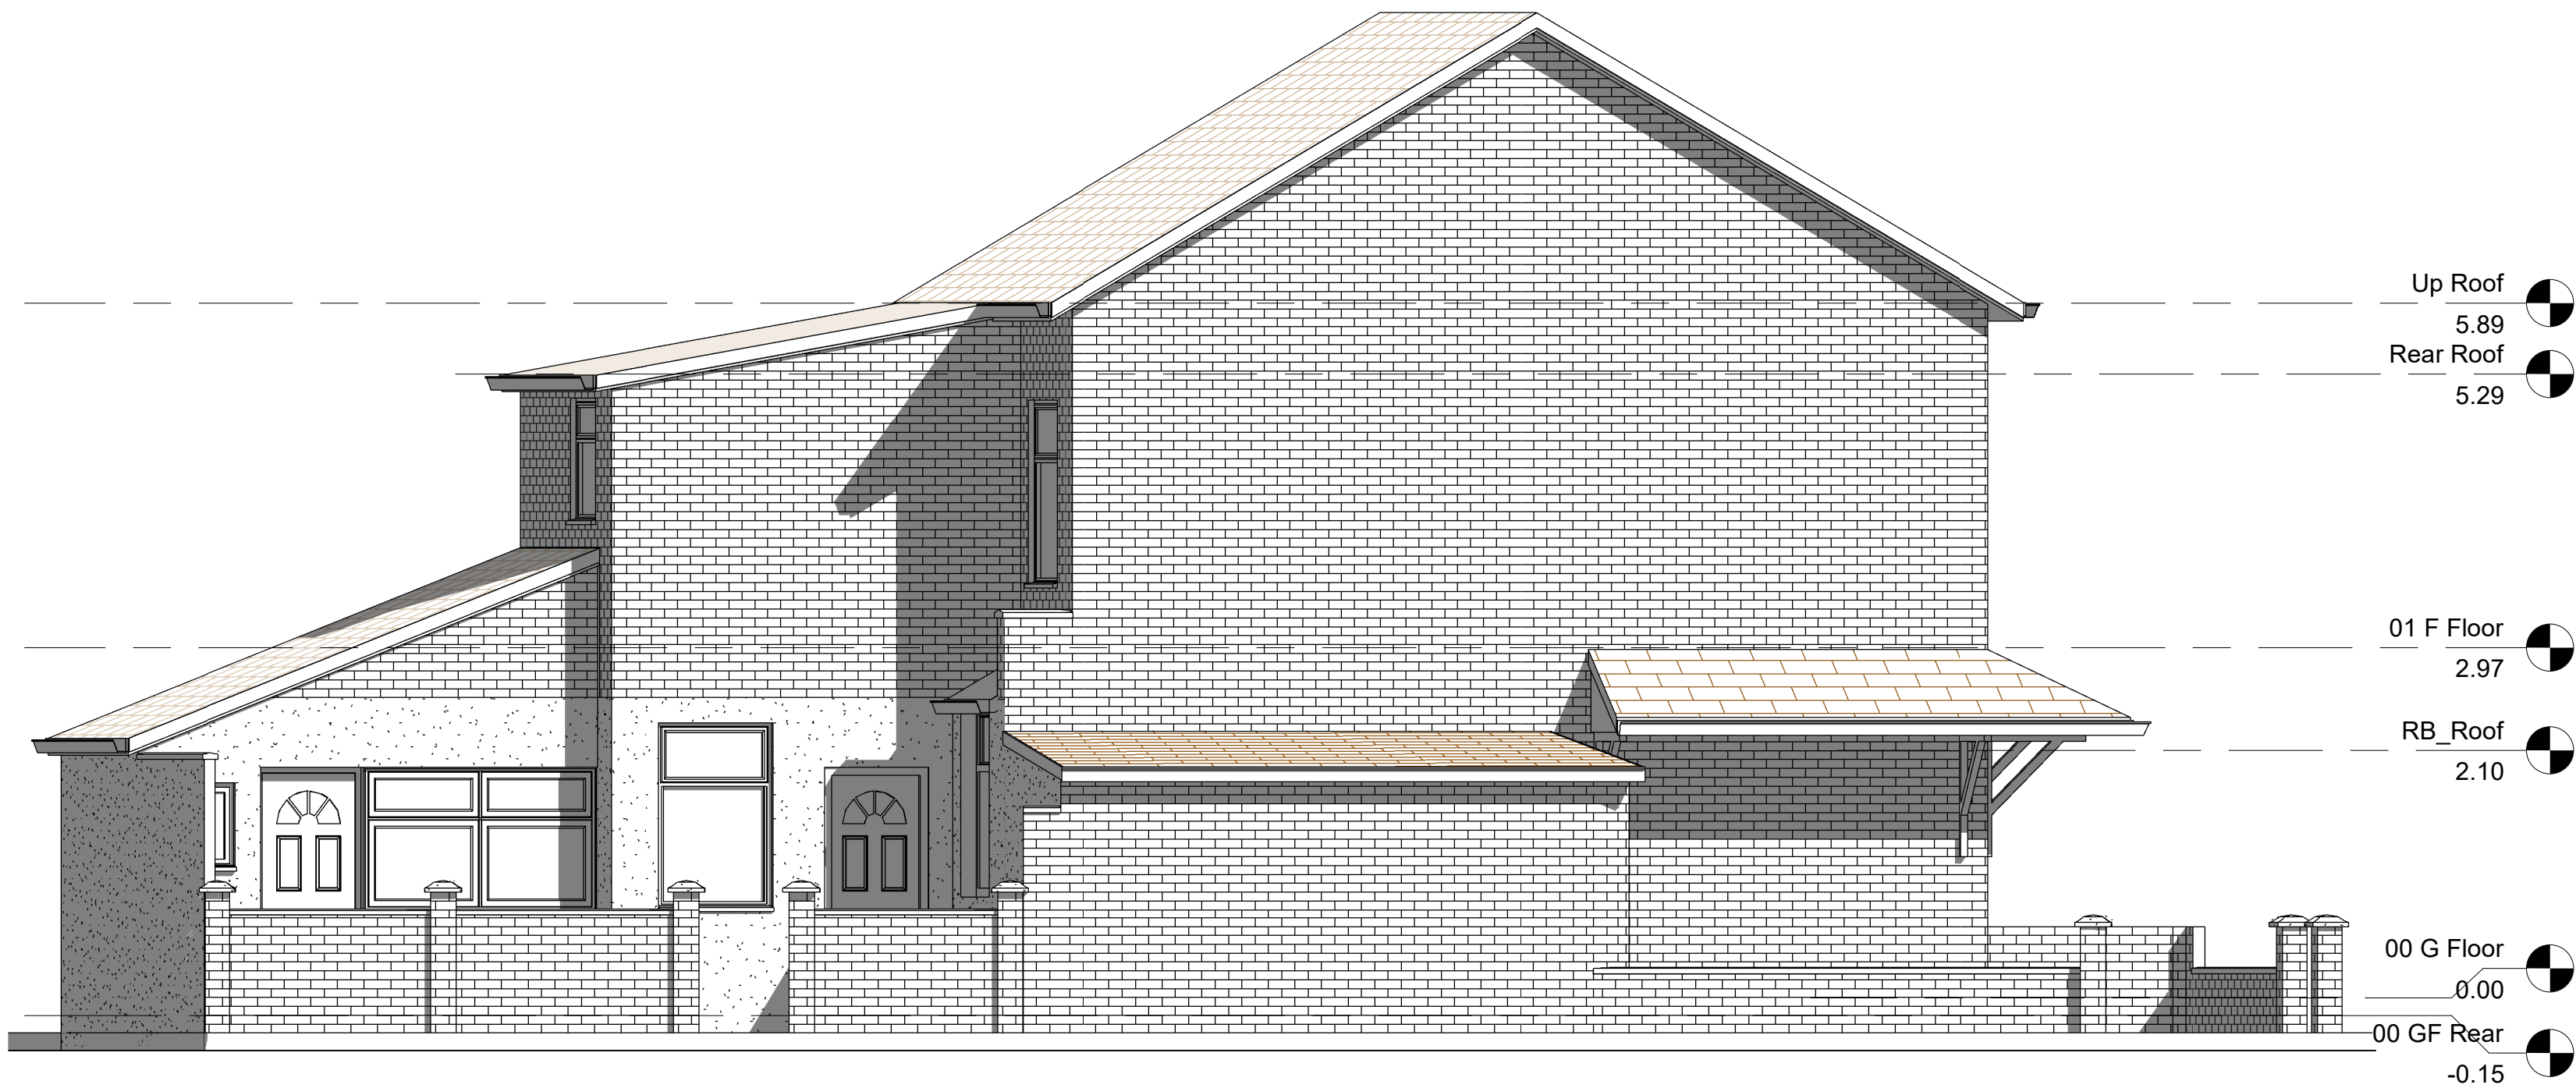

1 Side Elevation (Perpendicular View)
1 : 50



2 Side Elevation (Perpendicular View) (Graphic)
1 : 50

NOTES

Copyright in this drawing remains with AECDesign. Do not scale from this drawing, work to figured dimensions. Check all dimensions on-site. In the event of any discrepancy, please refer query to AECDesign.

No.	Description	Date

Revision

AEC ARCHITECTURE
DESIGN ENGINEERING &
CONSTRUCTION
Commitment to Design Excellence

Contact:

Tel: 07985306082
Email: aecdesign.co.uk@outlook.com
www.aecdesign.co.uk

Project Name

**House Conversion to GF
& FF Flats with Loft
Conversion**

Project No.

M192TG_2021_0001

Drawing No.

M192TG_2021_X108

Date

06/04/2021

Drawn-by

AECDesign

Status

Existing

Checked by

AECDesign

Sheet Size

A2

Approved by

AECDesign

Sheet Name

**Side NE Elevation
(Perpendicular View)
(Existing)**

Scale

1 : 50

Client Name

Mr Abid Miah


Project Address

**64 Broom Lane,
Manchester
M19 2TG**


Sheet No.

X108

Filename: 17/04/2021 13:56:17

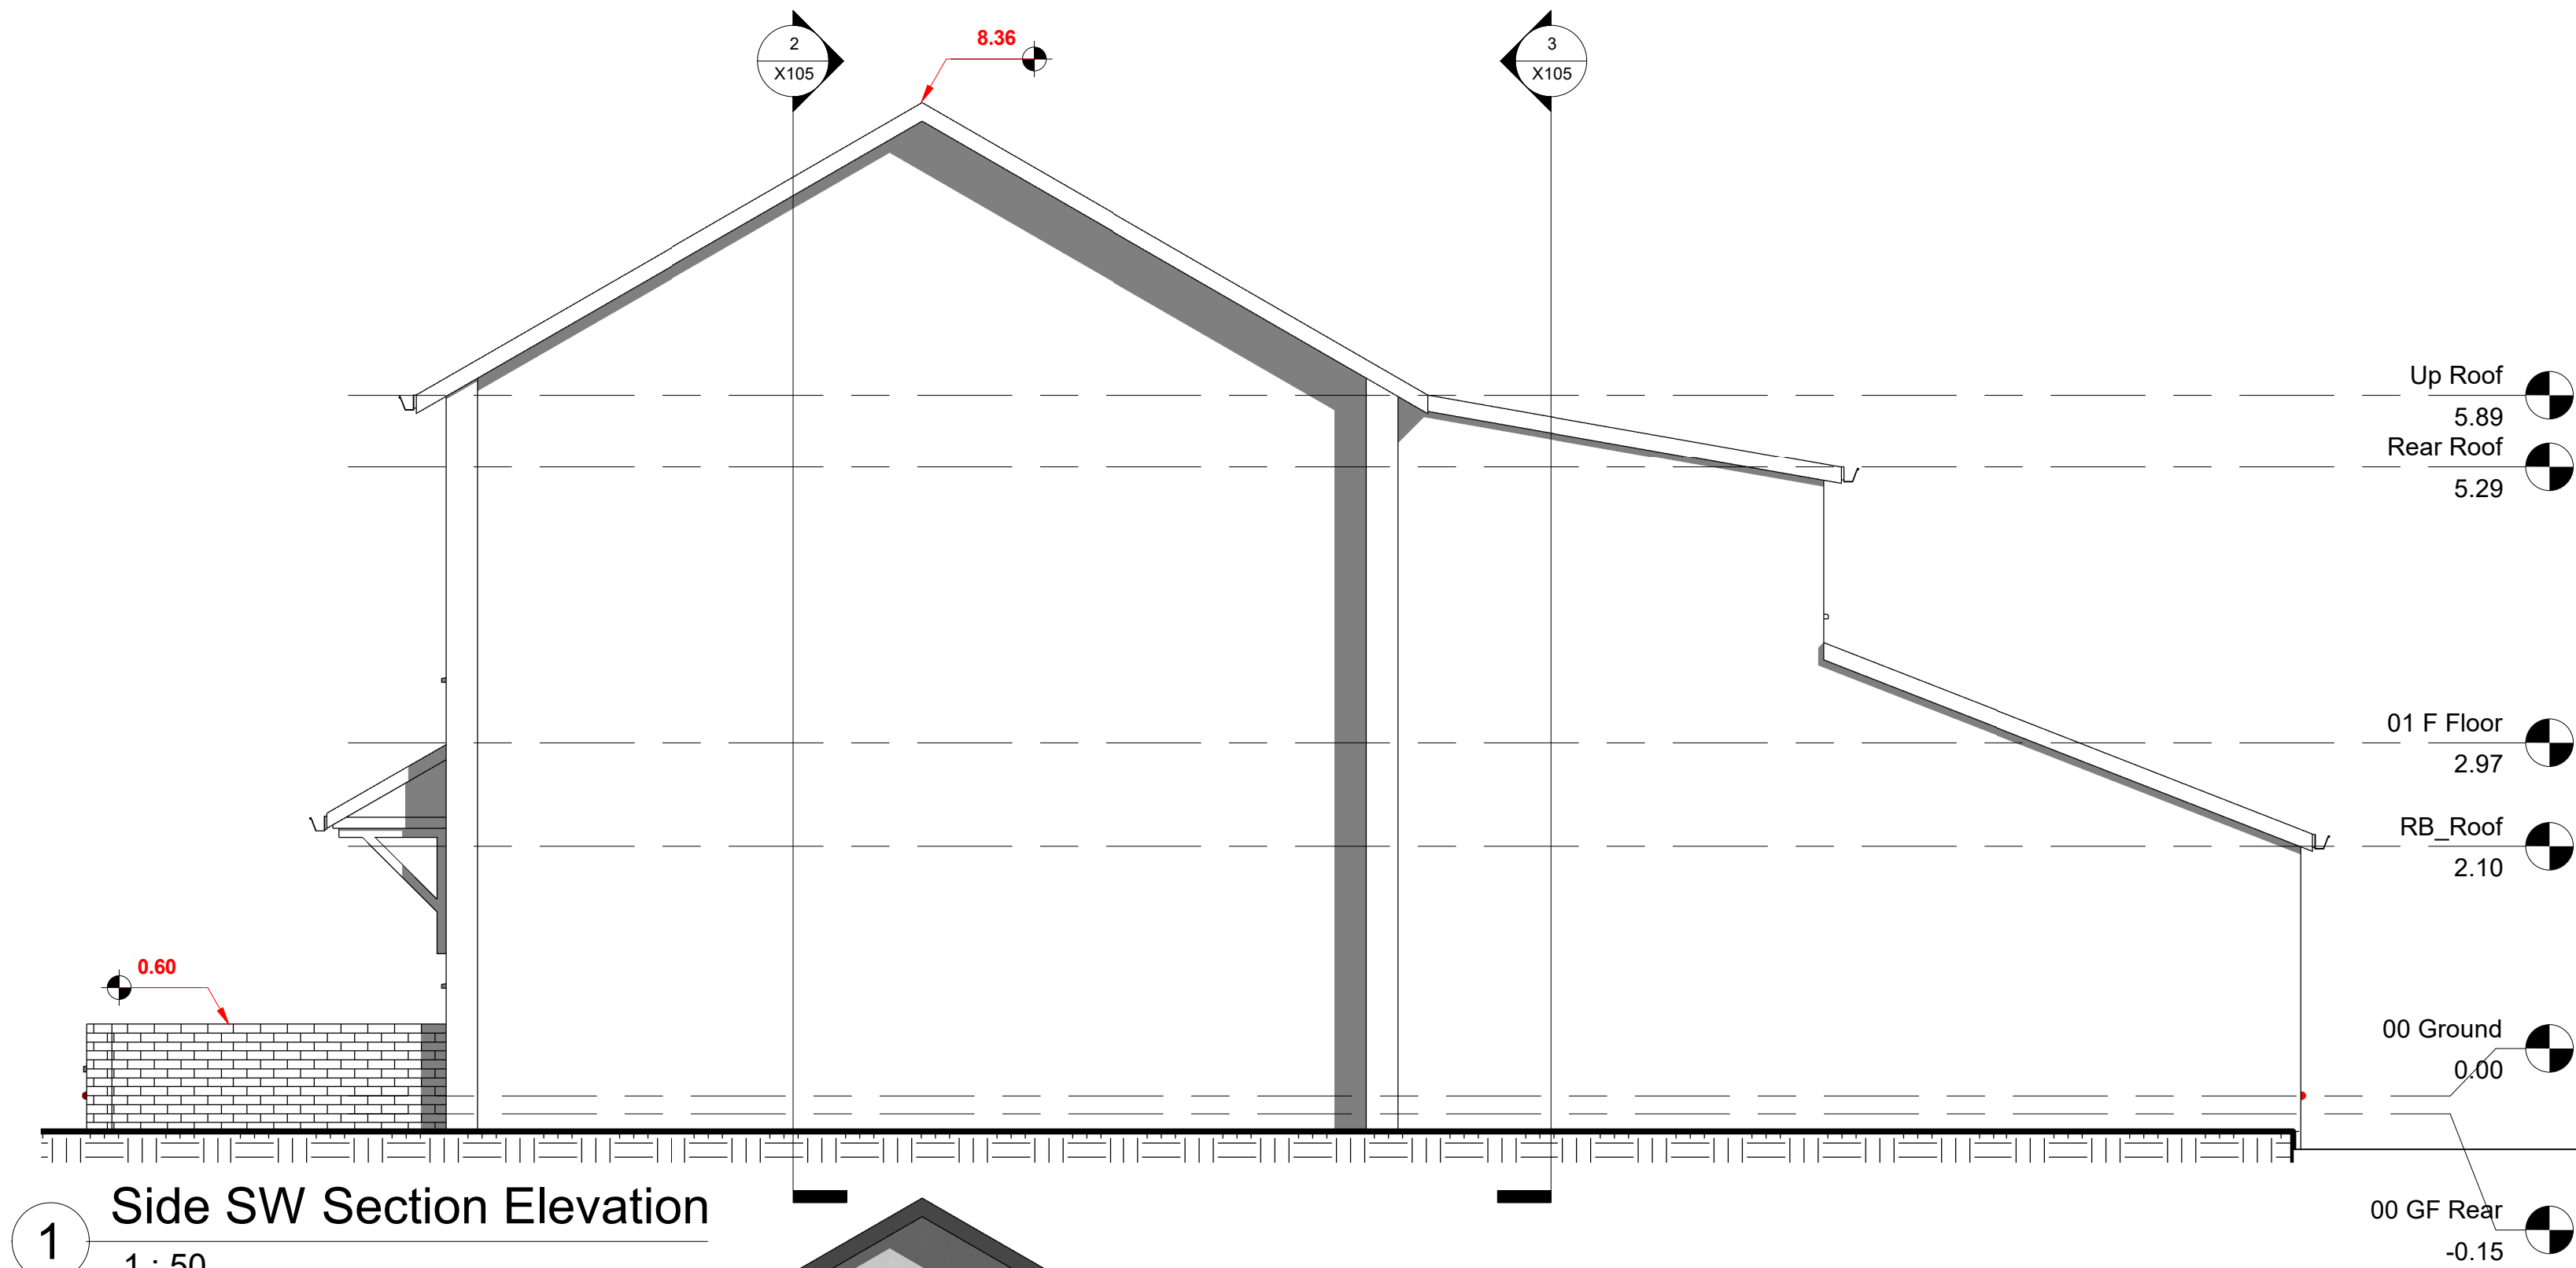

1 Side SW Section Elevation
1 : 50

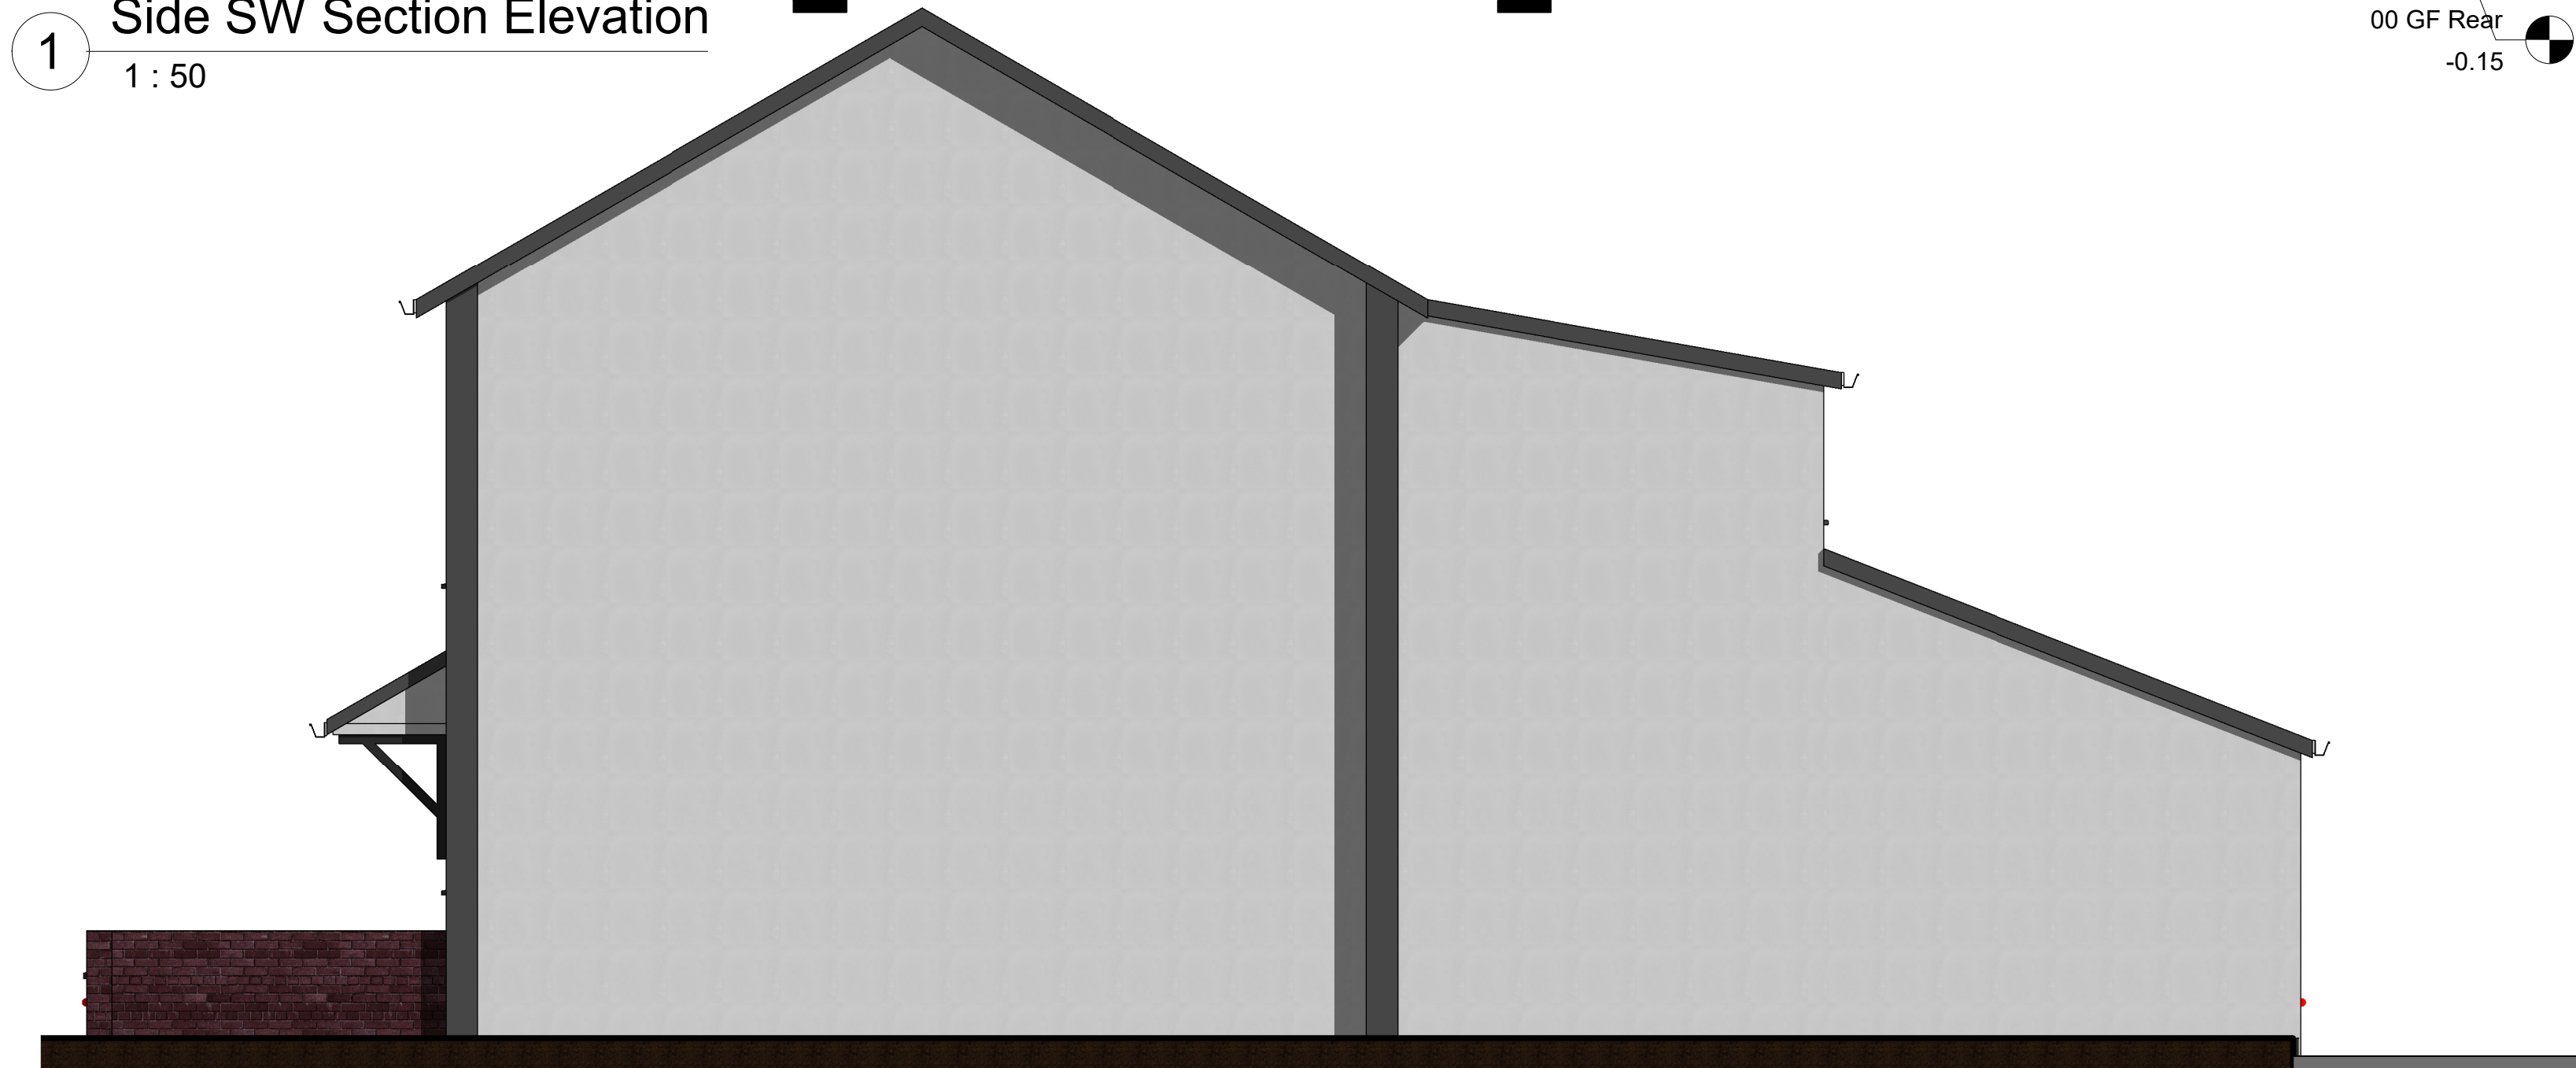

2 Side SW Section Elevation (Graphic)
1 : 50

NOTES
Copyright in this drawing remains with AECDesign. Do not scale from this drawing, work to figured dimensions. Check all dimensions on-site. In the event of any discrepancy, please refer query to AECDesign.

No.	Description	Date


Revision



ARCHITECTURE
ENGINEERING &
CONSTRUCTION
Commitment to Design Excellence


Contact:
Tel: 07985306082
Email: aecdesign.co.uk@outlook.com
www.aecdesign.co.uk

Project Name House Conversion to GF & FF Flats with Loft Conversion			
Project No.		M192TG_2021_0001	
Drawing No.		M192TG_2021_X109	
Date	06/04/2021	Drawn-by	Author
Status	Existing	Checked by	Checker
Sheet Size	A2	Approved by	AECDesign
Sheet Name Side SW Section Elevation (Existing)			
Scale 1 : 50			
Client Name		Mr Abid Miah	
Project Address 64 Broom Lane, Manchester M19 2TG		Sheet No. X109	

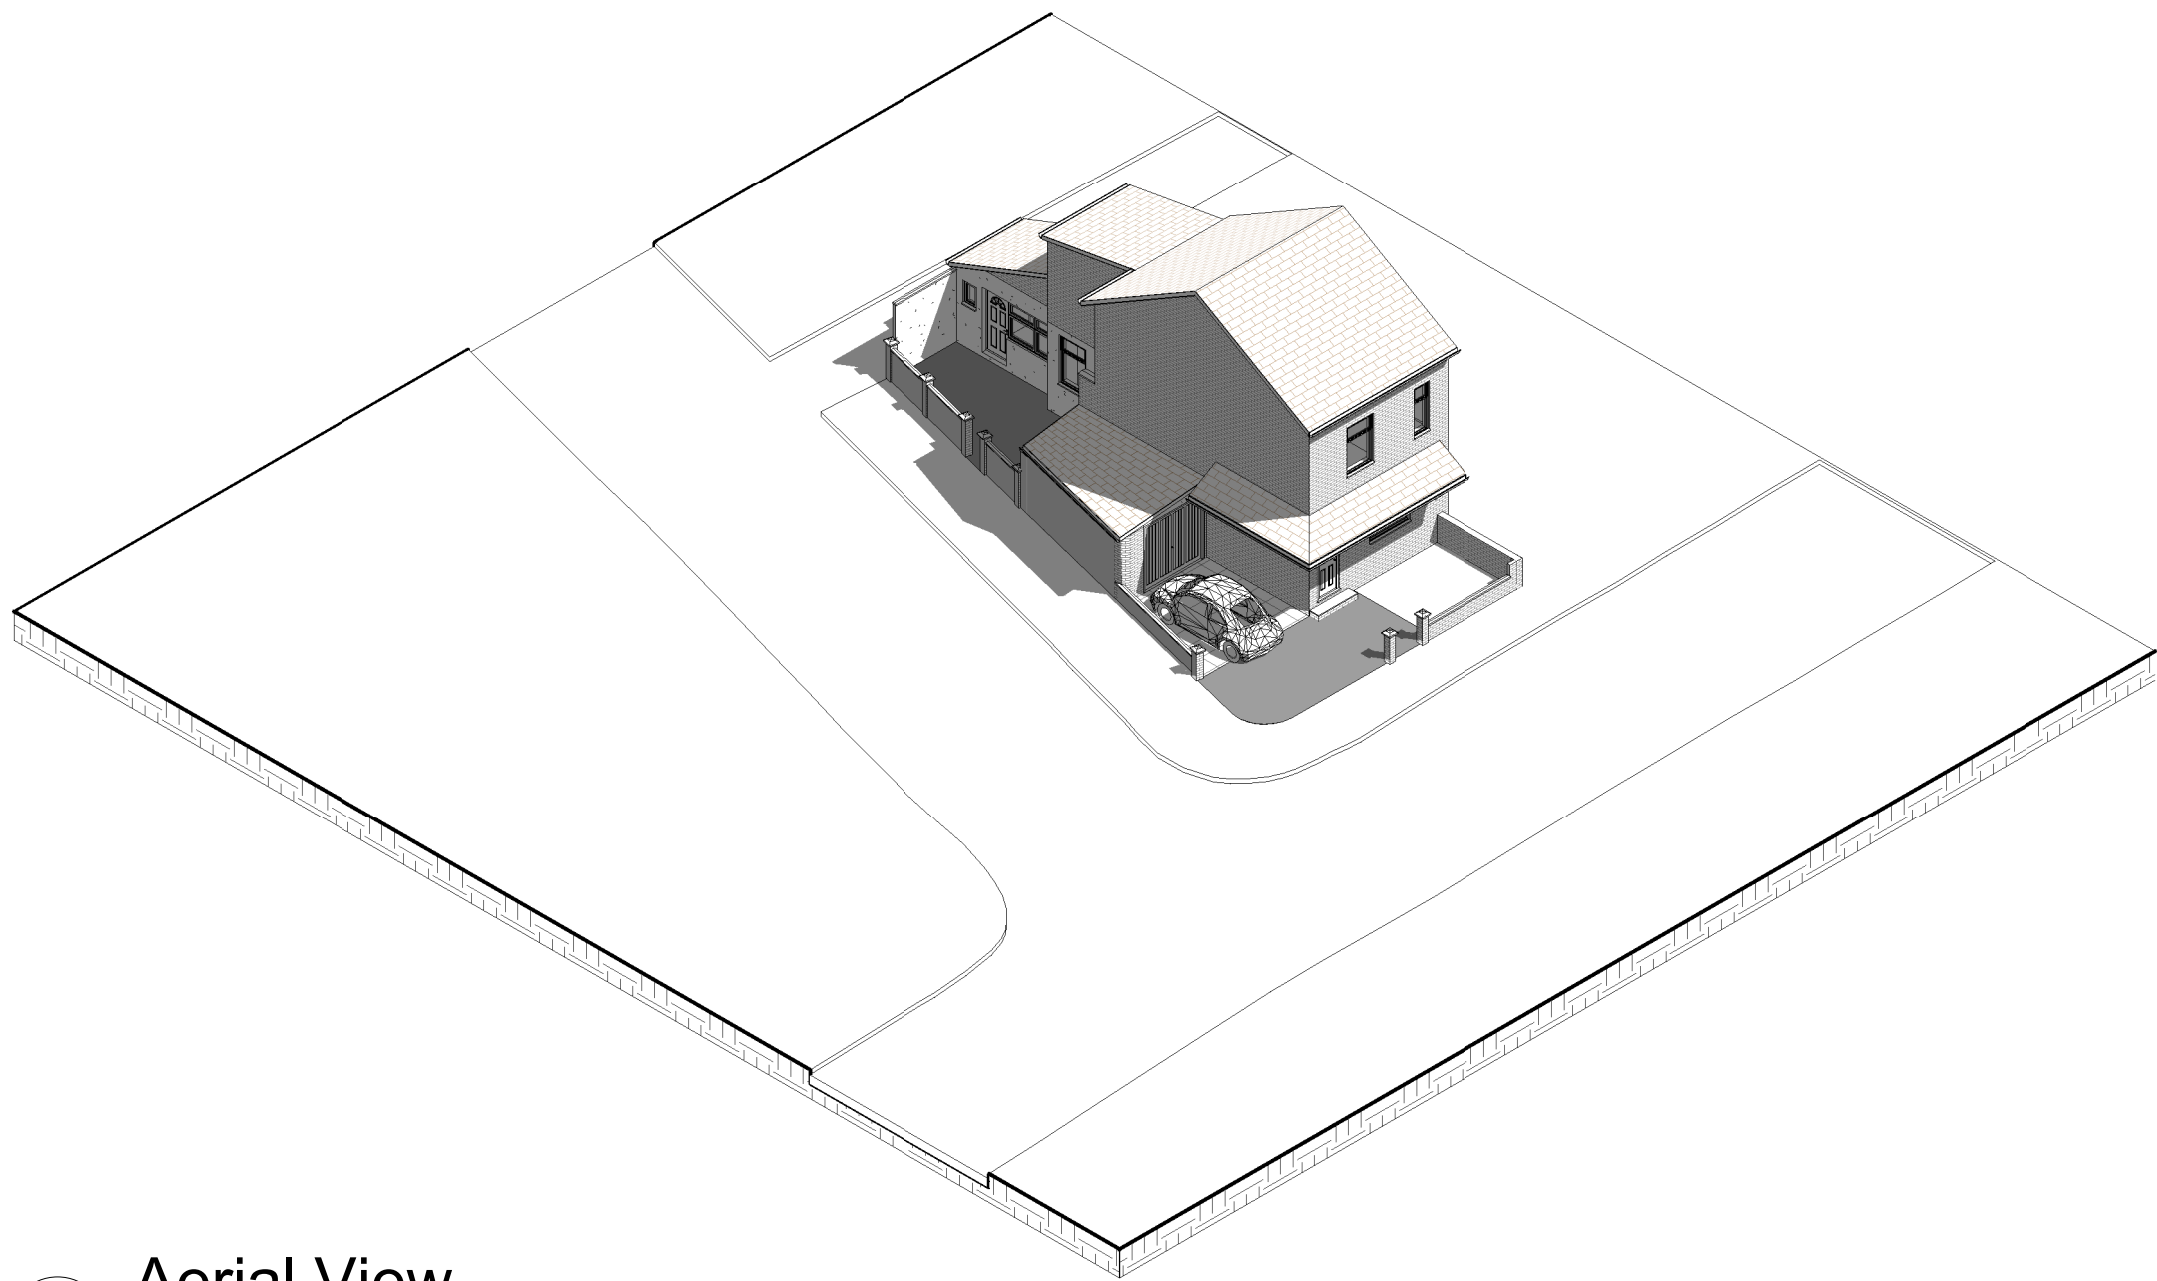

3 Perspective View 1

1 Aerial View

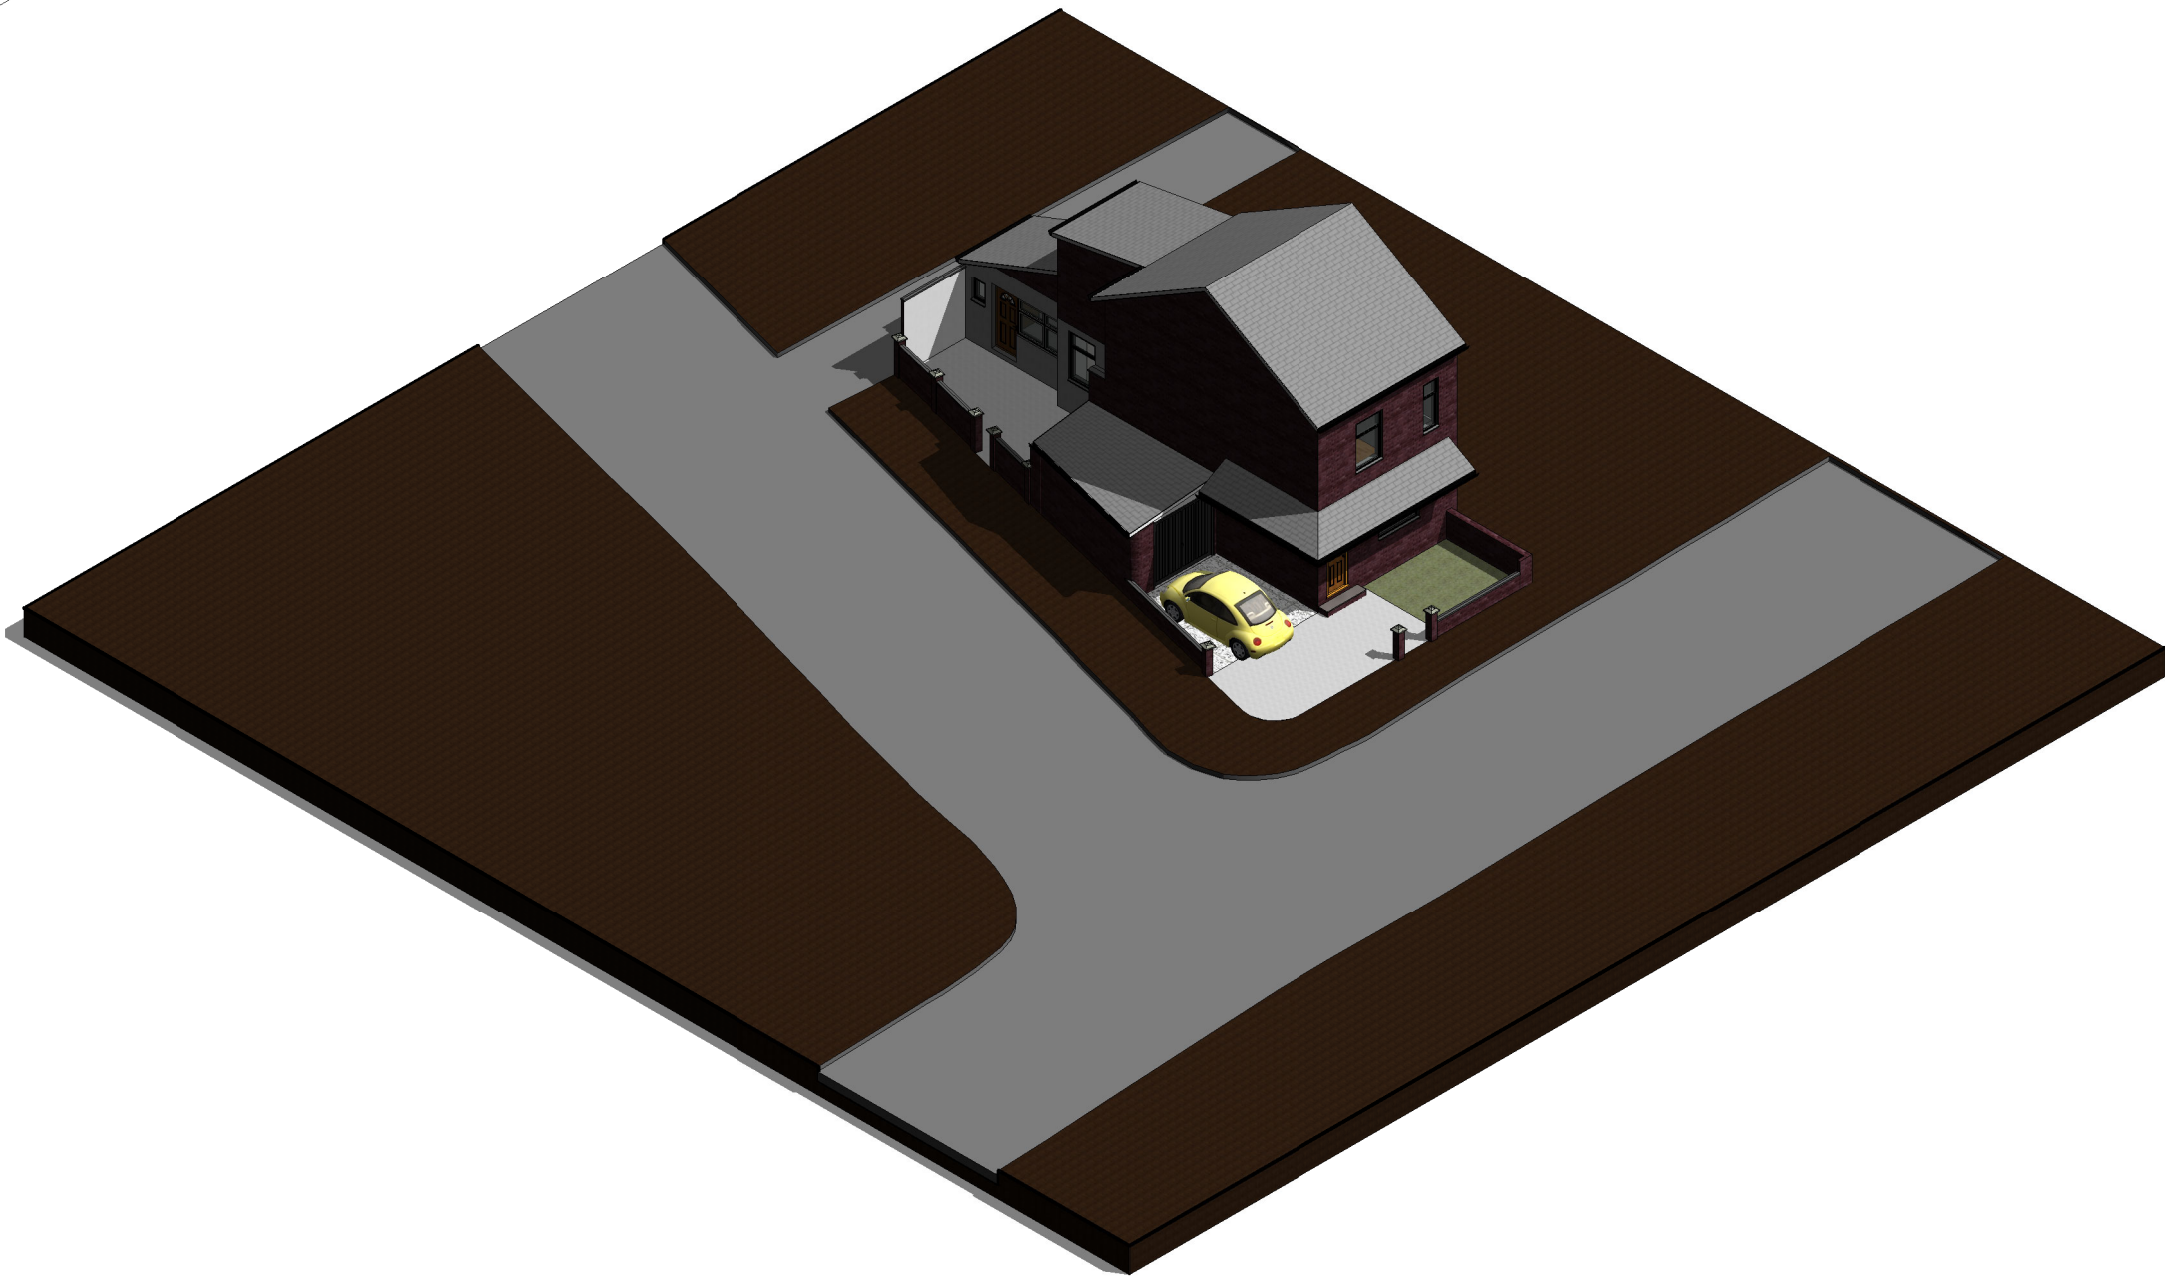

2 Aerial View (Graphic)



4 Perspective View 1
1 : 1

NOTES

Copyright in this drawing remains with AECDesign. Do not scale from this drawing, work to figured dimensions. Check all dimensions on-site. In the event of any discrepancy, please refer query to AECDesign.

No.	Description	Date

AEC

DESIGN

ARCHITECTURE
ENGINEERING &
CONSTRUCTION

Commitment to Design Excellence

CONTACT:
Tel: 07985306082
Email: aecdesign.co.uk@outlook.com
www.aecdesign.co.uk

Project Name

House Conversion to GF
& FF Flats with Loft
Conversion

Project No.

M192TG_2021_0001

Drawing No.

M192TG_2021_X110

Date

06/04/2021

Drawn-by

AECDesign

Status

Existing

Checked by

AECDesign

Sheet Size

A2

Approved by

AECDesign

Sheet Name

3D Views (Existing)

Scale

1 : 1

Client Name

Mr Abid Miah

Project Address

64 Broom Lane,
Manchester
M19 2TG

Sheet No.

X110