



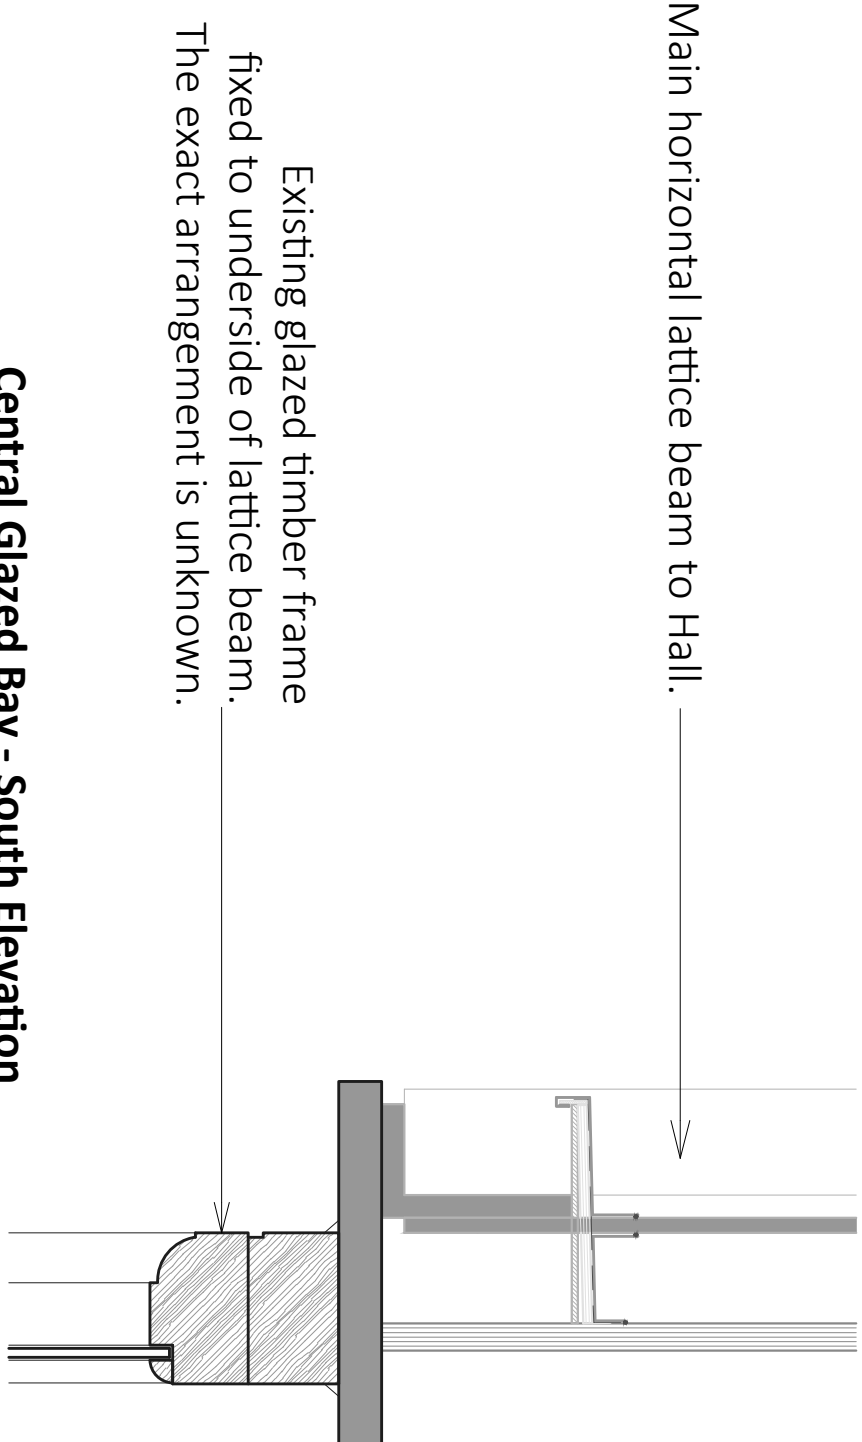


Central Glazed Bay - South Elevation
Head Detail A
Existing

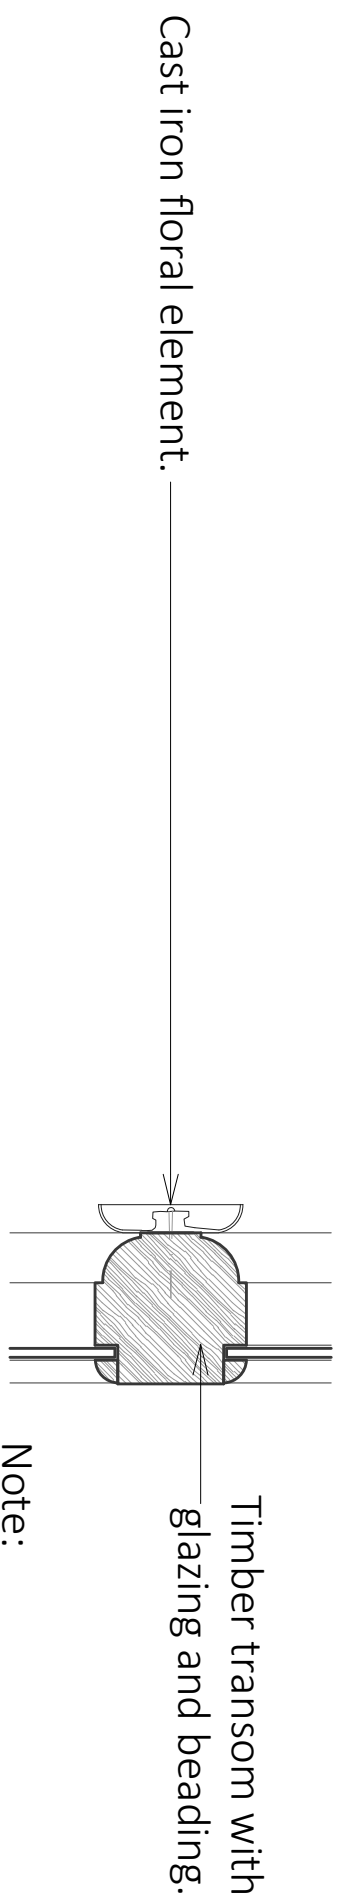


Note:
Timber mullion is the same detail as per the transom illustrated.


Central Glazed Bay - South Elevation
Transom Detail B
Existing

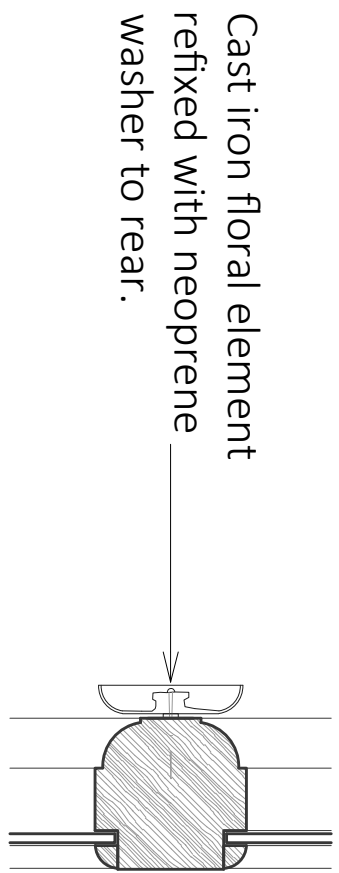

Central Glazed Bay - South Elevation
Transom Detail B
Proposed

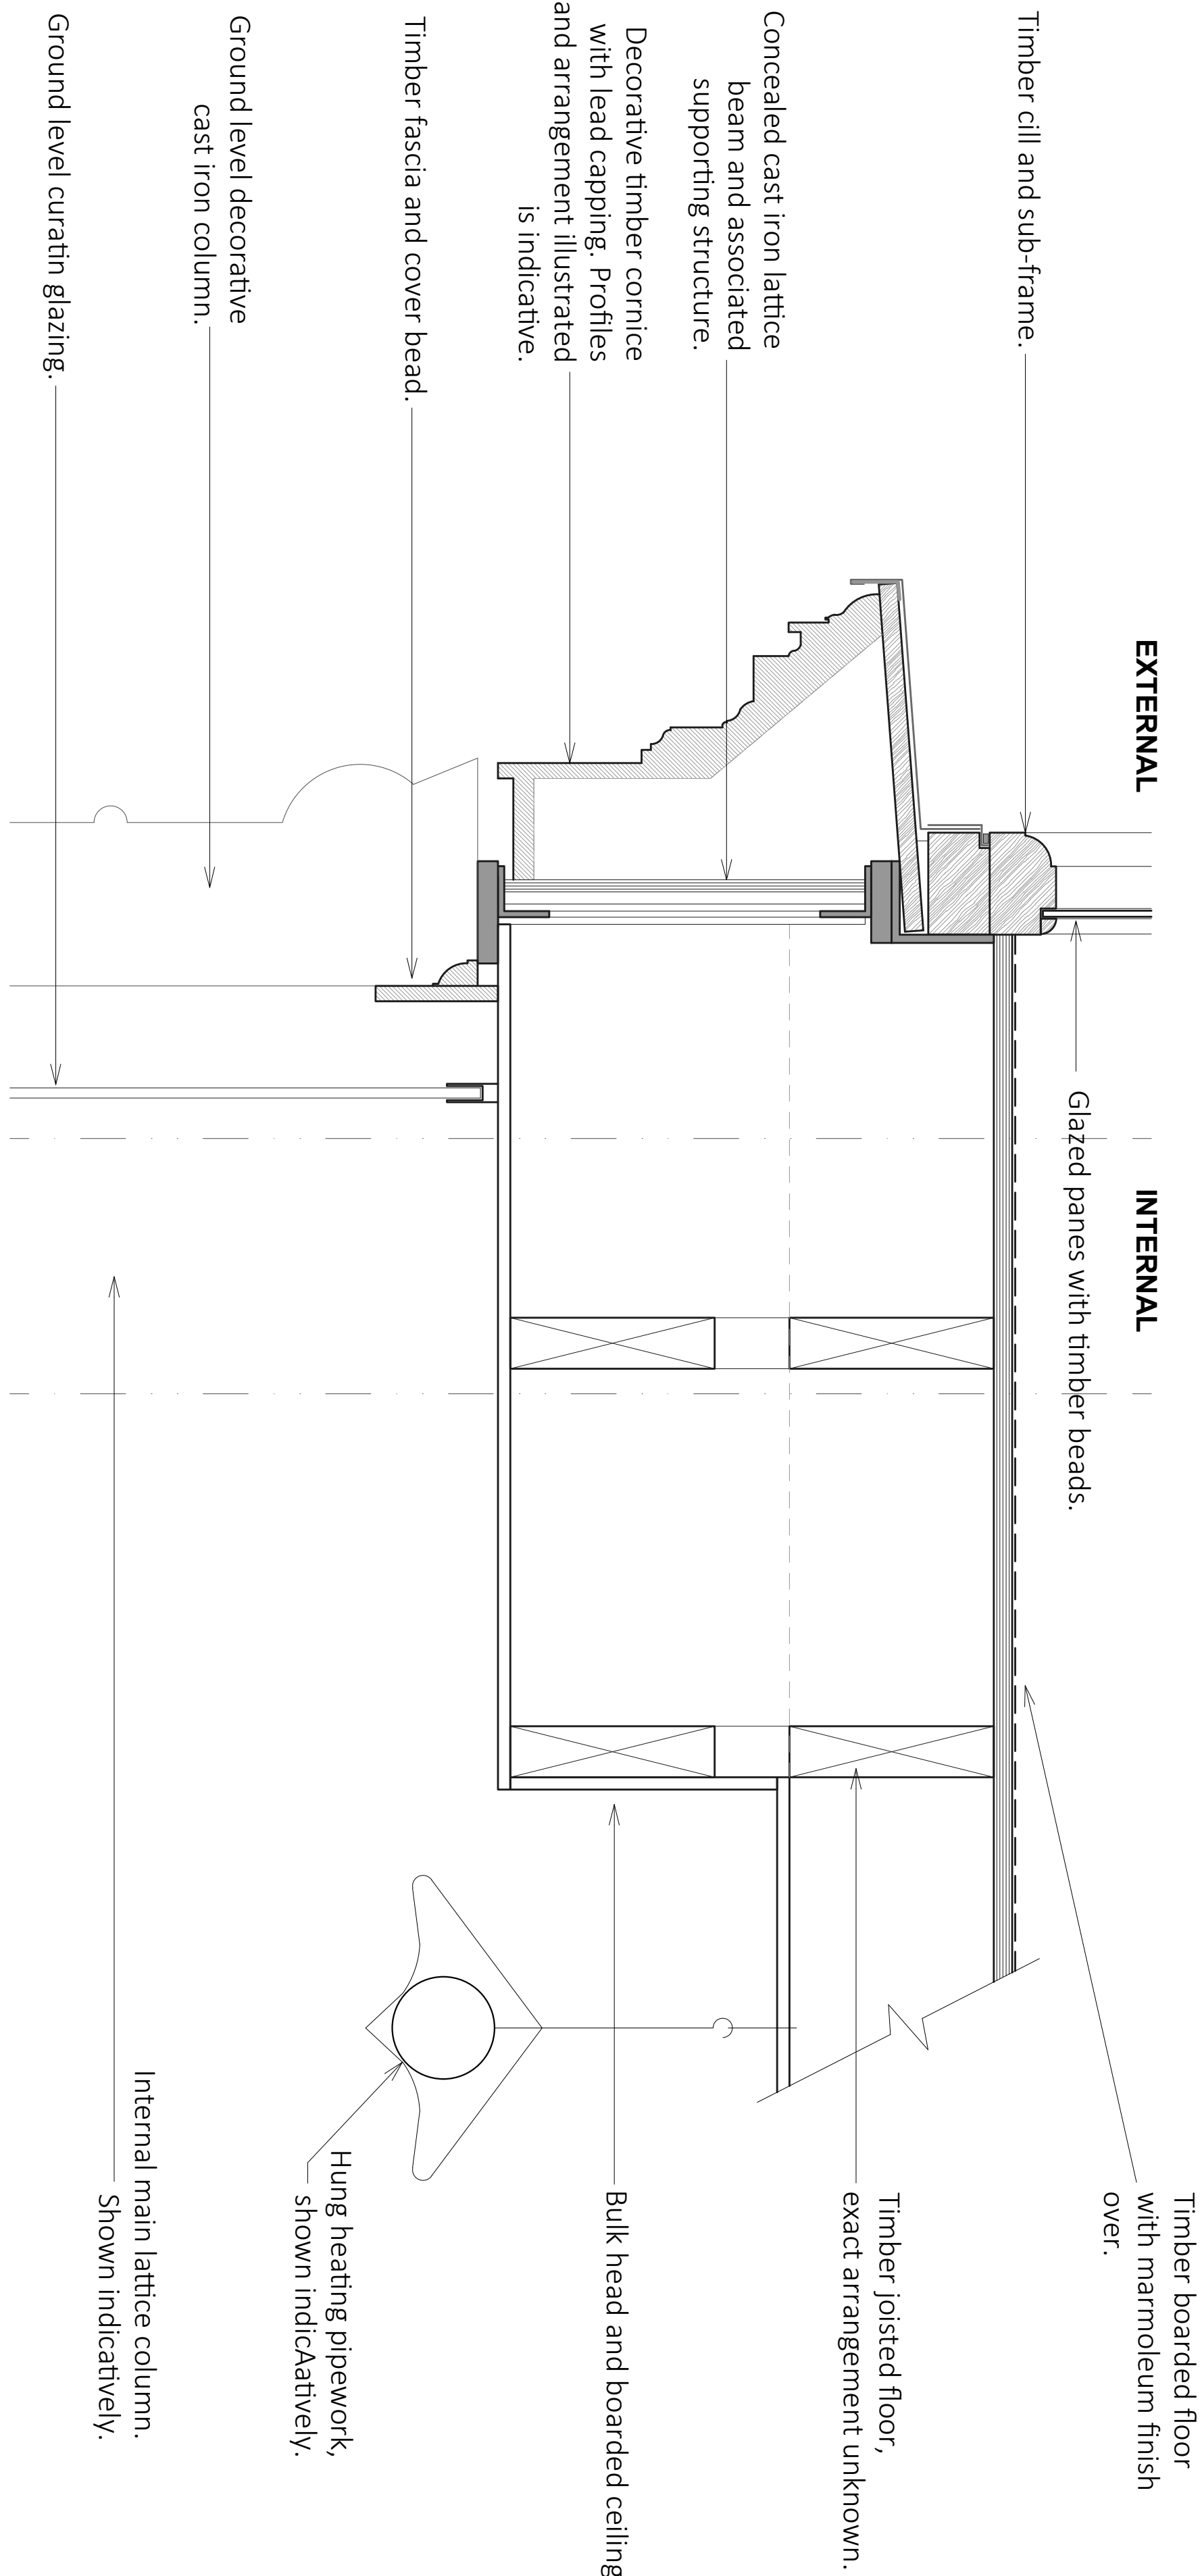

Central Glazed Bay - South Elevation
Cornice, Floor and Ceiling
Detail C
Existing

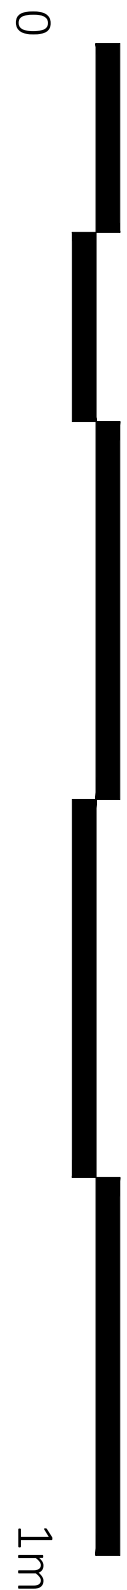

1m

Drawing ref

Job No

8869

Drawing No

(05) 003

Rev

Rev

Rev

Date/mnth

Detail

© The moral rights of the author are hereby asserted. All rights reserved. No part of this publication may be reproduced, stored in a retrieval system, or transmitted, in any form or by any means, electronic, mechanical, photocopying, recording, or by any information storage or retrieval system, without prior written permission from the publisher.

SCIENCE
MUSEUM
GROUP

Buttress

41, Bengali St
Newcastle
MD6 6AB
T 0161 236 3303
E contact@buttress.net
W www.buttress.net

Project Title

8869 M51 AIR AND SPACE DECANT

Client

SIM

Location

MANCHESTER

Drawing Title

Typical Screen Details

A, B and C
as existing and proposed

Date

22/07/20

Scale

1:100

Checked

AS

Orig Paper size

A1

Status

TENDER