
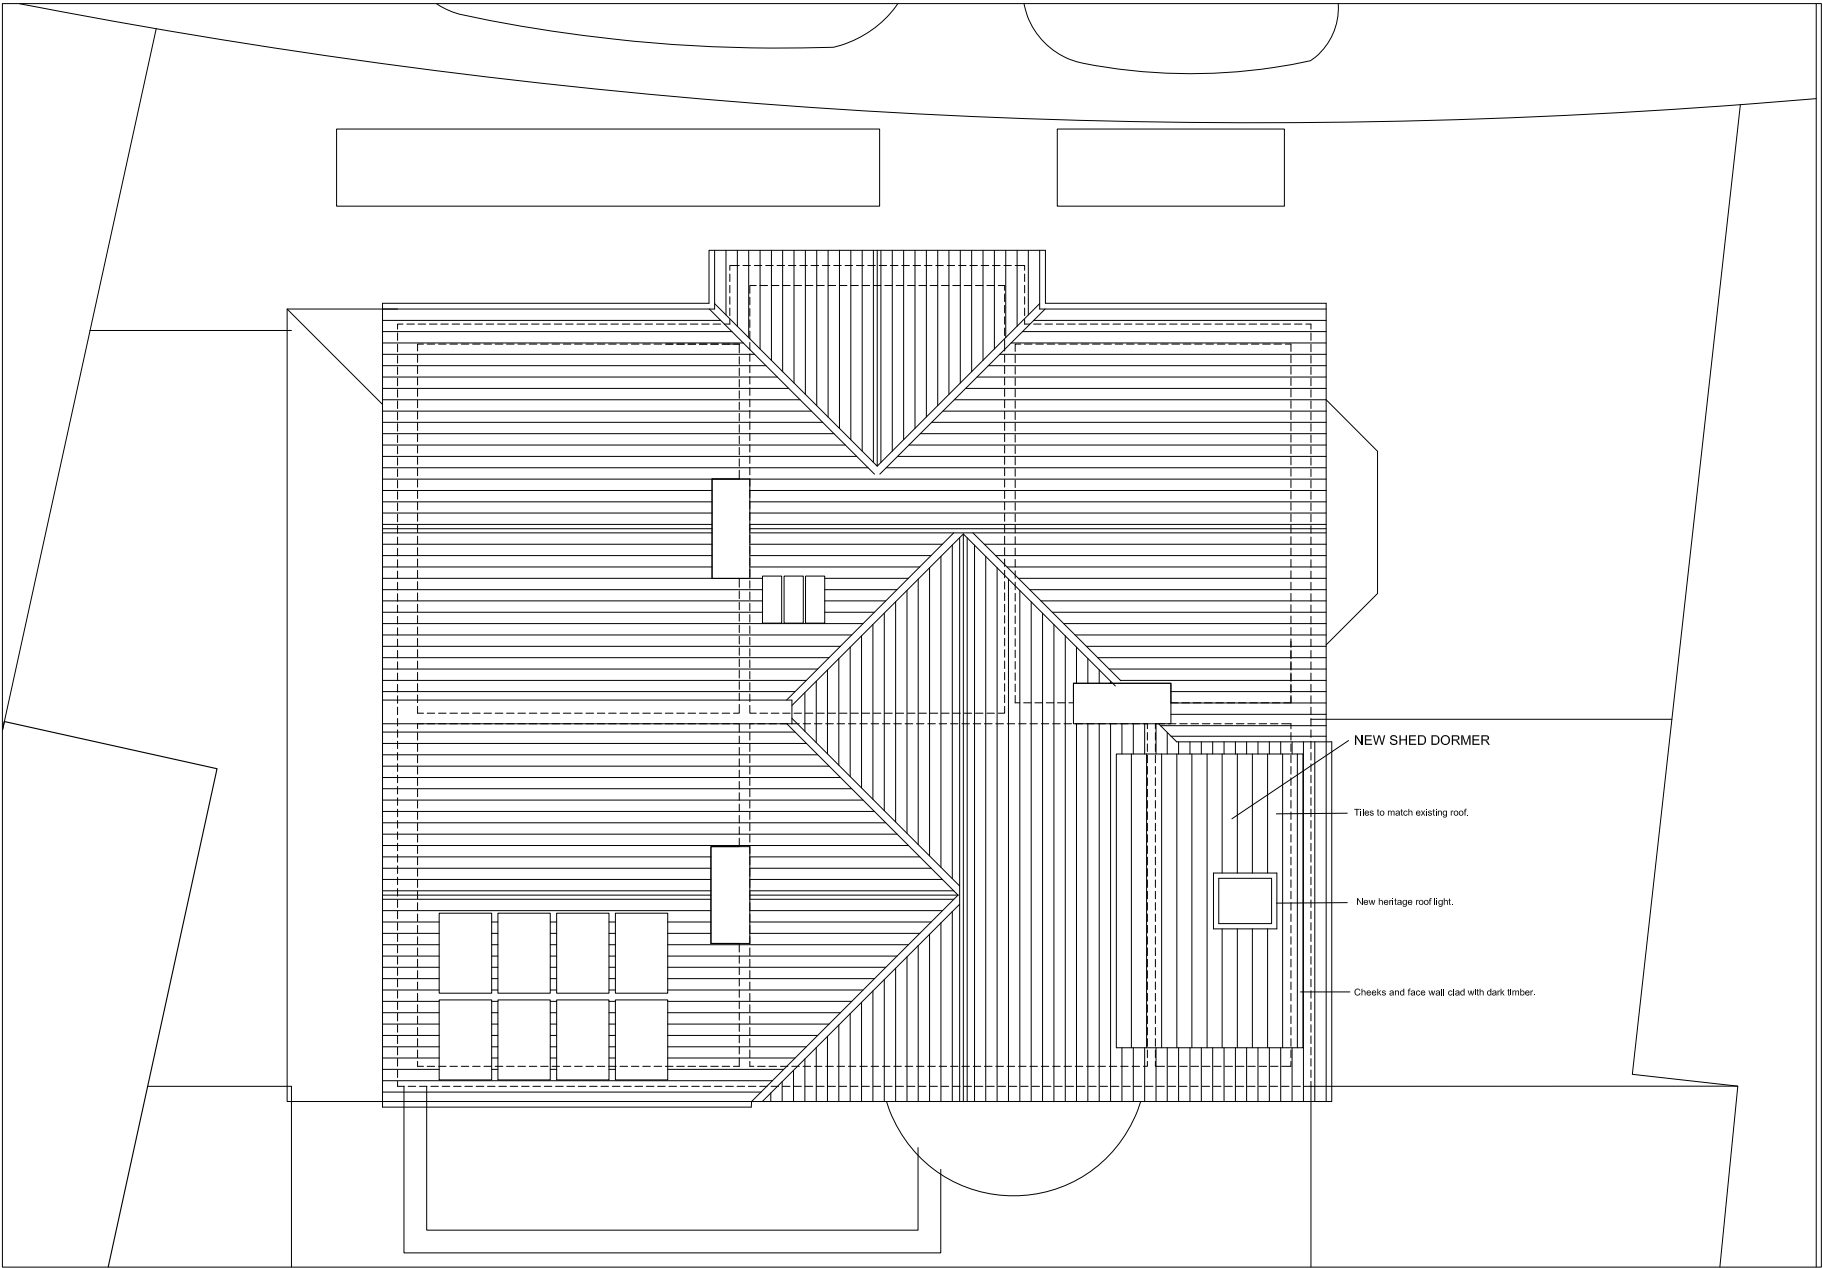


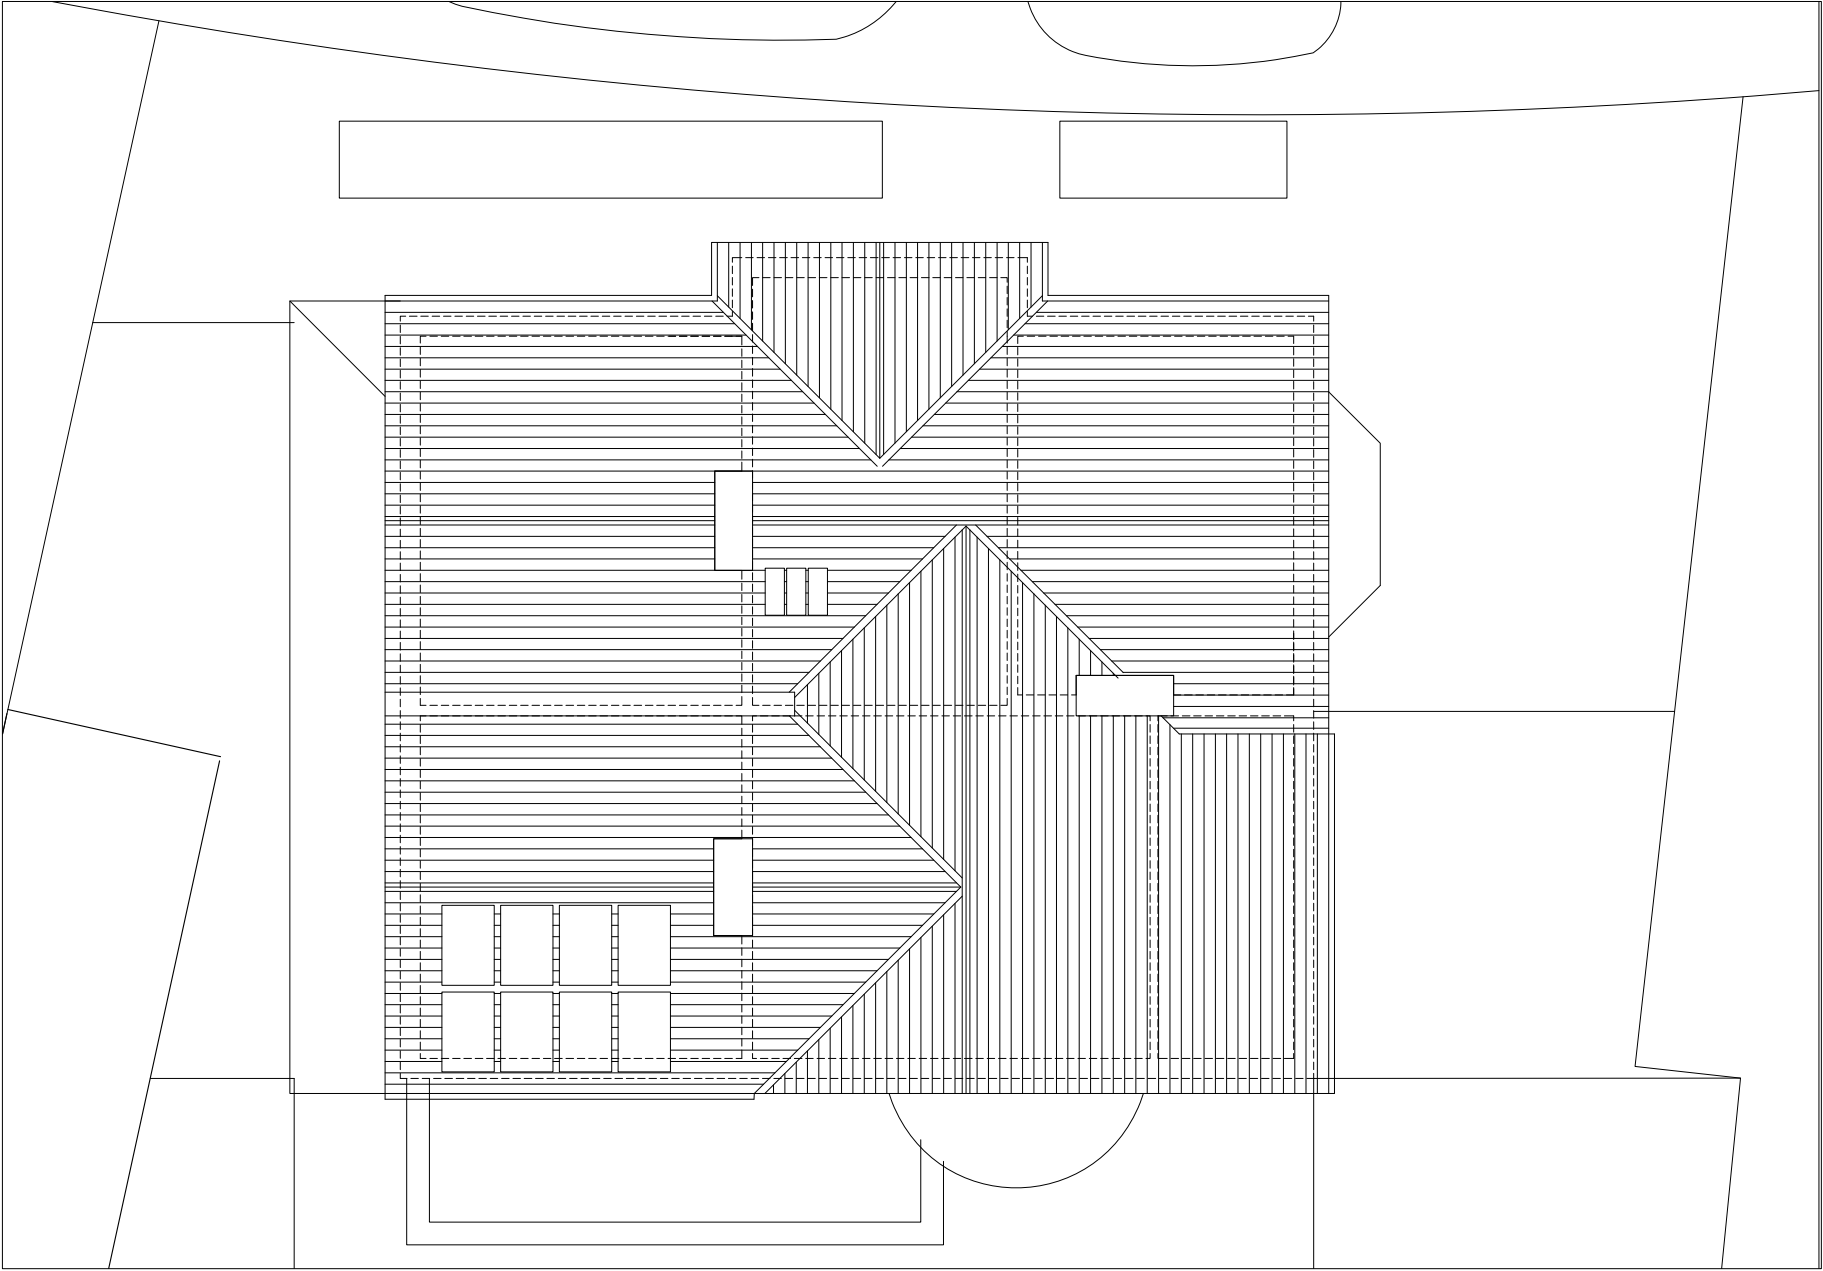

PROJECT				Internal remodelling and en-suite dormer. 1 Meadow bank, Chorlton.	
SCALE			CLIENT		
1 : 100 @ A3			Mario and Jac Bortolozzo.		
DRAWING NUMBER			DRAWING TITLE		
067 - AL3			Existing and proposed Roof plan		
CONTRACT NO:		STAGE CODE	REV.		
067		PLANNING	-		
ISSUED	-	26/04/15		sj simon james arq ltd/architects UK: 120 Grosvenor st, All Saints, Manchester, M1 7HL Spain: Enrique Larreta 1, 4b, Chamartin, Madrid, 29036	