



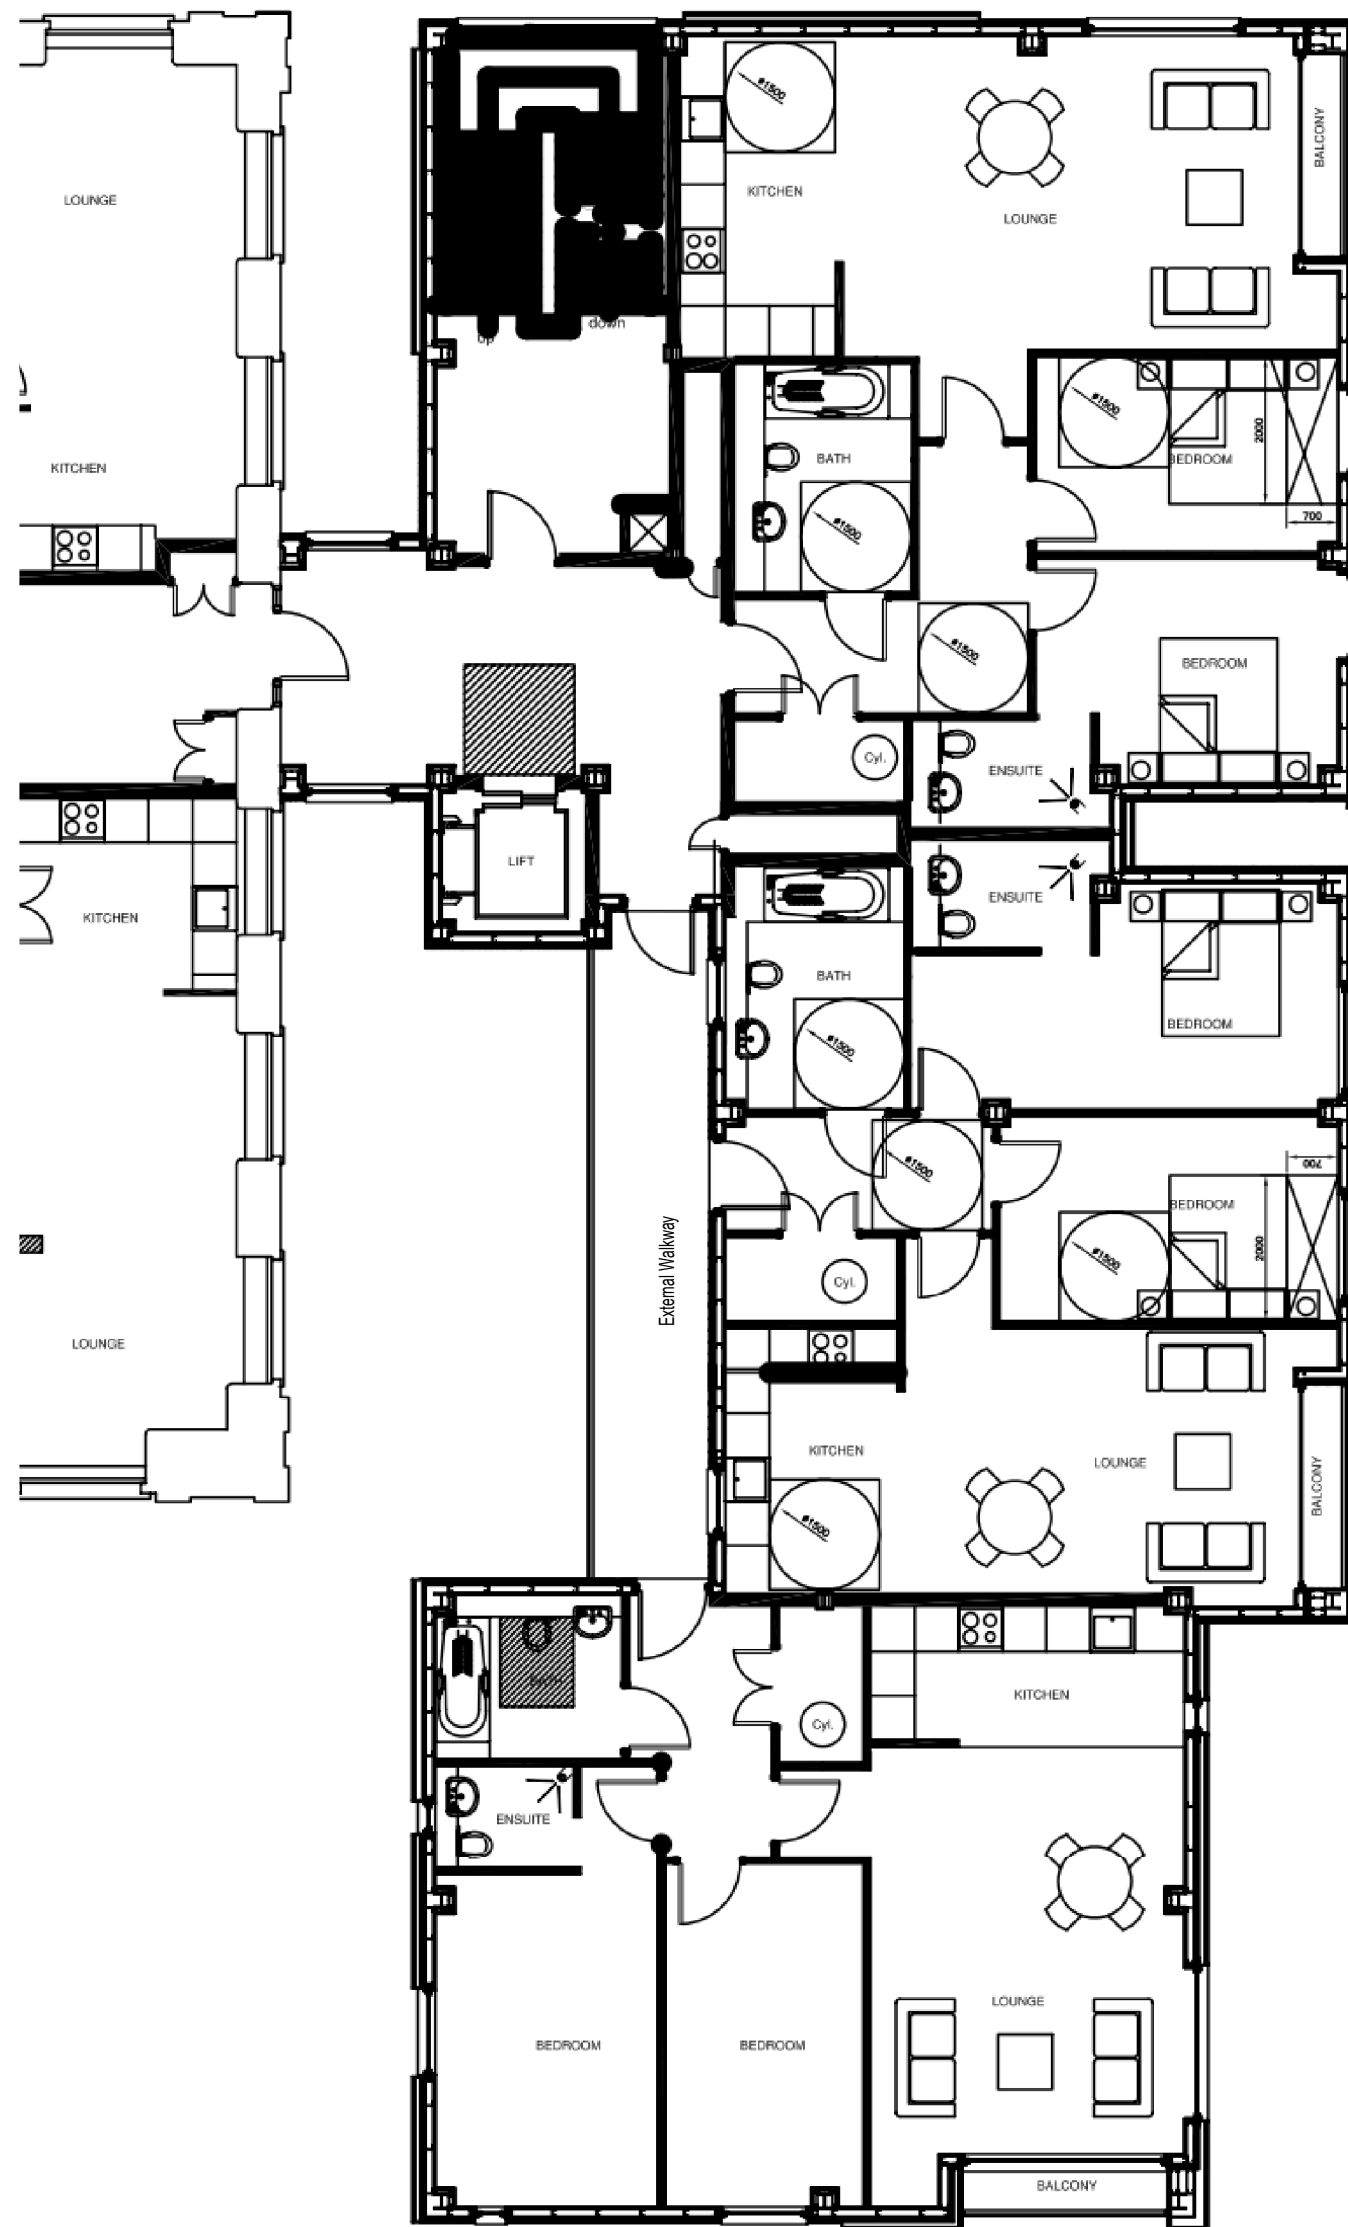

1 EXISTING THIRD FLOOR
1:100

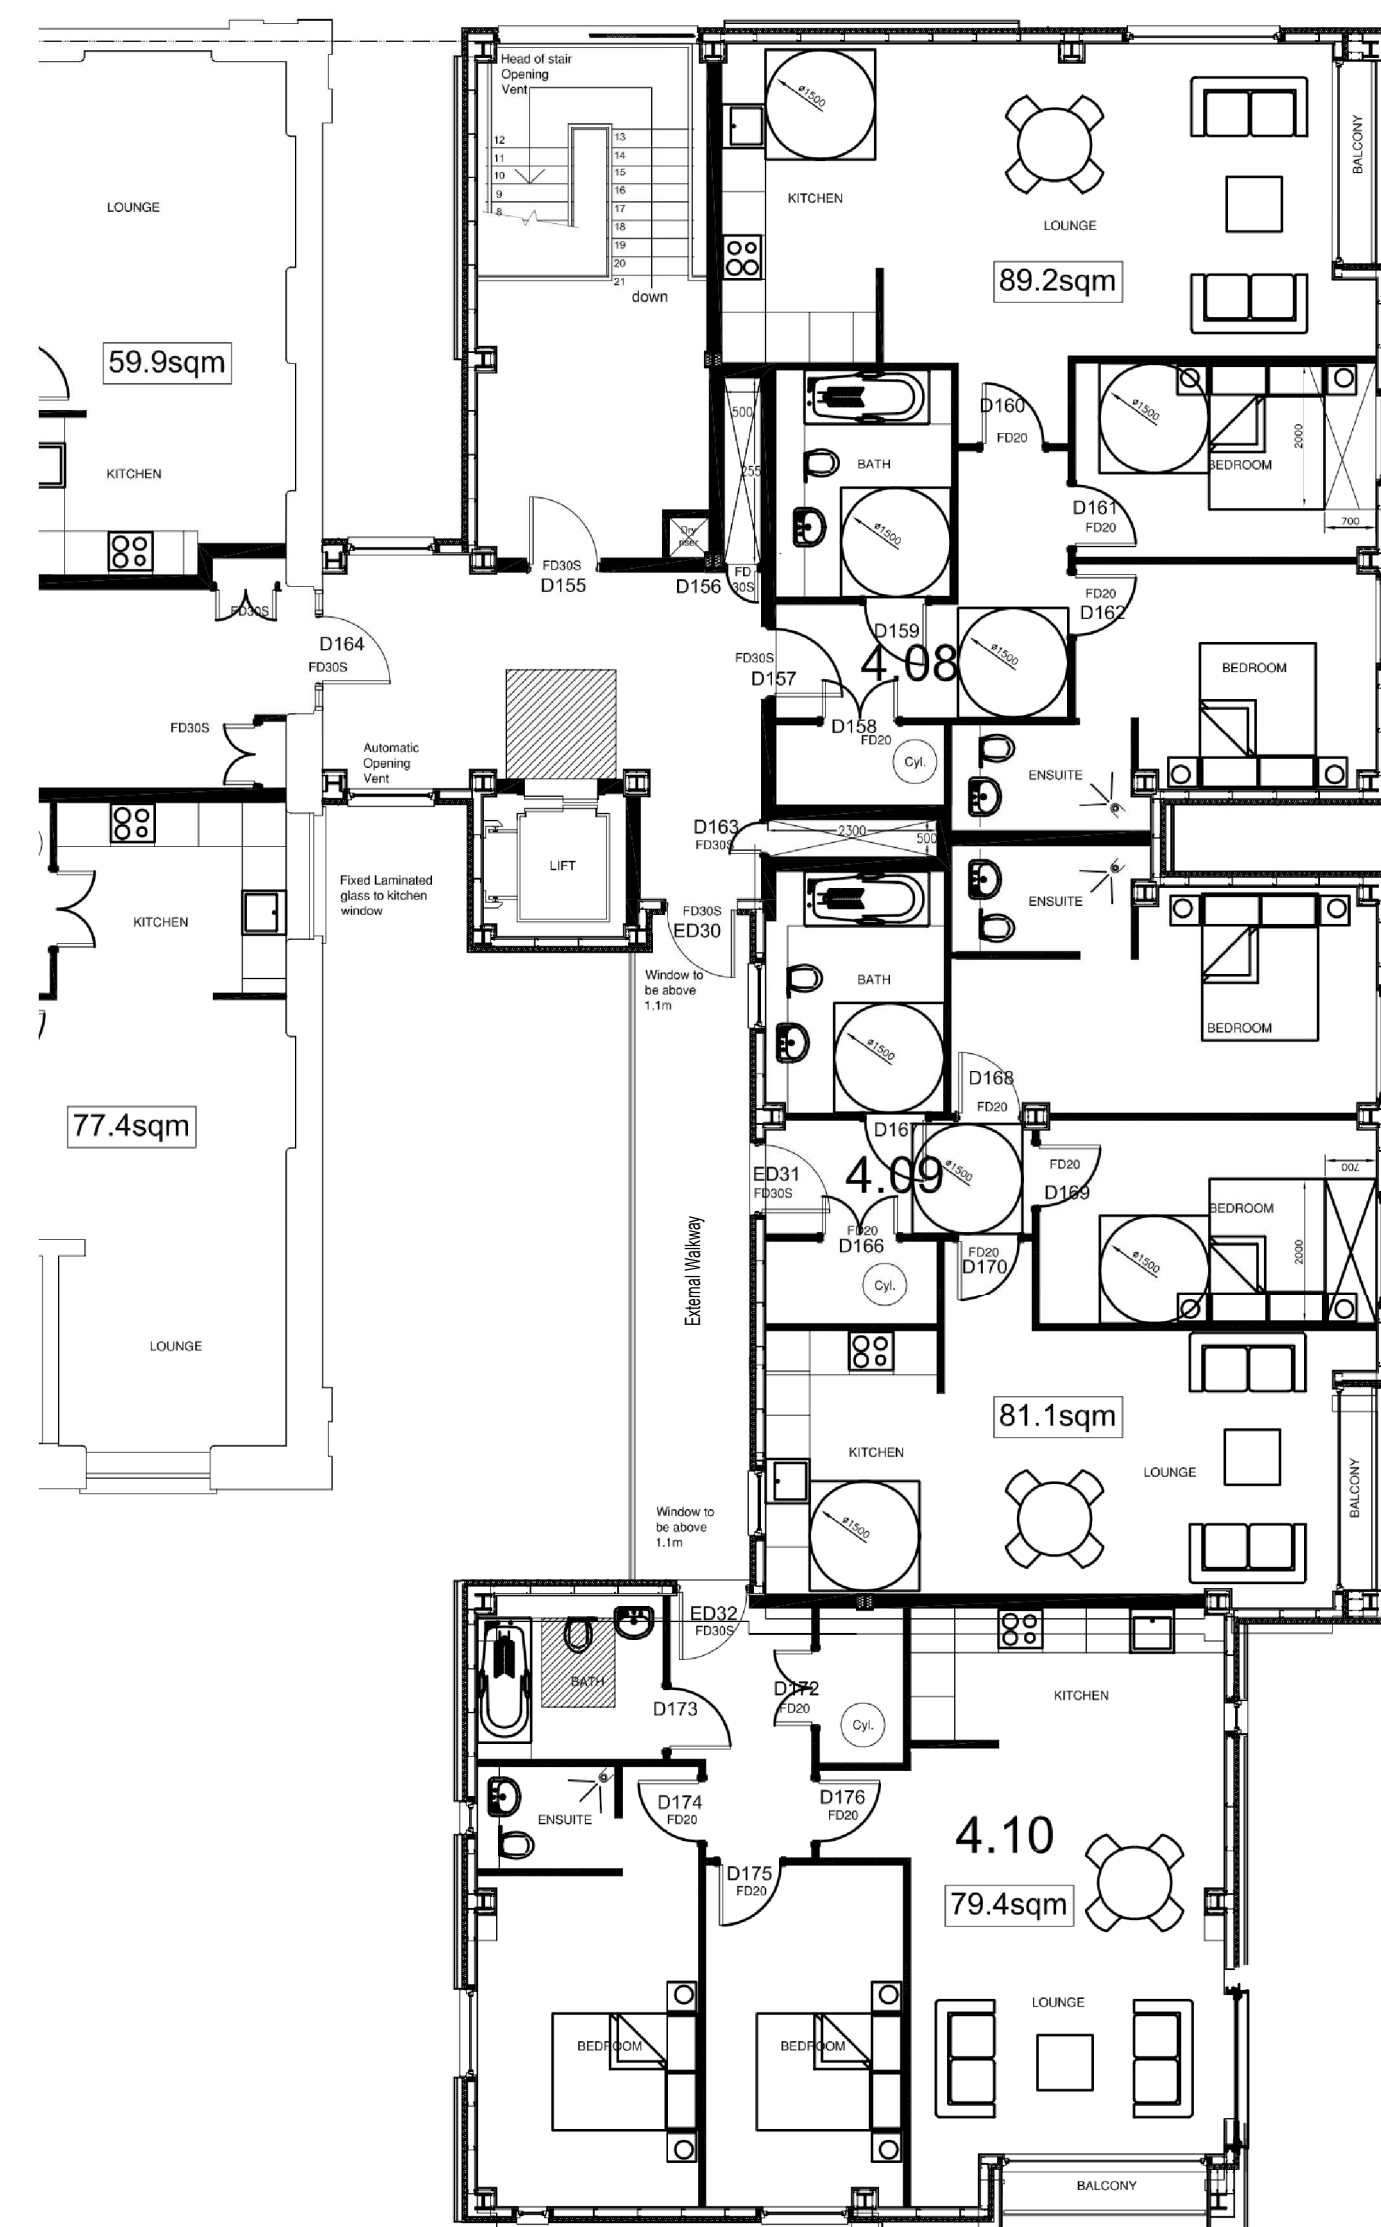

2 EXISTING FOURTH FLOOR
1:100

000 Lawful Development Application				11/20/2020
REV	DESCRIPTION	DRAWN BY	CHECKED BY	APPROVED BY
RIBA PLAN OF WORK 2013 WORKSTAGE			LEVEL OF MODEL DEFINITION (LoD)	
Stage 4 - Technical Design			LoD 4a - Precise Model	
PURPOSE OF ISSUE - SUITABLE FOR ...			BS1192 +A1:2015	
Planning Submission			NA - Not Applicable	




CARDIFF 029 2052 8140
LONDON 0207 138 3560
WREXHAM 01978 357 887
www.lawray.co.uk

Client
Artisan Investment Group

PROJECT TITLE
Vulcan Mills

DRAWING TITLE
Existing Floor Plans - Sheet 2

 

VISUAL SCALE 1:100 @ A1

PROJECT No 19377	SCALE @ A1 1 : 100	
DRAWING No 18111207 18221014 18 EN 18071958	PROJECT - ORIGINATOR - VOLUME - LEVEL - TYPE - ROLE - NUMBER VUL-LAW-X-X-DR-	REVISION A-031002 P00
DO NOT SCALE Any discrepancy or query concerning this drawing should be referred to the Architect COPYRIGHT © LAWRIE & LIMITED Registered Office: Greenmeadow Springs, 1 Cae Gwydd, Tongwynlais, CARDIFF CF11 7AB Reg. Co. No. 2724178, VAT Reg. No. 134 2146 06		