


**Note:**  
Do not scale. All dimensions to be checked on site prior to fabrication of components or execution of works. This drawing, the design and information contained within are not to be used or reproduced without express permission.

| Rev | Date     | By | Comment     | Checked |
|-----|----------|----|-------------|---------|
| P01 | 25.10.20 | EA | First Issue | LP      |

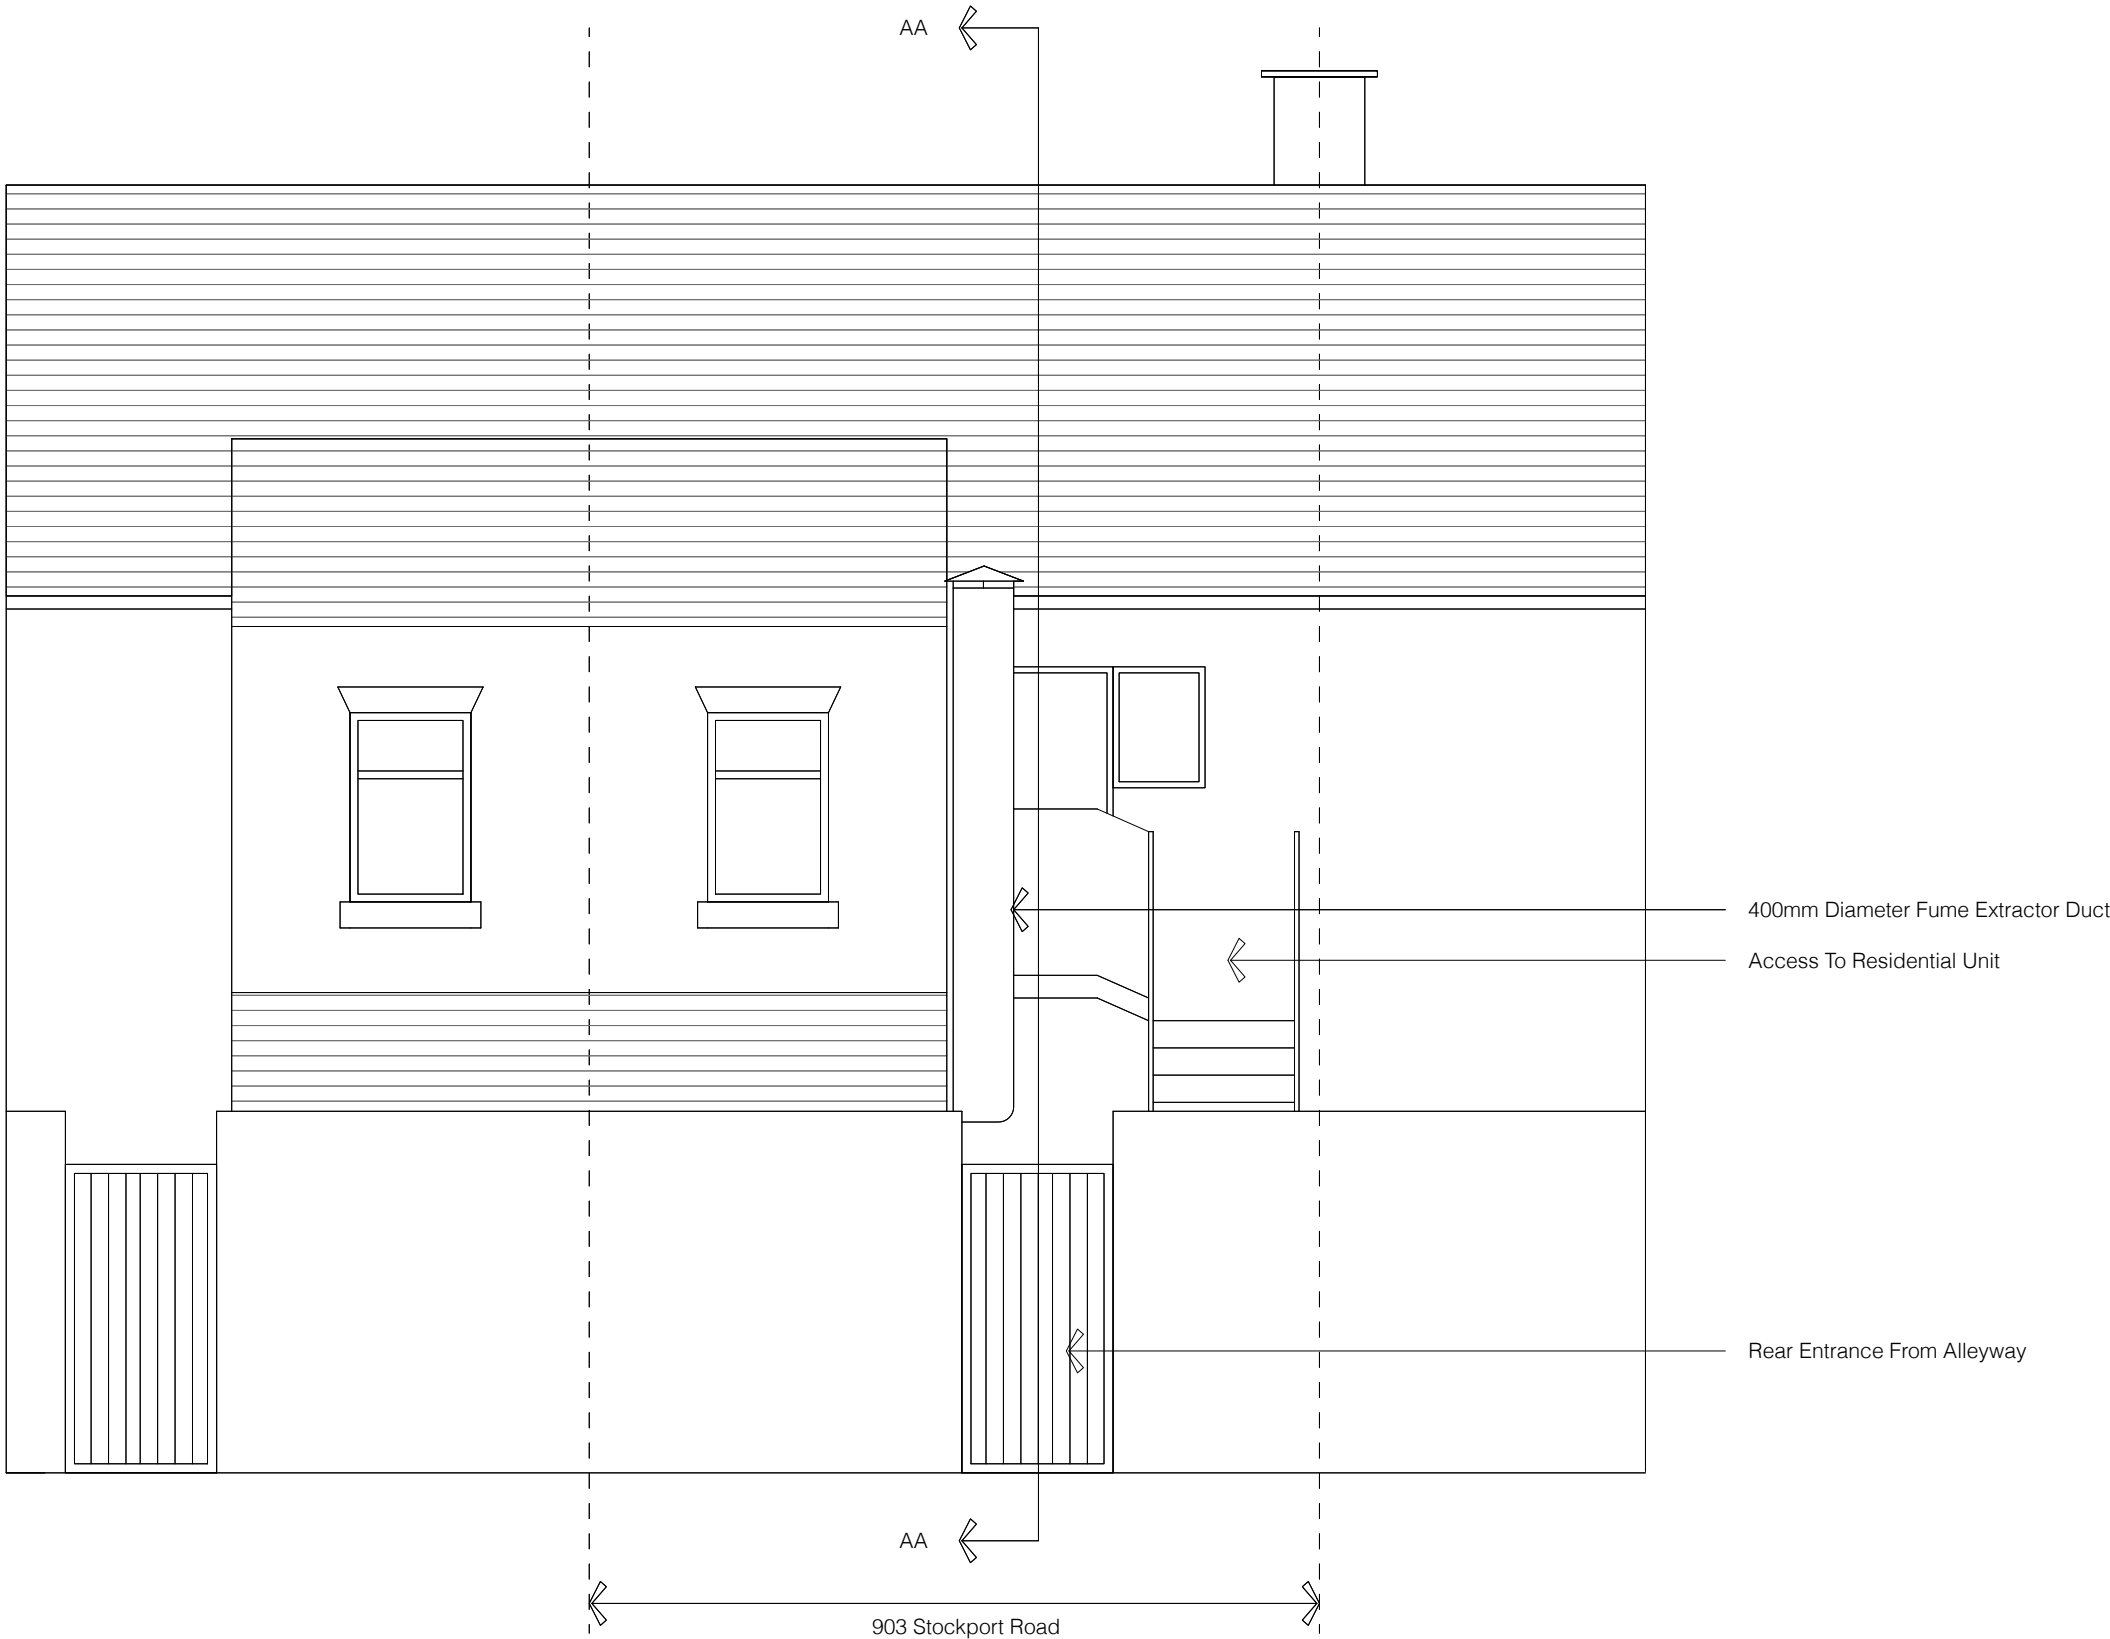

**Client:**  
Dhafir Al-Faraj

**Address**  
903 Stockport Road, M19 3PG

**Purpose:**  
Planning

**Project:**  
Hot Food License

**Drawing Title:**  
Proposed Rear Elevation

**Drawn By** EA **Checked By** LP **Drawing No:** P-EL-004 **Job No:** 1002

**Date:** Oct 2020 **Scale @ A3:** 1:50