




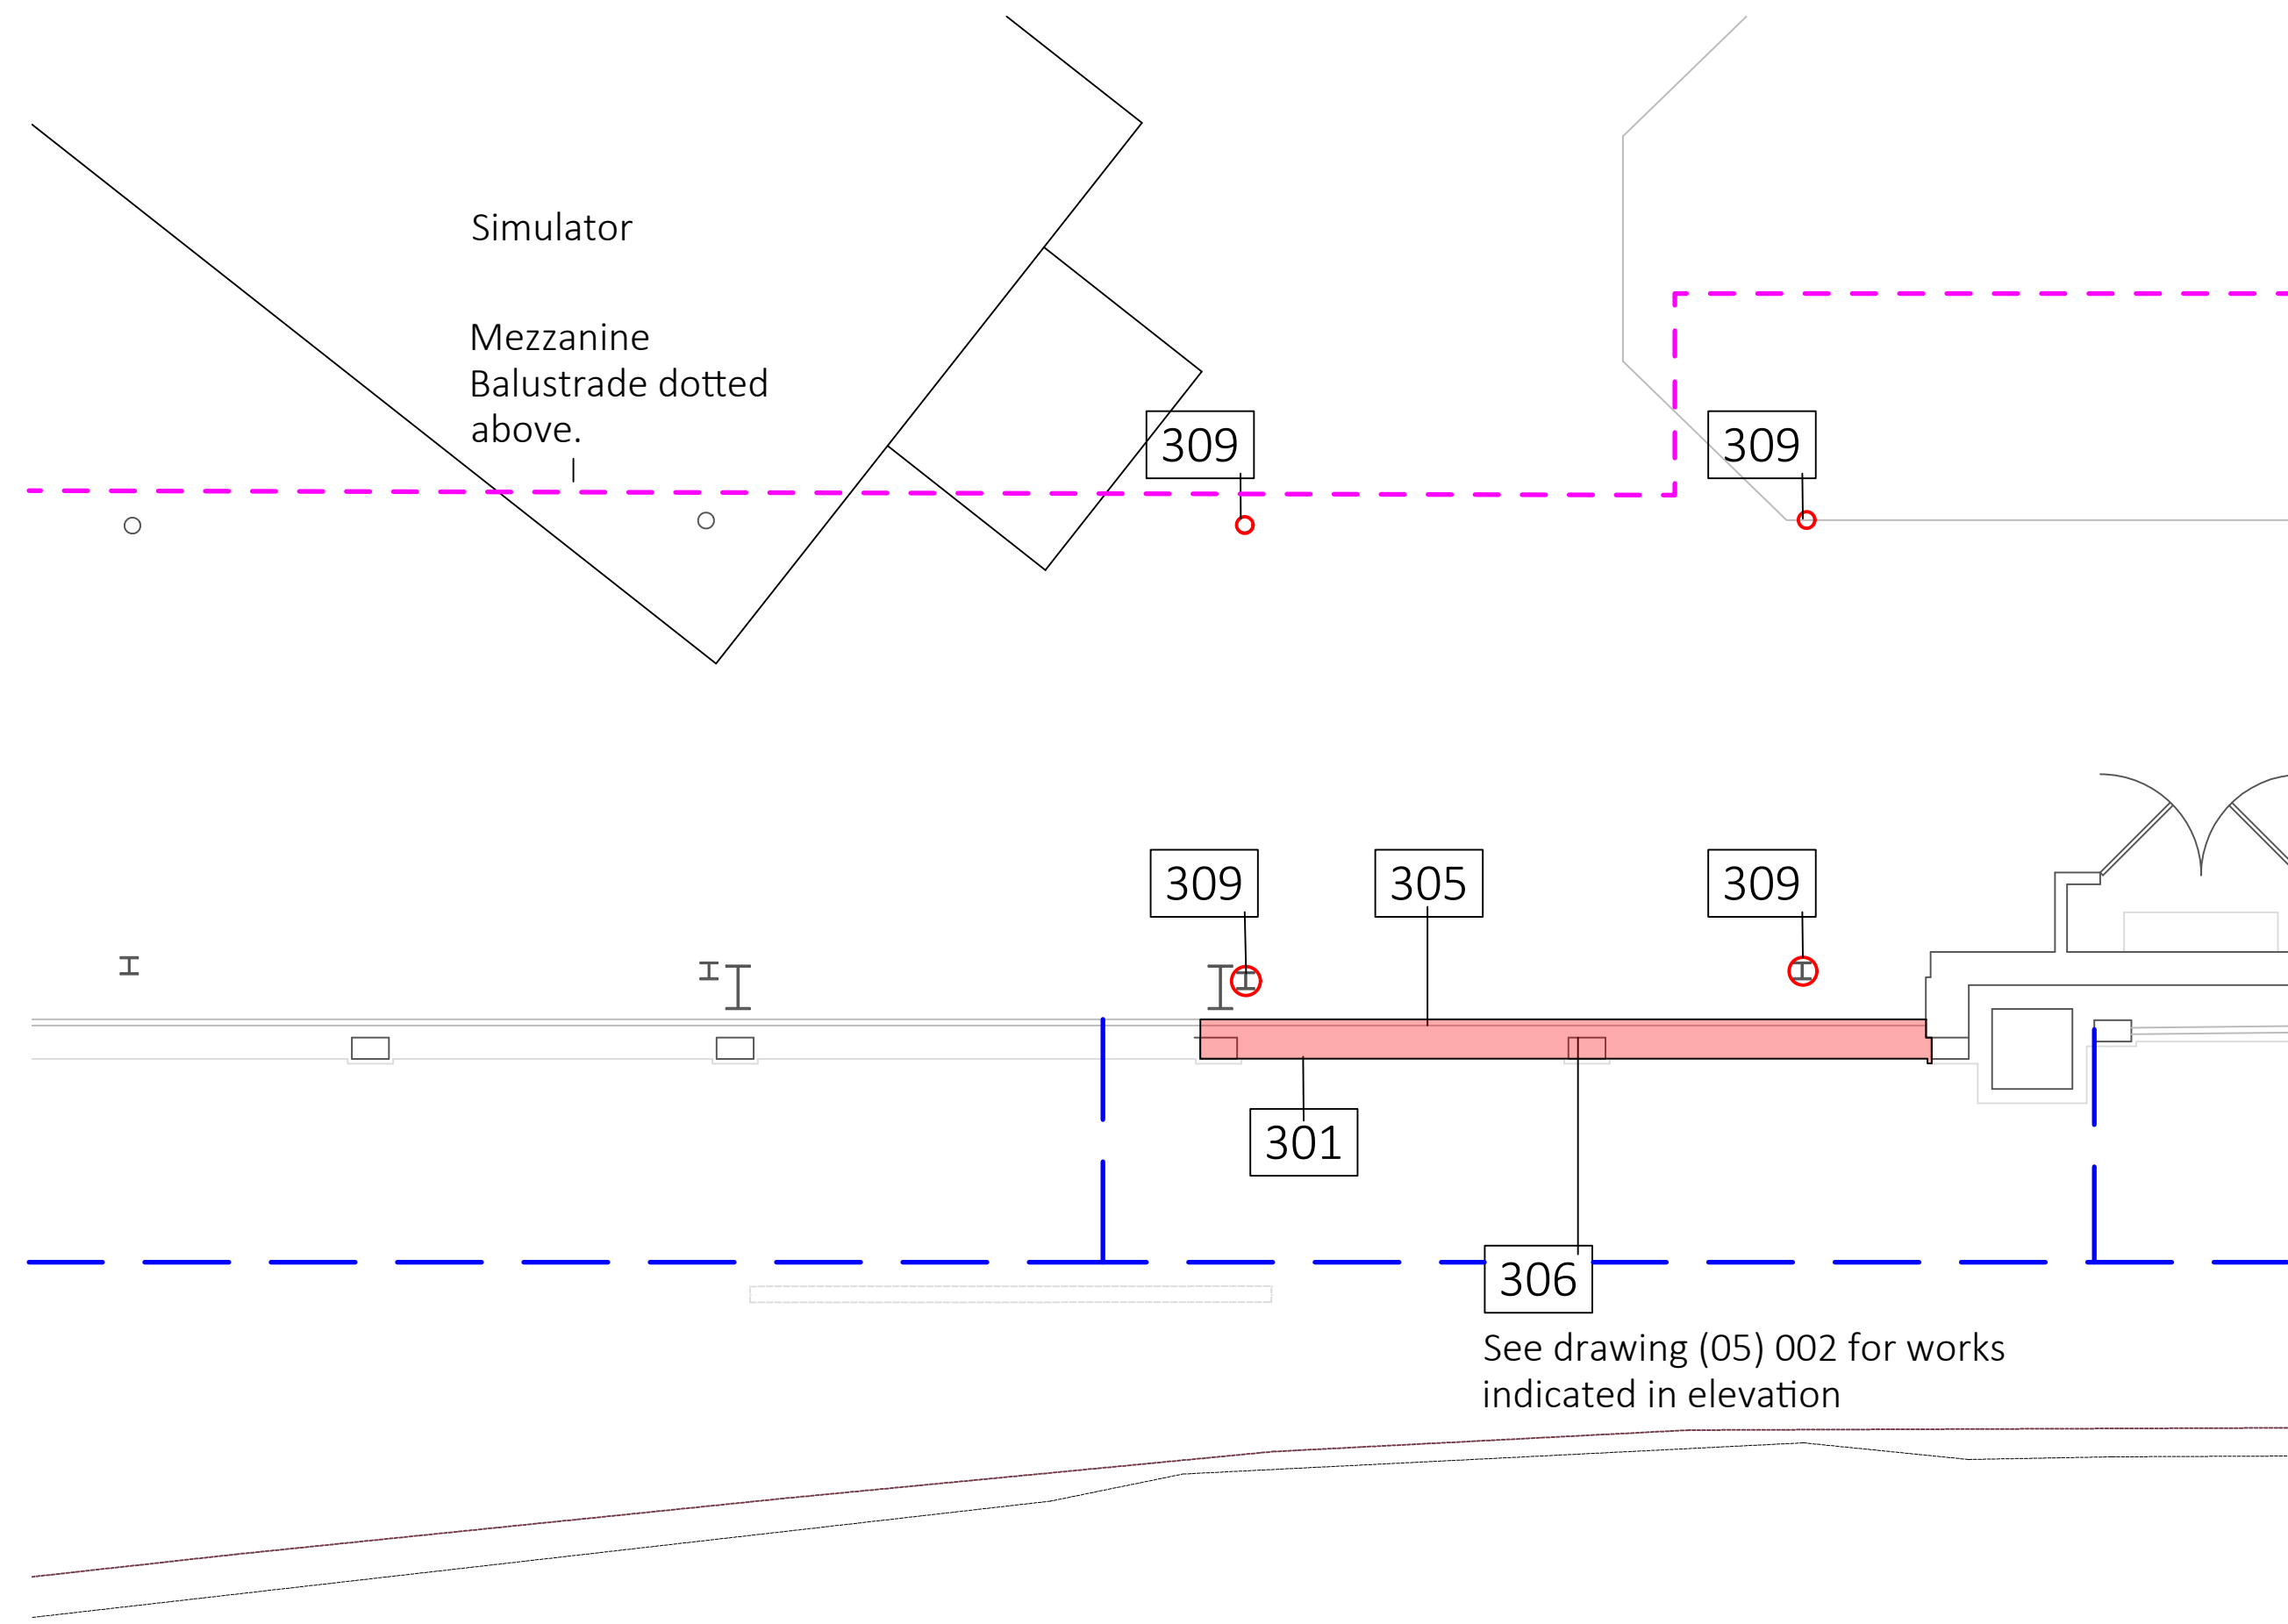


Existing Liverpool Road Entrance- Proposed Temporary Removal Works Plan

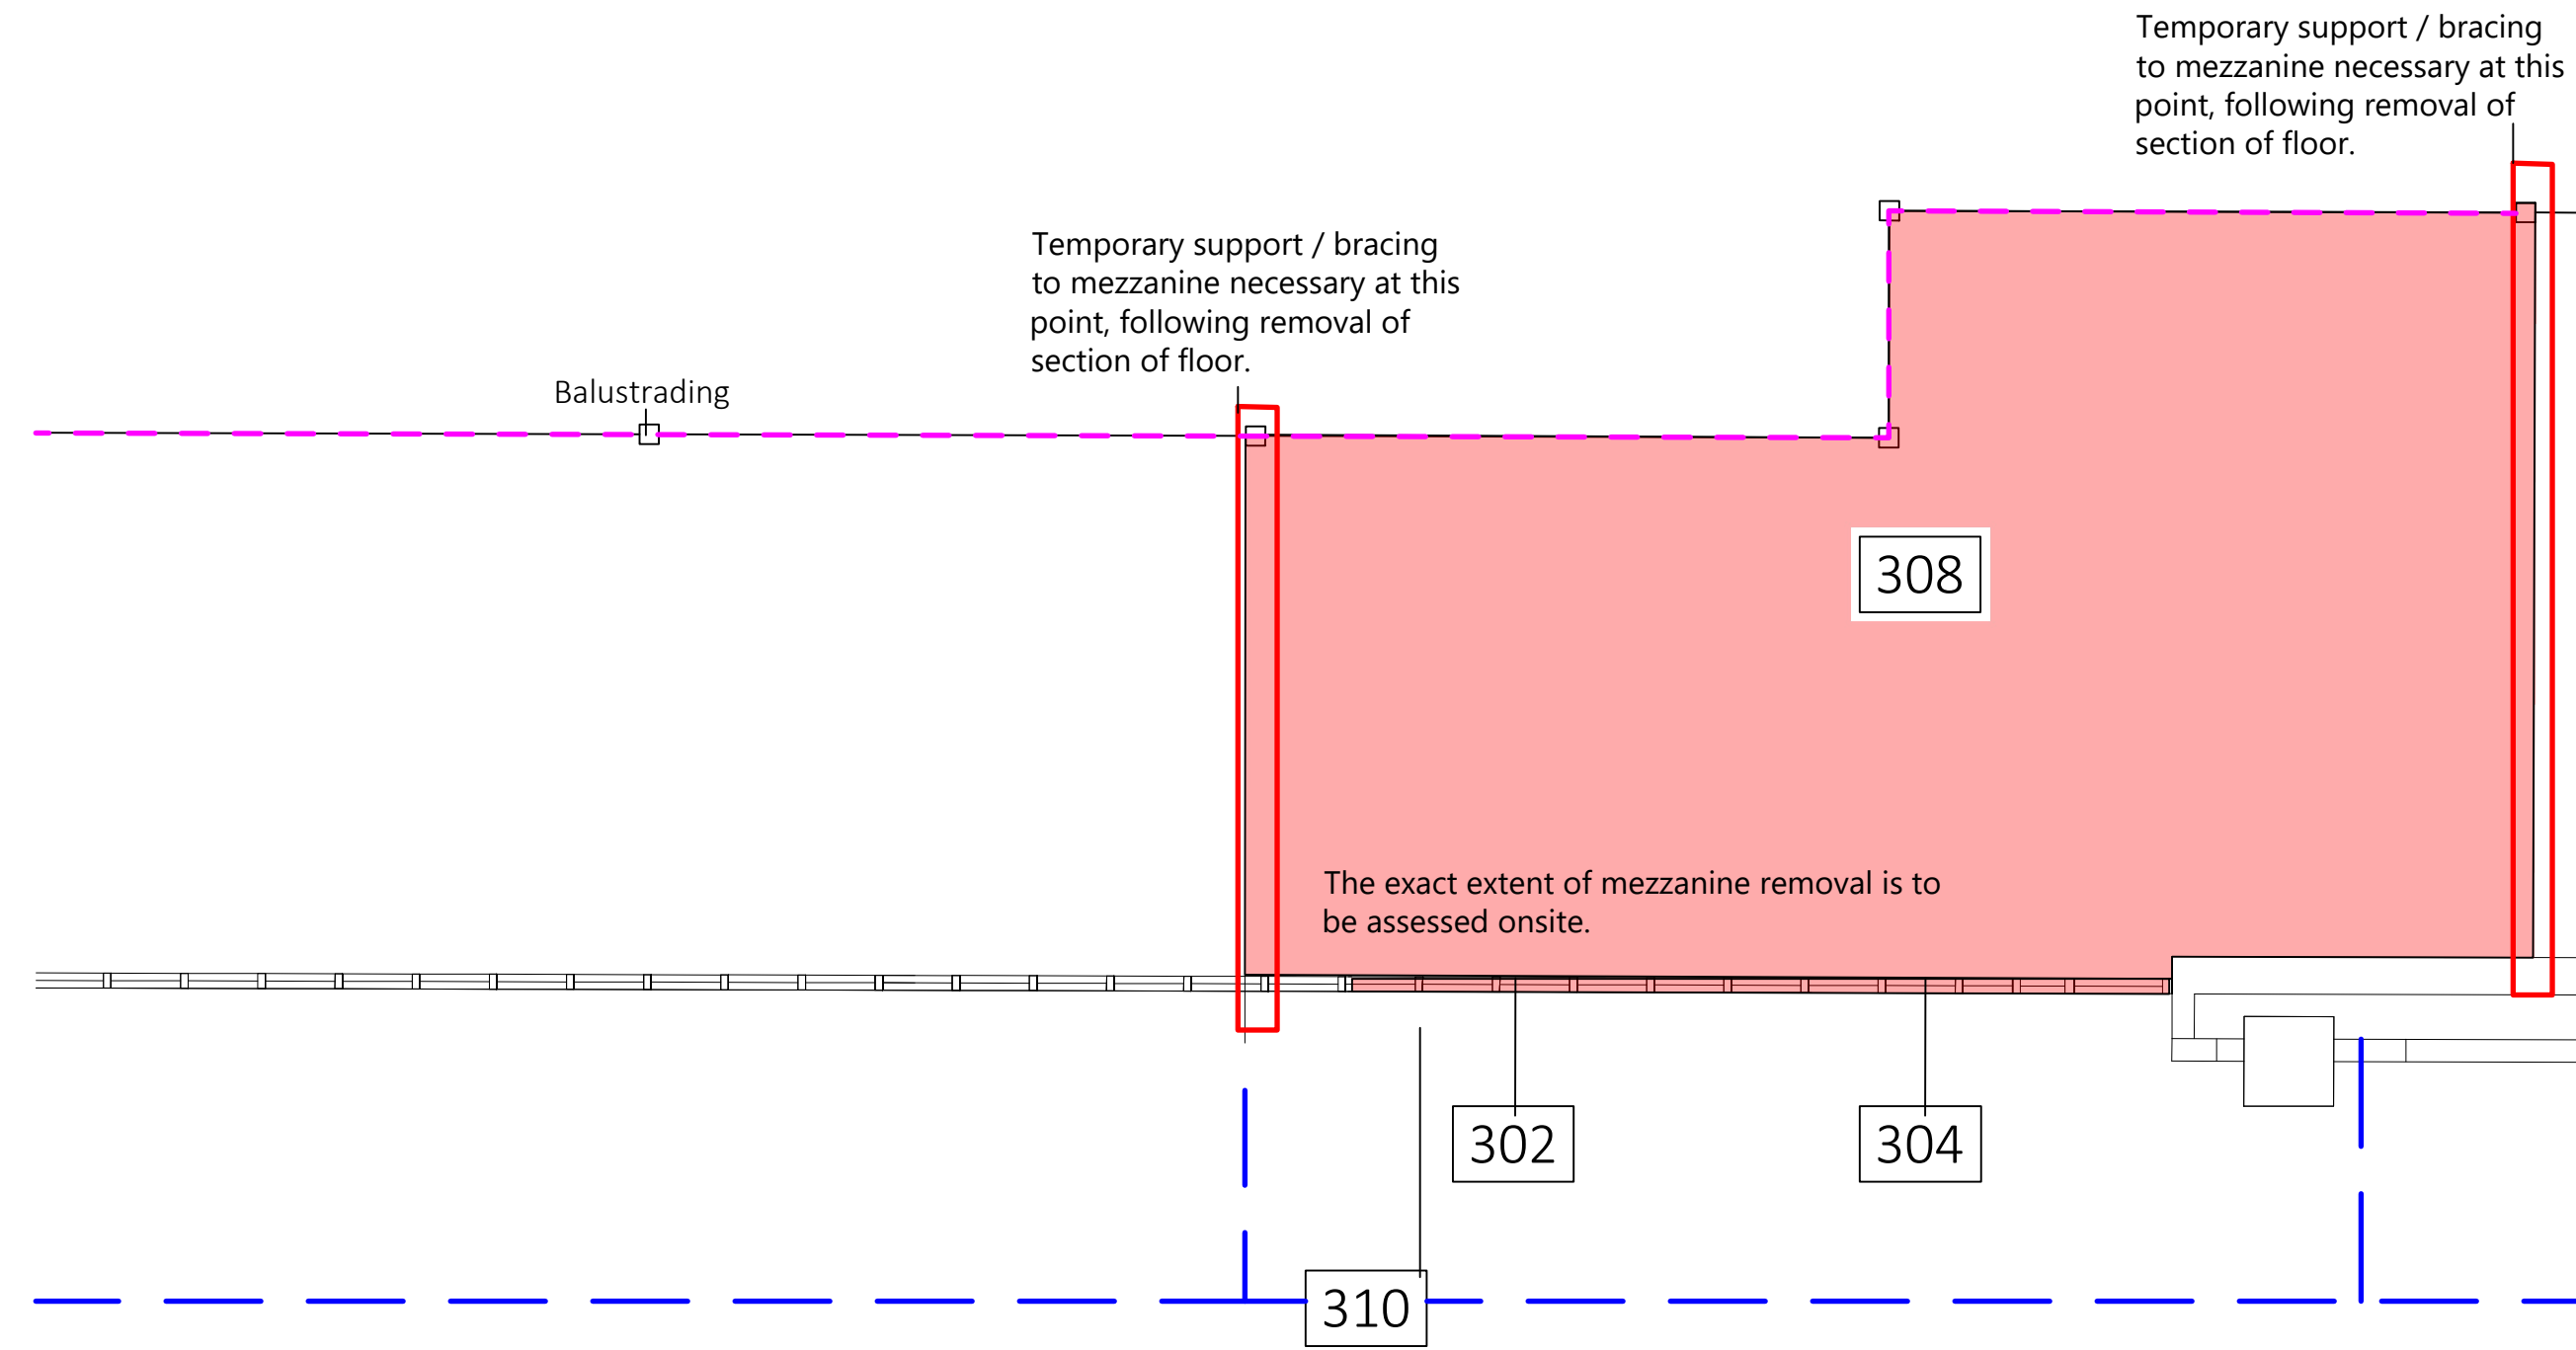


Existing Liverpool Road Mezzanine- Proposed Temporary Removal Works Plan

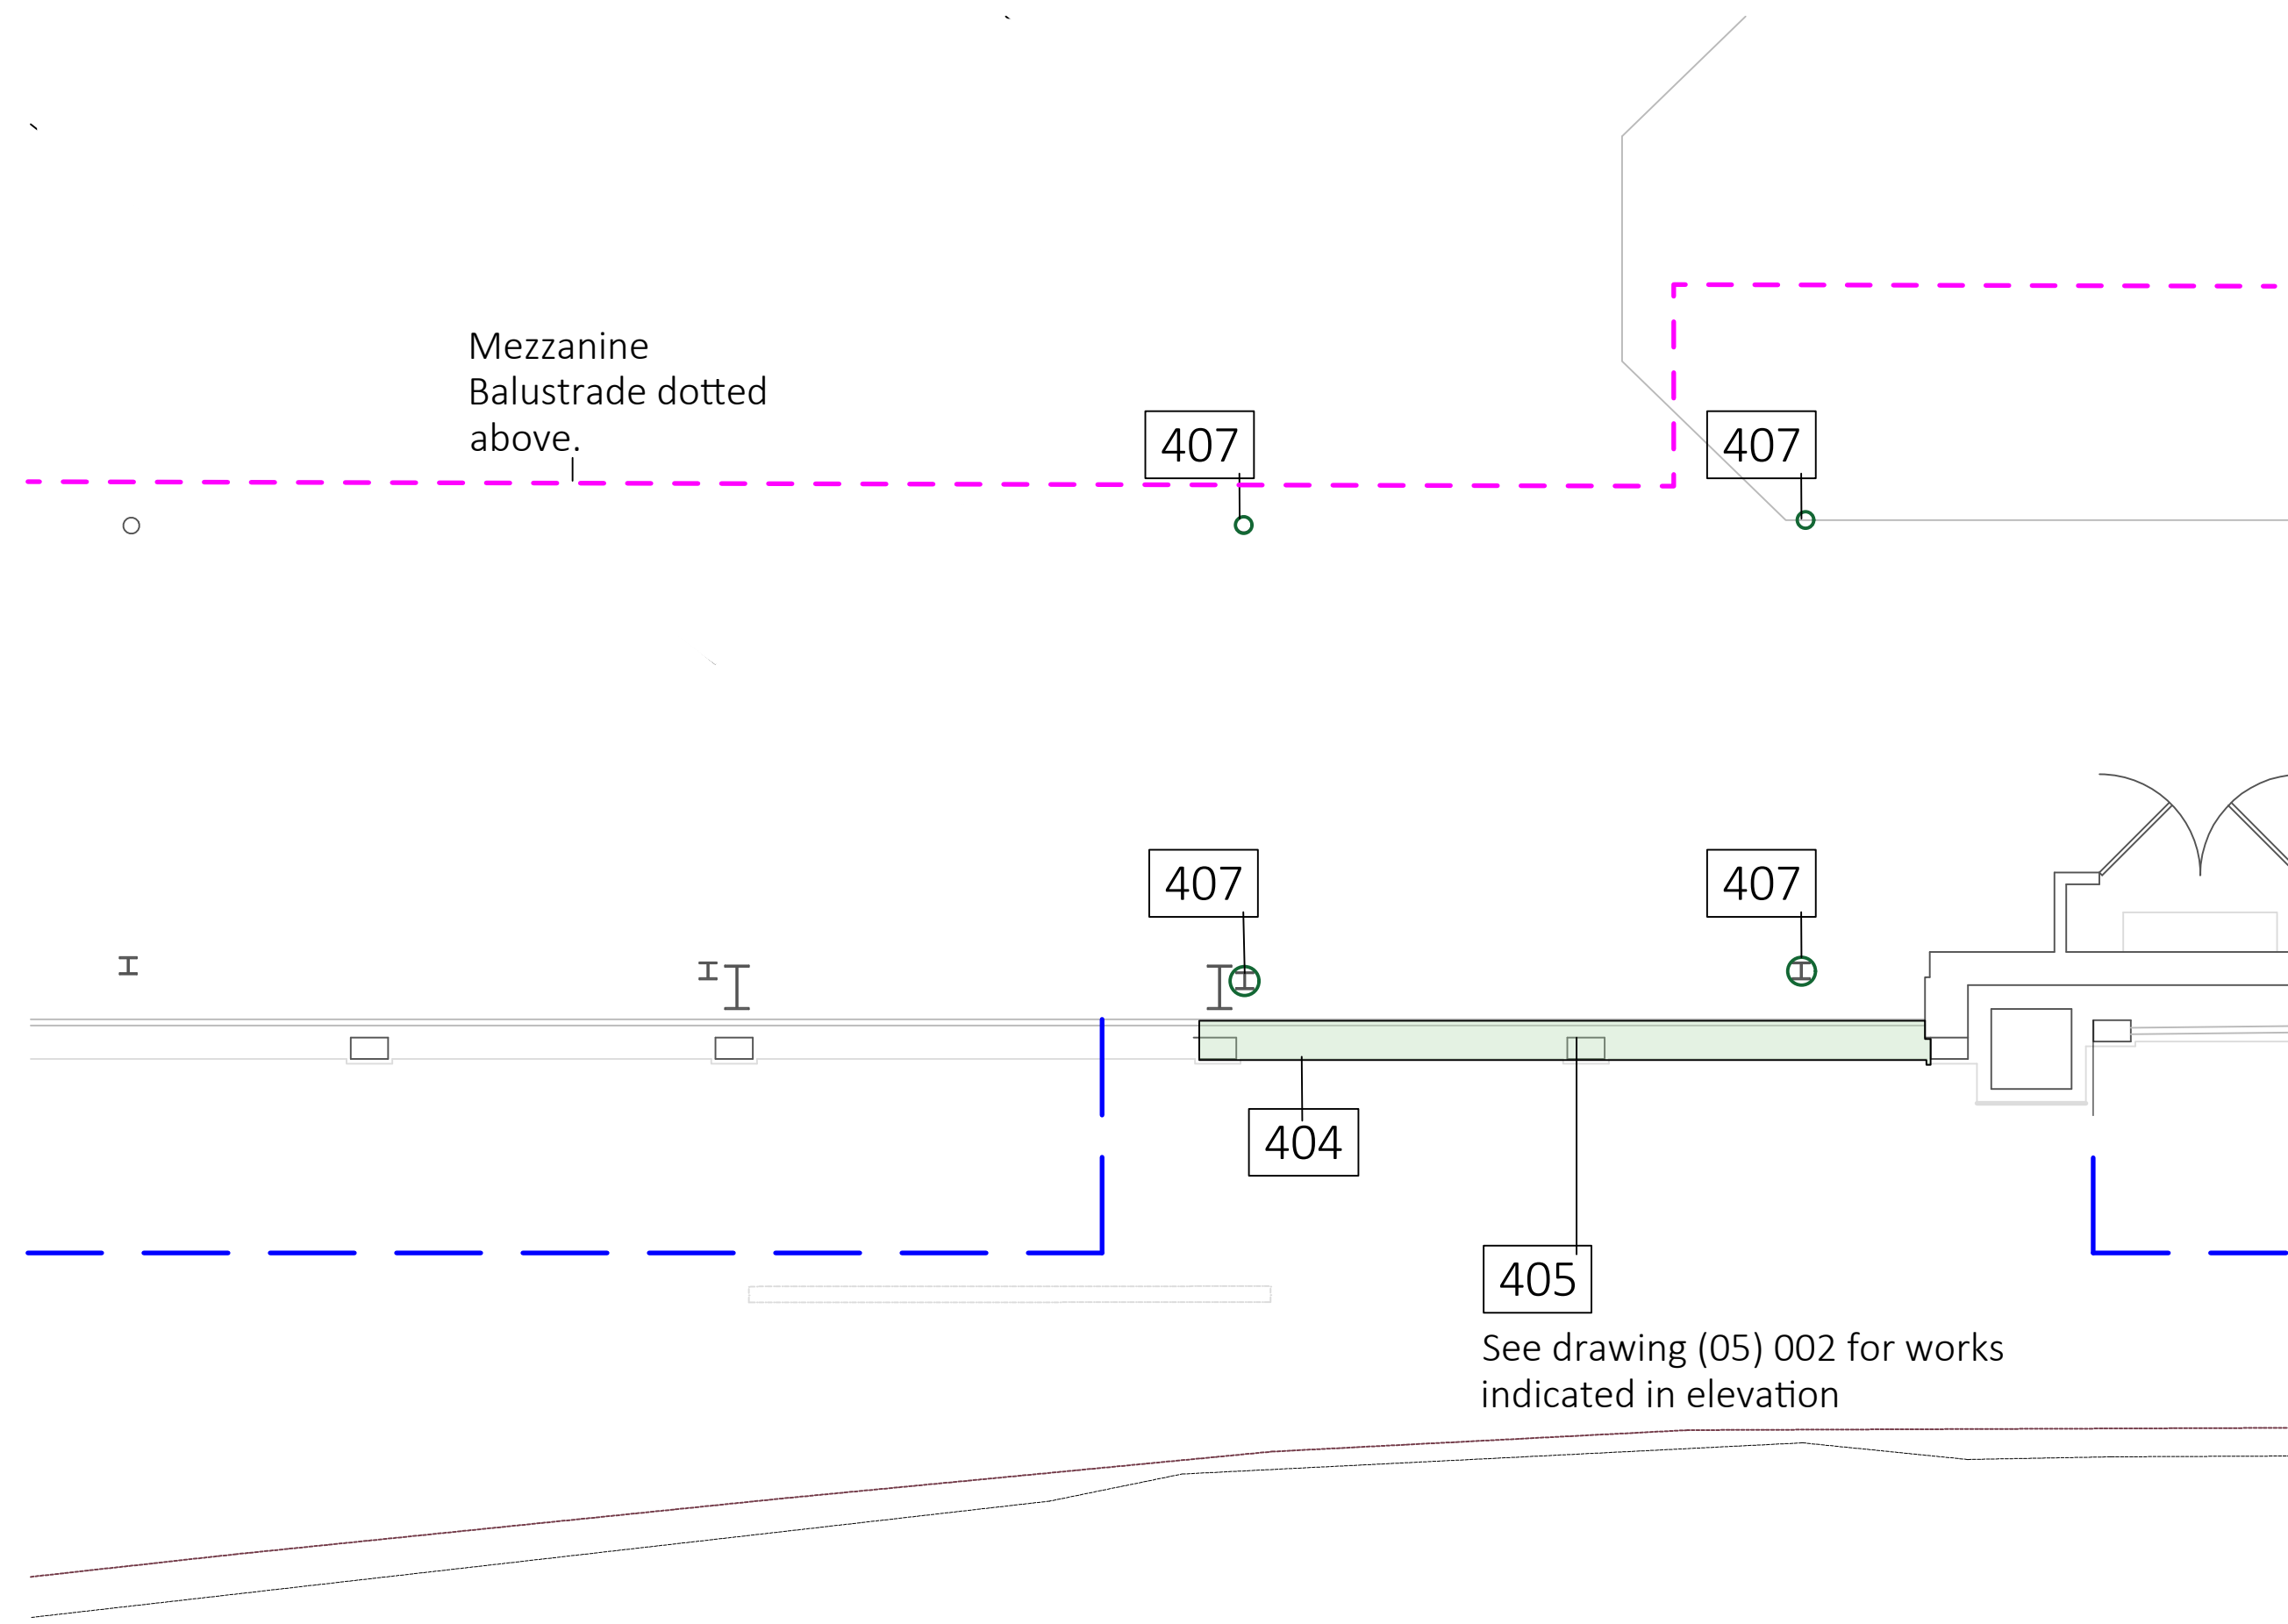

Proposed Liverpool Road Entrance- Proposed Reinstatement Works

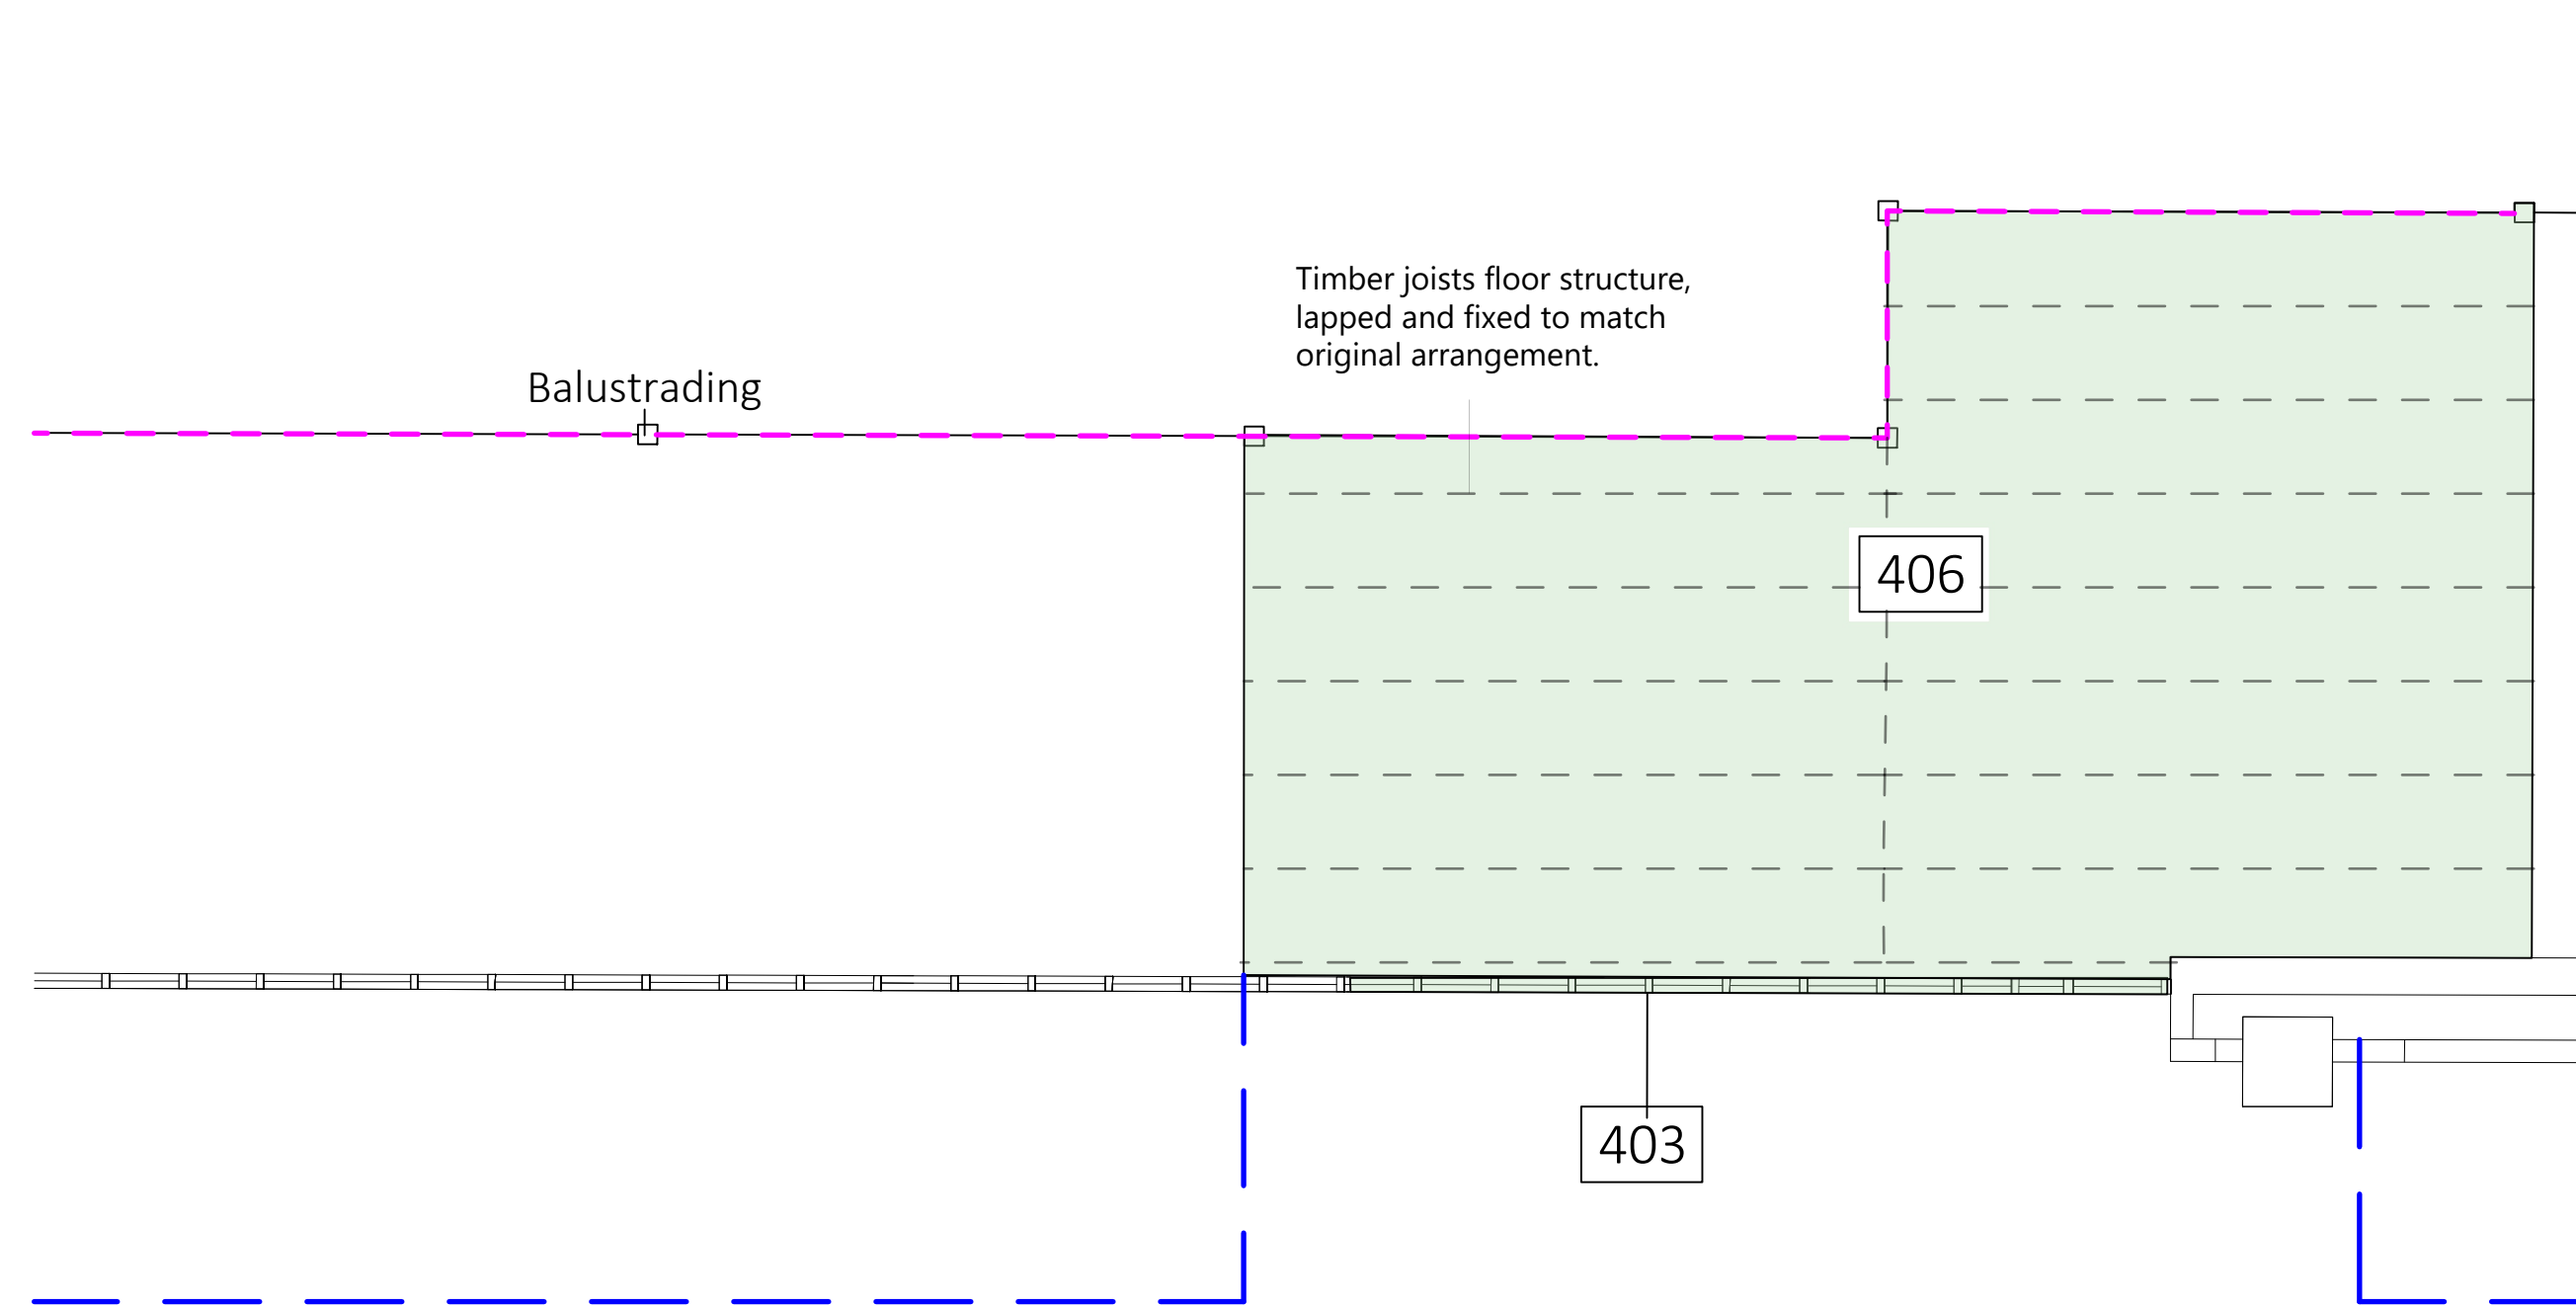

Proposed Liverpool Road Mezzanine- Proposed Reinstatement Removal Works Plan

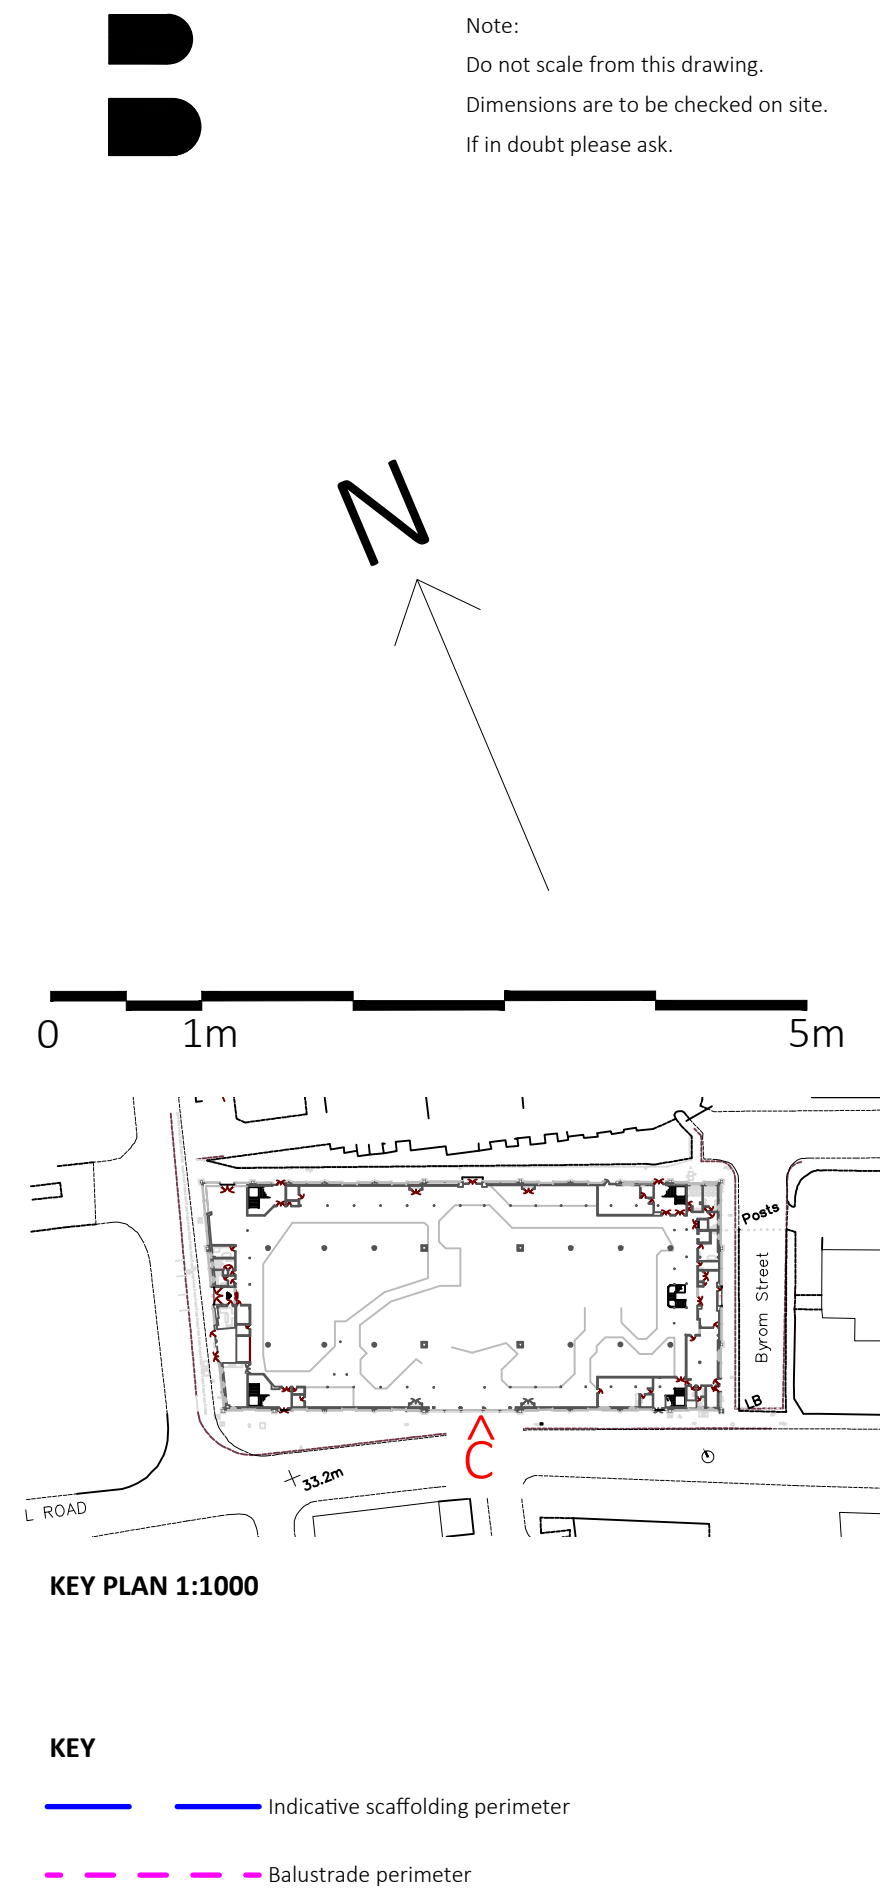

Rev	Date/Intls	Details
© The moral rights of the author are hereby asserted. This drawing and design is the sole property of Buttress Ltd and must not be reproduced without permission. Buttress Ltd is Registered in England and Wales: 336373		
SCIENCE MUSEUM GROUP		
Buttress		
41 Bengal St Manchester M4 6AF		
T 0161 236 3303 E contact@buttress.net W www.buttress.net		
Project Title	8869 MSI AIR AND SPACE DECANT	
Client	SIM	
Location	MANCHESTER	
Drawing Title	Existing Entrances Ground Floor Plan and Mezzanine Plan Liverpool Road	
Date	16/01/20	Scale 1:50
Checked	AS	Orig Paper Size A1
Status TENDER		
Drawing ref	Job No	Drawing No
8869	(01) 006	Rev