




AS EXISTING

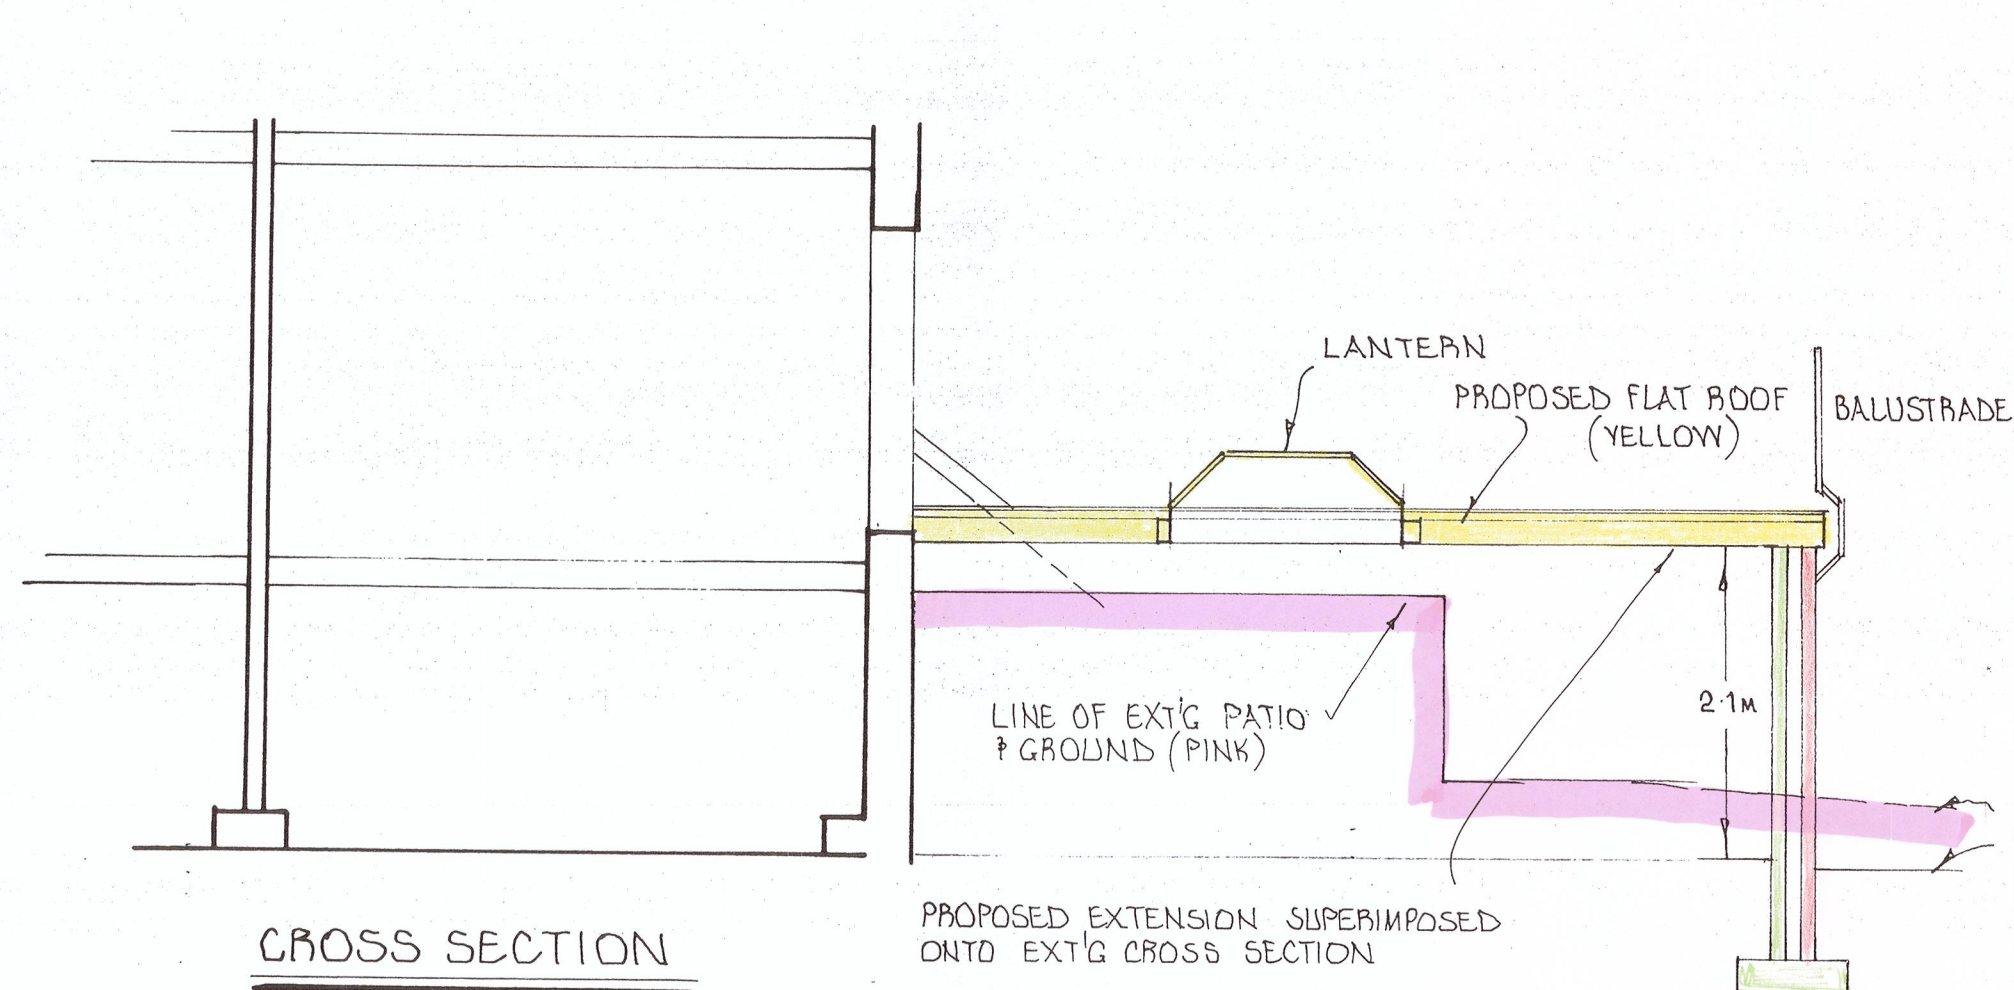


CROSS SECTION

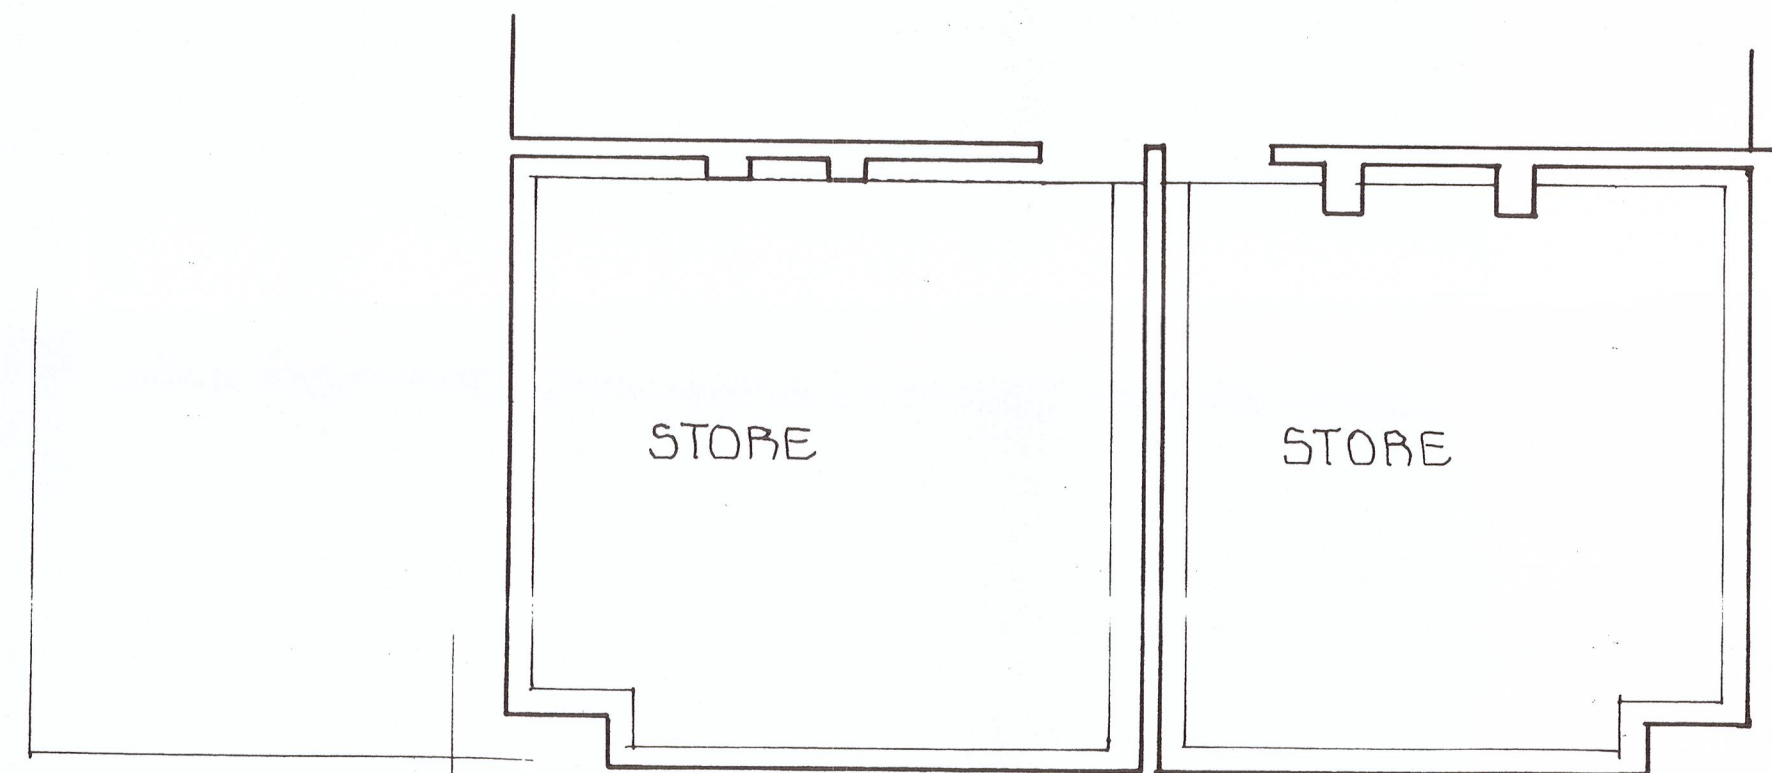

CELLAR PLAN

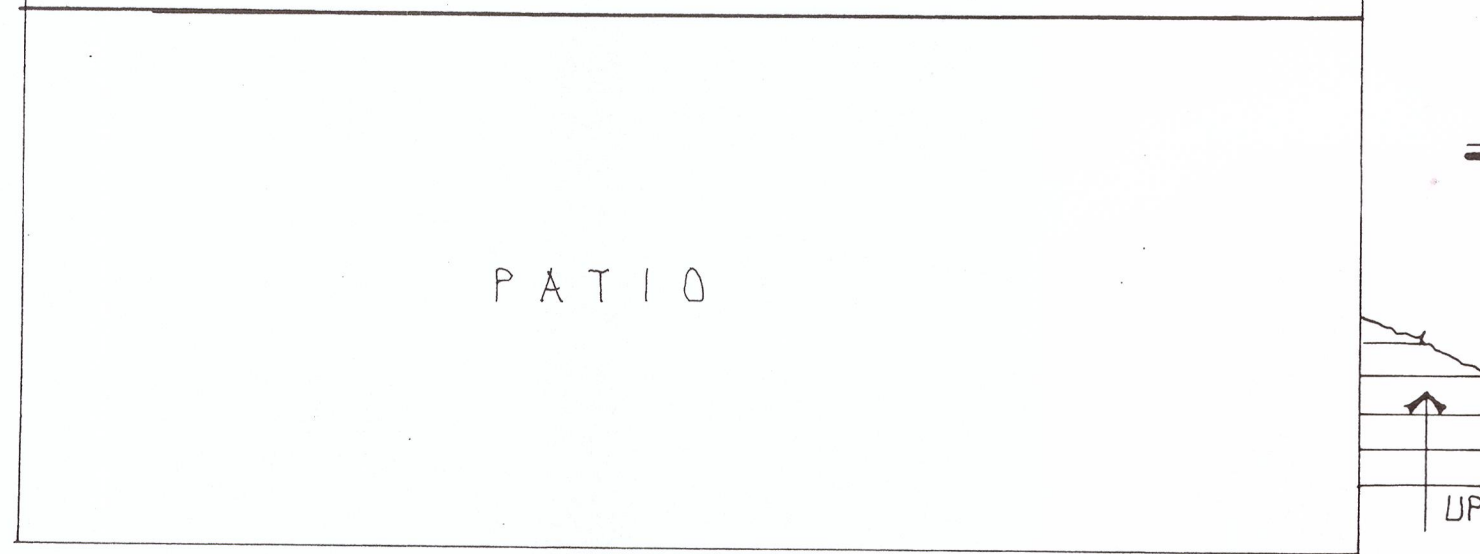

GROUND FLOOR PLAN

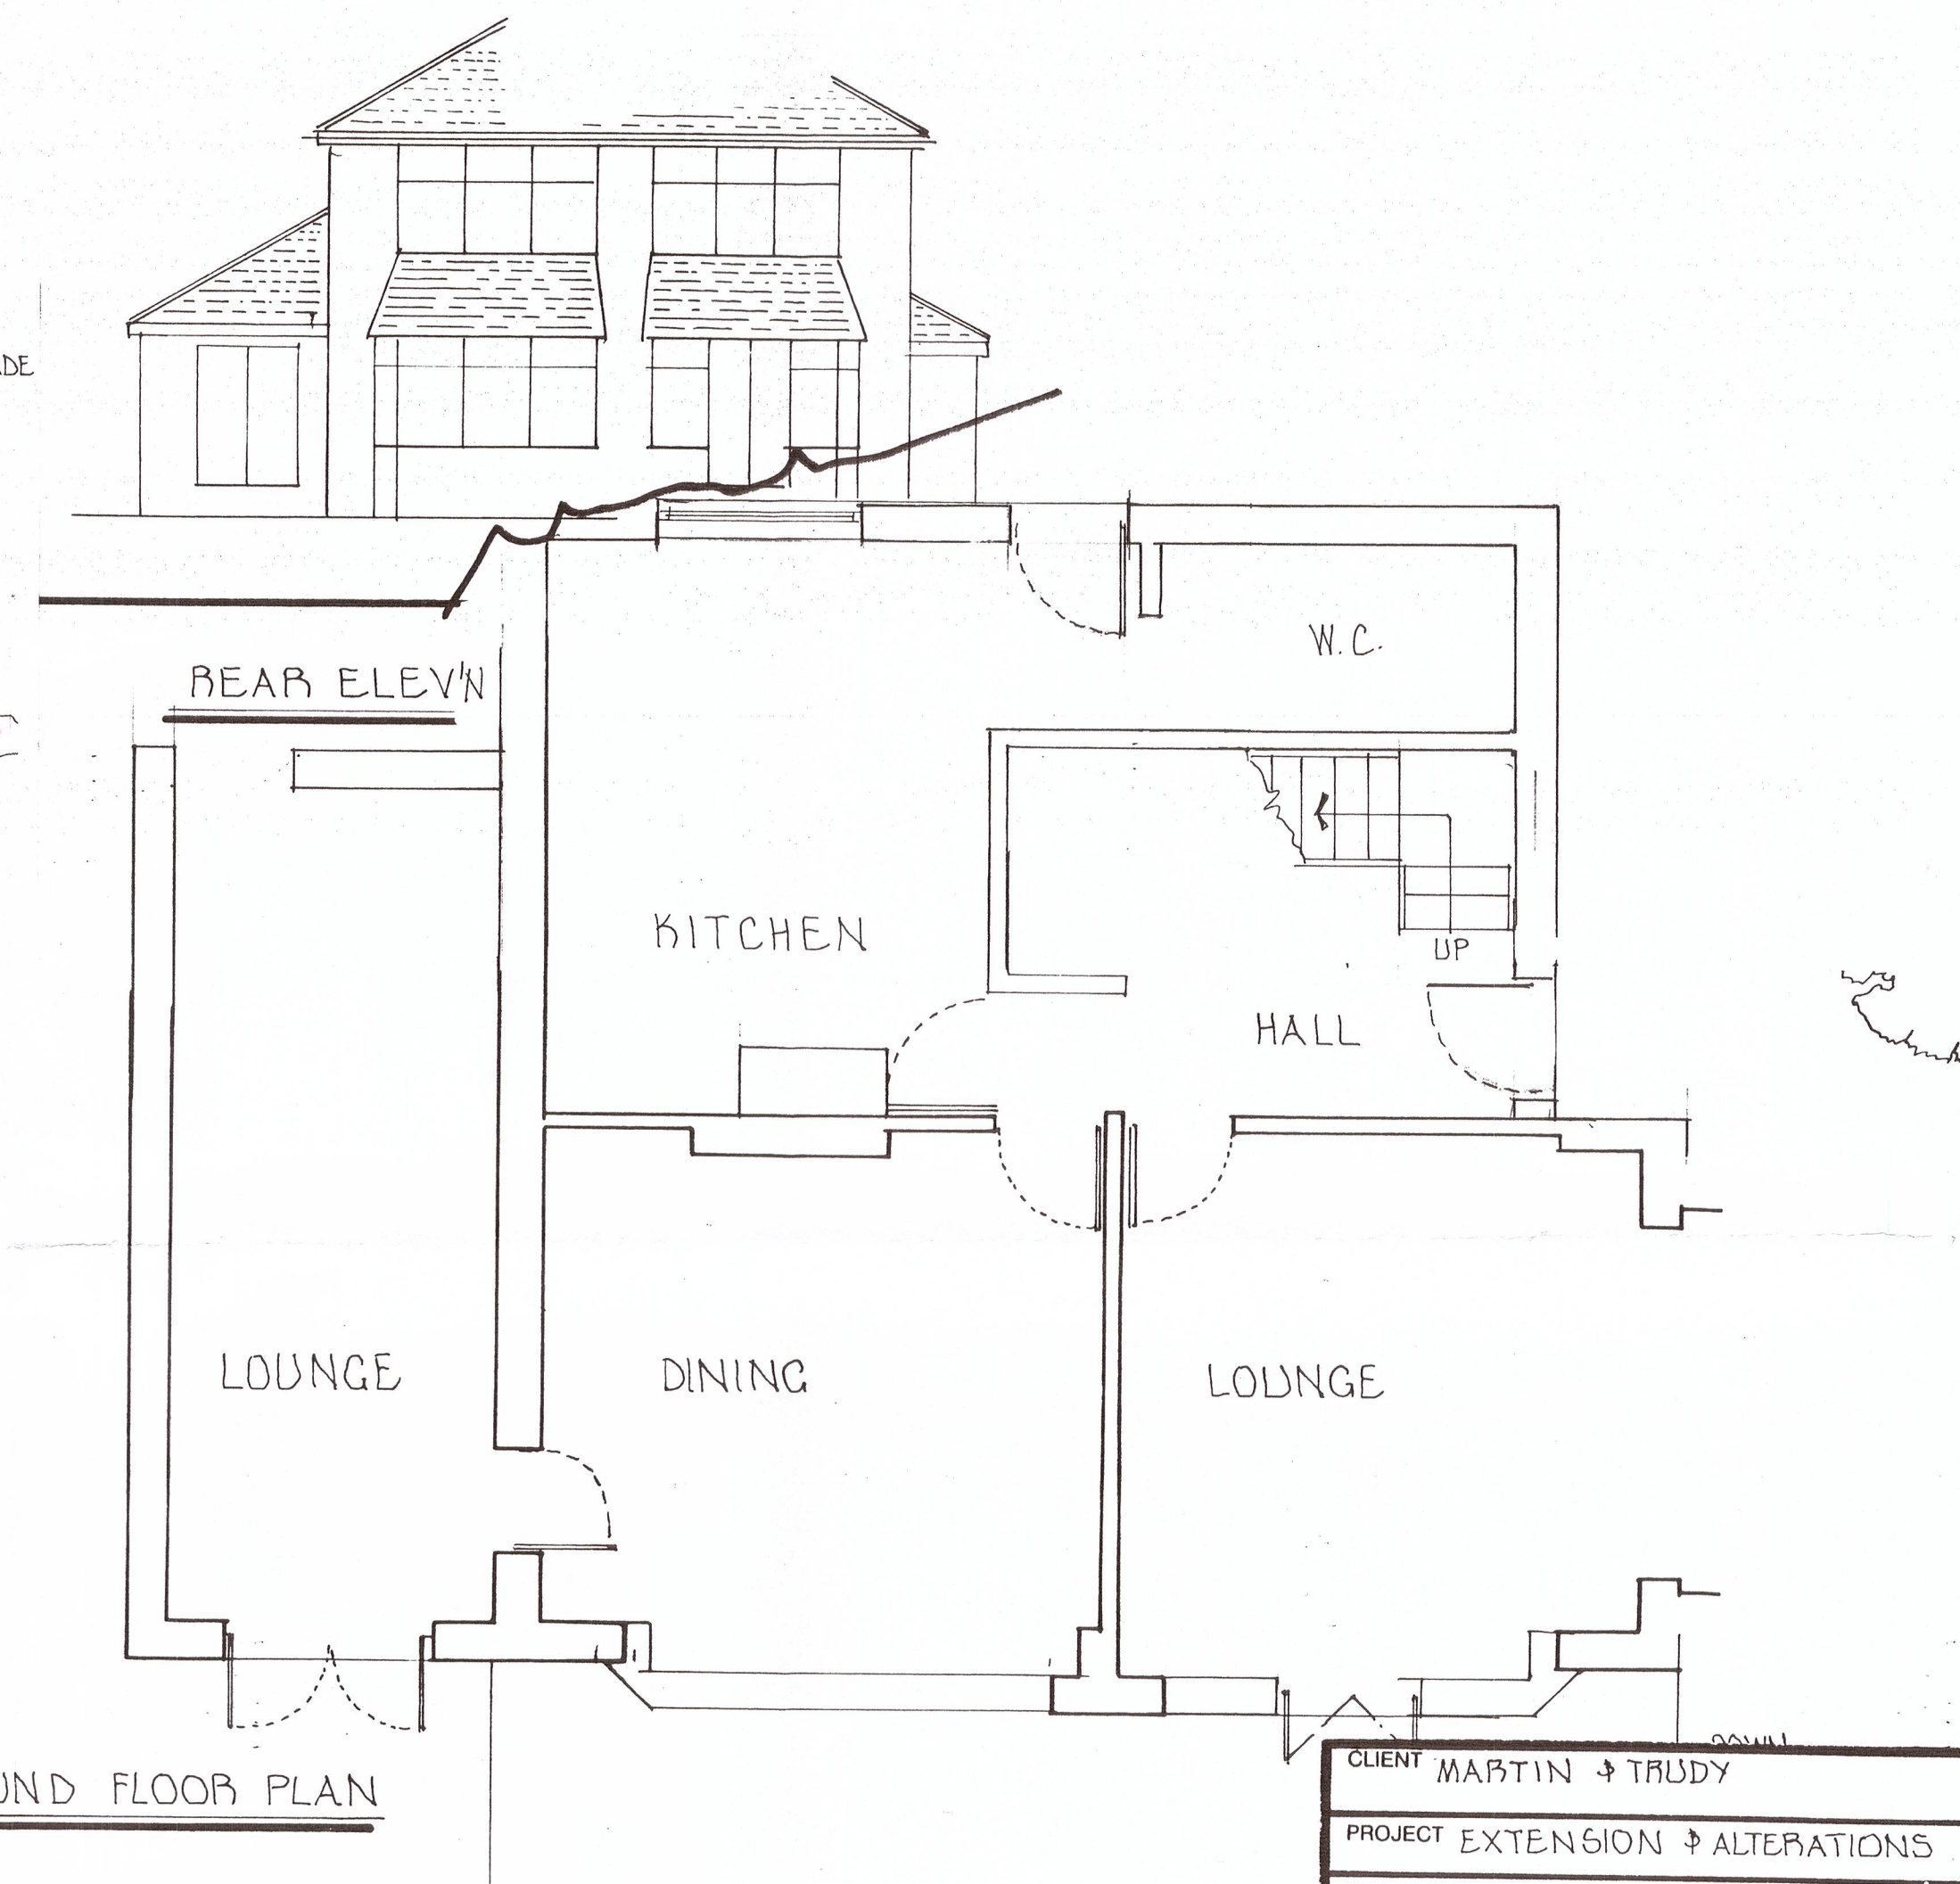

CLIENT	MARTIN & TRUDY
PROJECT	EXTENSION & ALTERATIONS
LOCATION	119, HILL LANE, BLACKLEY MANCHESTER M9 6PW
S. INGRAM & ASSOCIATES Building Surveyors & Design Consultants	
CIVIC TRUST AWARD 2002 - COMMENDATION FOR GOOD DESIGN	
DESIGN STUDIO HEIGHTS LANE HEIGHTS DELPH OLDHAM OL3 5TU	
Telephone: 0145 787 6500 Mobile: 07753 834 352	
SCALES:	1:100 & 1:50
DRAWN BY:	S. INGRAM A.B.Eng.M.R.S.H.
DATE:	FEB' 2021 REV: MARCH 2021
DRAWING No.	8