
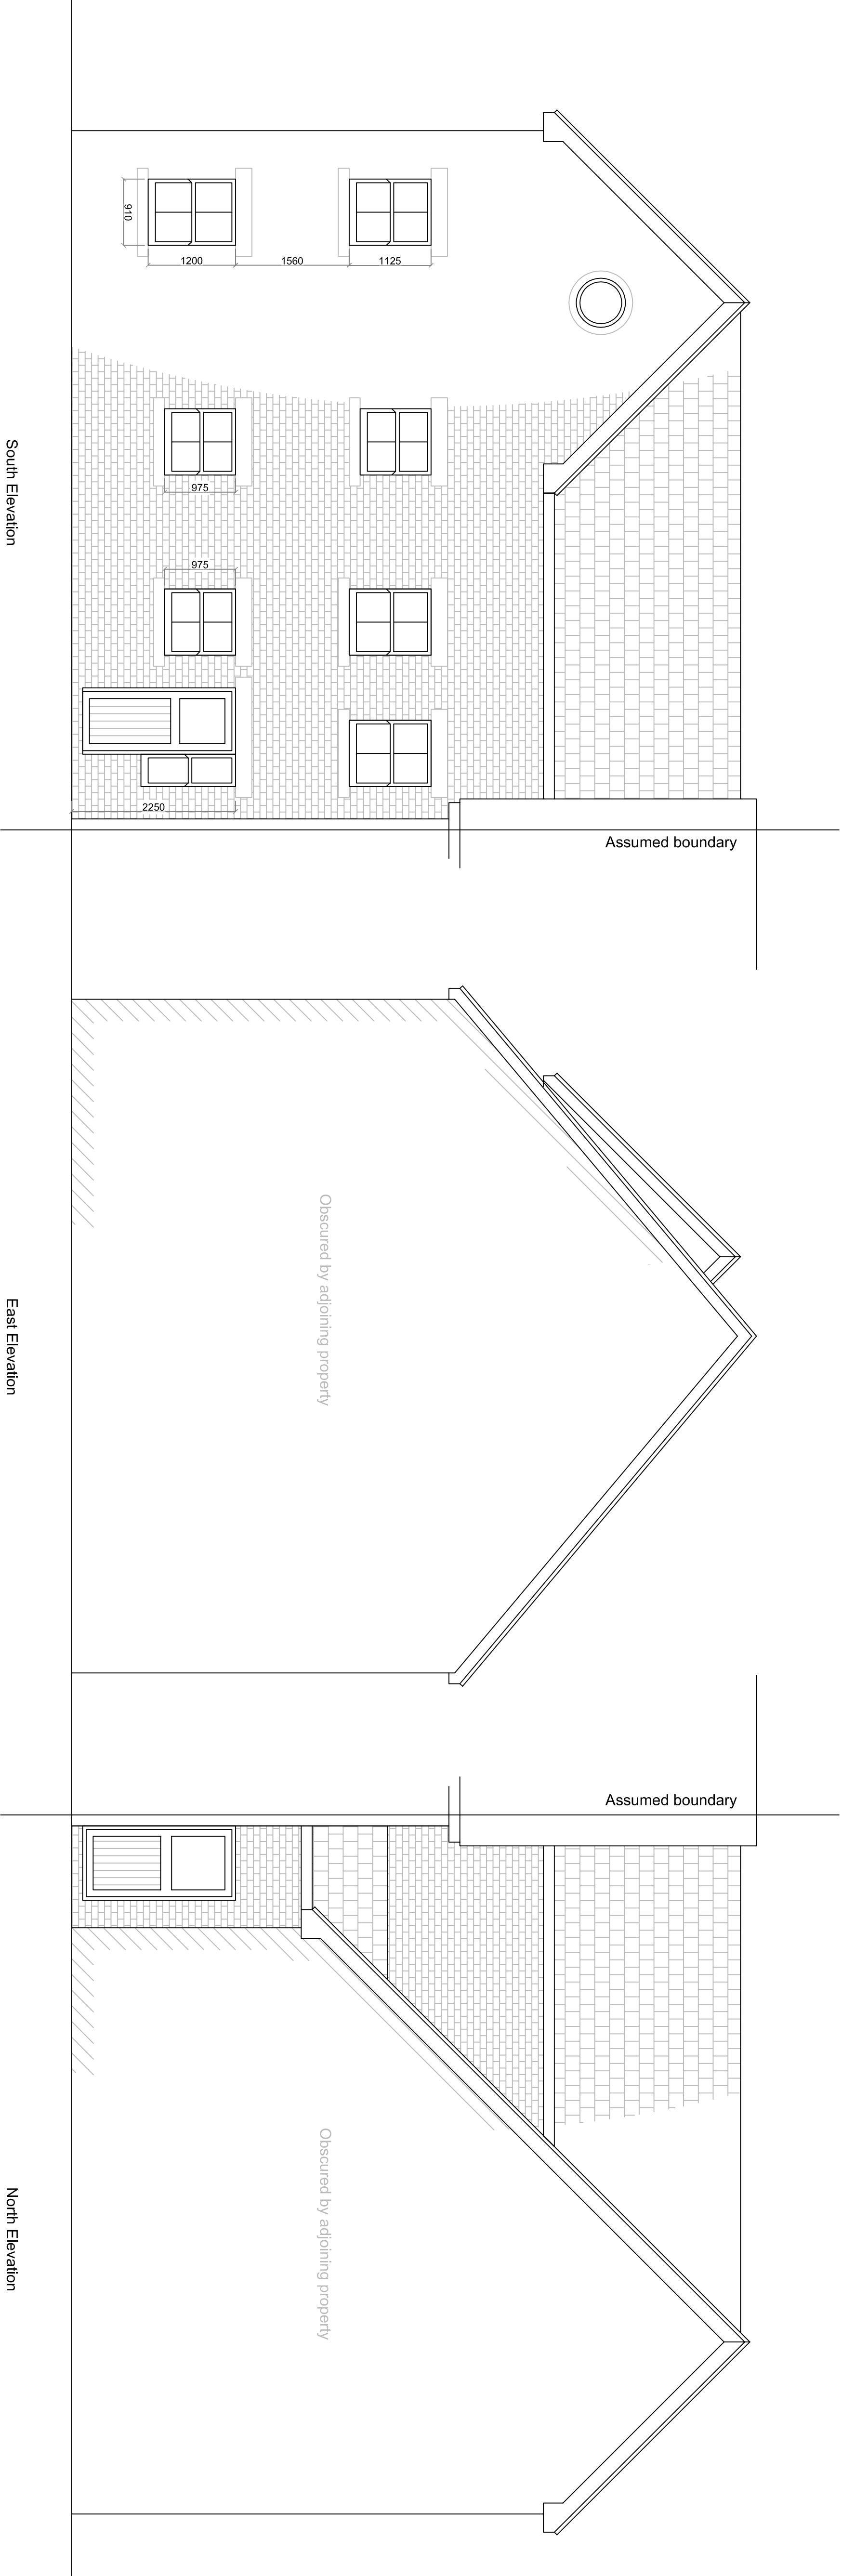
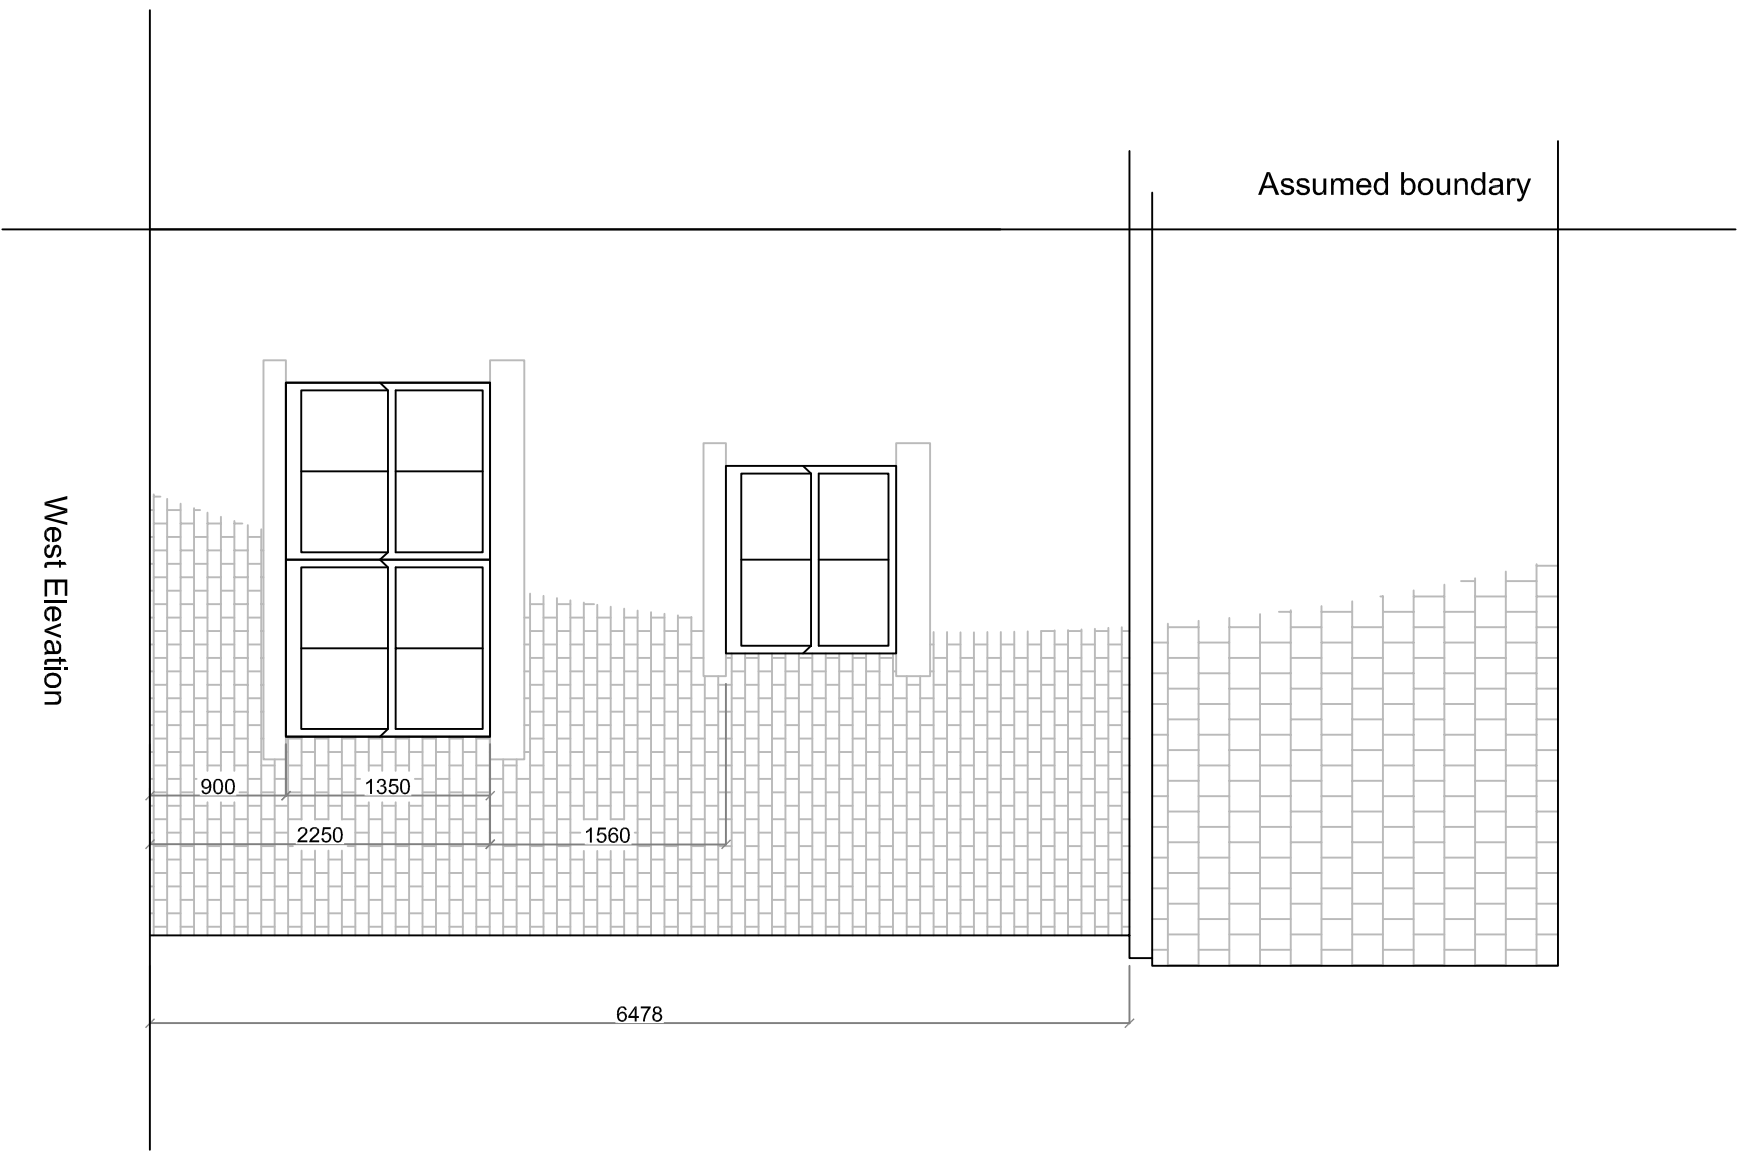


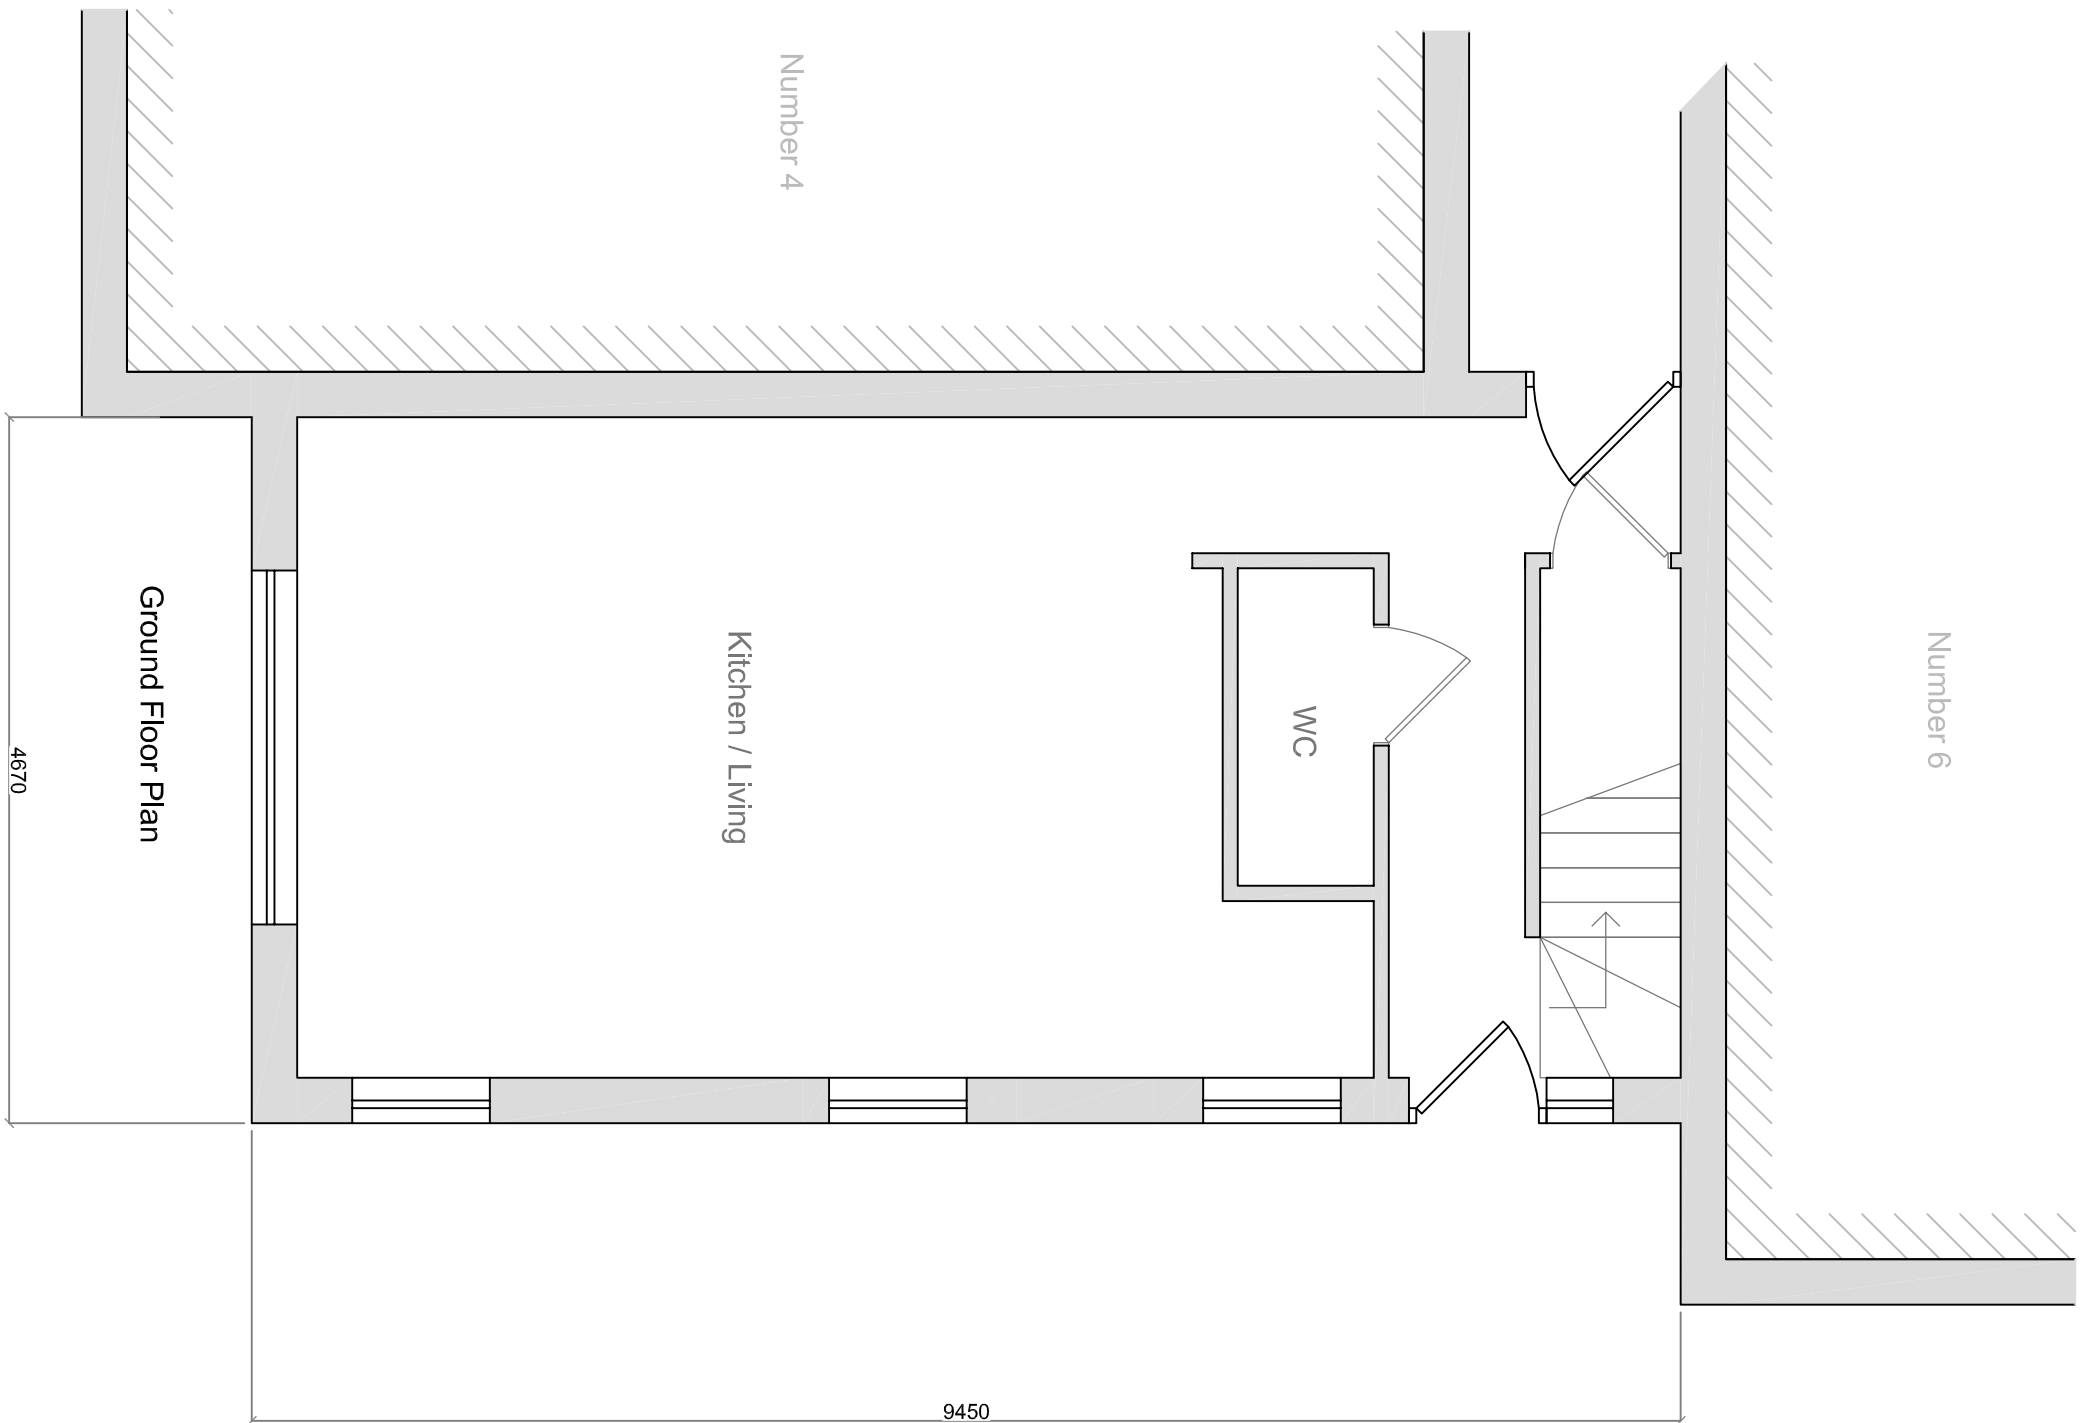

Scale 1:50		Applicant: Mr Hutchison Address: 5 Holly Tree Farm 19 Birch Oak Lane Didsbury Manchester M20 5QB		Project: Two single storey extensions		Scale: 1:50 @ A1		Date: 22/09/2020		Revision date: Revision: Plan No: PLA001		Title: Existing floor plan and elevations			
-------------------	--	--	--	---	--	--------------------------------	--	--------------------------------	--	--	--	---	--	--	--