


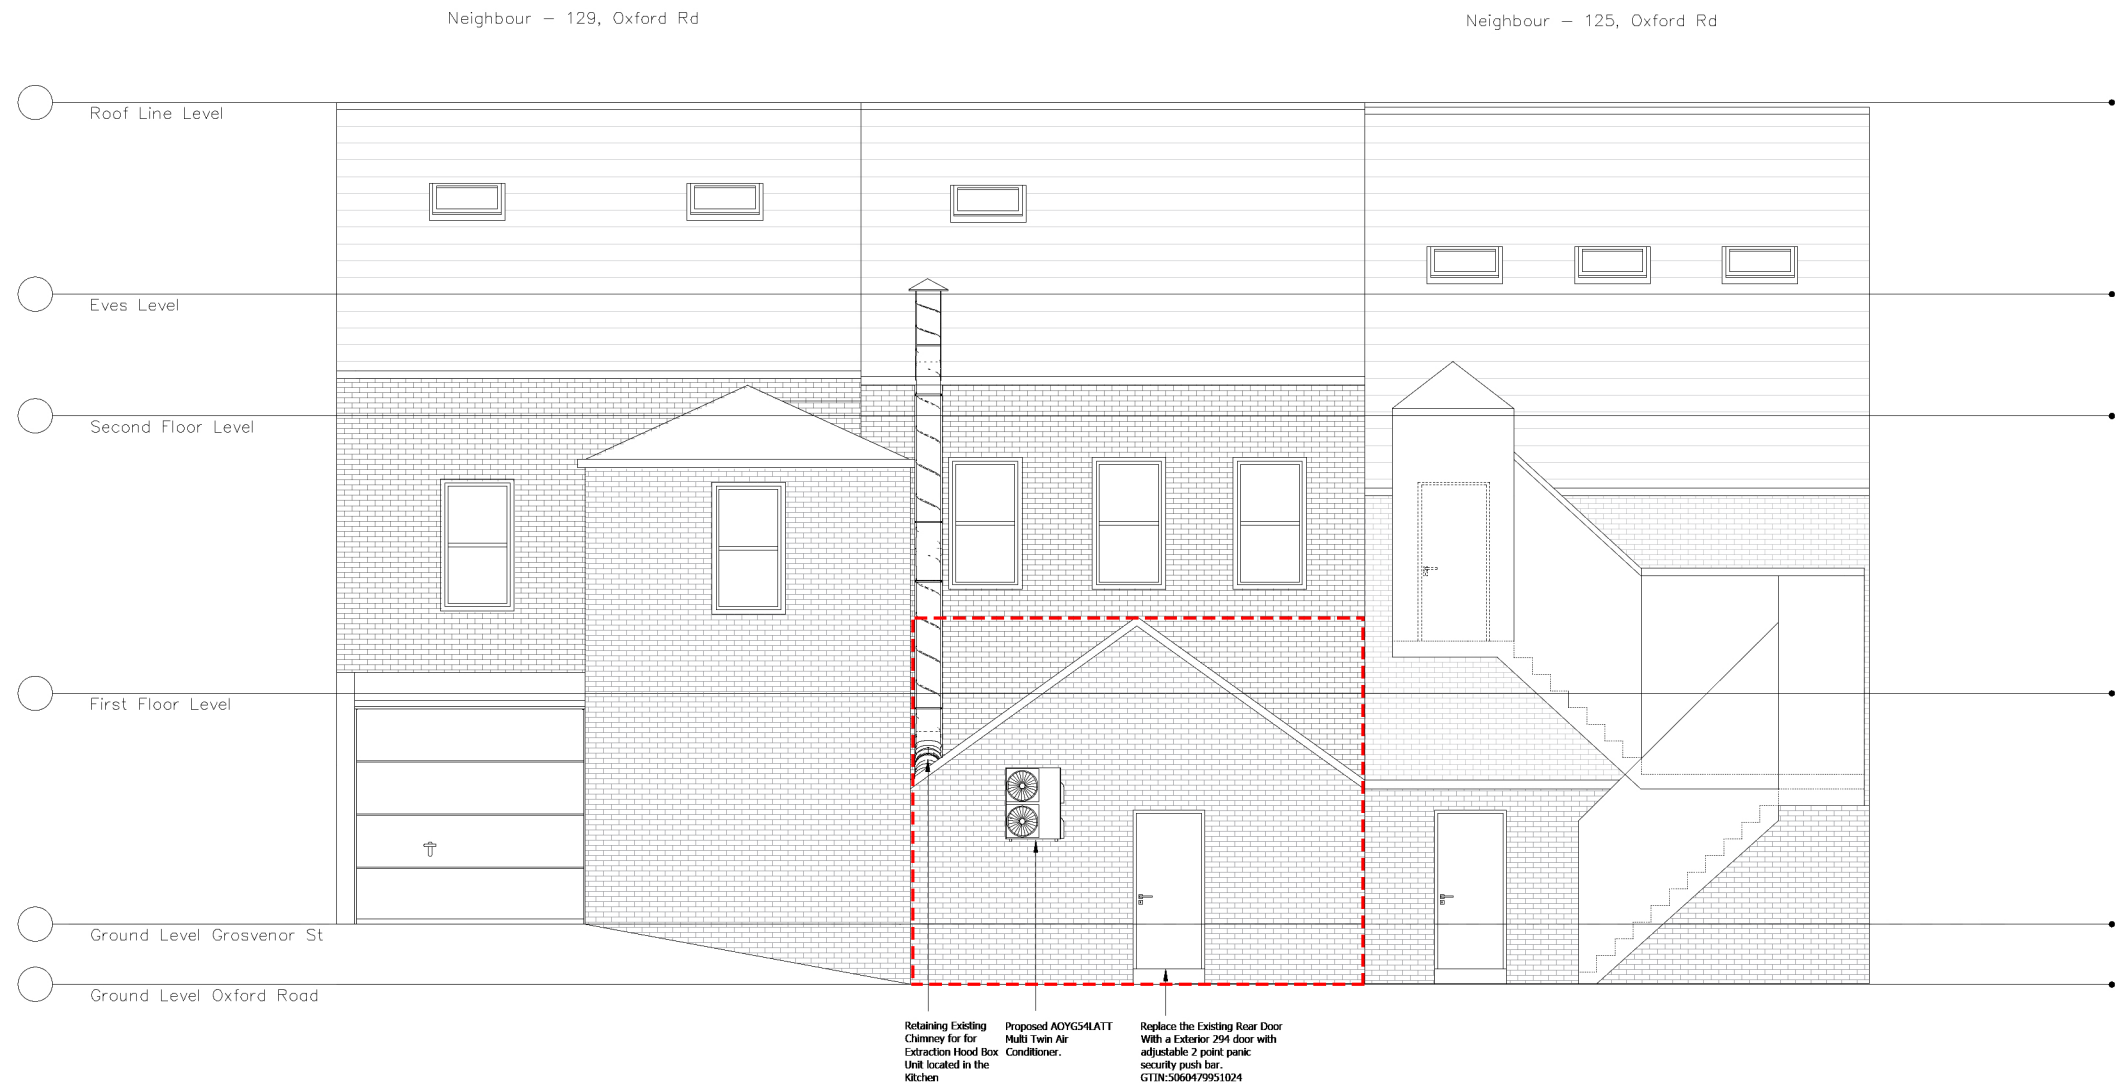

SCALE BAR 1:100

D - A

ARCHITECTURE

M 07514690111
E D.ahmad@Th3m.co.uk
A 96 Blacker Rd, Birkby
Huddersfield
HD1 5HN

Note: DESIGN INTENT DRAWING ONLY.
ANY CONSTRUCTION MUST COMPLY WITH ALL
APPLICABLE BUILDING REGULATIONS.

ALL DIMENSIONS IN MM.

Rev

Amendment

Date

DRG:
Proposed Rear Elevation

DATE: April 2021
SCALE: 1:100
SIZE: A3

DRG STATUS:
Planning Application

DRAWN: DA
CHECKED: SB
DRG NO: 40.06

PROJECT:
Change of Use A3_Sandwich bar/ Snack
to A5 Takeaway

ADDRESS:
127B Oxford Rd, Manchester, M17DY