






Front Elevation (1:100)

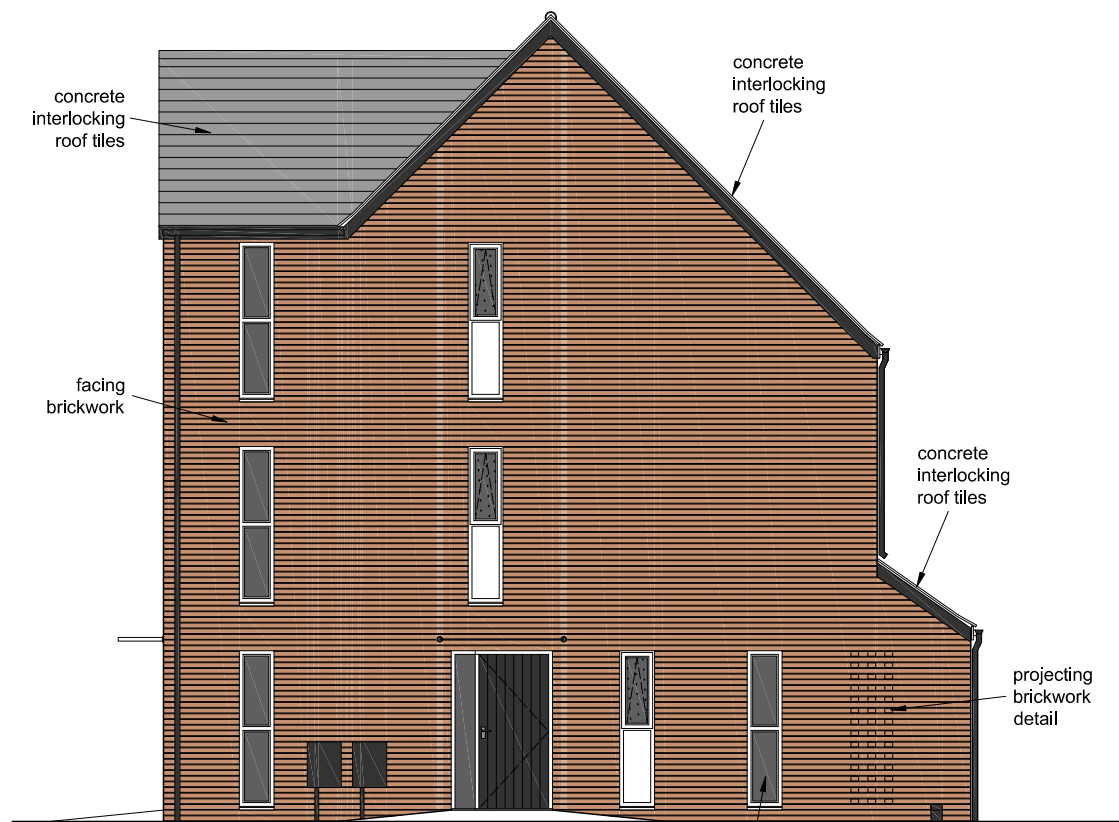


Side Elevation (1:100)

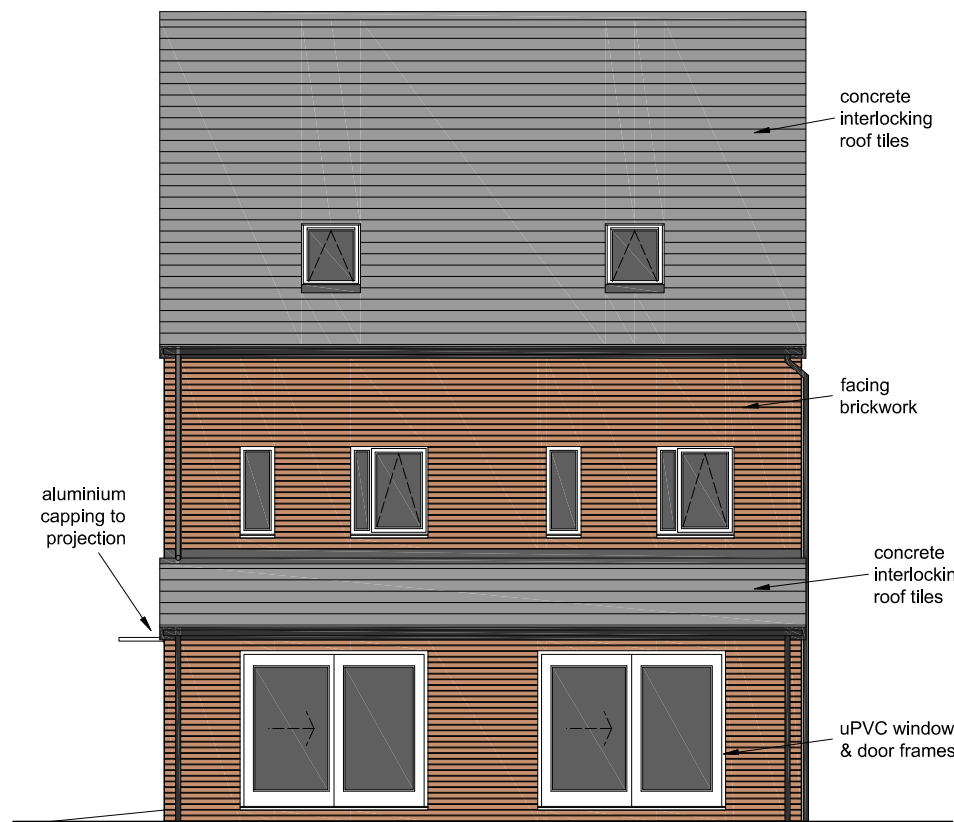


Rear Elevation (1:100)

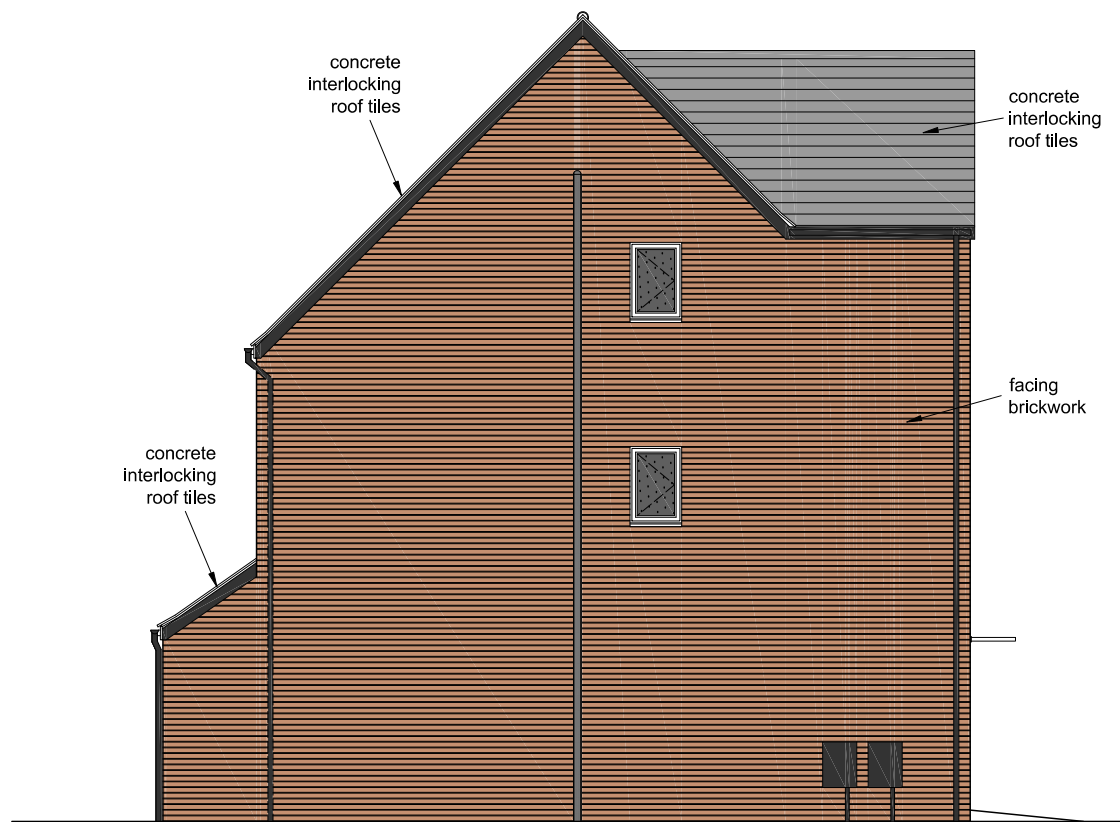


Side Elevation (1:100)

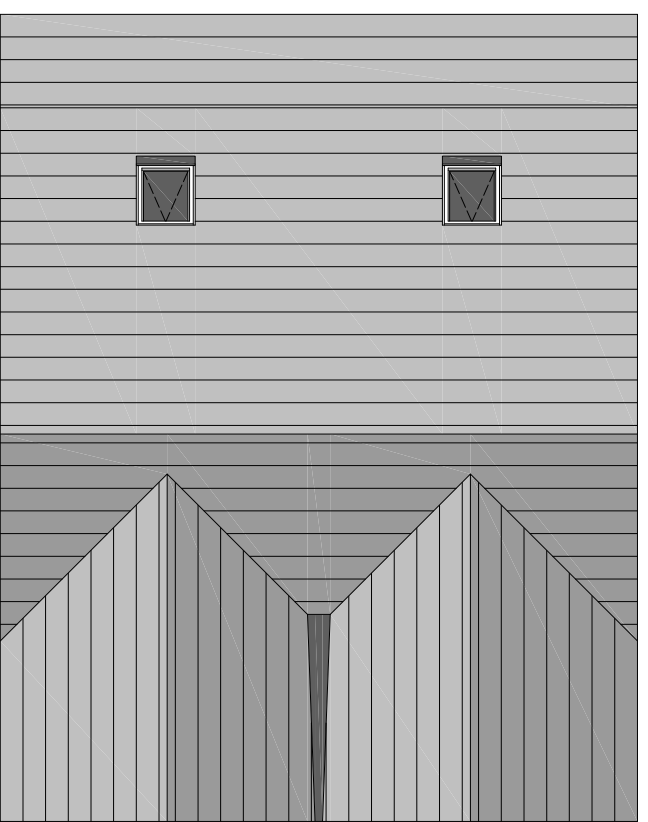


Roof Plan (1:100)

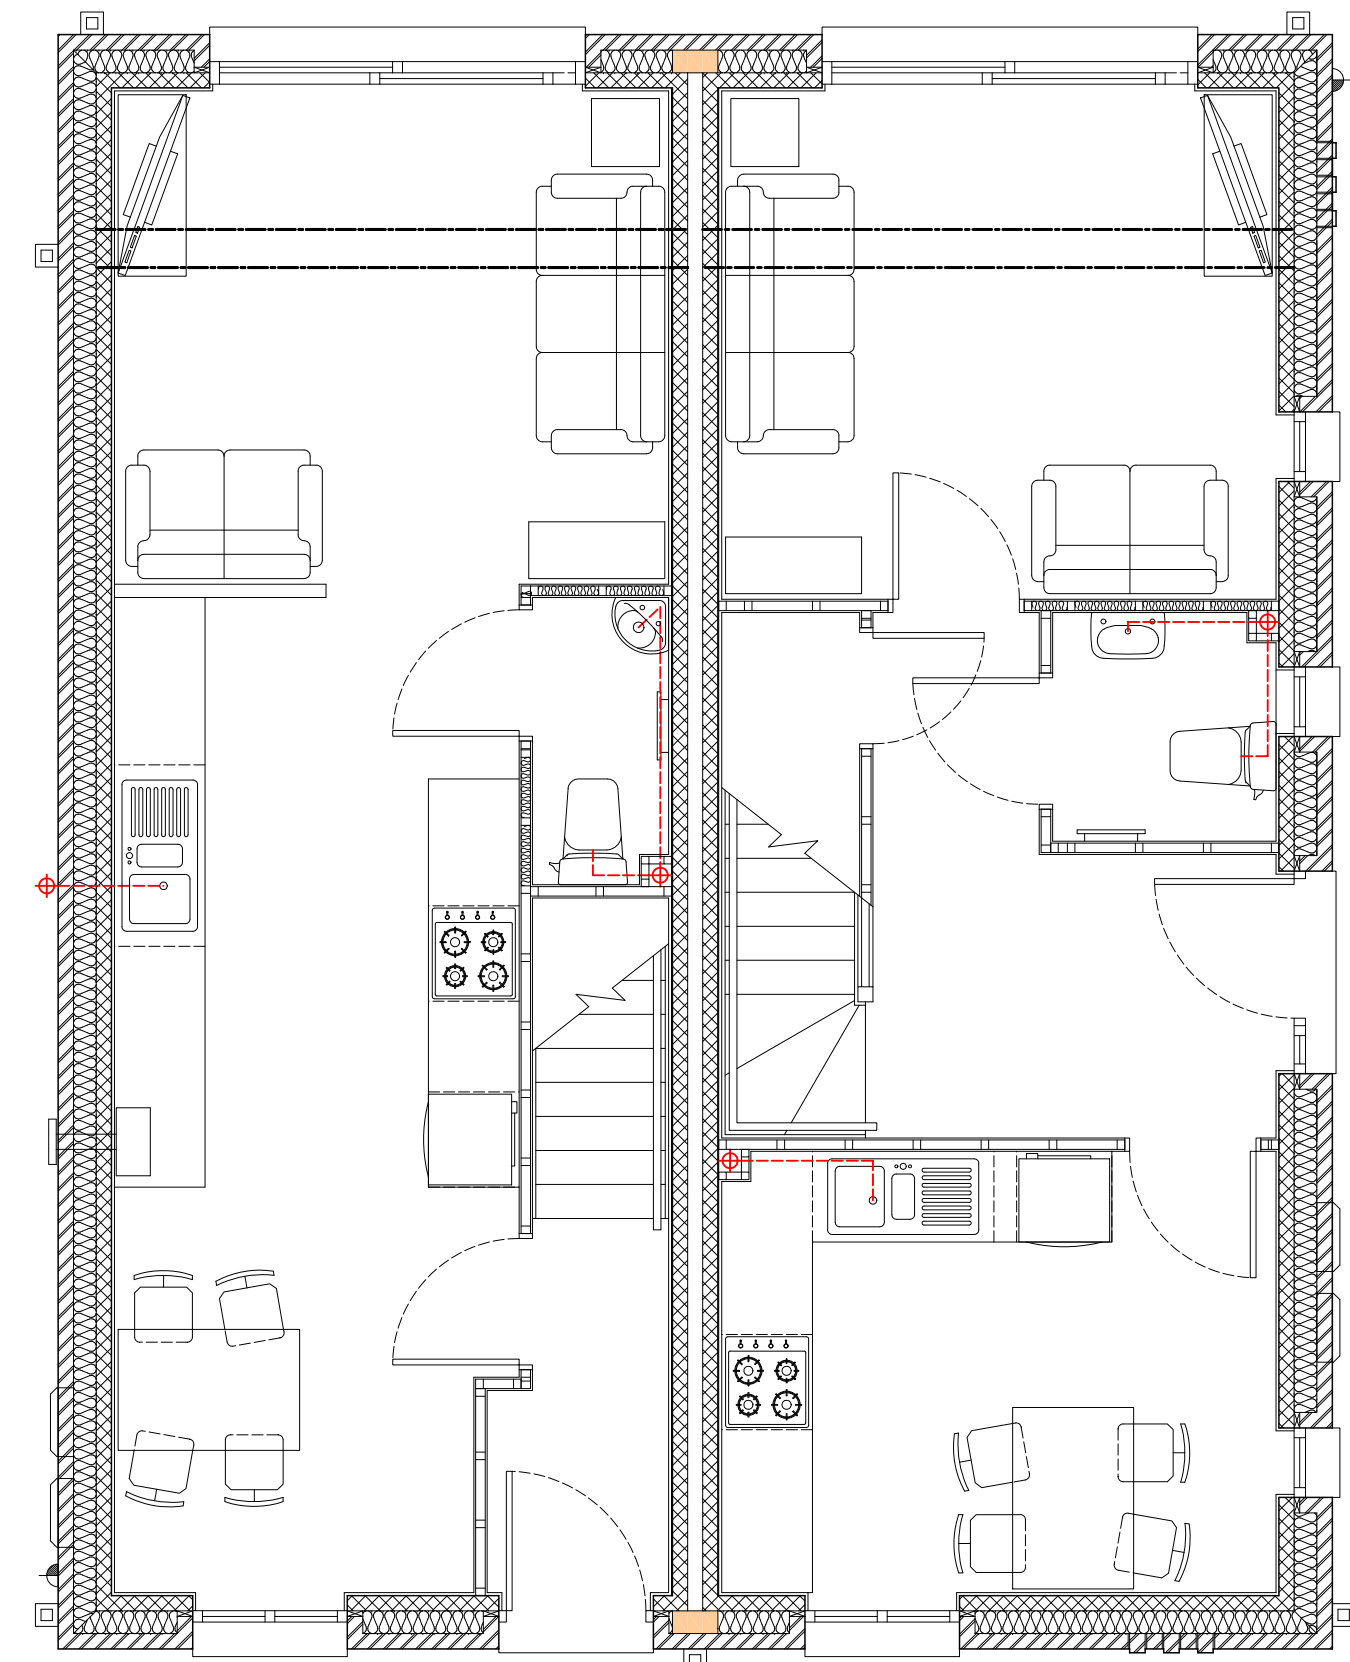


Ground Floor Plan

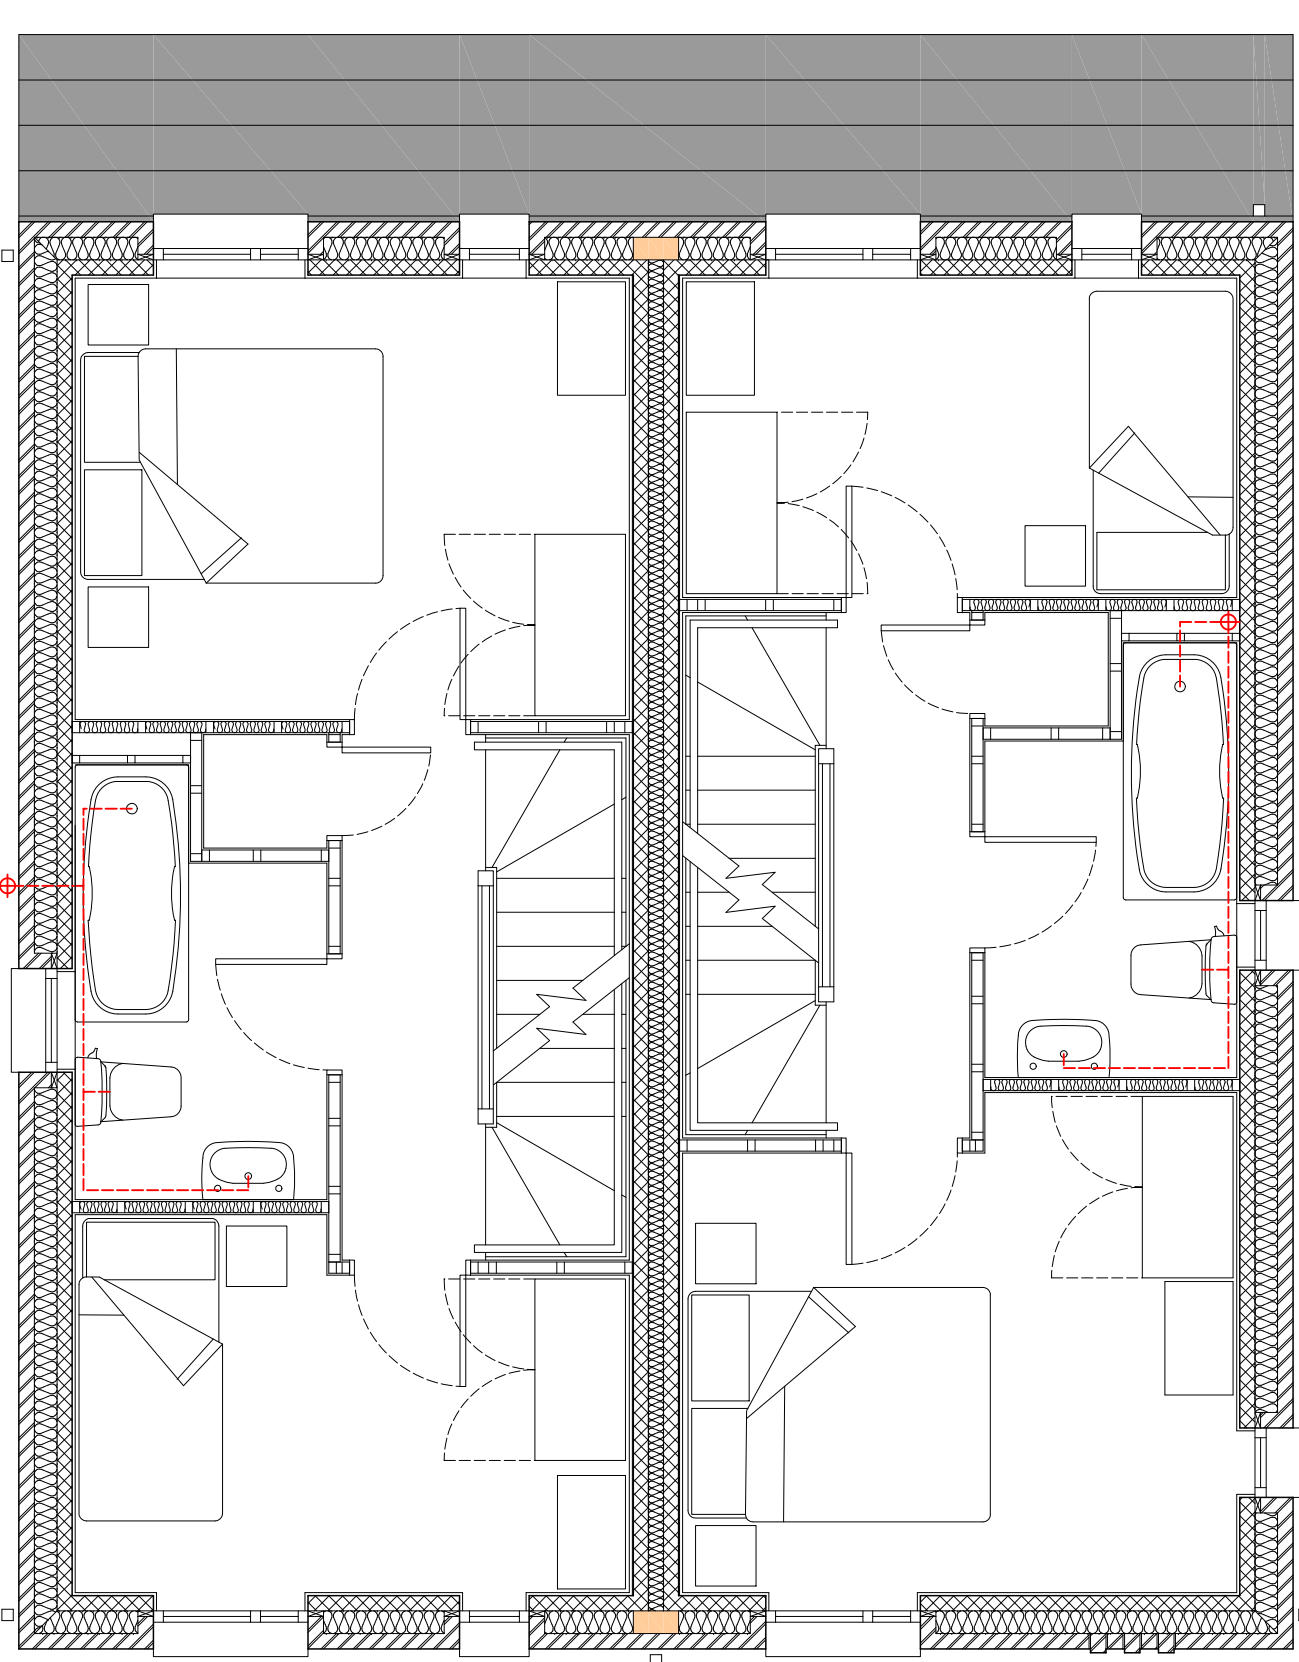

First Floor Plan

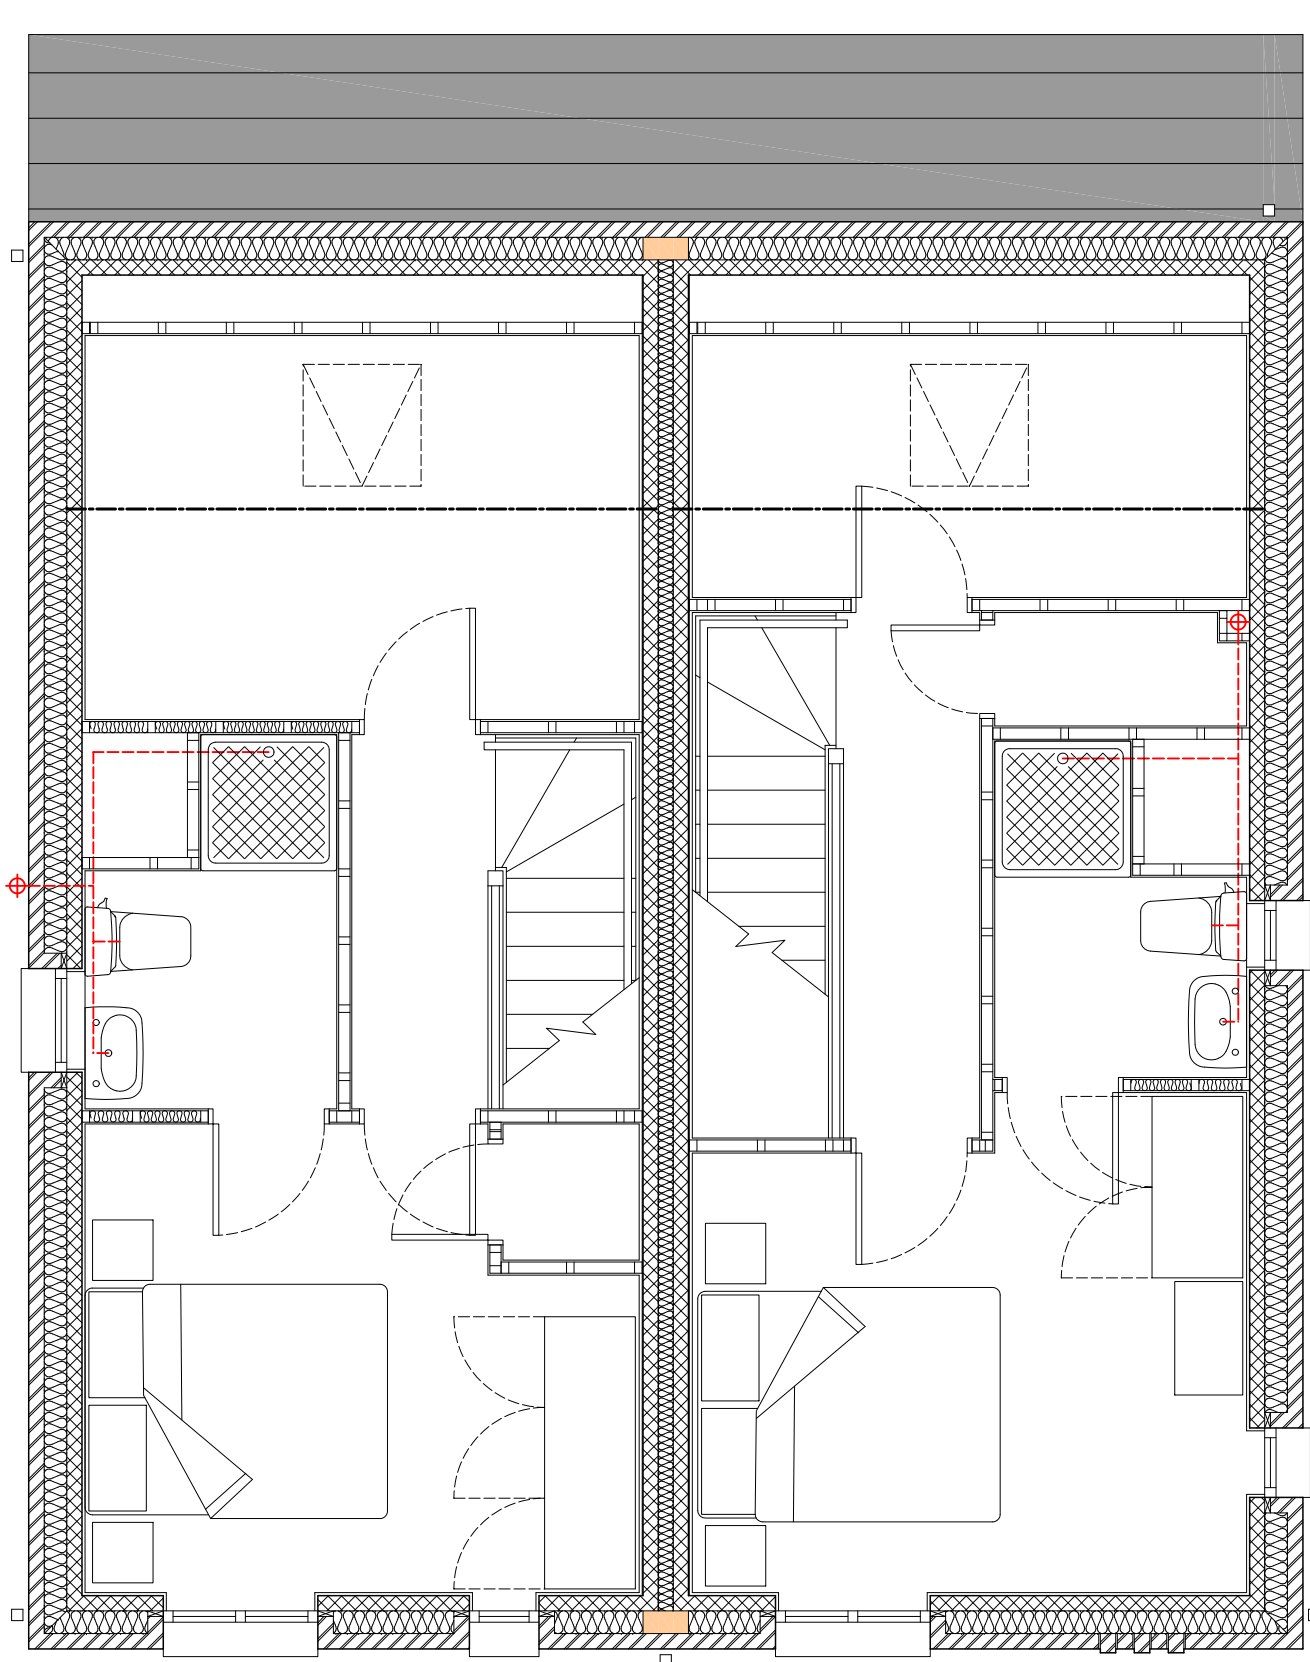

Second Floor Plan

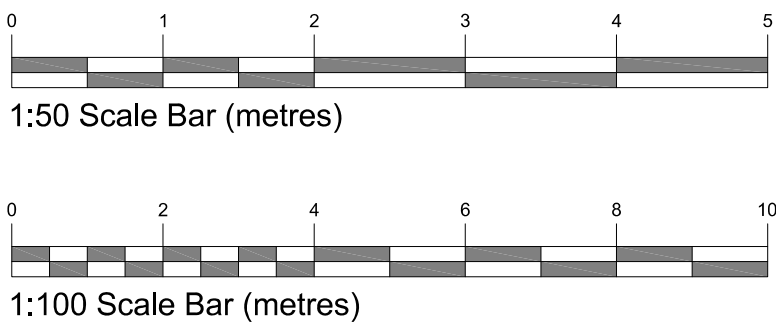

C	06/10/20	Brick projection removed from side elevation & window replaced with brick feature following discussion with planner on site. Side panel added to entrance door on elevation in line with plan arrangement	TR	GG
B	26/08/20	Front doors adjusted	TR	GG
REV	DATE	AMENDMENT	BY	CHKD

HNAarchitects
Architecture | Planning | Design

PROJECT:	Linn Street, Crumpsall			
CLIENT:	Wiggett Construction Ltd.			
DRAWING:	Proposed Aspect Semi-Detached Plans & Elevations			
DRAWN BY:	TR	CHECKED BY:	GG	DATE: 14/08/20
STATUS:	Planning	DRAWING NO:	1320/P-102	REVISION: C