





Existing Roof Plan

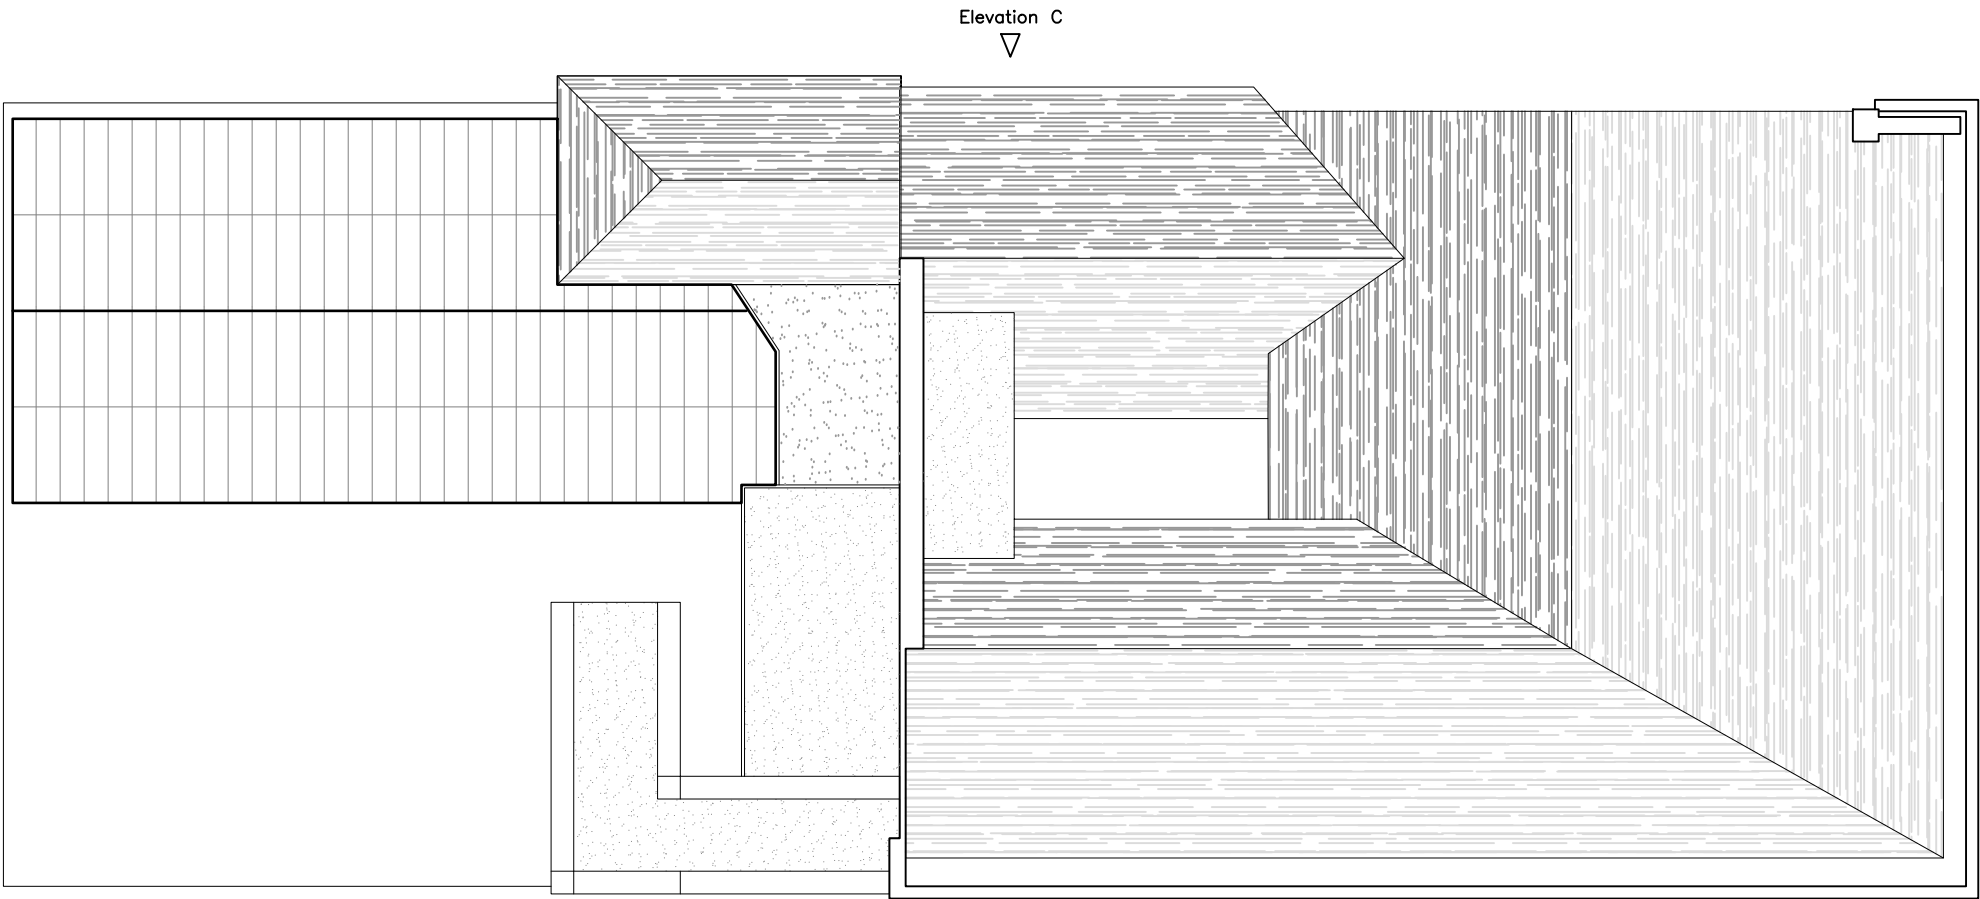

INSPIRE | DESIGN | BUILD

 

D E S I G N

+44 (0) 161 818 2786

+44 (0) 772 252 4205

www.mldesign.uk | info@mldesign.uk

|          |             |          |
|----------|-------------|----------|
| Job Ref. | Drawing No. | Revision |
| 1156     | 0015        | A        |

|                         |                    |    |          |
|-------------------------|--------------------|----|----------|
| A                       | Issue for Planning | ML | 08/04/21 |
|                         |                    |    |          |
| Rev                     | Description        | By | Date     |
| Initial Issue: 07/04/21 |                    |    |          |

CLIENT

Mohammed Saleem  
5 Walmer Street  
Rusholme  
Manchester  
M14 5UB

PROJECT TITLE

Change of Use from Existing Drinking  
Establishment to Class E(b) Restaurant

DRAWING TITLE

Existing Roof Plan

|                |                  |
|----------------|------------------|
| Drawn by: ML   | Checked by: ML   |
| Date: 07/04/21 | Scale: 1:100 @A3 |

This drawing is to be read in conjunction with all relevant drawings.

The main contractor/builder is to interpret the requirements in relationship to the site conditions encountered and as agreed with the Building Control officer.

All dimensions and sizes to be verified on site, any discrepancies to be reported to the client/project manager. These annotations were prepared for planning and/or building control submission only.

This drawing and design is the (©2021) property of ML Design , and should not be reproduced without written permission.