



PROPOSED LAYOUT : 1:40 @ A1

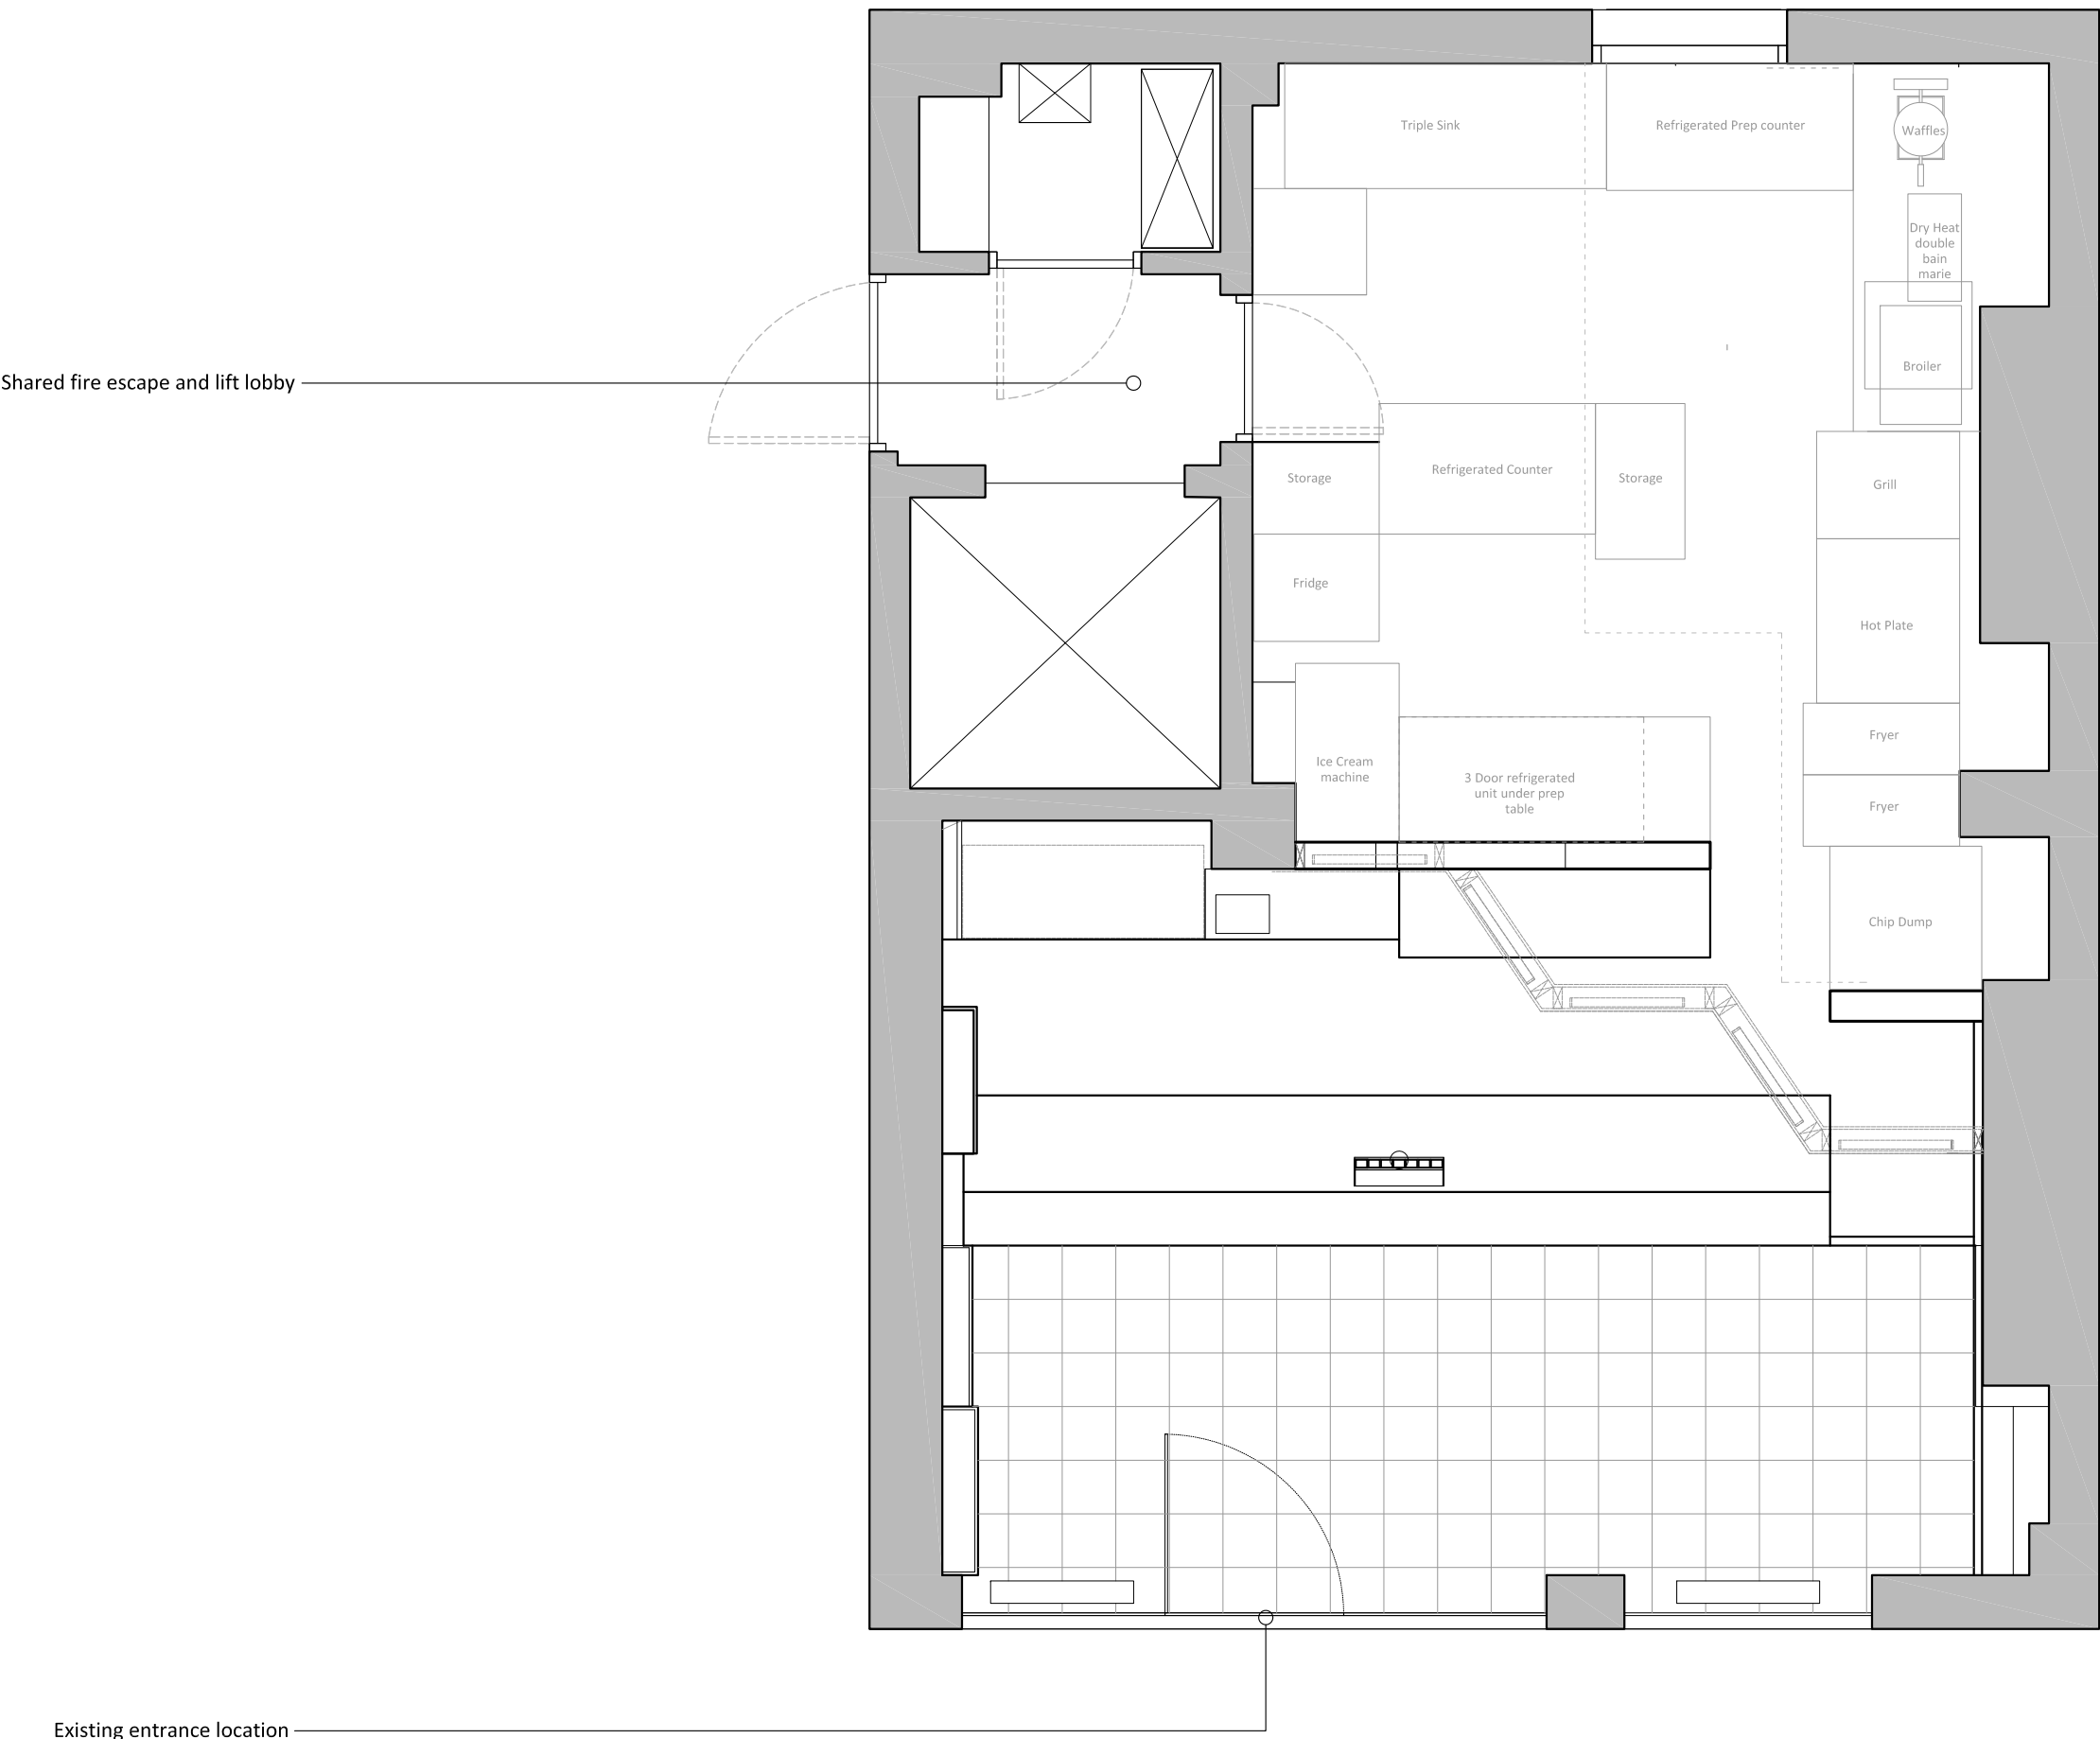


LOCATION PLAN : 1:1250 @ A1

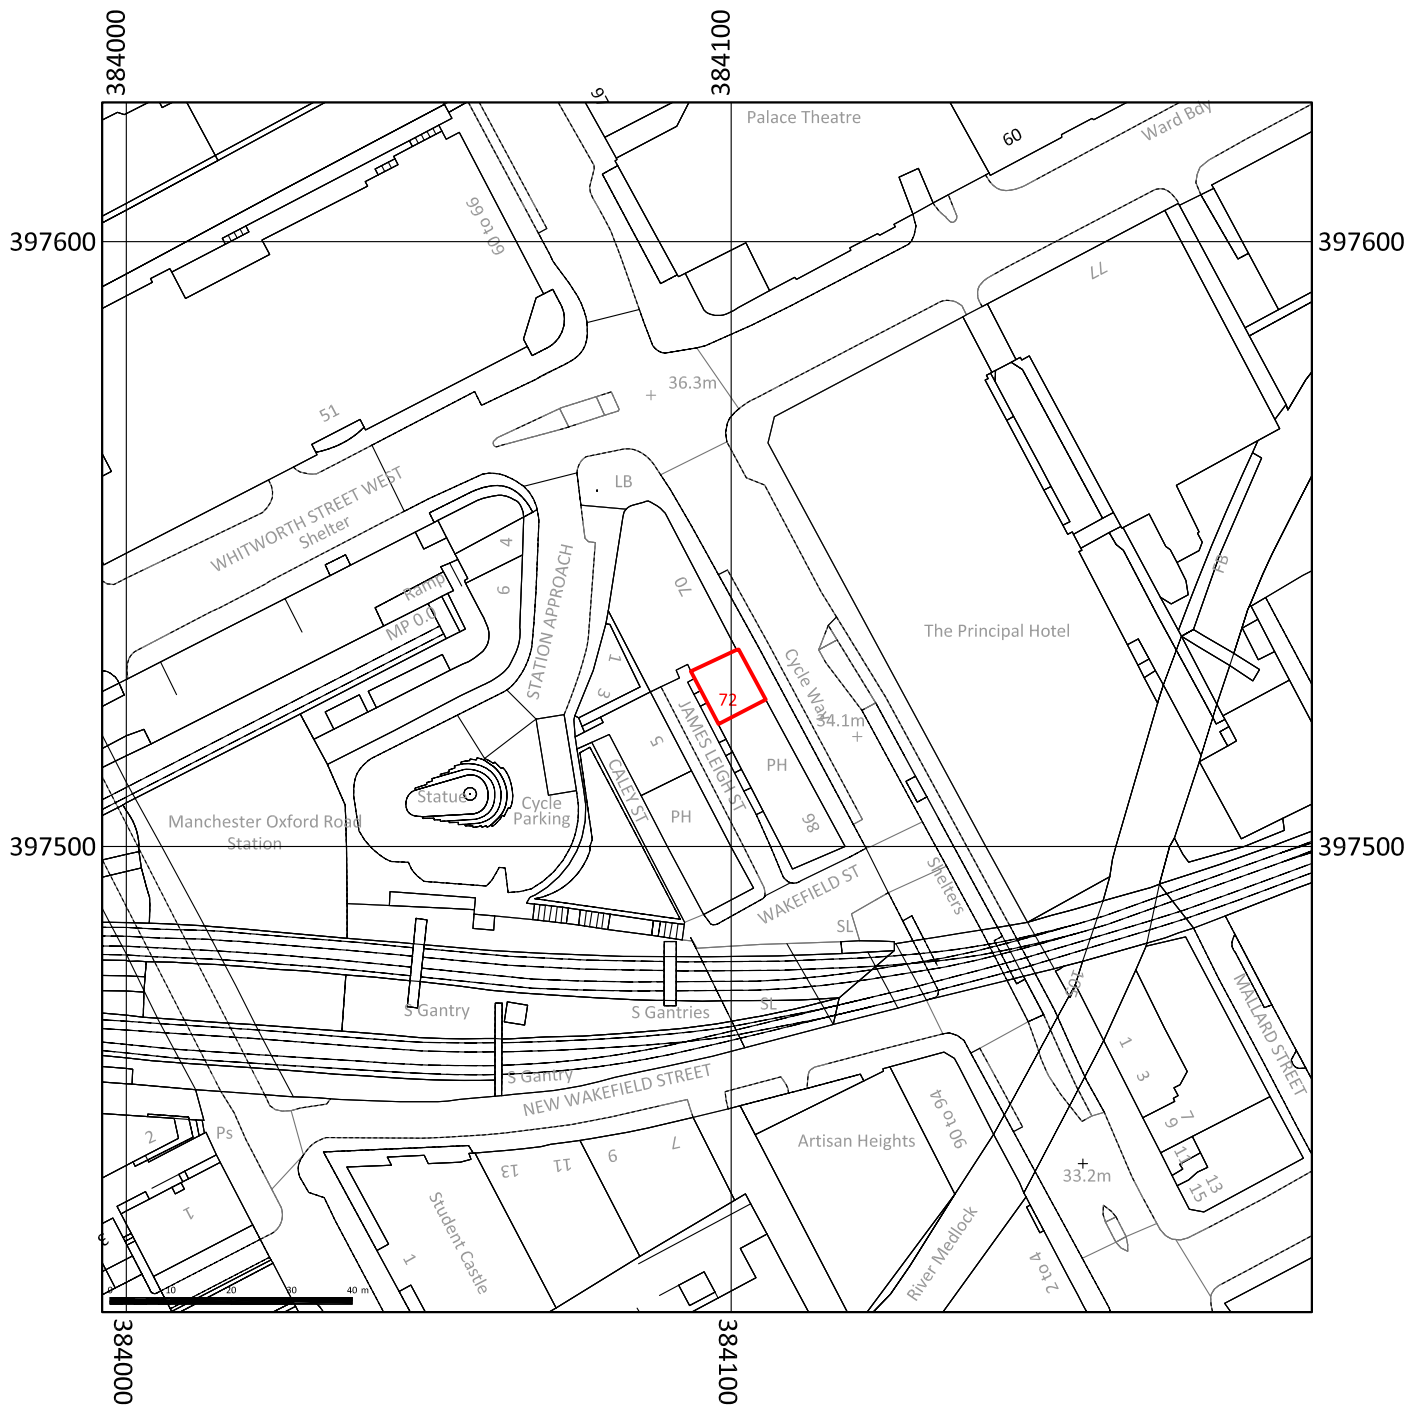

PROPOSED FRONT ELEVATION : 1:40 @ A1



SITE PLAN : 1:200 @ A1

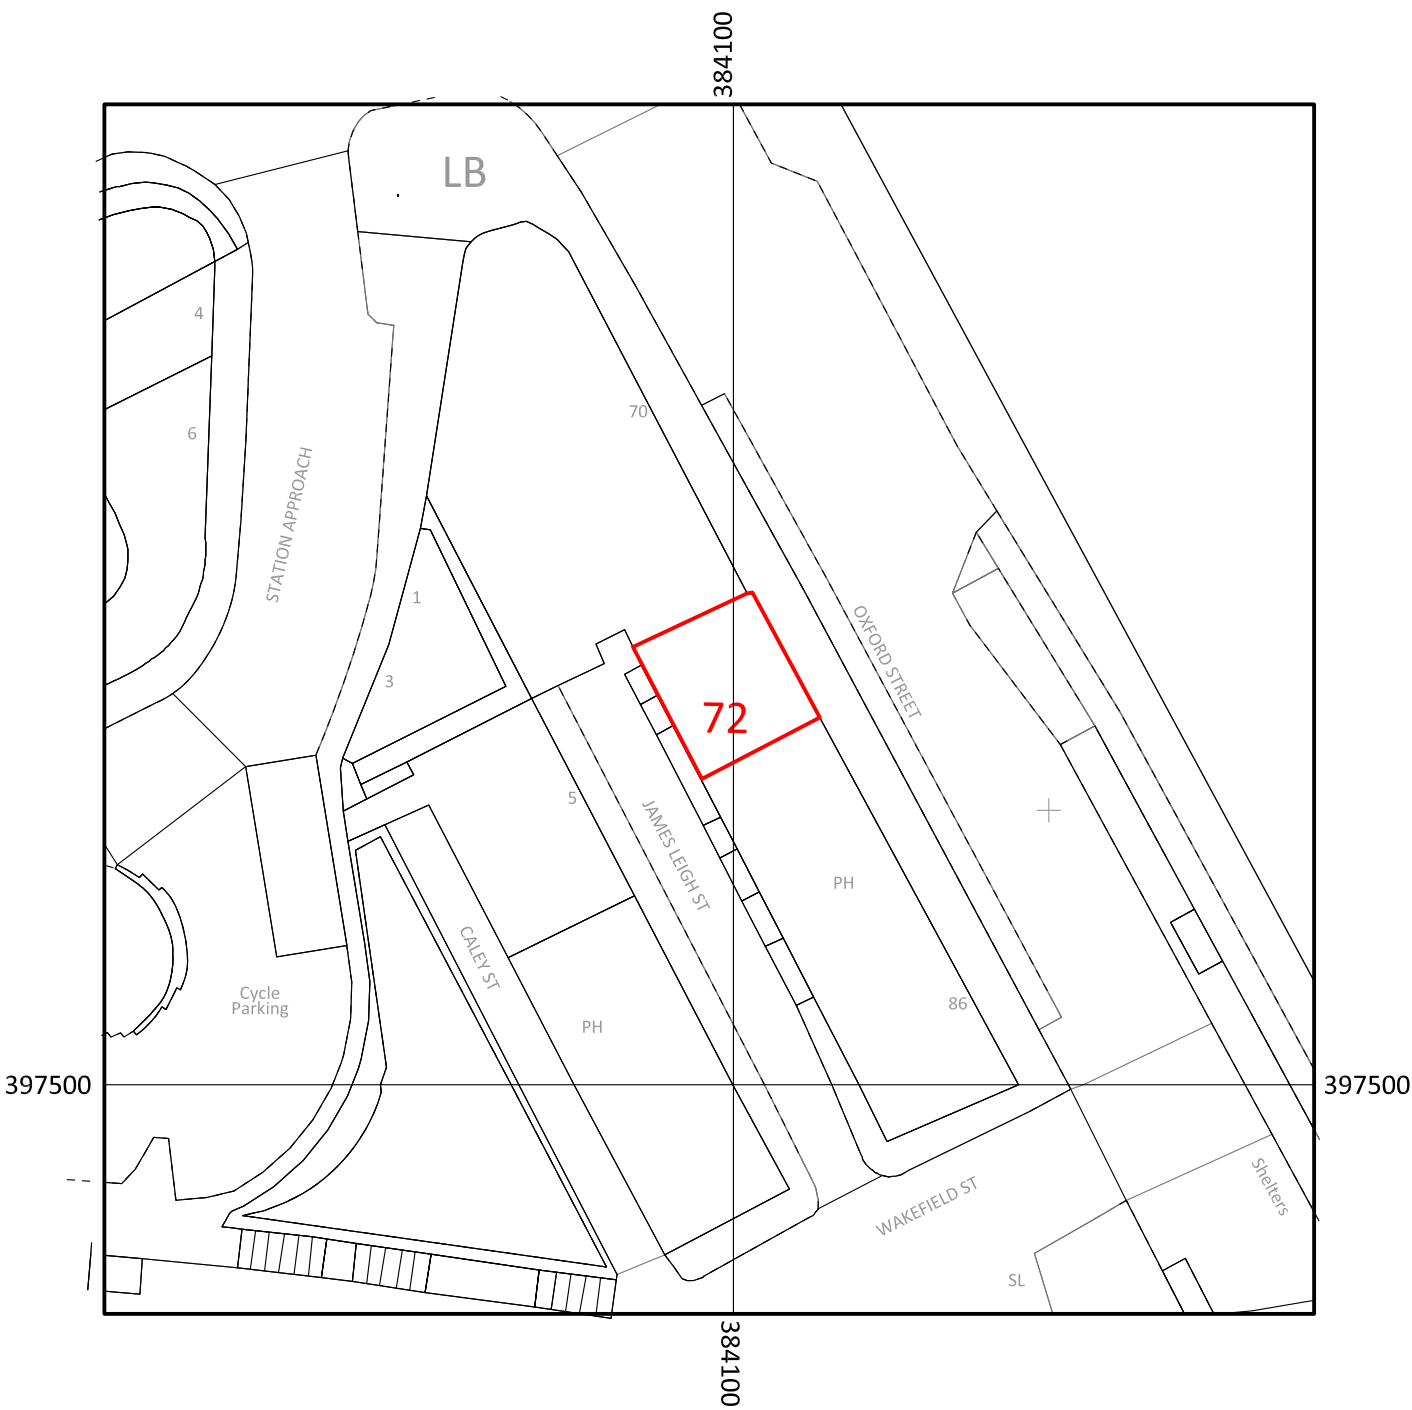

72 OXFORD ROAD
EXISTING EXTERIOR
SCALE : 1:40 @ A1

CLIENT : ARCHIE'S
PROJECT : UNIT 1 REFURBISHMENT
LOCATION: 72 OXFORD ROAD, M1 5NH
DRAWING TYPE : PLANNING
DATE : 20/03/21
DRAWN BY : RP
REVISION : -

DO NOT SCALE FROM THIS DRAWING. IT IS THE CONTRACTORS RESPONSIBILITY TO REPORT ANY DRAWING INACCURACIES AND REQUEST CLARIFICATION FROM THE DESIGNER BEFORE PROCEEDING. ALL MEASUREMENTS ARE INDICATIVE AND SHOULD BE CHECKED BY INDIVIDUAL CONTRACTORS PRIOR TO COMMENCEMENT OF CONSTRUCTION OR PROCUREMENT OF MATERIALS OR COMPONENTS.