
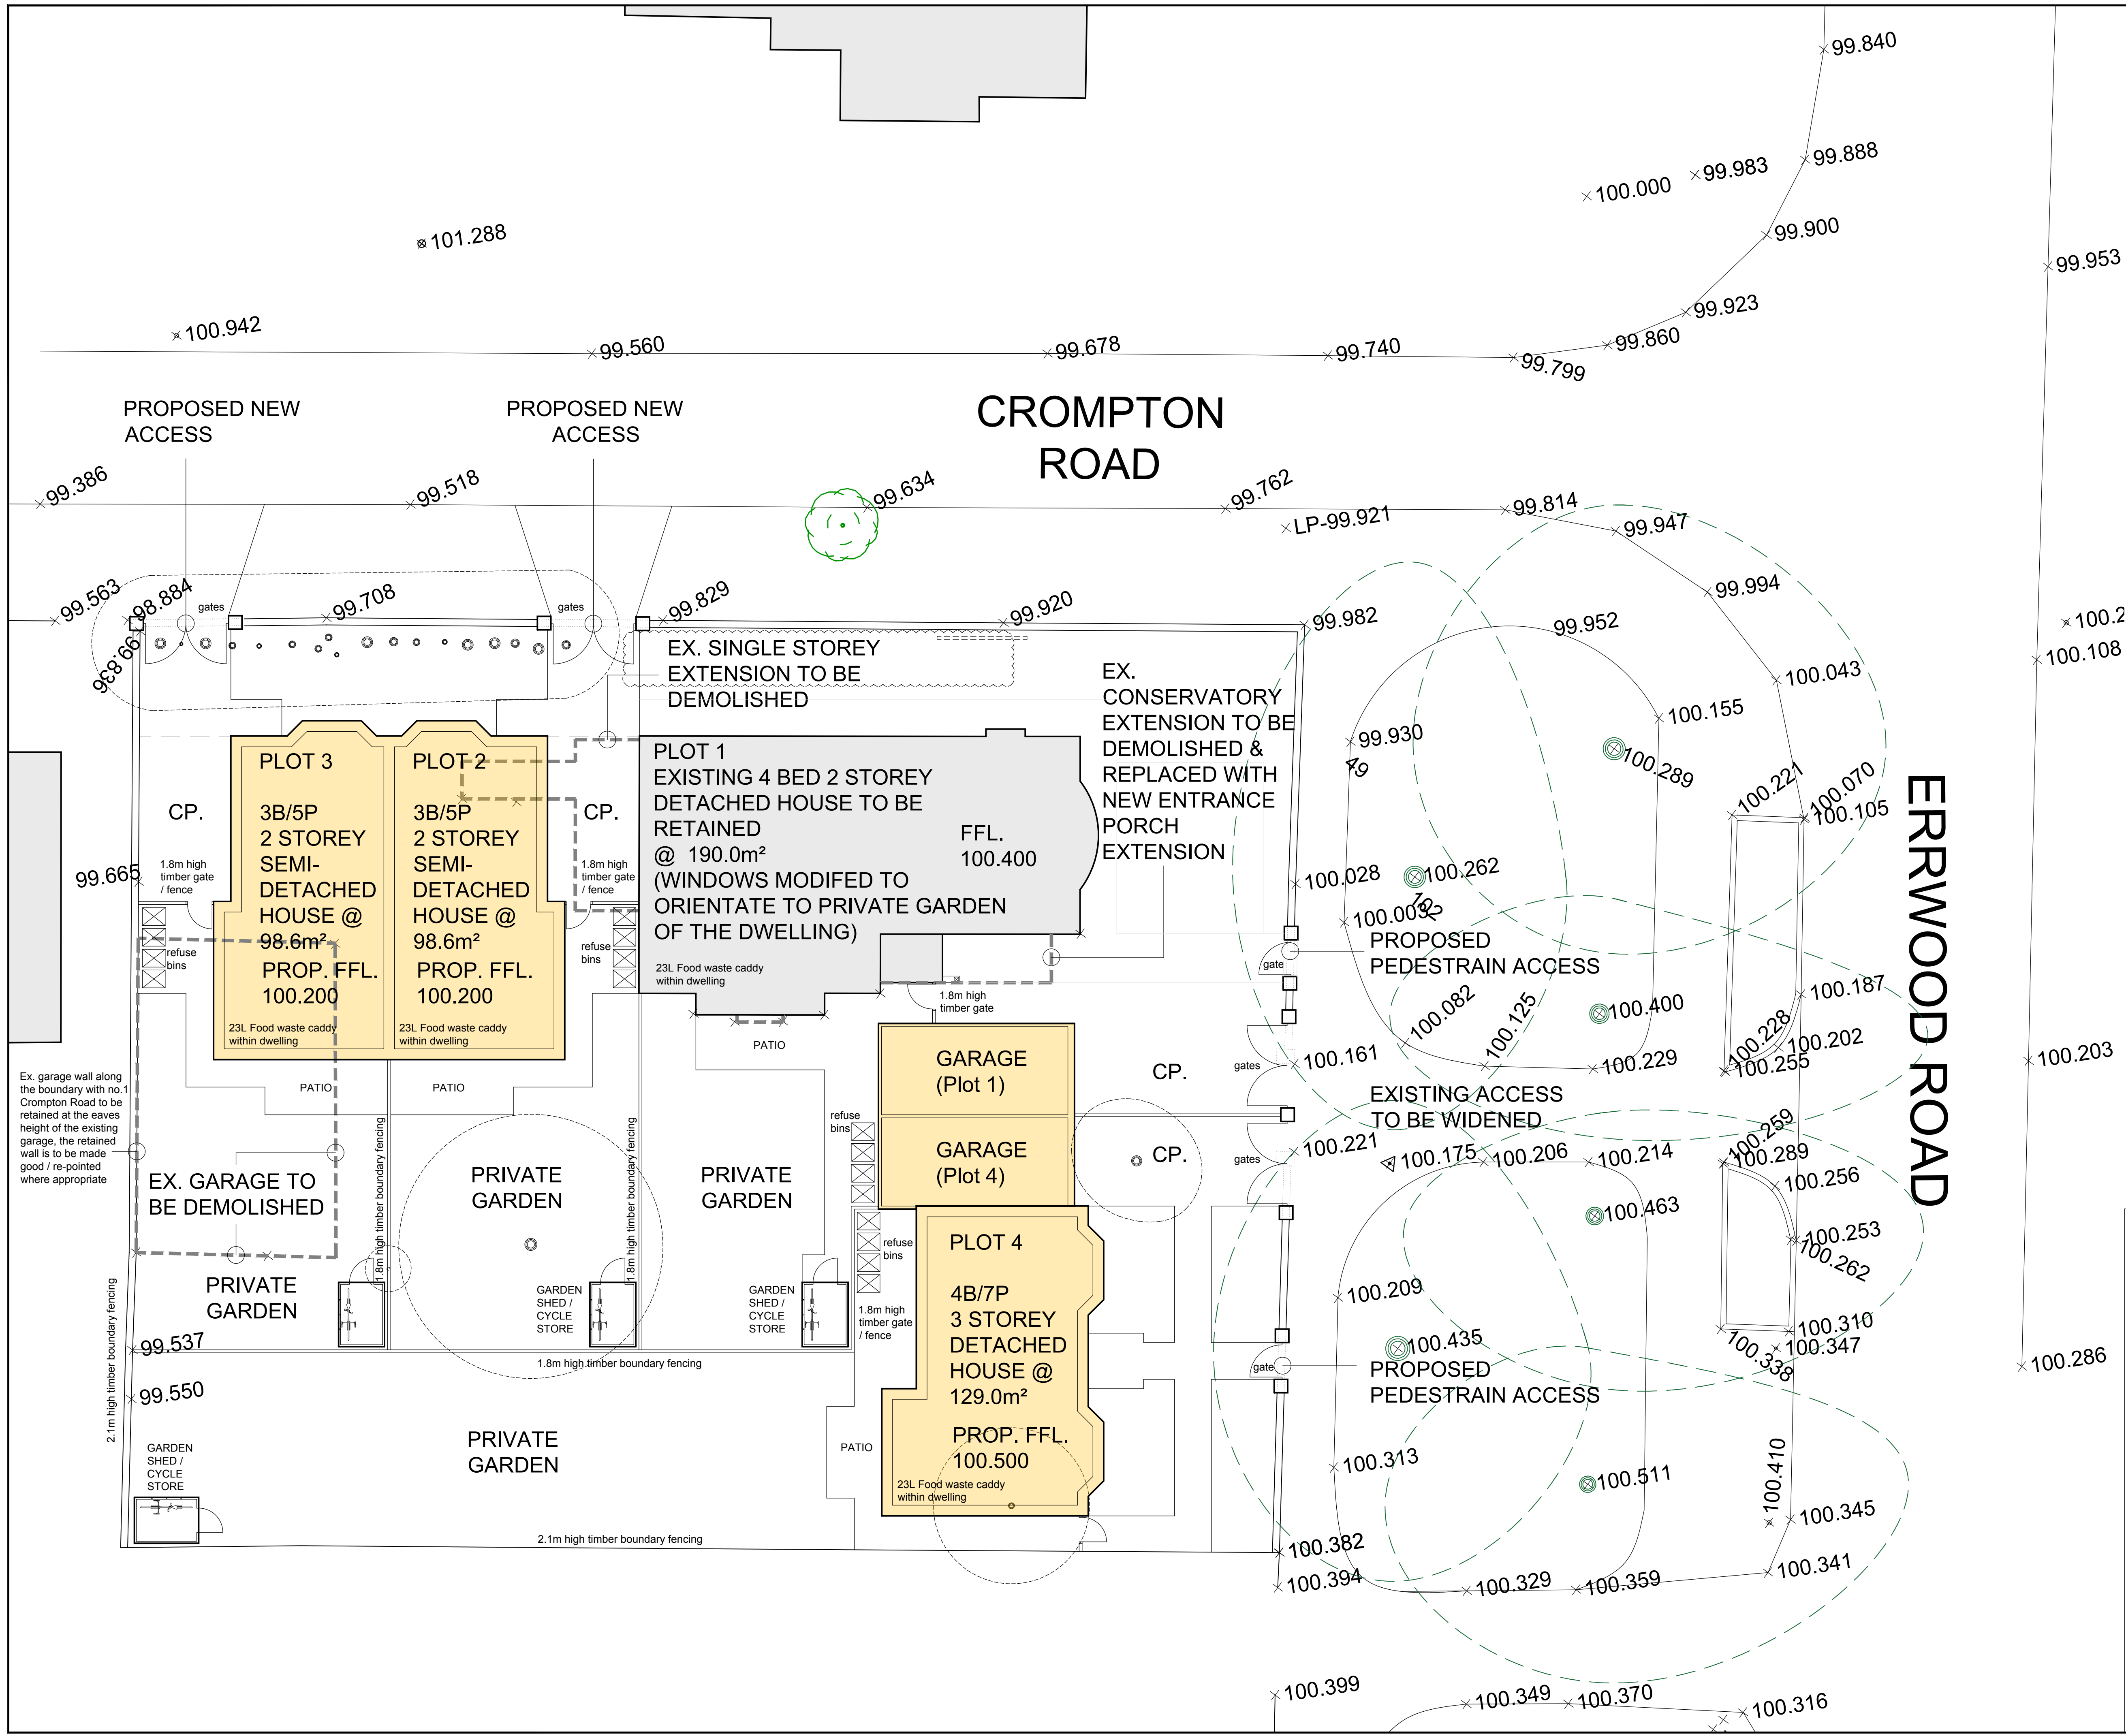


NOTES
ALL DIMENSIONS TO BE CHECKED ON SITE PRIOR TO ANY MANUFACTURING OR FABRICATION AND ANY ANOMALIES TO BE BROUGHT TO THE ATTENTION OF THE ARCHITECT.

 

G	Boundary fence note added.	JB	18.03.2021
F	Plot No. 4 garden revised.	JB	22.12.2020
E	Car parking revised to Plot No. 1	JB	16.11.2020
D	G. Wall noted to be retained.	IM	09.10.2019
C	Garages added.	IM	04.06.2019
B	Drawing progressed.	IM	11.04.2019
A	First Issue.	IM	07.03.2019

REV	AMENDMENTS	BY	DATE
PROJECT PROPOSED RESIDENTIAL DEVELOPMENT 72,ERRWOOD ROAD BURNAGE			
CLIENT D.MOORE ESQ.			
DRAWING TITLE PROPOSED SITE PLAN (TWO STOREY DWELLING HOUSES)			
DRAWN	IM	DATE	07.03.19
CHECKED		SCALE	1:100 (A1)
APPROVED			
 HOWARD & SEDDON A.R.I.B.A. CHARTERED ARCHITECTS 64 WASHWAY ROAD SALE, CHESHIRE, M33 7RE TEL NO. 0161 - 973 8296 FAX NO. 0161 - 962 3485 E-MAIL : ADMIN@HOWARDANDEDSON.CO.UK			
JOB No.	DRG No.	REVISION	
13542	22	G	