


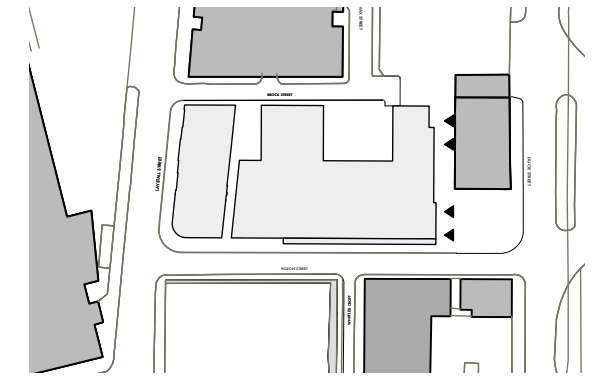

KEY SITE PLAN



PROPOSED SOUTH ELEVATION

1:200 @ A3

OMI Architects

PROJECT Laystall St
DATE SEPT' 20
SCALE 1:200
DWG No. 1383 / L 0064

PROPOSED ELEVATION
SOUTH (DUCIE STREET)