

IMPORTANT

> This drawing is copyright and remains the property of this practice
> Do not measure from this drawing
> All dimensions to be checked on site
> Positions of anything existing must be confirmed on site prior to proceeding
> Any structural elements drawn are indicative and should be calculated by a structural engineer

NOTES:

Site Plan




Existing Site Plan
Scale 1:200

Site Plan




Proposed Site Plan
Scale 1:200

Location Plan

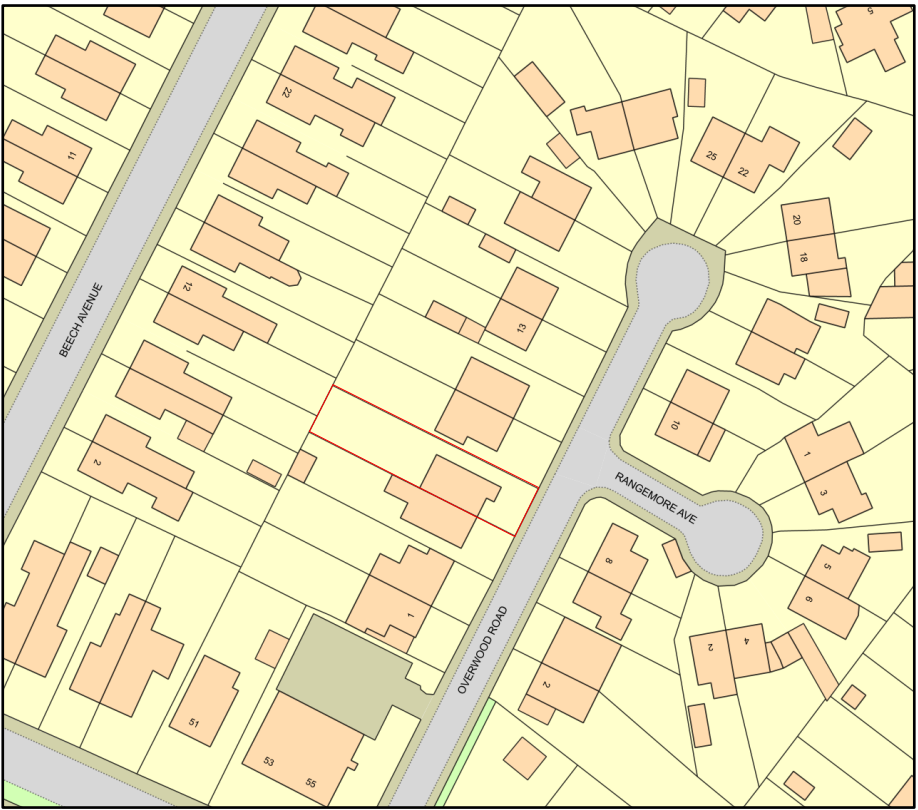

Location Plan
Scale 1:1250

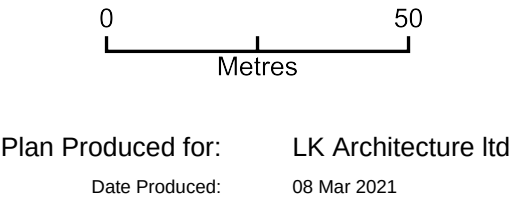

Client Mr & Mrs Holden No.7 Overwood Road, Northenden M22 4JB	
Project Proposed Single Storey Side and Two Storey Side Extensions	
Drawing Title Existing & Proposed Site Plans	
Date March 2021	Drawing Scale Various @ A1
Drawing Number 1277_03 Site Plans	