



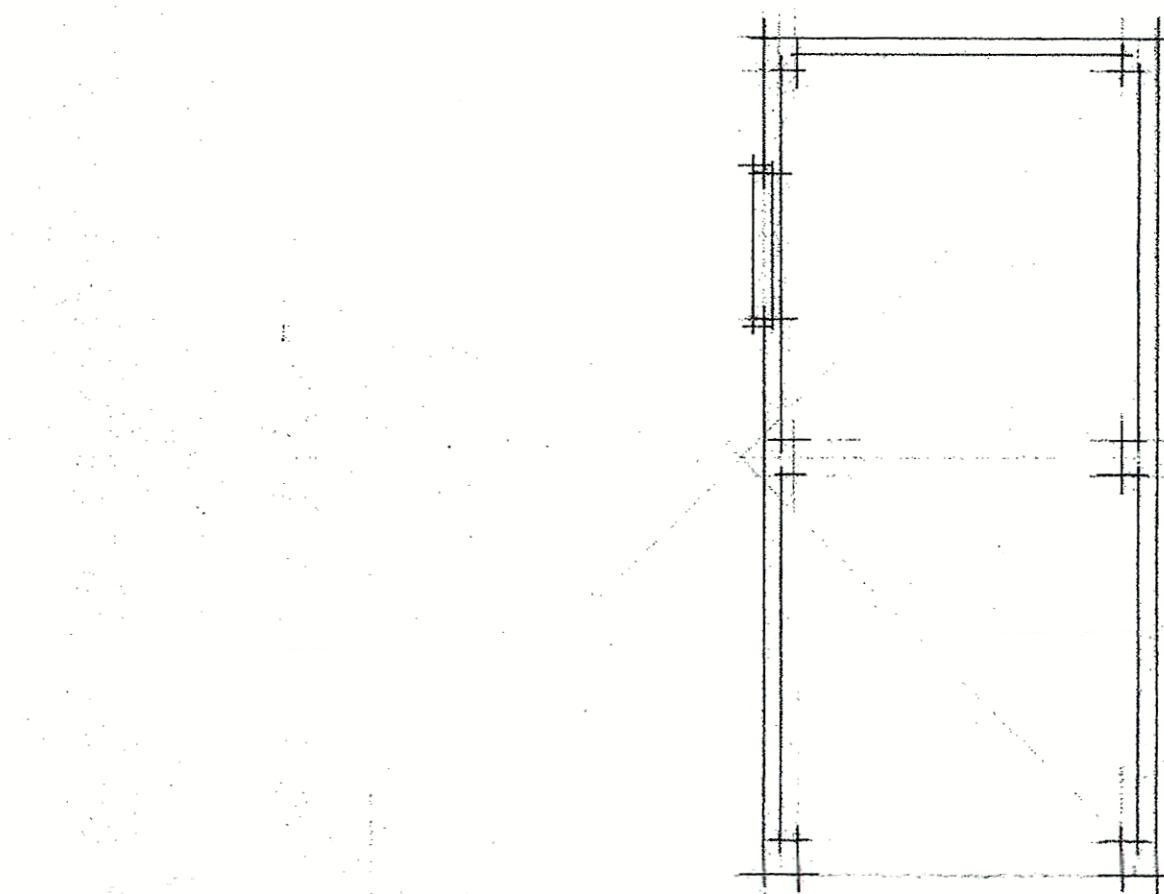


Ground Floor

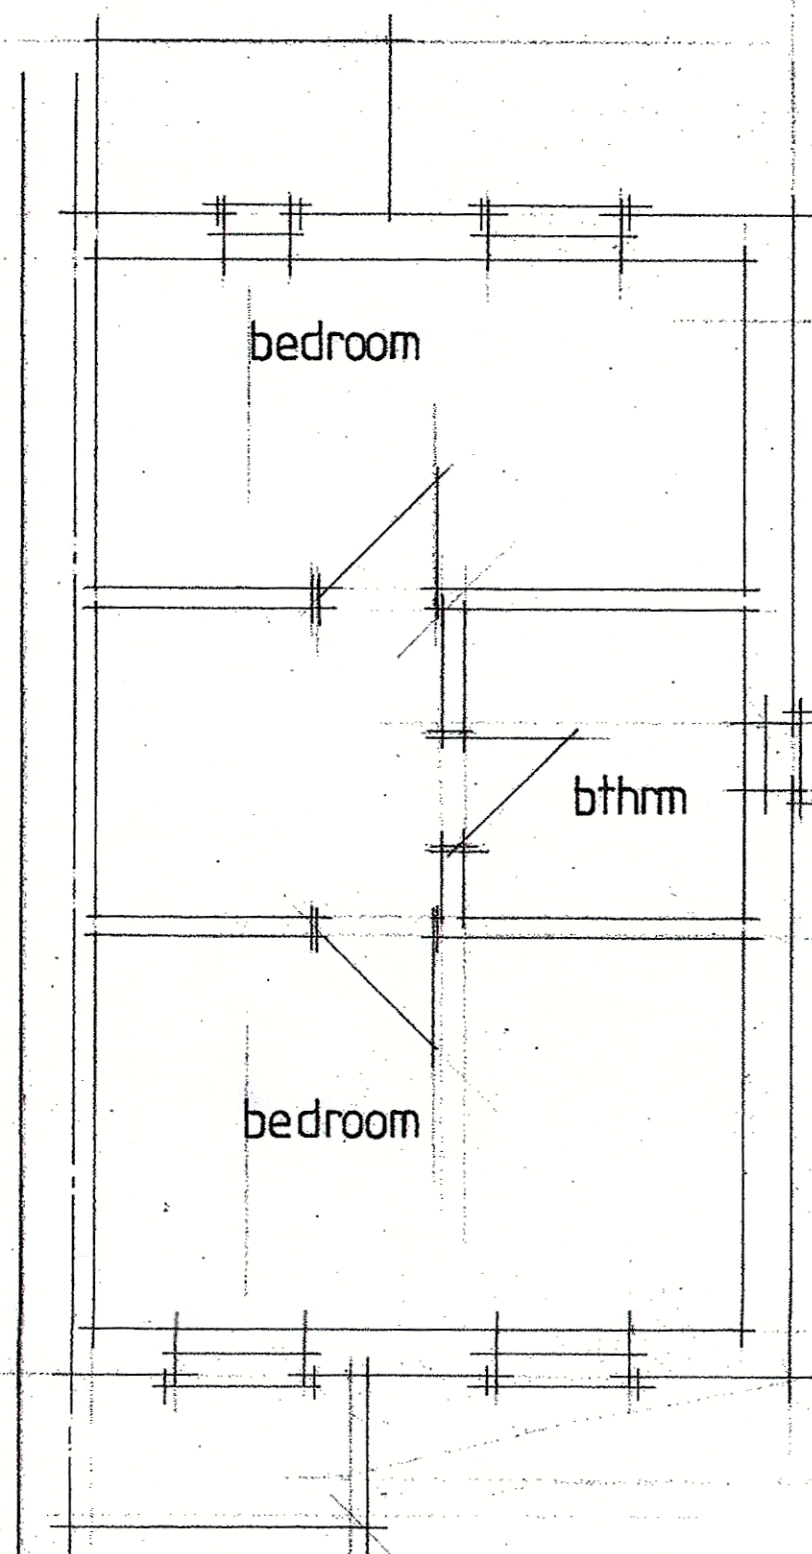


First Floor


Elevations

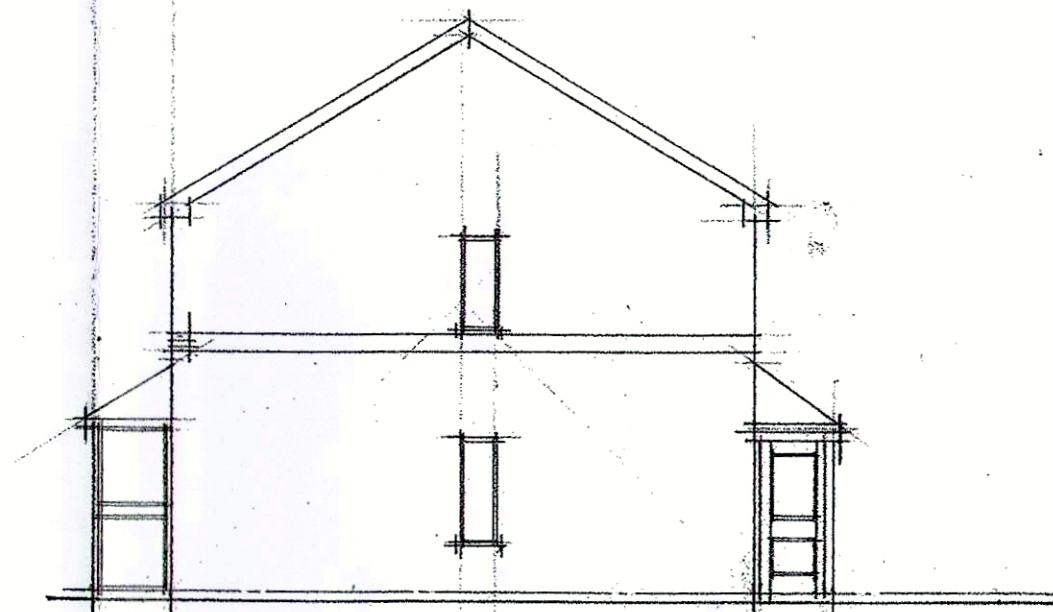

Side

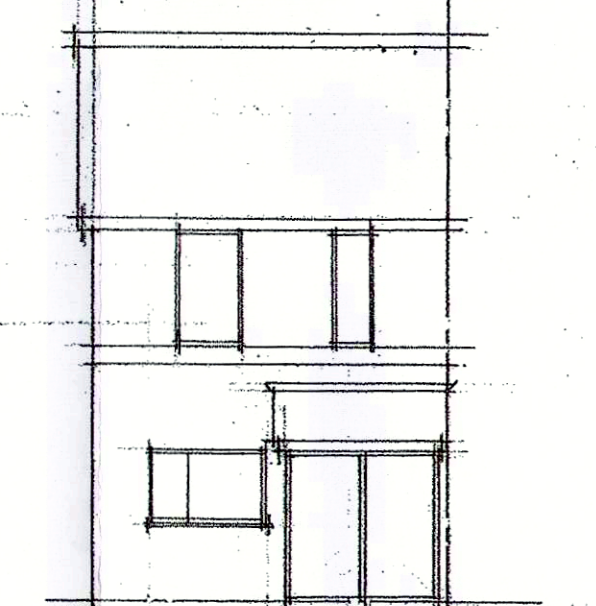

Rear

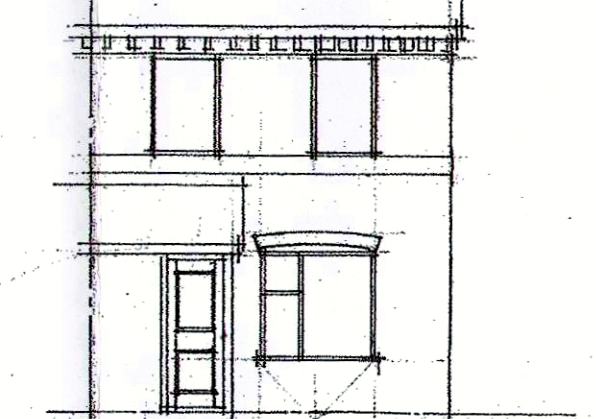

Front

PLANNING AND
BUILDING CONTROL
25 JUN 2019

27

Location Plan
1:200

No:	Revision:	Date:	Initial:
-----	-----------	-------	----------

ALPHA DESIGN

11 GILDA CRESCENT ROAD ECCLES M30 9AG
TELEPHONE 0161 707 5533

Project: 27 Montcliffe Crescent Whalley Range

Title: Floor Plans and Elevations (existing)

Scale: 50/100 Date: Nov 18 Initial: CTW

Drg. No: 1