


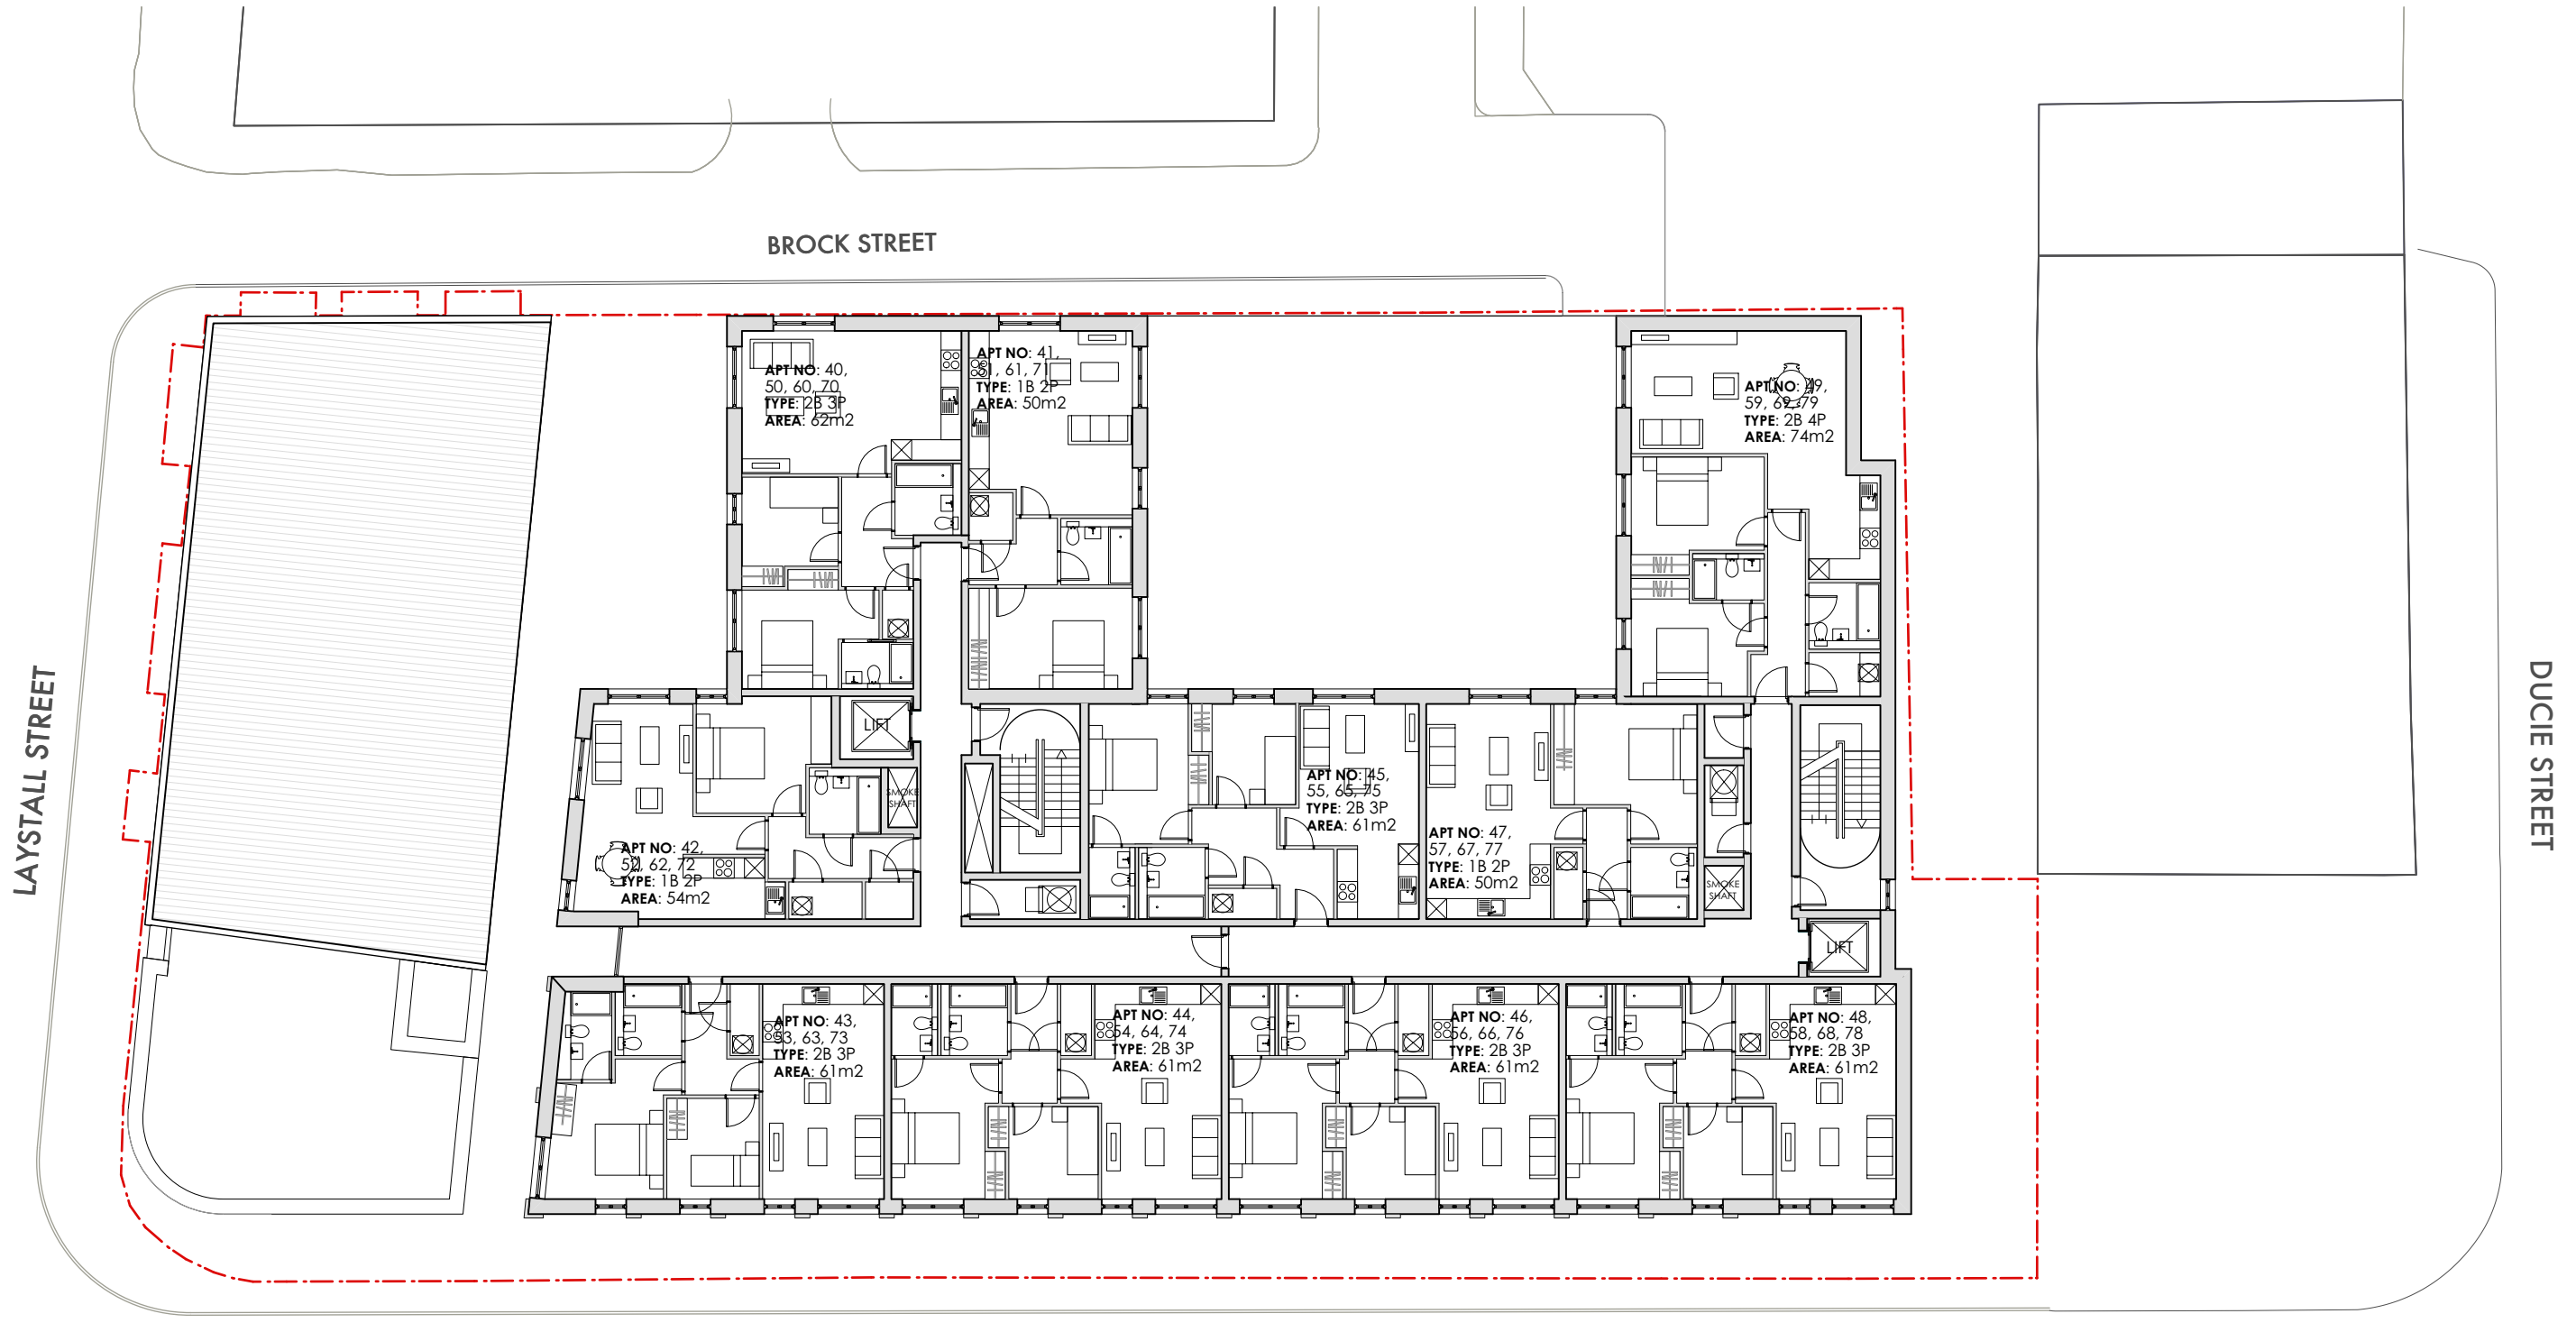

PROPOSED GA FOURTH-SEVENTH FLOOR PLAN

1:200 @ A3

OMI Architects

PROJECT Laystall St
DATE SEPT' 20
SCALE 1:200
DWG No. 1383 / L 0055

PROPOSED GA PLAN
FOURTH-SEVENTH FLOOR

