



Wilbraham Road

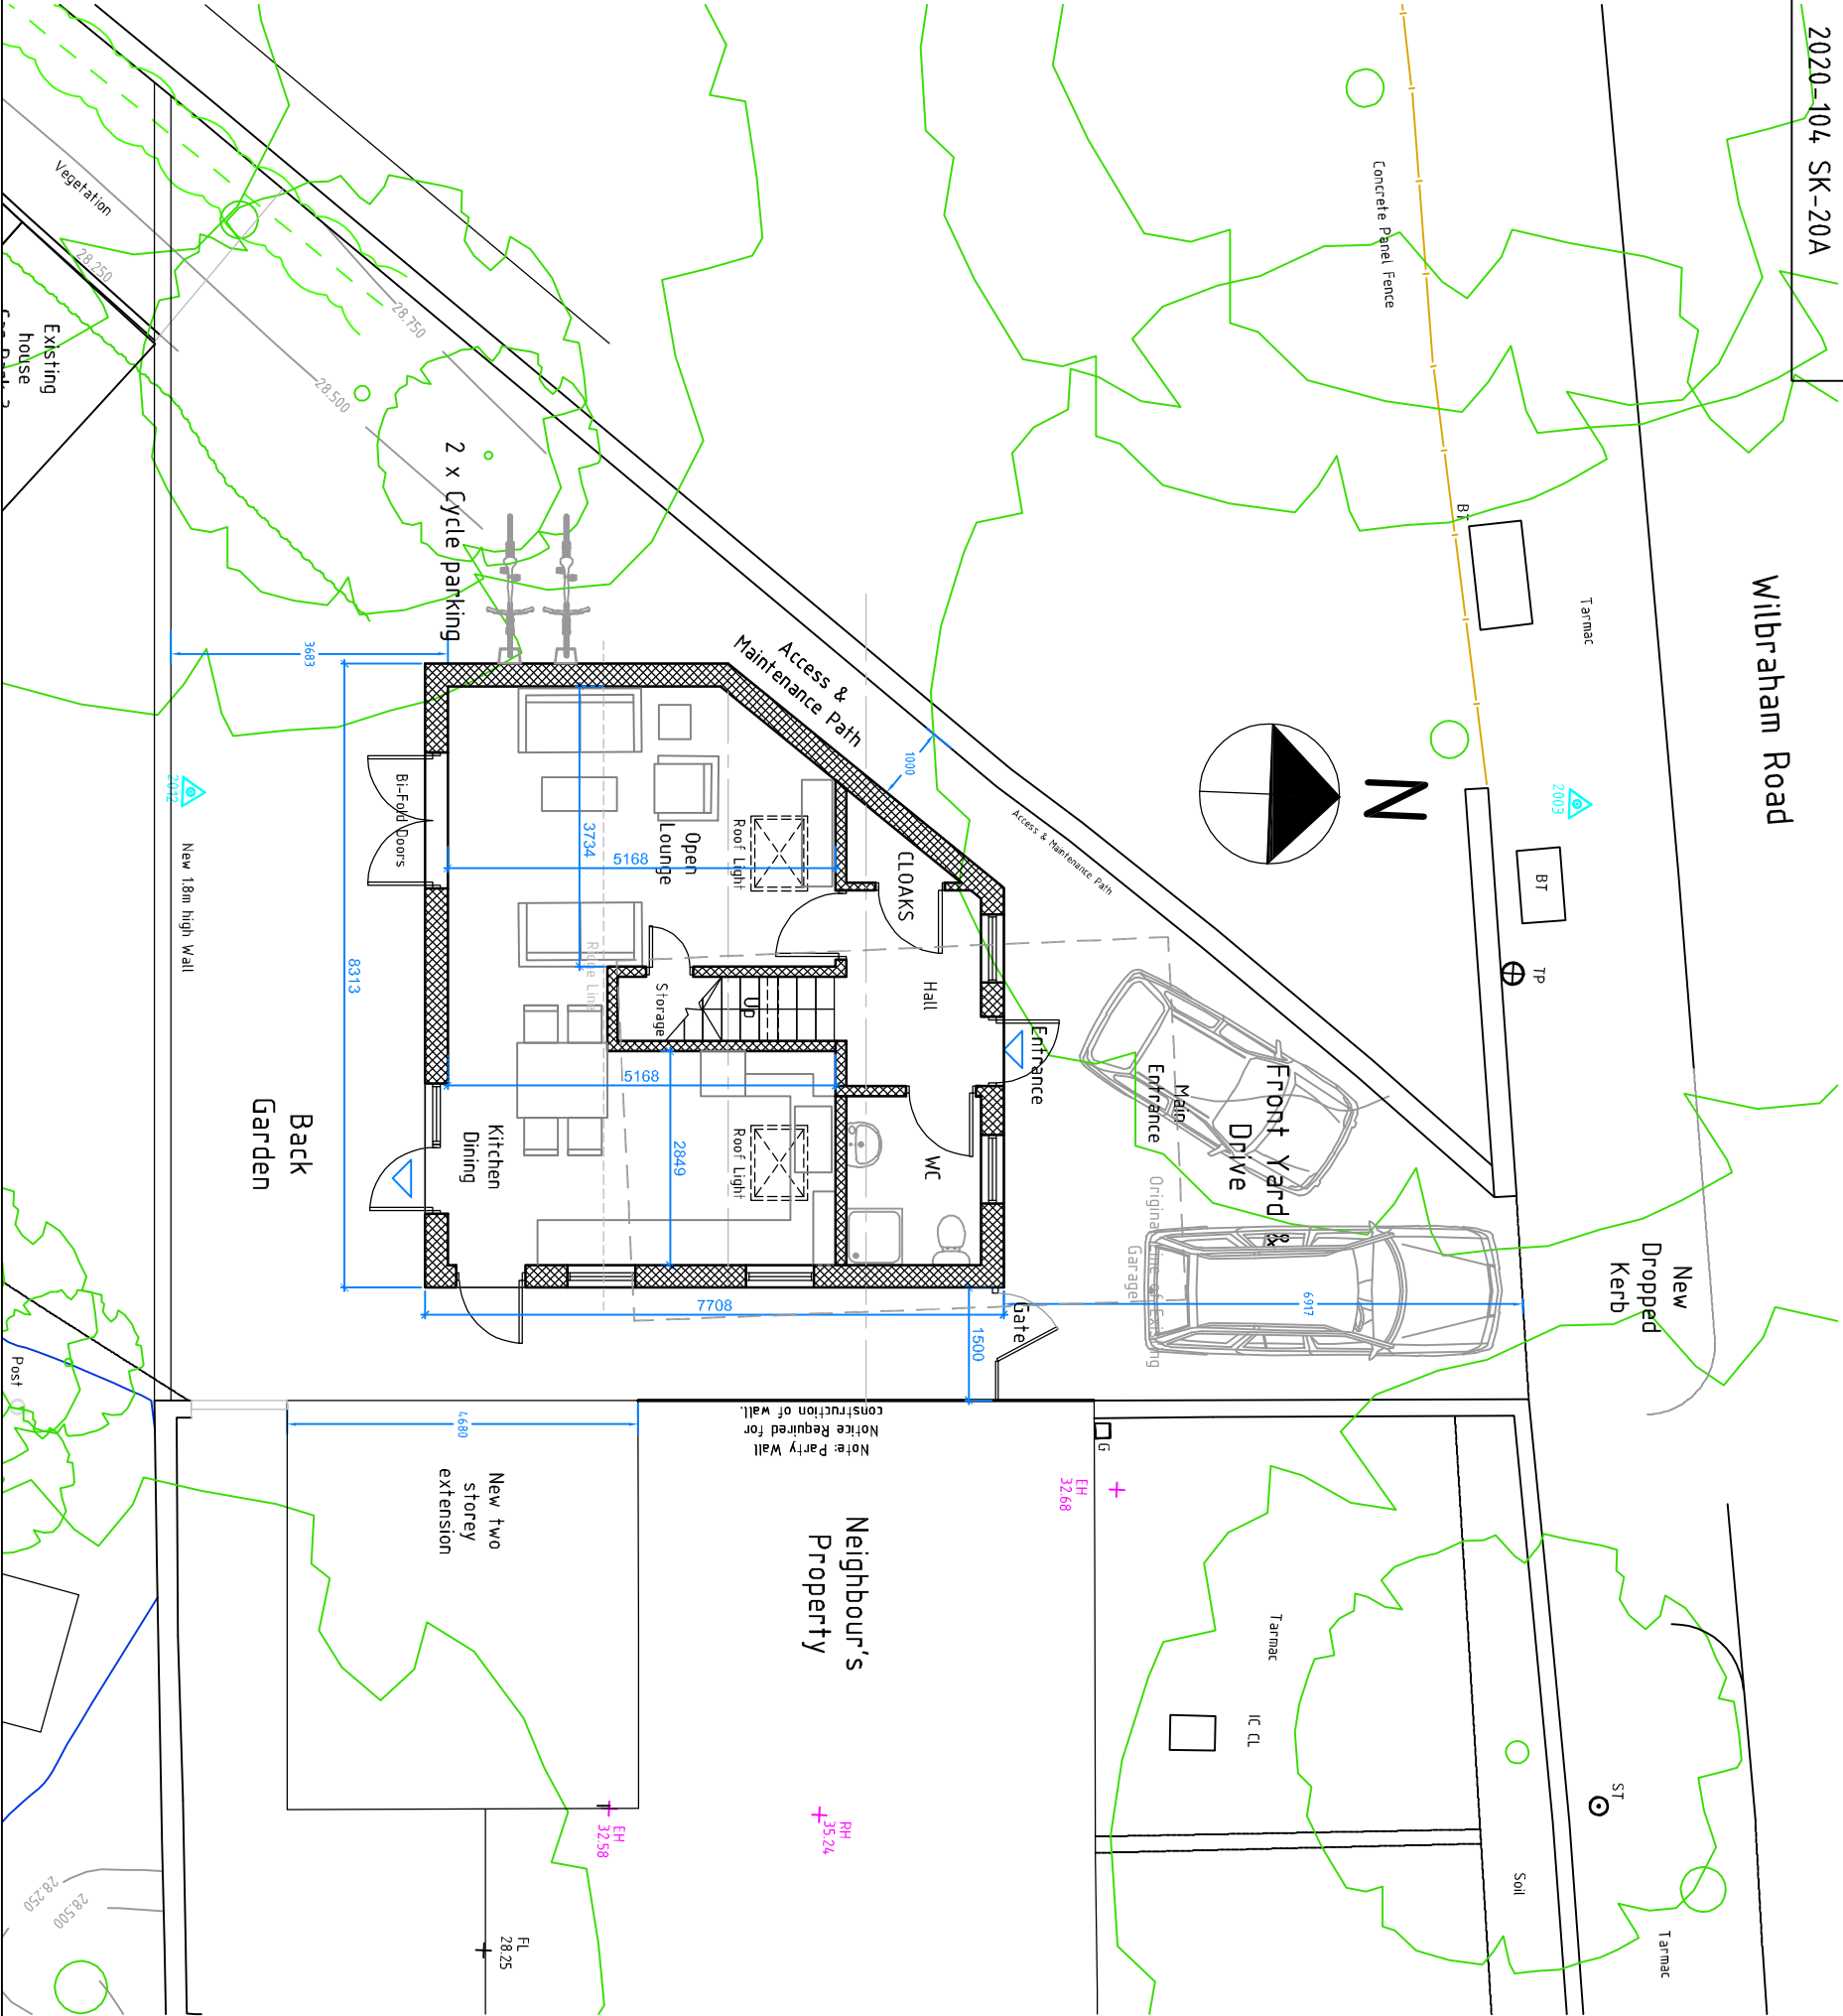

Proposed Site Plan
Scale 1:500@A3

 

Proposed Ground Floor Plan - Option 6
Scale 1:100@A3

NOTES		DRAWING DESCRIPTION		STATUS	
DO NOT SCALE FROM DRAWING. DRAWING INDICATES DESIGN INTENT ONLY. REPORT ANY DISCREPANCIES TO CLIENT / ZENDIUM DESIGN. NOT TO BE USED FOR CONSTRUCTION UNLESS STATED SO. TO BE READ IN CONJUNCTION WITH OTHER DRAWINGS OR SPECIFICATION WHERE PROVIDED		Proposed Planning Drawings		Planning	
CLIENT Mr A Haq		SERIES PL		SCALE 1:100@A3	
PROJECT 22 Edge Lane, Chorlton		DATE 24-03-2021		REVISION A	
SITE AS ABOVE		DRAWING NUMBER 2021-104 SK-20A			



info@zendium-design.co.uk

t: 0161 980 7058

m: 07866 637563