


Note:
Do not scale from this drawing.
Dimensions are to be checked on site.
If in doubt please ask.

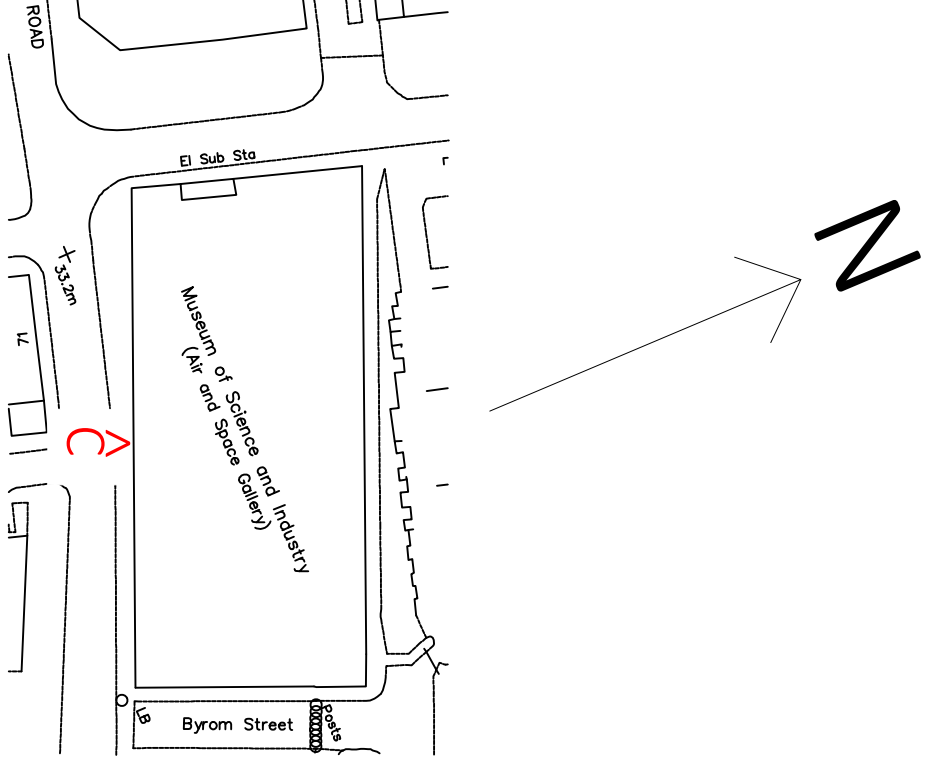

KEY PLAN 1:1000

- KEY
- Reinstate and redecorate timber components and elements
 - Reinstate and redecorate cast iron/linen components and elements
 - Redeclaration of cast iron components and elements
 - Redeclaration of timber components and elements
 - Redeclaration of stone plinth
 - Reinstate all glazed components and elements
 - For sectional details refer to drawing (05) 003

Rev. Date/Ints. Details

© The moral rights of the author are hereby asserted.
This work is the property of the Science Museum Group and may not be reproduced without permission.
Unauthorized use of this work is prohibited and may result in legal action.

SCIENCE
MUSEUM
GROUP

Buttress

41 Berghal St
Manchester
M4 6AF

T 0161 236 3003
E contact@butress.net
W www.butress.net

Project Title

8869 M3 AIR AND SPACE DECANT

Client

SIM

Location

MANCHESTER

Drawing Title

Proposed Elevations

Elevation C


Date 18/09/19 Scale 1:20, 1:100

Checked AS Orig Paper Size A1

status TENDER


Drawing ref Job No Drawing No Revision

8869 (05) 002 Rev

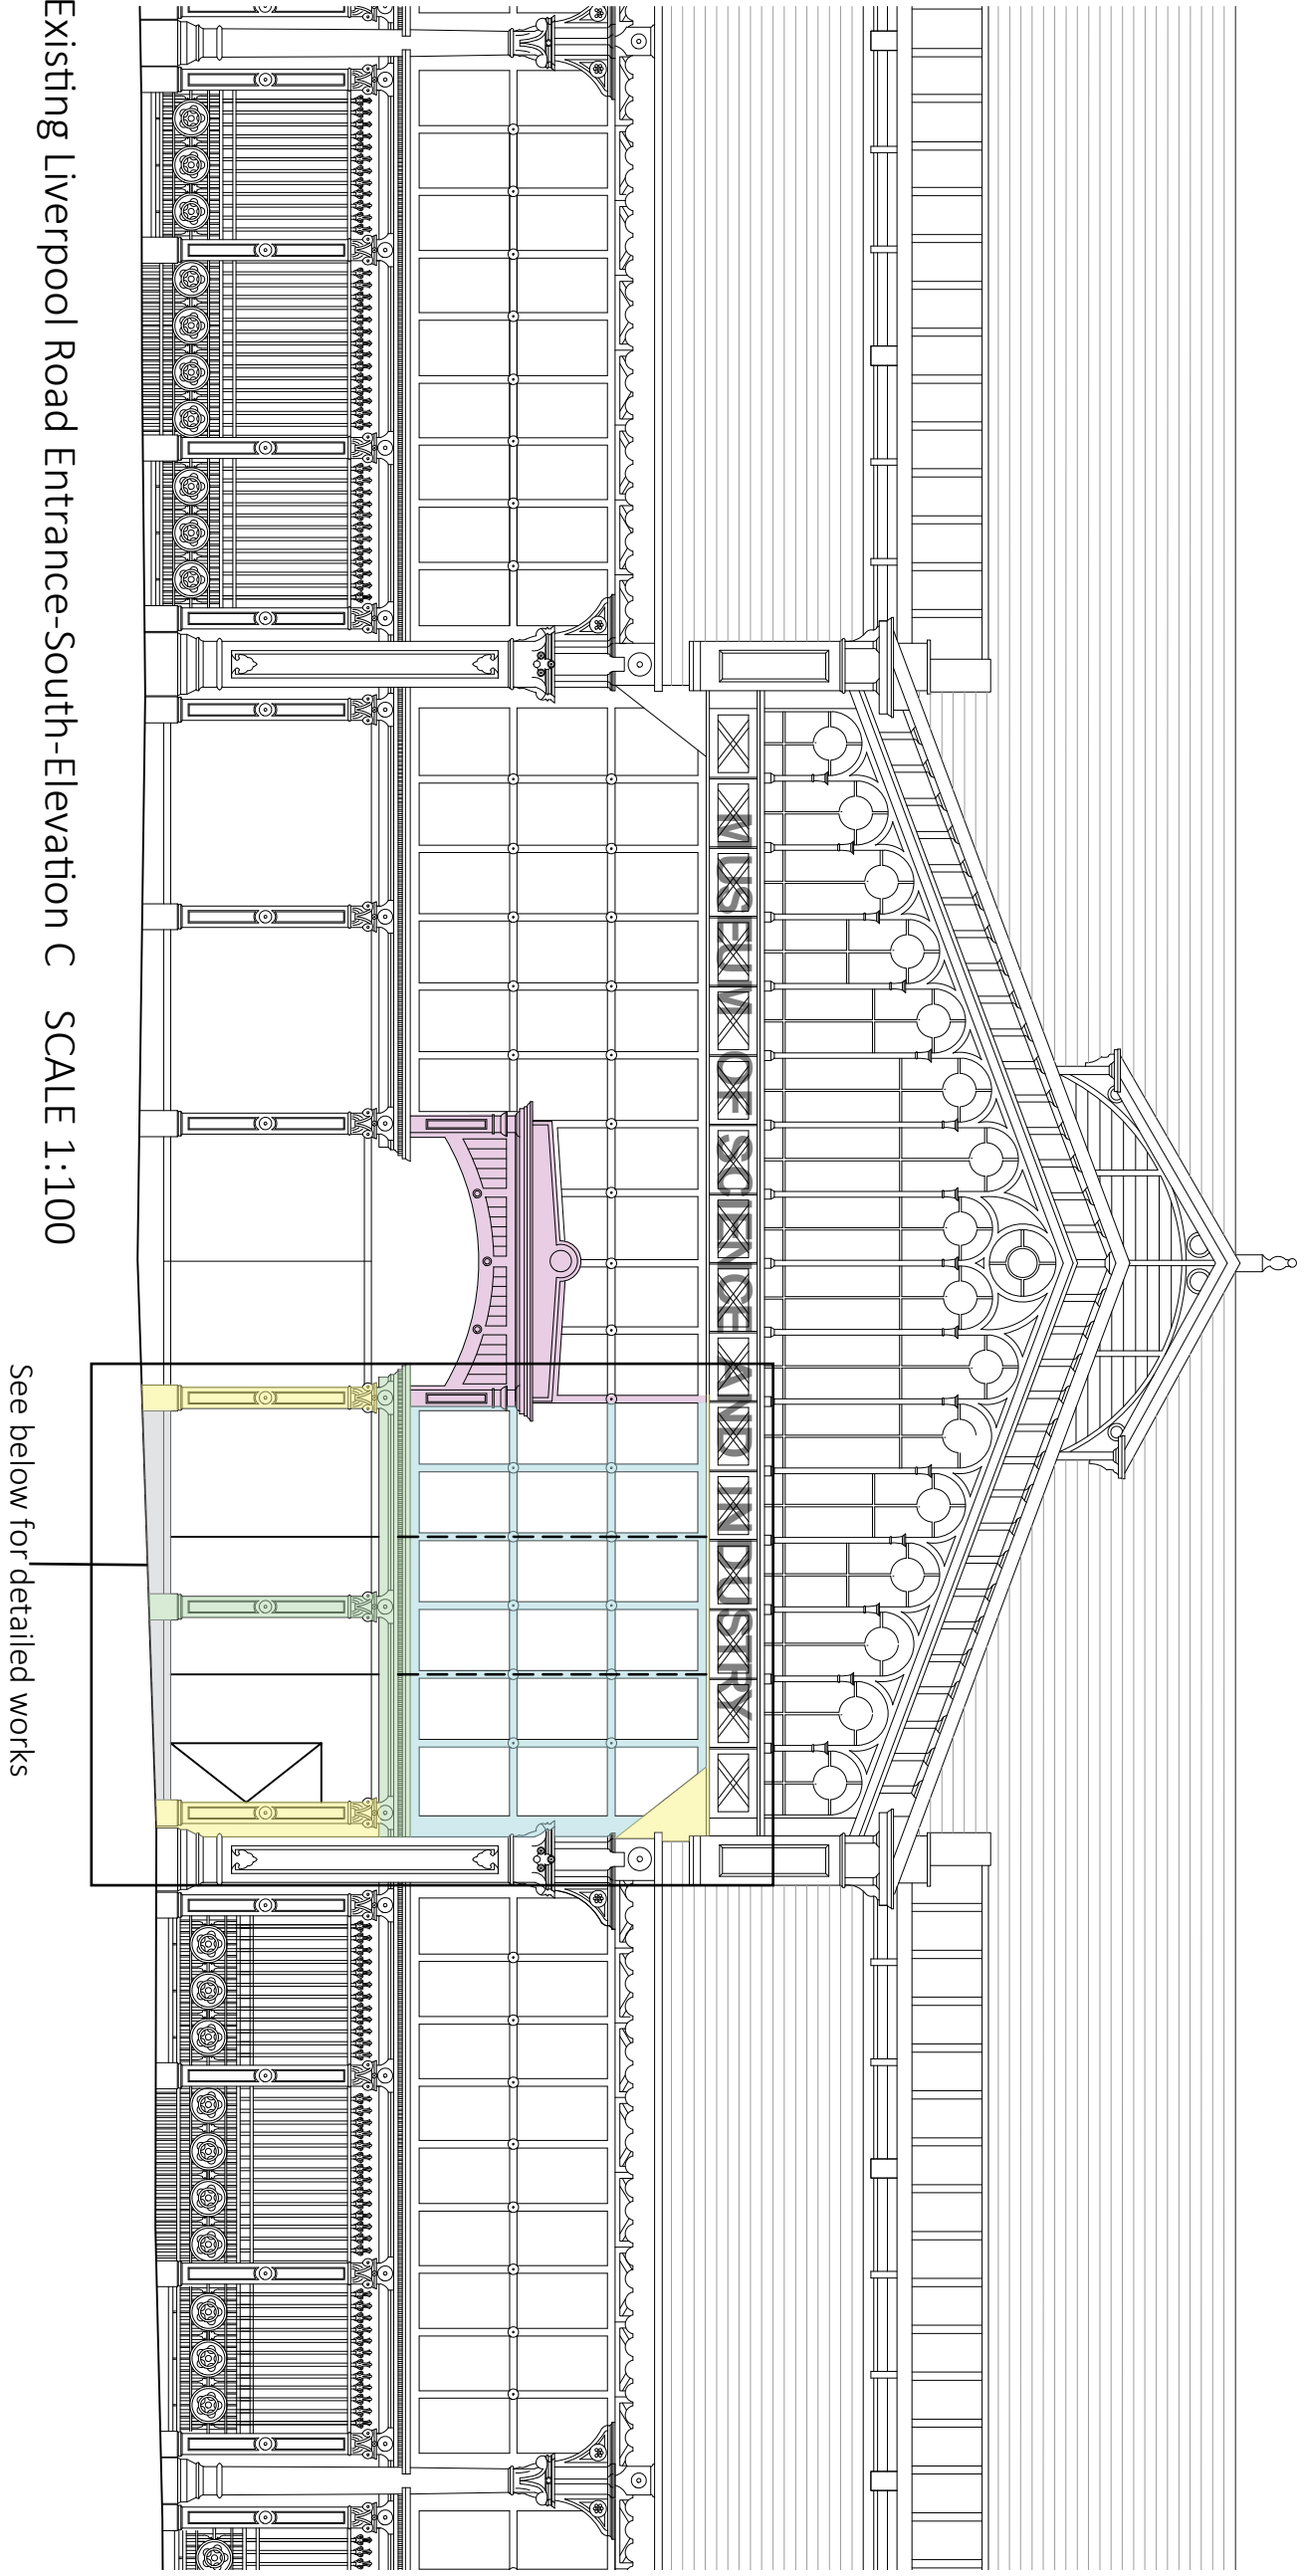


Existing Liverpool Road Entrance South Elevation C SCALE 1:100

See below for detailed works

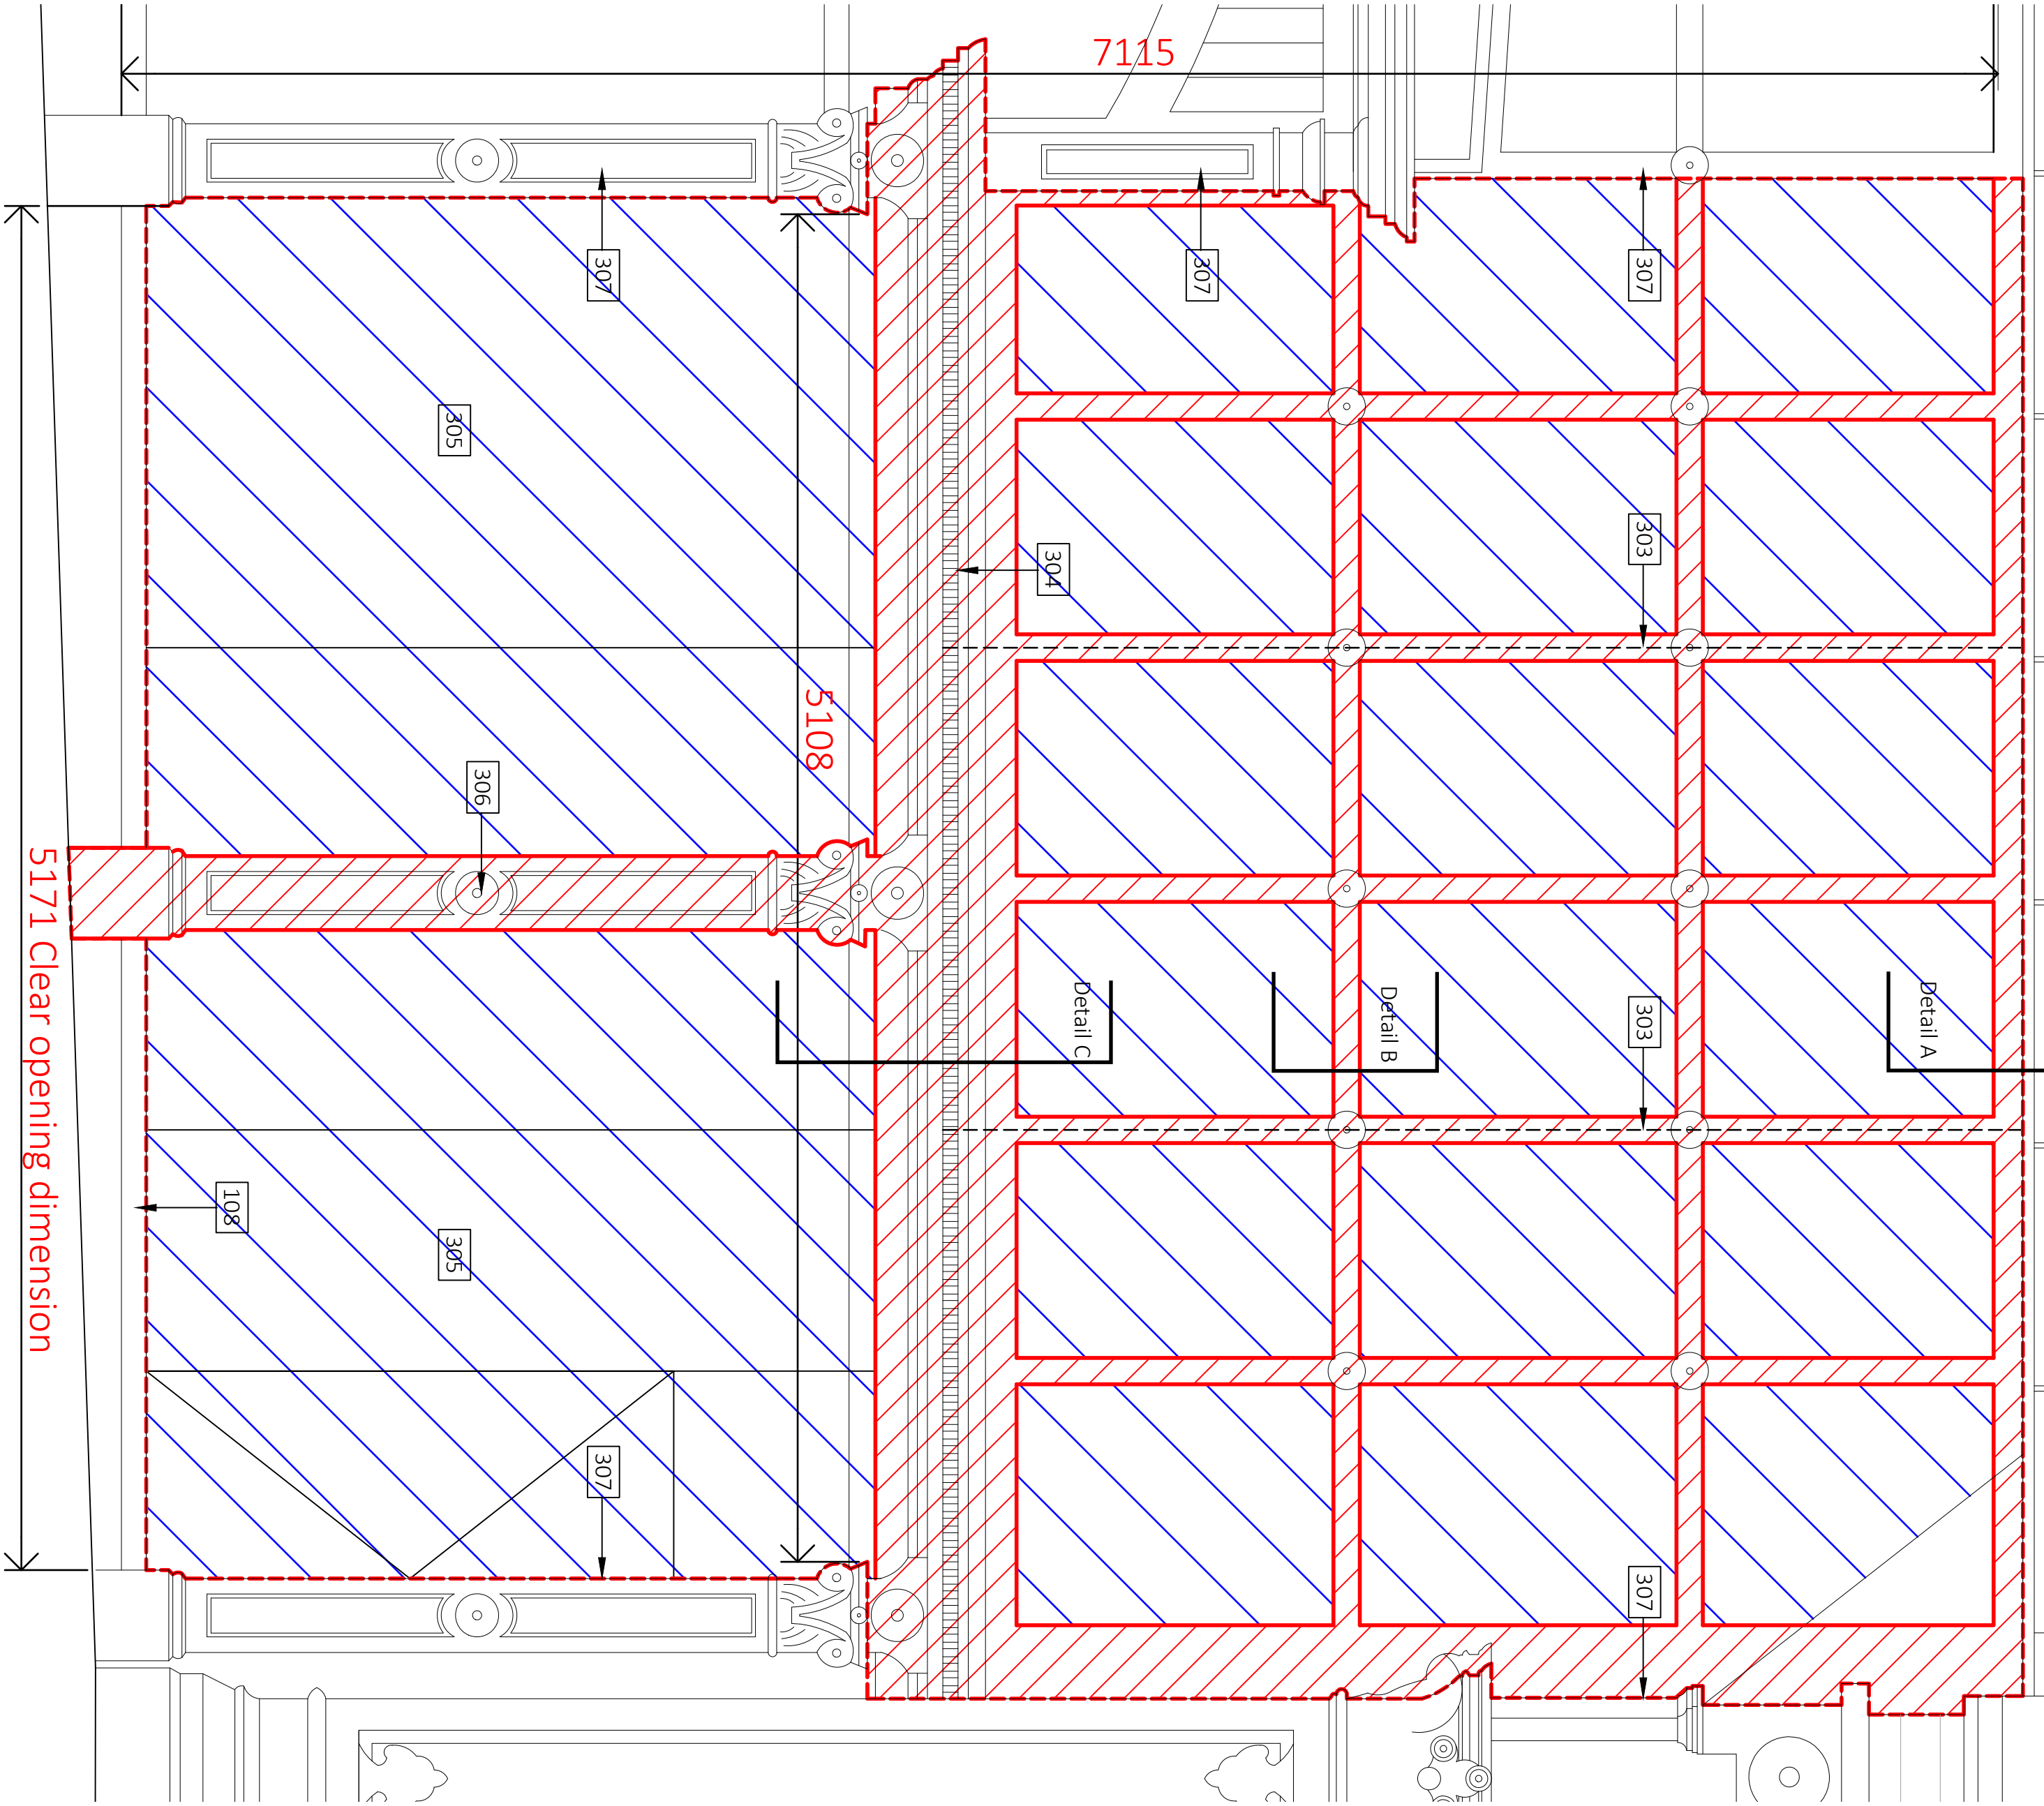

Proposed Temporary Removal Works 1:20

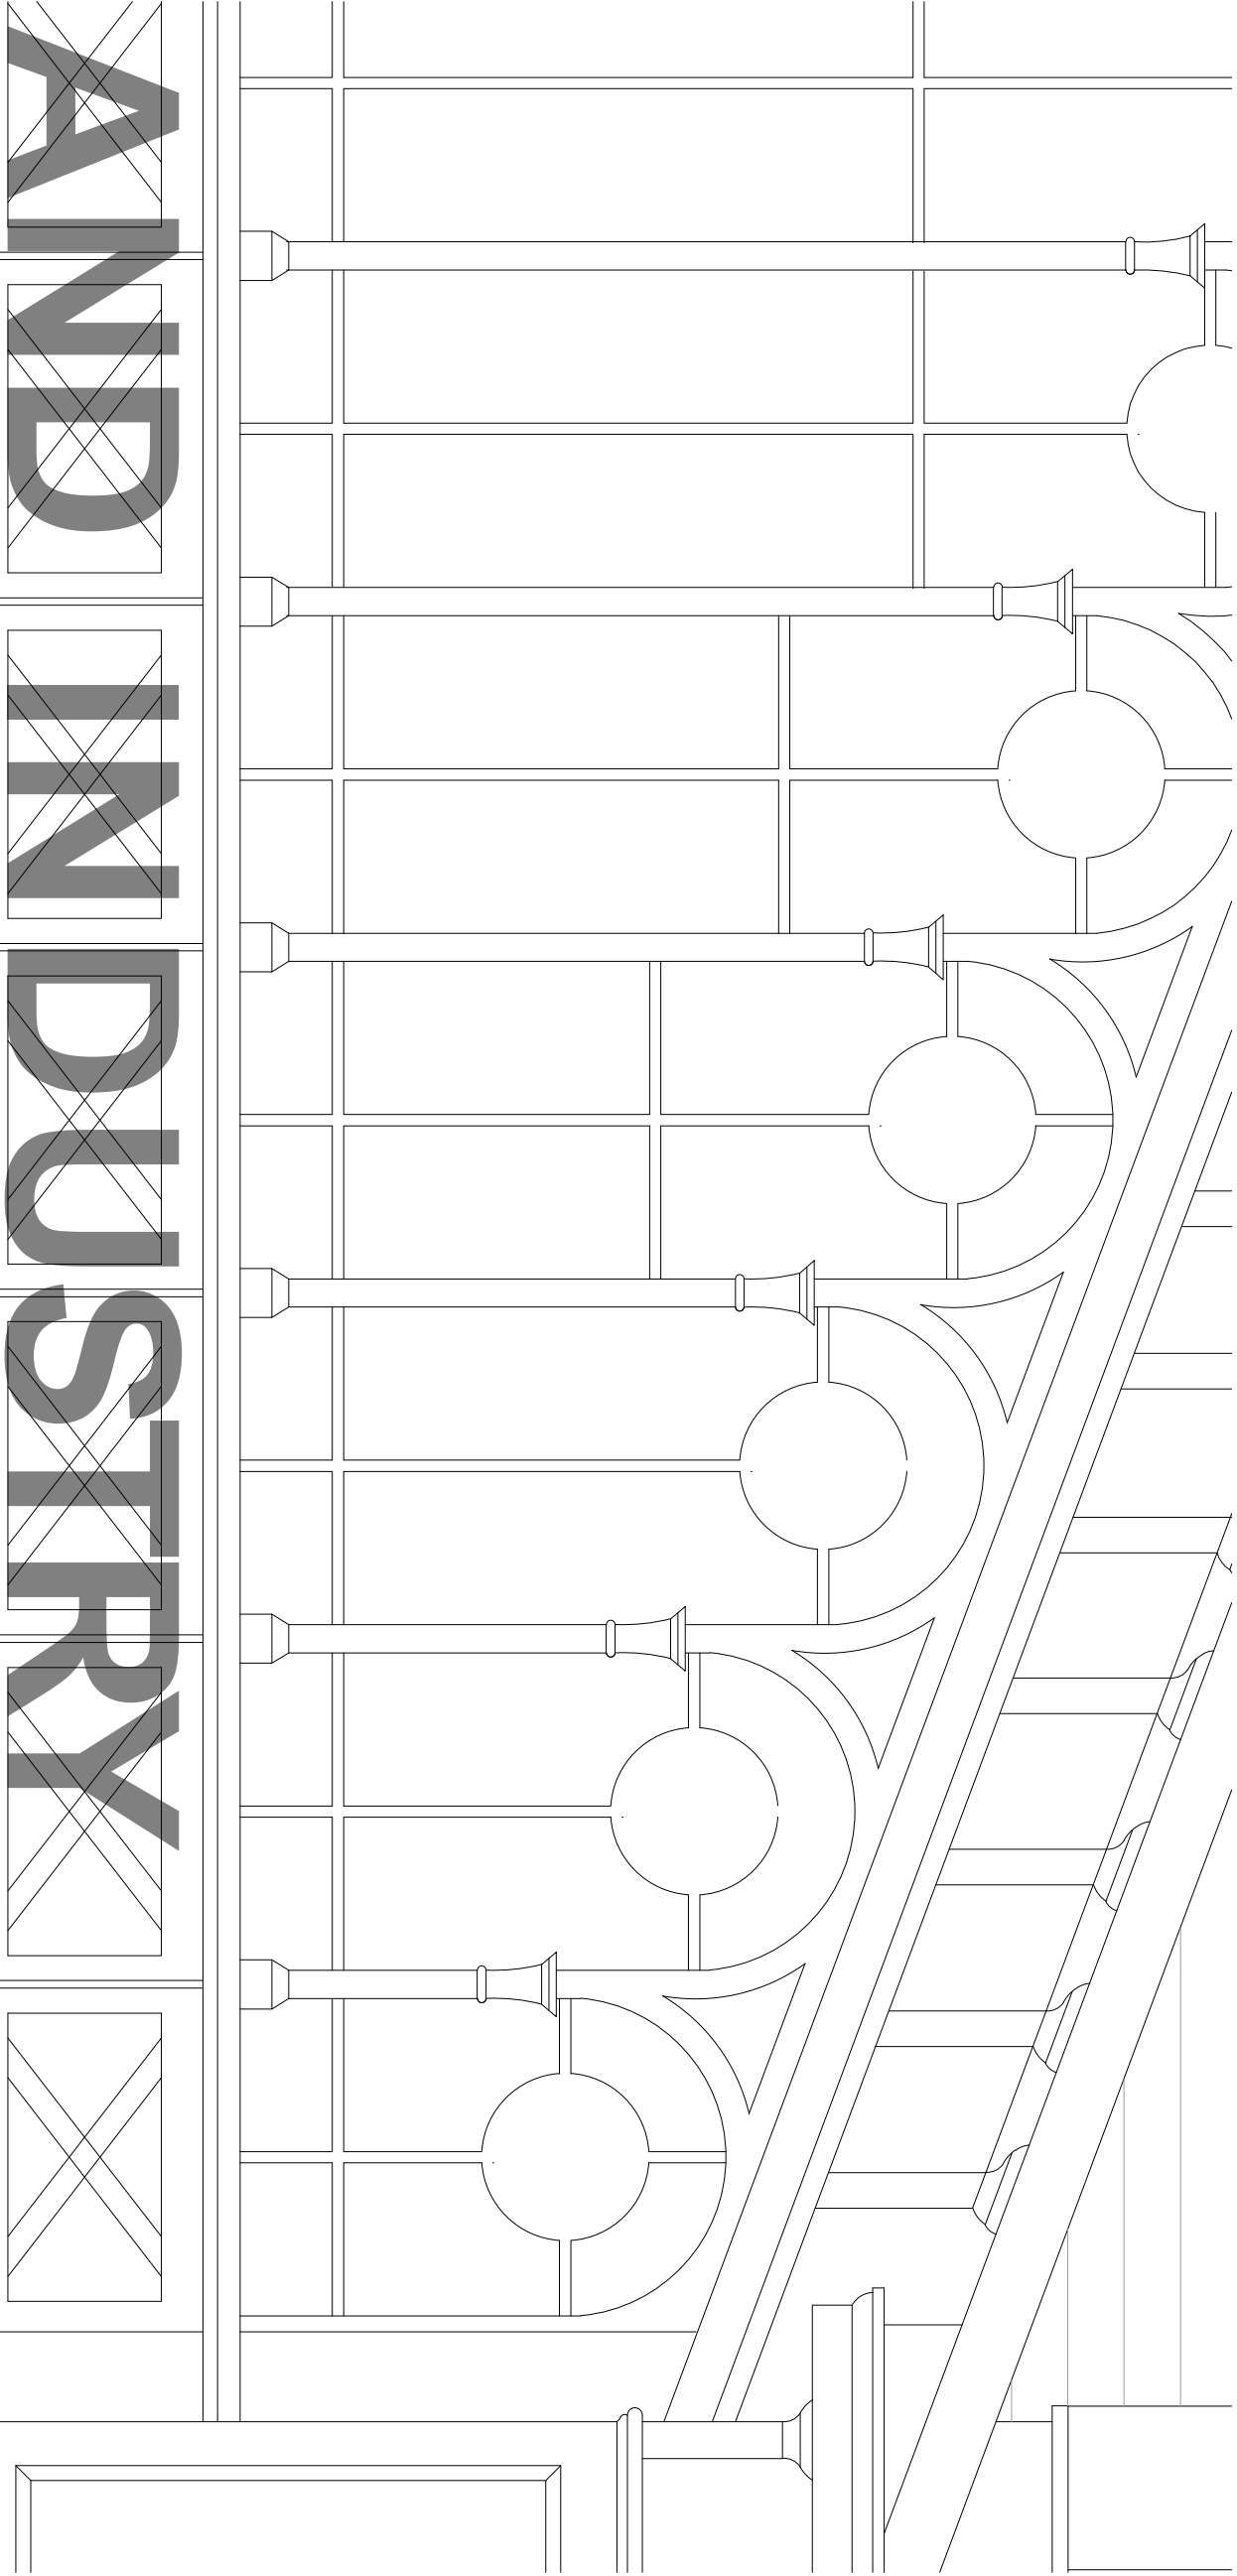

Proposed Reinstatement Works 1:20