





1 Site Location Plan
1 : 1250


Total Area of Site: 319.8m²
 Total Ground Floor Building Area of Original Property: 62.1m²
 Total Ground Floor Building Area of Current Property: 80.8m²
 Total Ground Floor Building Area of Proposed Property: 106.6m²

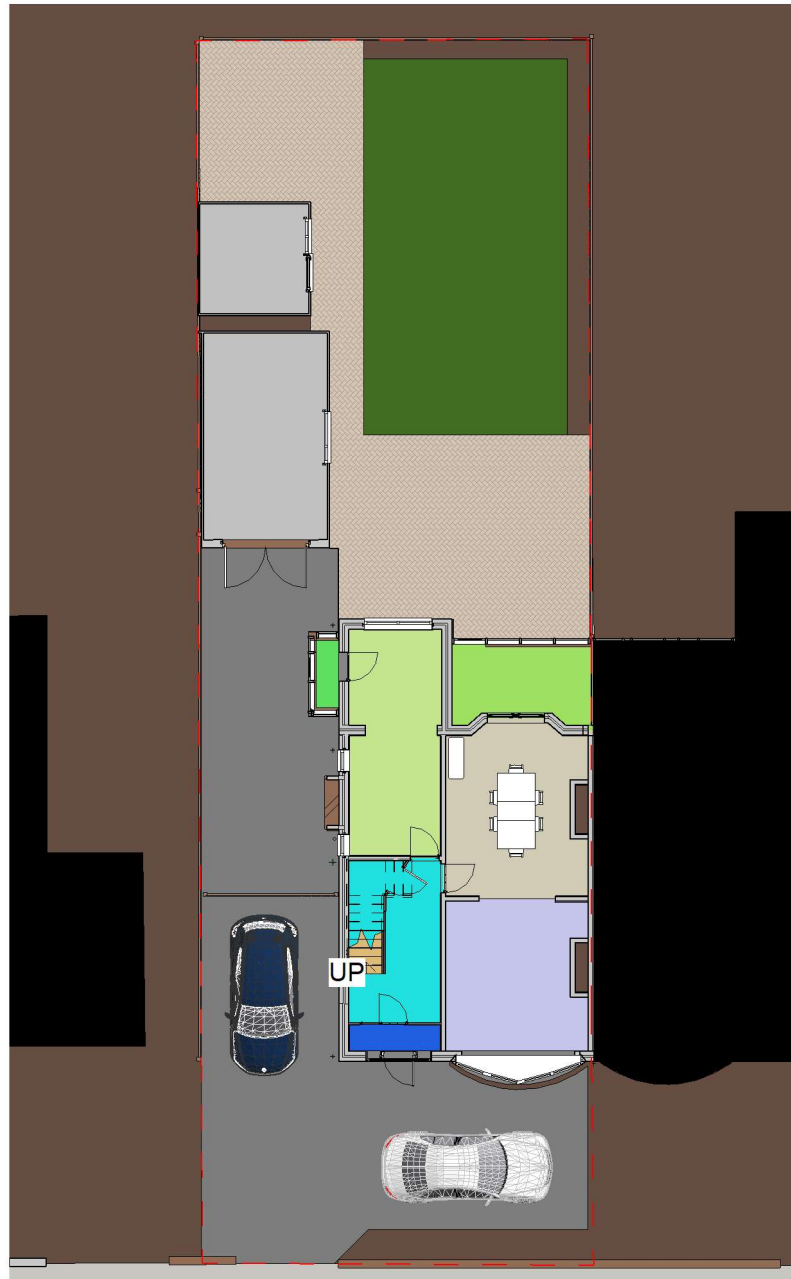


2 Site Plan Existing
1 : 200

 

N

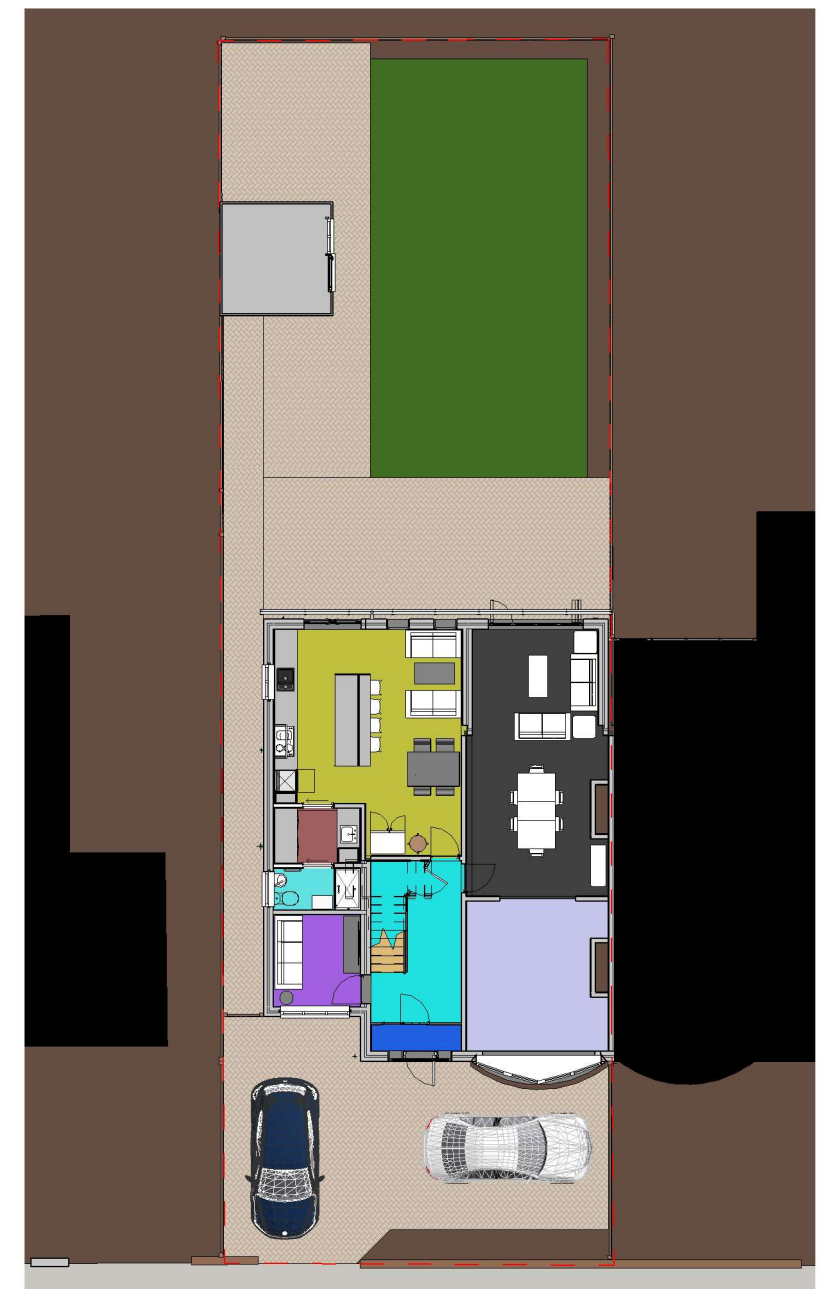

3 Site Plan Proposed
1 : 200

 

N

CLIENT H & D Gollins	Existing & Proposed Site Plans			Trend Architectural Design T: 07757911037 E: thomas.ireland@trend-architectural.co.uk W: www.trend-architectural.co.uk
PROJECT Single Storey Wrap Around and 2 Storey Side Extensions	Project number 024	Drawing Number 024-ST-001		
	Date 11/03/21			
	Drawn by T. Ireland	Status Concept		
ADDRESS 84 Longley Lane, Northenden, Manchester M22 4JF	Revision 0	Scale As indicated	@ A3	
© TREND ARCHITECTURAL DESIGN LIMITED THIS DRAWING IS THE SUBJECT OF COPYRIGHT WHICH VESTS IN TREND ARCHITECTURAL DESIGN LIMITED. IT IS AN INFRINGEMENT OF COPYRIGHT TO REPRODUCE THIS DRAWING, BY WHATEVER MEANS, INCLUDING ELECTRONIC, WITHOUT THE EXPRESS WRITTEN CONSENT OF TREND ARCHITECTURAL DESIGN LIMITED WHICH RESERVES ALL ITS RIGHTS. TREND ARCHITECTURAL DESIGN LIMITED ASSERTS ITS RIGHTS TO BE IDENTIFIED AS THE AUTHOR OF THIS DESIGN				■ ALL DIMENSIONS TO BE CHECKED ON SITE ■ ERRORS/EMISSIONS TO BE REPORTED TO DESIGNER ■ DO NOT SCALE FROM DRAWING ■ DRAWING TO BE READ IN CONJUNCTION WITH THE HEALTH AND SAFETY PLAN AND ALL RELEVANT RISK ASSESSMENTS