



Notes:
1. DO NOT SCALE FROM THIS DRAWING - USE DIMENSIONS ONLY.
2. TO BE READ IN CONJUNCTION WITH ALL OTHER CONSULTANT'S SPECIALISTS DRAWINGS. REPORT ANY DISCREPANCIES BEFORE AFFECTED WORK COMMENCES.
3. ALL SETTING OUT DIMENSIONS TO BE CHECKED ON SITE BY CONTRACTOR BEFORE WORK COMMENCES.

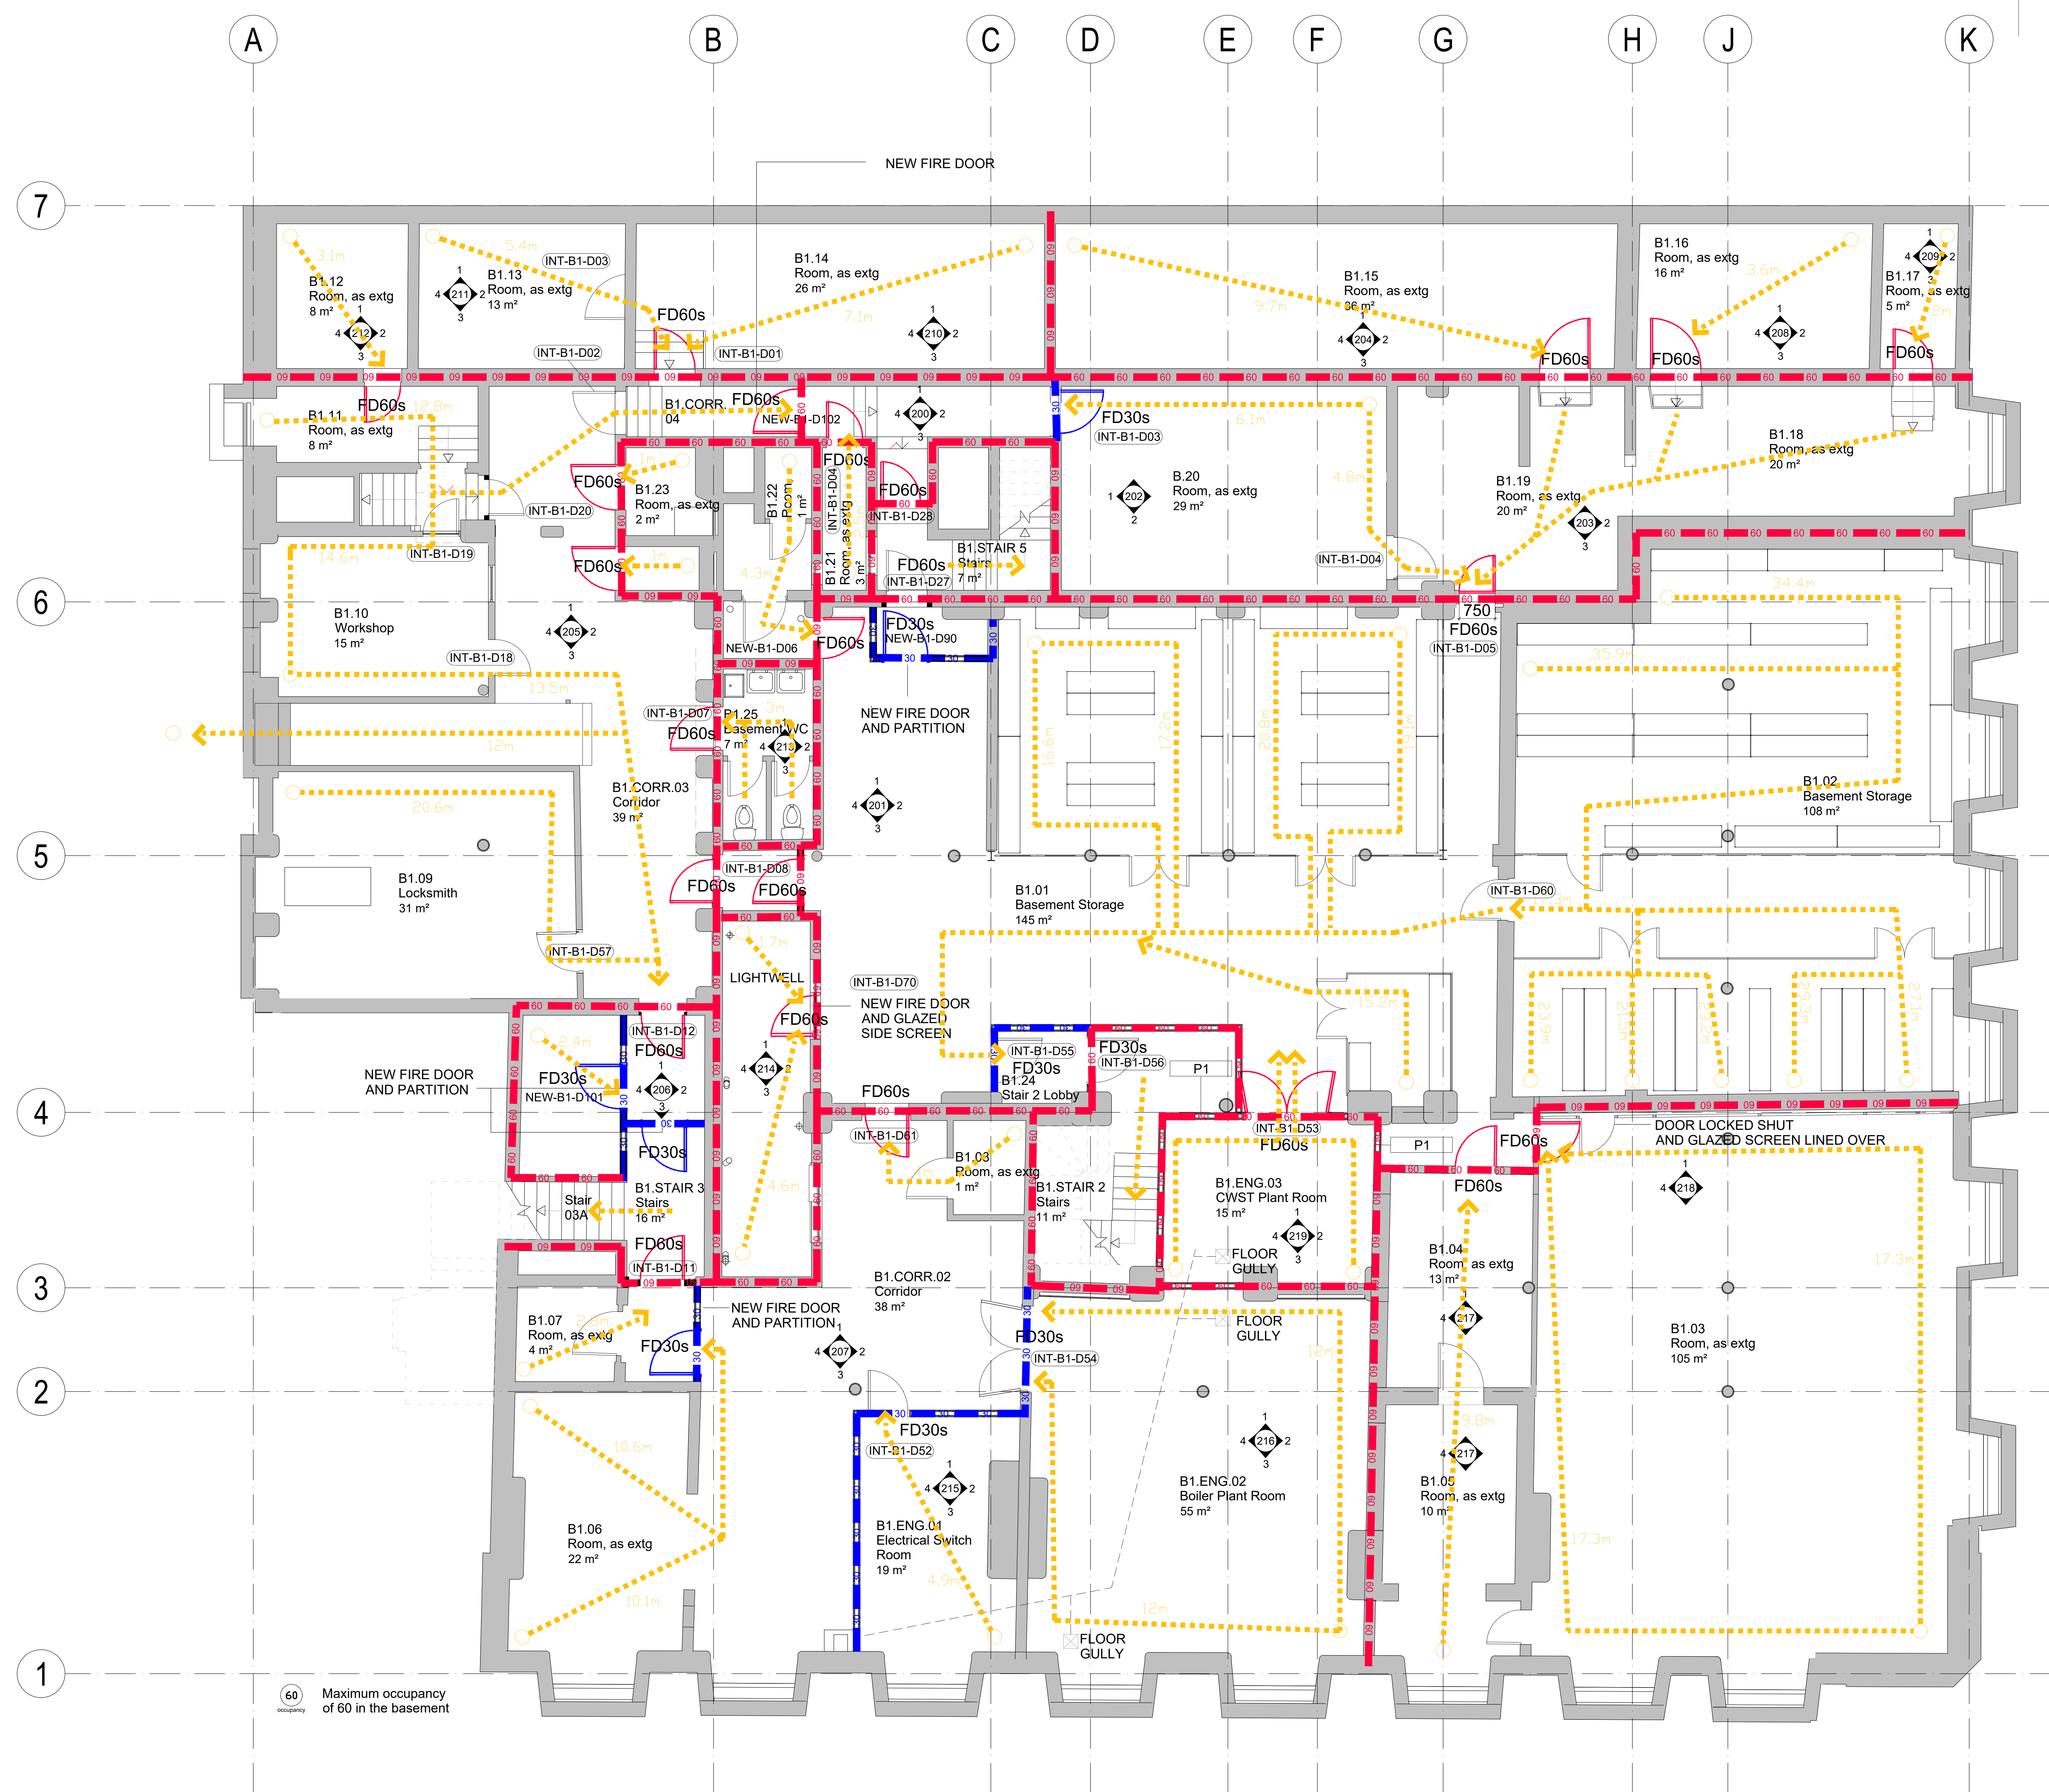

- Wall and Door Ratings
- 60 60 Minute fire resisting construction
 - 30 30 Minutes fire resisting construction
- FD60s 60 minutes fire self closing and smoke resisting doorset
- FD30s 30 minutes fire self closing and smoke resisting doorset
- New FD30s Door and frame
- New FD60s Door and frame
- Existing Door Retained
- Various
- 300 Total permissible combined escape stair capacity from upper floors
- Escape route (final exit)
- Room Occupancy
- Compartmentation:
All floors are to be 60minute compartment floors with 2 layers of Fireline board supported off timber noggings and wire mesh to underside of ceiling as shown on the Proposed Reflected Ceiling Plan.

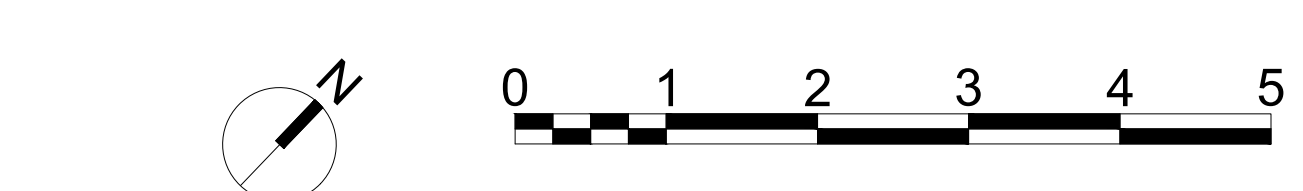

CLIENT	Manchester Metropolitan University	seven.
PROJECT	Ormand Building Fire Remedials	
TITLE	PROPOSED BASEMENT FIRE STRATEGY	
NUMBER	2008_P210	
REVISION	B	
STATUS	PLANNING	
SCALE	1/50 @ A0	
DATE	05/03/21	
DRAWN BY	TB	
CHECKED BY	SG	

REVISIONS

B

STAIR LOBBIES_UPDATED

06/04/21

TB

LM

A

FIRE DOORS_UPDATED

30/03/21

SG

LM

-

FIRST ISSUE_FOR_COSTING

26/03/21

TB

LM

DATE DRAWN

CHECKED

CLIENT

PROJECT

TITLE

NUMBER

REVISION

STATUS

SCALE

DATE

DRAWN BY

CHECKED BY

MANCHESTER METROPOLITAN UNIVERSITY

ORMAND BUILDING FIRE REMEDIALS

PROPOSED BASEMENT FIRE STRATEGY

2008_P210

B

PLANNING

1/50 @ A0

05/03/21

TB

SG

seven.

SEVENARCHITECTURE.CO.UK

01 Oxford Street,
MANCHESTER, M1 6GQ
T: 0161 236 5655
C: 0161 236 5656
HARRISGATE, 1011 1011
L: 0161 236 5656

01 Oxford Street,
MANCHESTER, M1 6GQ
T: 0161 236 5655
C: 0161 236 5656
HARRISGATE, 1011 1011
L: 0161 236 5656