


KEY

Dashed line indicates Area of Works

Hatch indicates area outside of scope

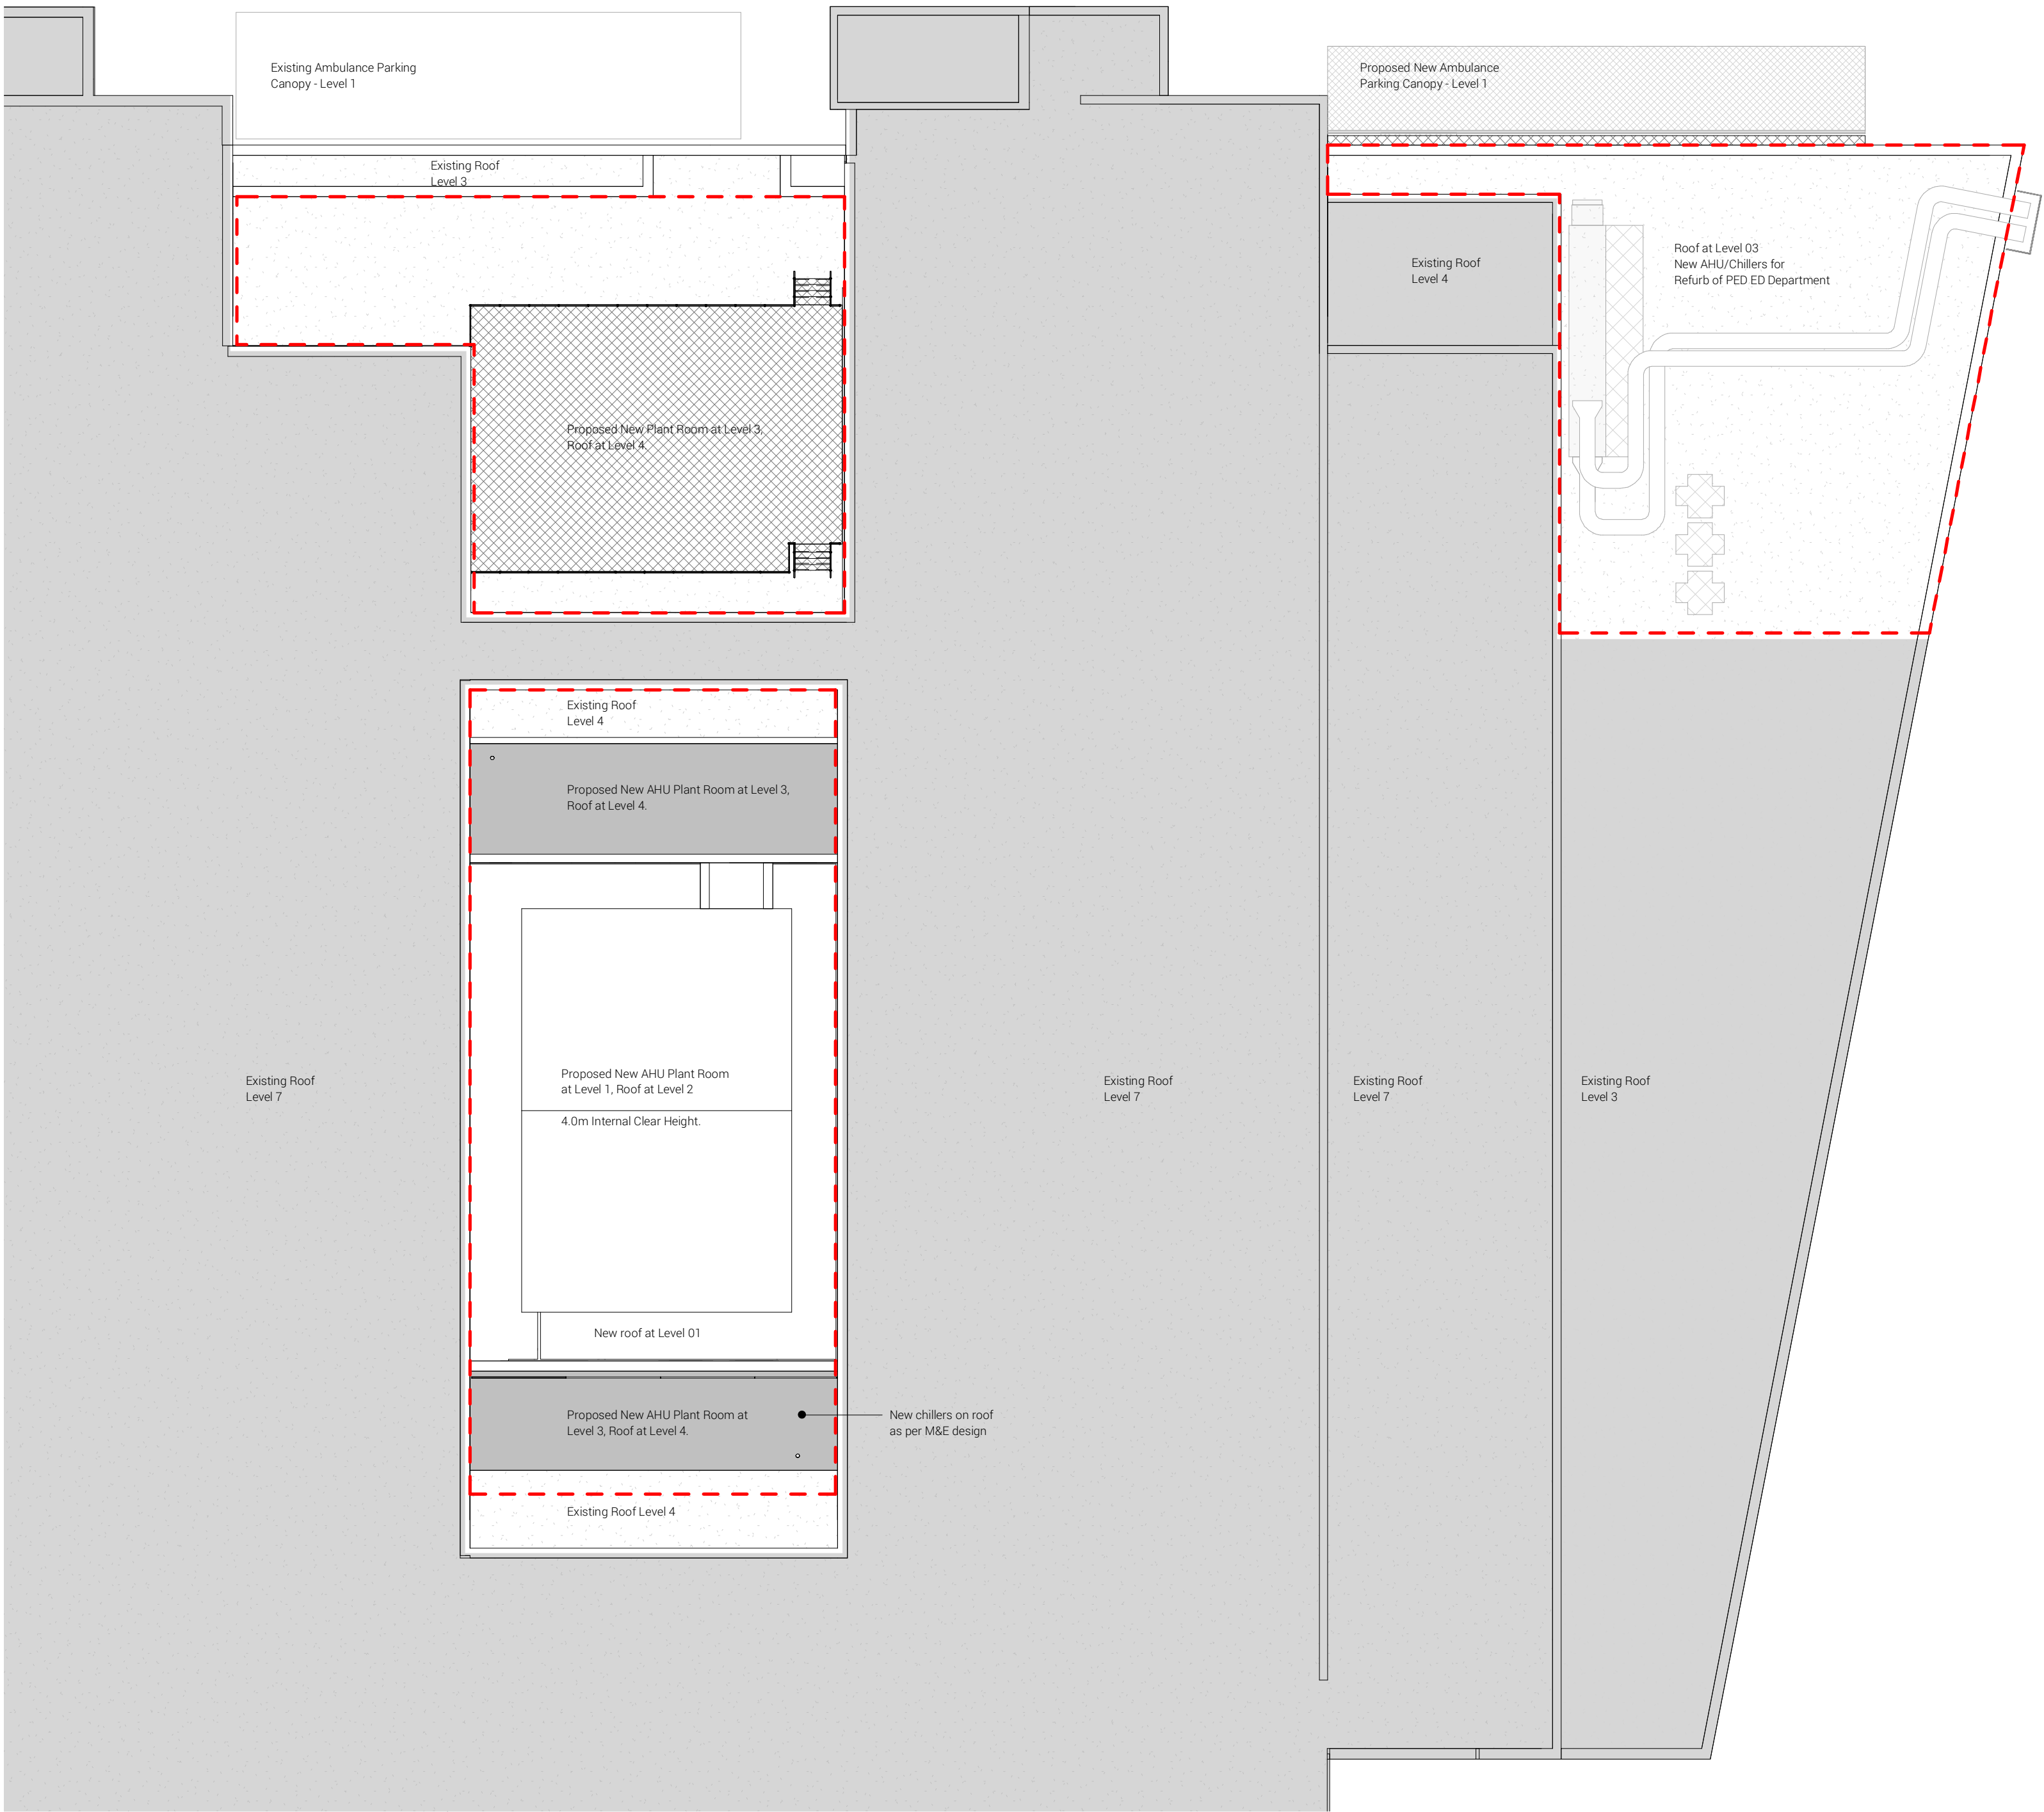

Proposed Roof Plan
1:200

N

20

0

2

4

6

8

10

SCALE 1:200

m

GENERAL NOTES:

DAY Architectural Ltd accepts no responsibility for any costs, losses or claims whatsoever arising from these drawings, specifications and related documents unless there is full compliance with the Client or any unauthorised user of the following:

1 All boundaries, dimensions and levels are to be checked on site before construction and any discrepancies reported to the Architect / Designer.

2 Partial Service: Any discrepancies with site or other information is to be advised to the Architect / Designer and direction and / or approval is to be sought before the implementation of the detail.

3 Block and site plans are reproduced under license from the Ordnance Survey.

4 Do not scale this drawing.

5 For the purpose of coordination, all relevant parties must check this information prior to implementation and report any discrepancies to the Architect / Designer.

P3

Issued For Planning.

12.11.20

KA

P2

Issued For Stage 4.

02.11.20

KA

P1

Issued for Planning

12.11.20

KA

REV

DESCRIPTION

DATE

REV BY

CLIENT

NHS

Manchester University

NHS Foundation Trust

PROJECT

Project PED & IMRI, MFT

PROJECT

88019

CLIENT REF

MFT

DRAWN BY

KA

CHECKED BY

CB

ORIGIN

VOLUME

LEVEL

TYPE

ROLE

NUMBER

REVISION

DAY

ZZ

ZZ

DR

A

07-0105

P3

DRAWING STATUS

PLANNING

Information contained on this drawing is the sole copyright of DAY Architectural Ltd. and is not to be reproduced without their permission.

DAY

DAY Architectural Ltd.

Studio 1, Lancaster Buildings

77 Deansgate, Manchester, M3 2BW

T: 0161 834 9703

W: www.day-architectural.com