



SCALED SITE PLAN - 1:750

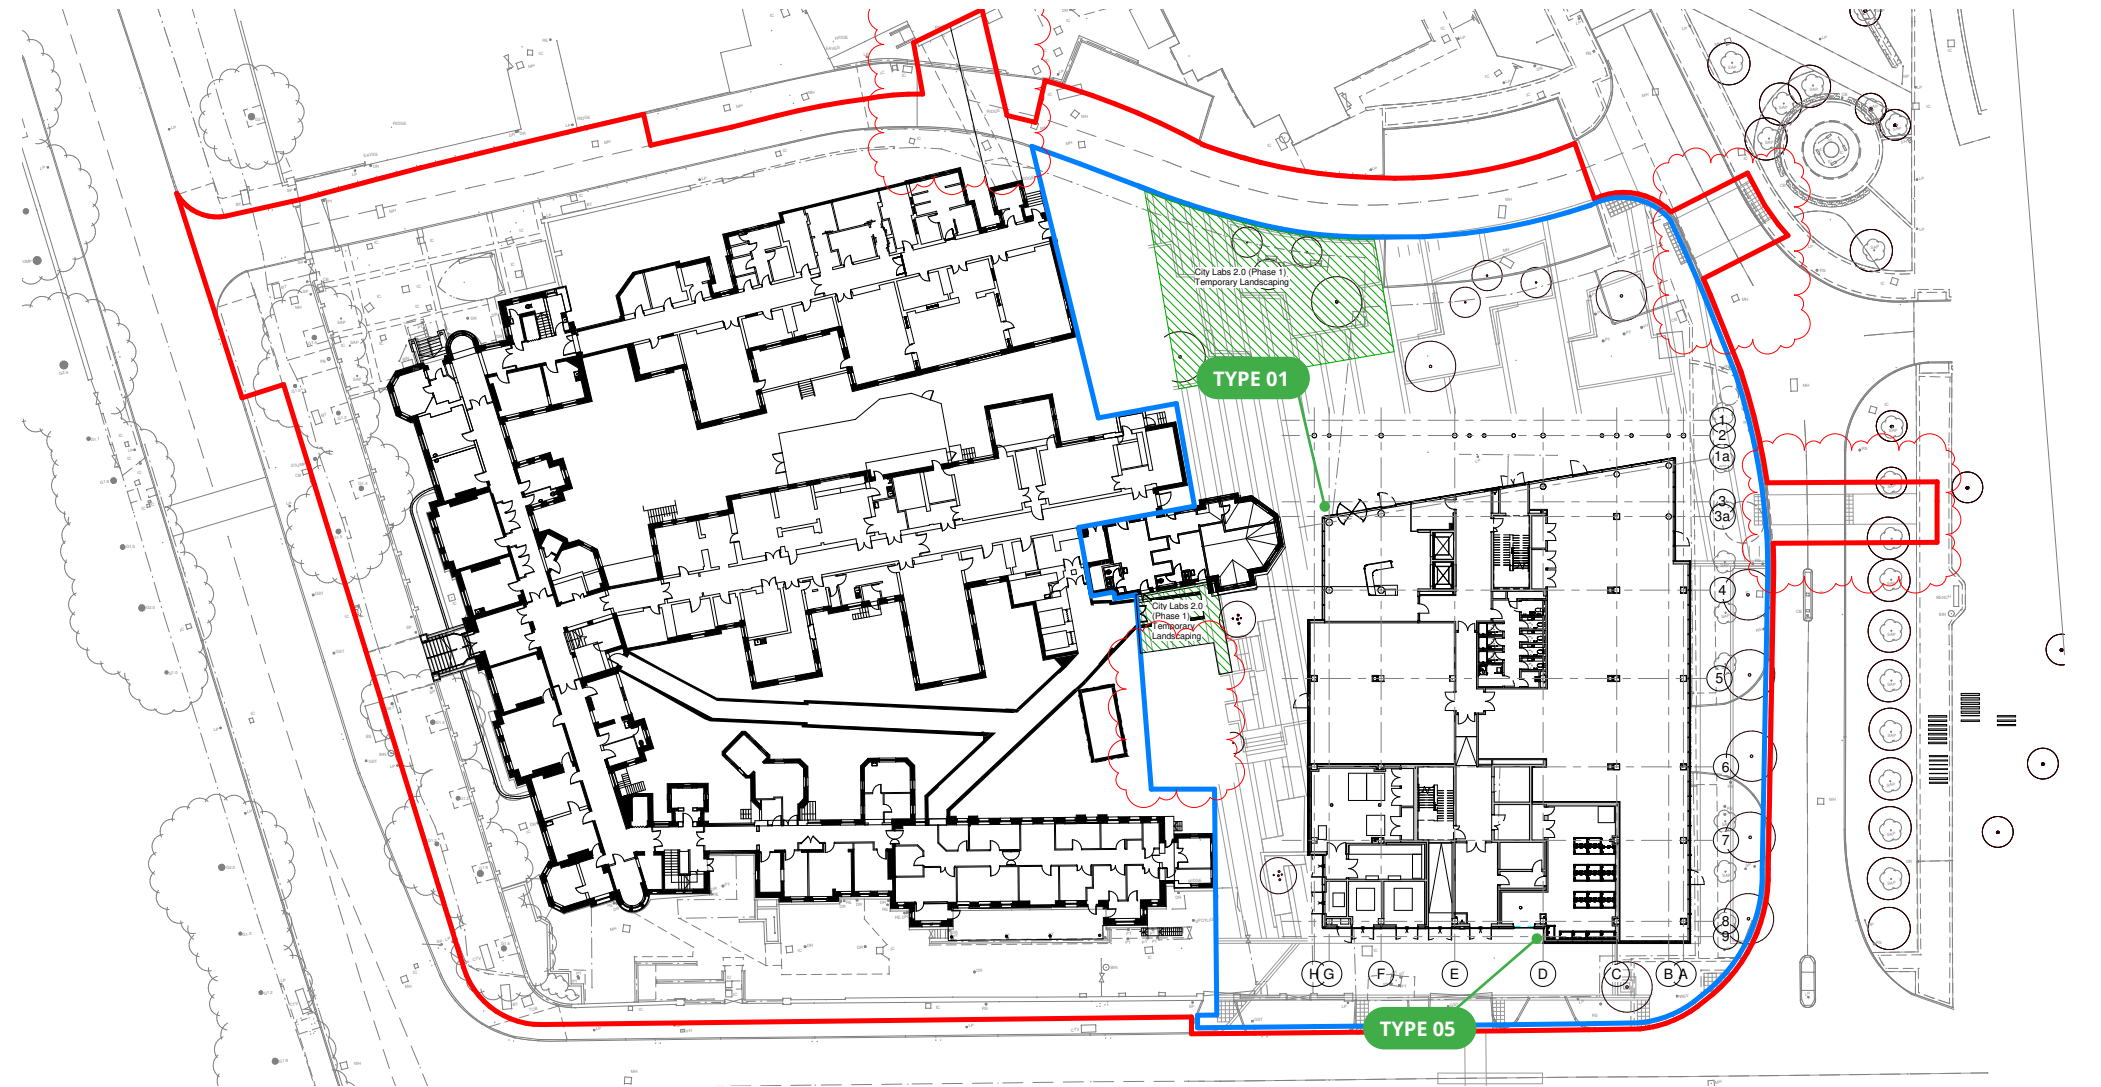

Notes:

Building Plan

 

Colour References:

FOR REVIEW

DO NOT MANUFACTURE
FROM THIS DOCUMENT

Drawing No:

ASC-9849-QIA-EXT-006

Revision:

P02

Scale:

1:750

Start Date: 19/01/2021

Rev. Date: 28/01/2021

Drawn By: RW

Checked By: DMCC

Client:

Grahams

Project:

Qiagen Citylabs



inspired signage and
architectural creations