



**PROPOSED SINGLE STOREY
KITCHEN EXTENSION ON
GROUND FLOOR AND LOFT
CONVERSION TO 1-BED ROOM
AND SHOWER-WC-WHB ROOM
WITH FLAT ROOF DORMER
TO REAR SLOPE AT**
20 CARDINAL STREET, CHEETHAM
HILL, MANCHESTER, M-8 0PS
FOR MR MOHAMMAD ARAF
SCALE:- 1:50, 1:100
DRAWN BY:- T.R. PATEL
3-FEBRUARY-2021

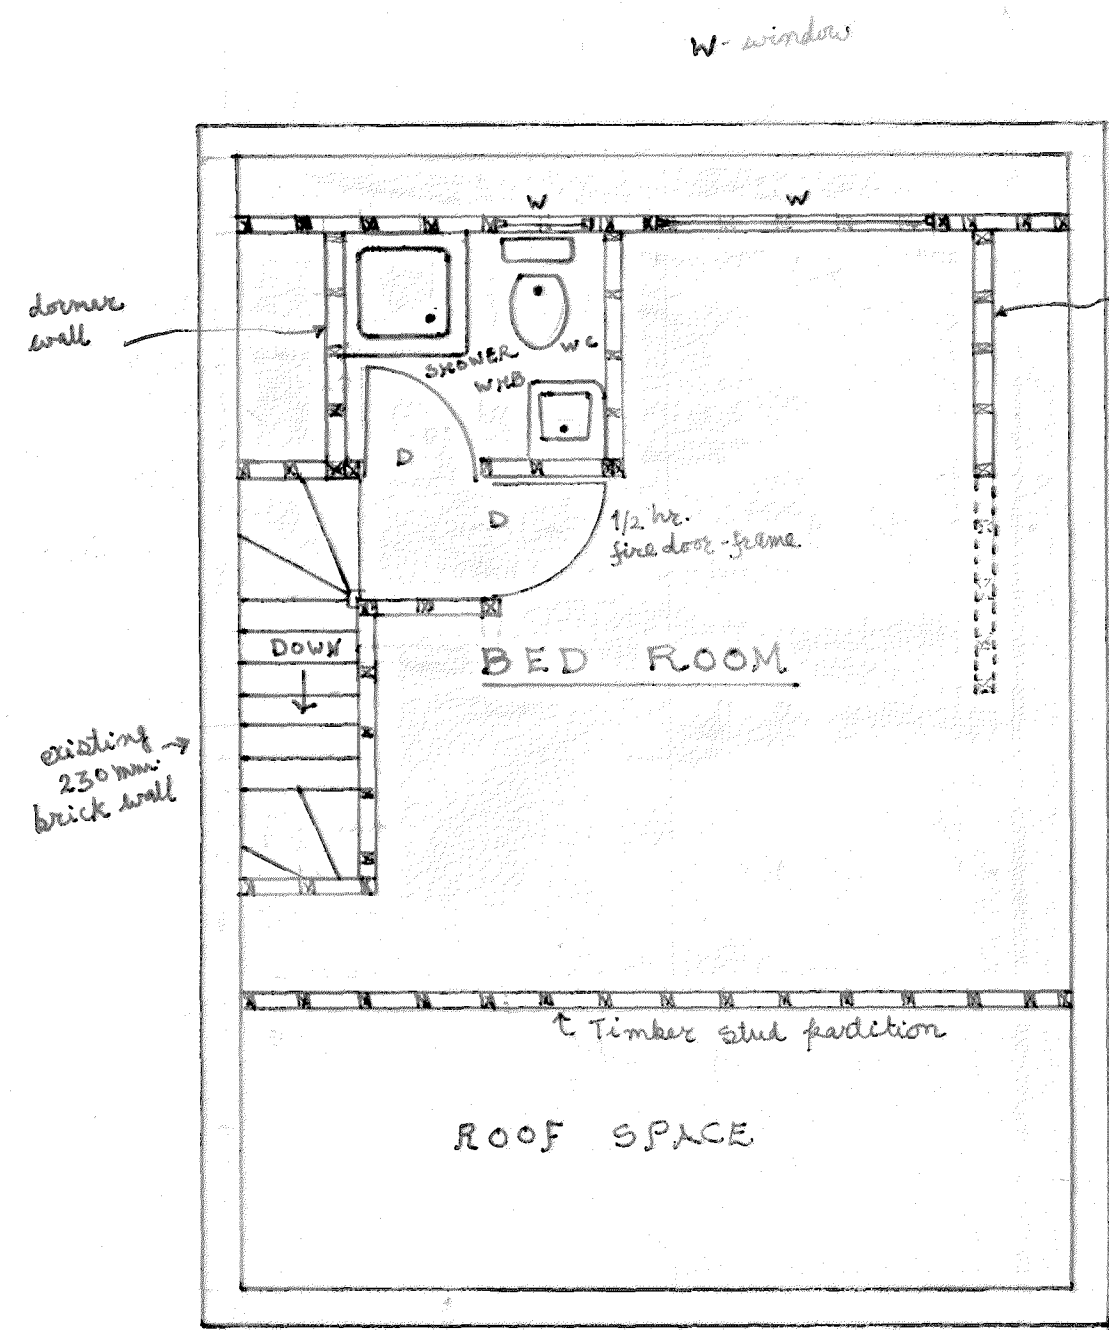


PROPOSED SECOND FLOOR PLAN
SCALE:- 1:50

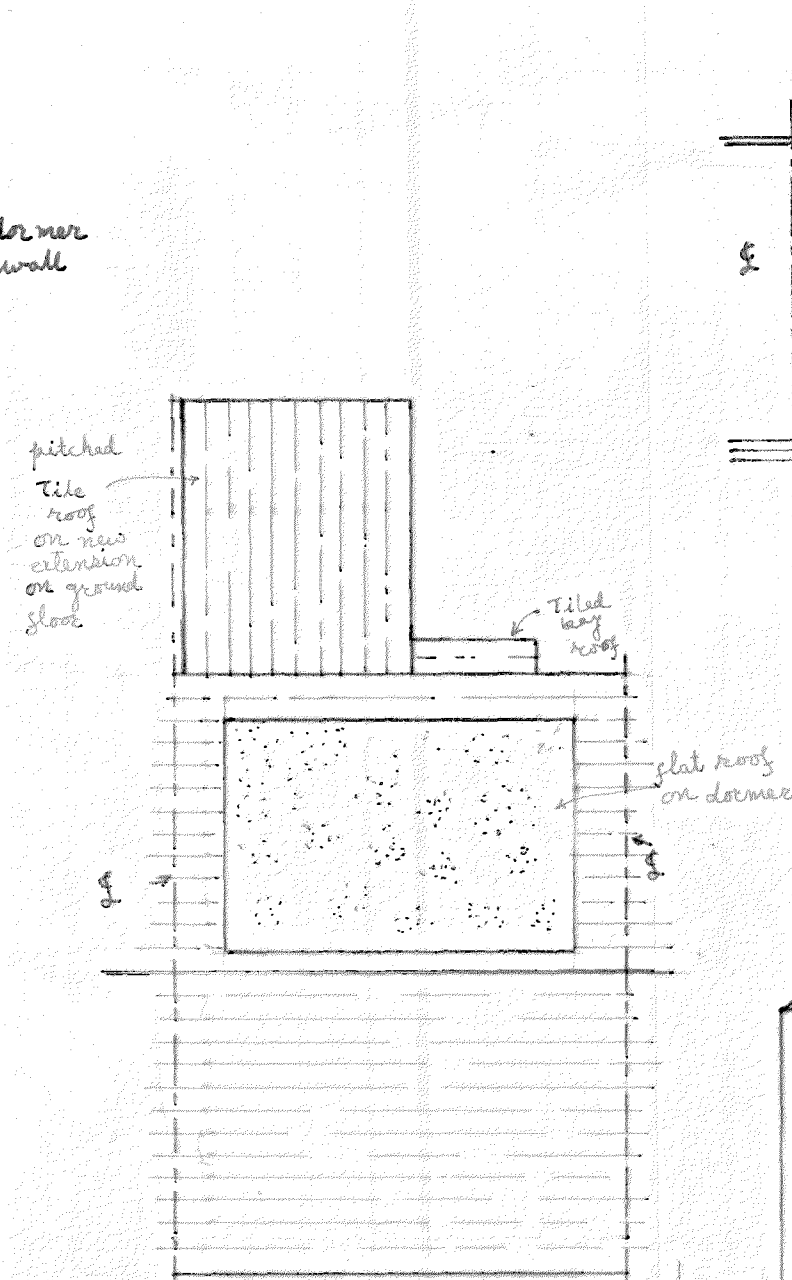


PROPOSED ROOF PLAN
SCALE:- 1:100




EXISTING REAR MAIN ELEVATION
SCALE:- 1:50

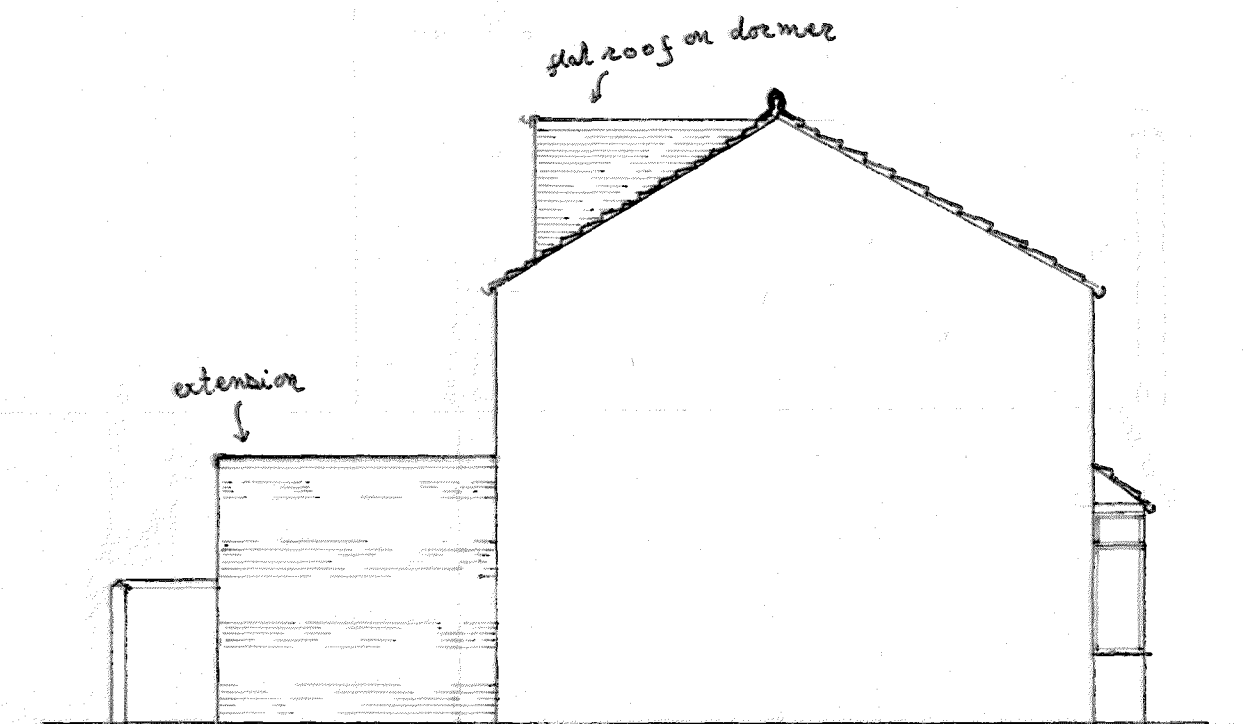


**PROPOSED SIDE REAR ELEVATION VIEWED FROM
22 CARDINAL STREET. SCALE:- 1:100**

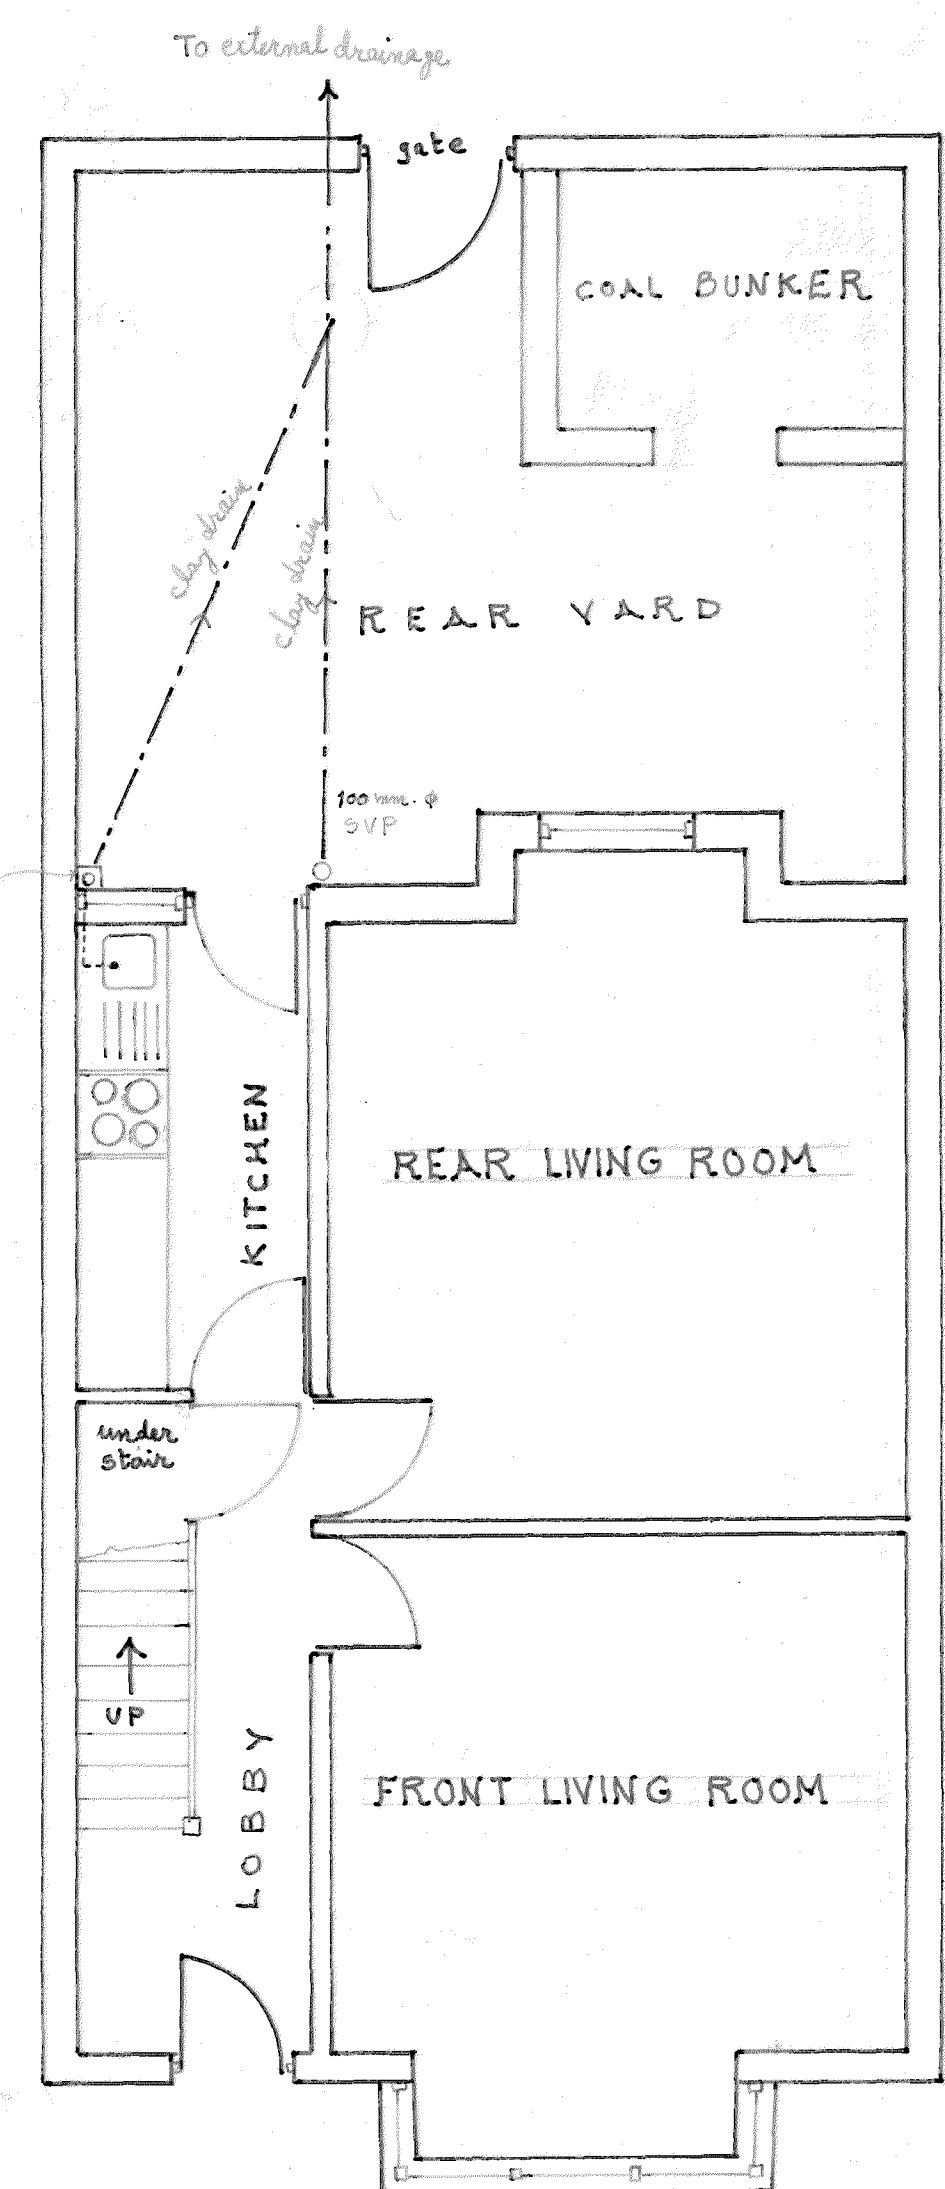


EXISTING GROUND FLOOR PLAN
SCALE:- 1:50

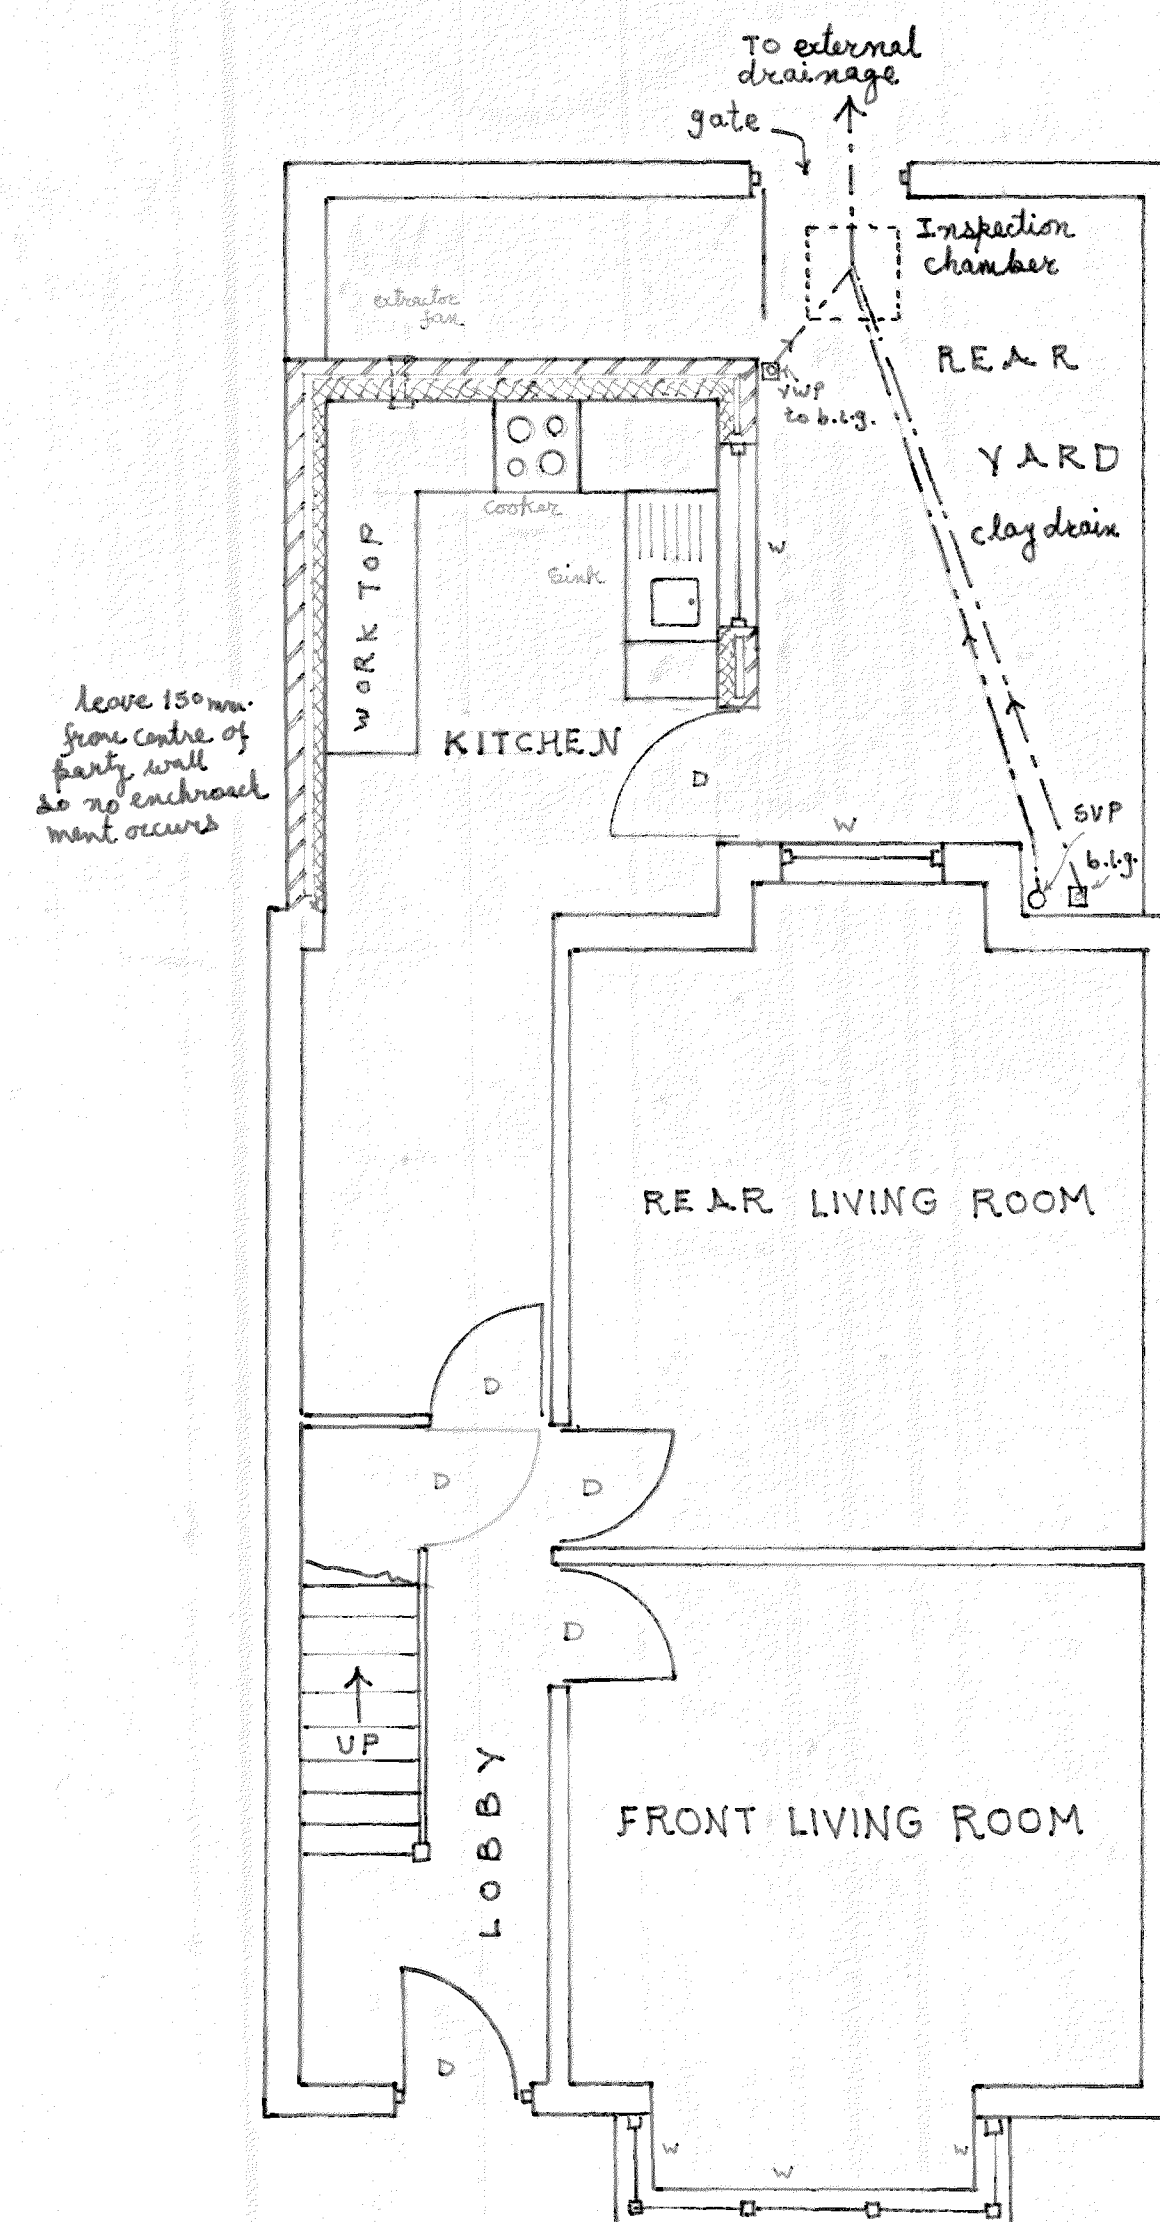


PROPOSED GROUND FLOOR PLAN
SCALE:- 1:50

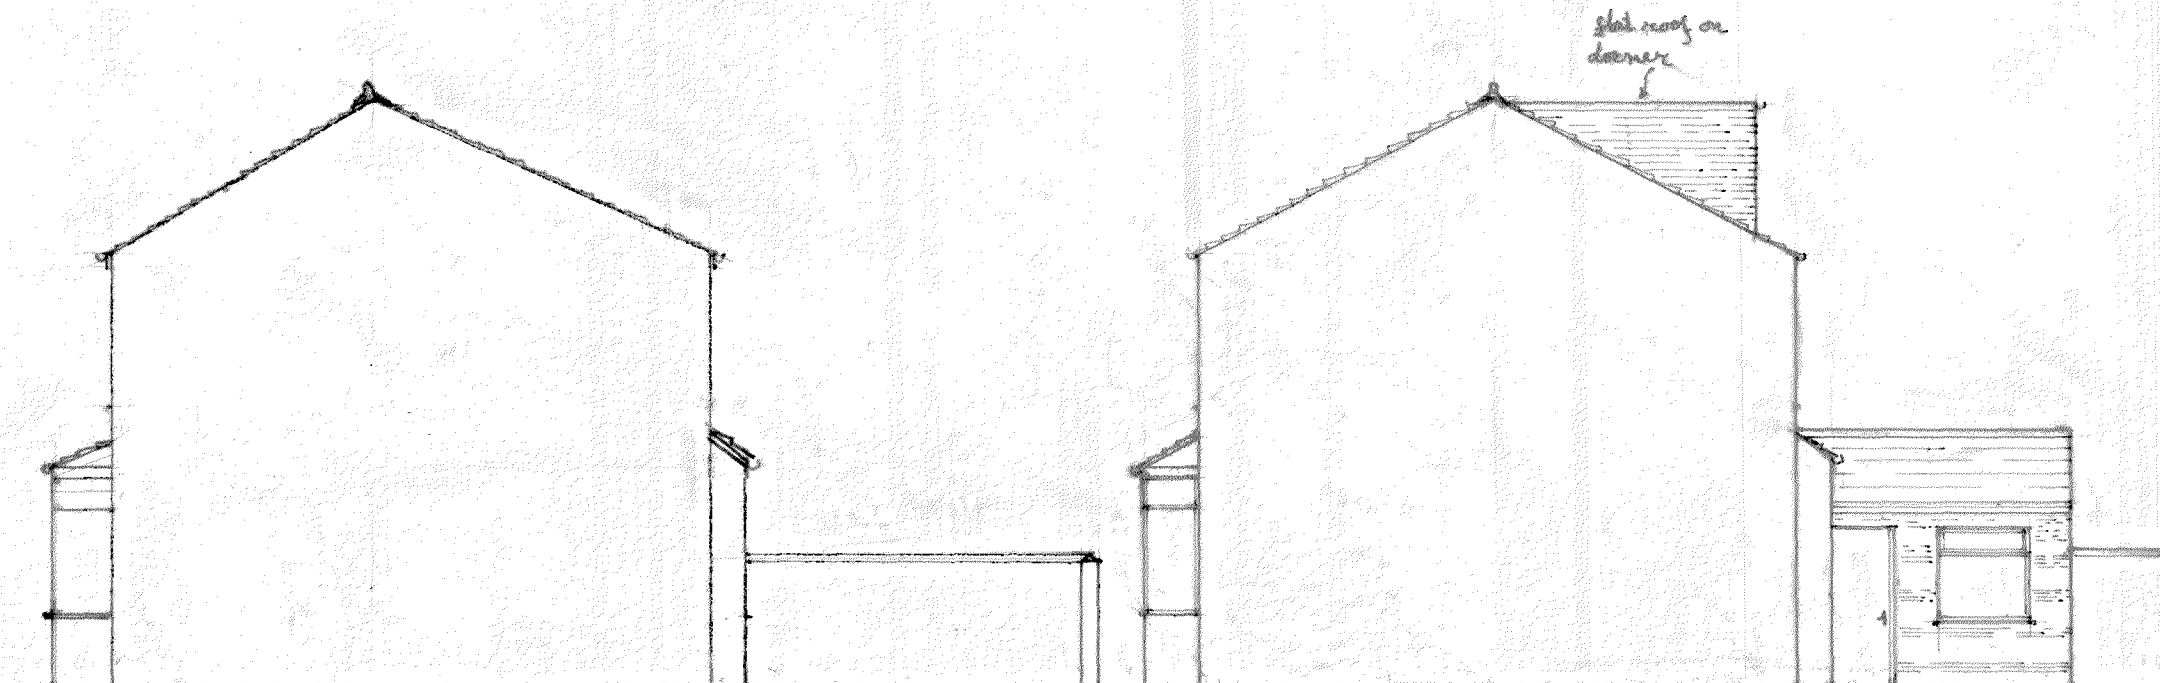


**EXISTING SIDE REAR ELEVATION VIEWED FROM
18 CARDINAL STREET SCALE:- 1:100**

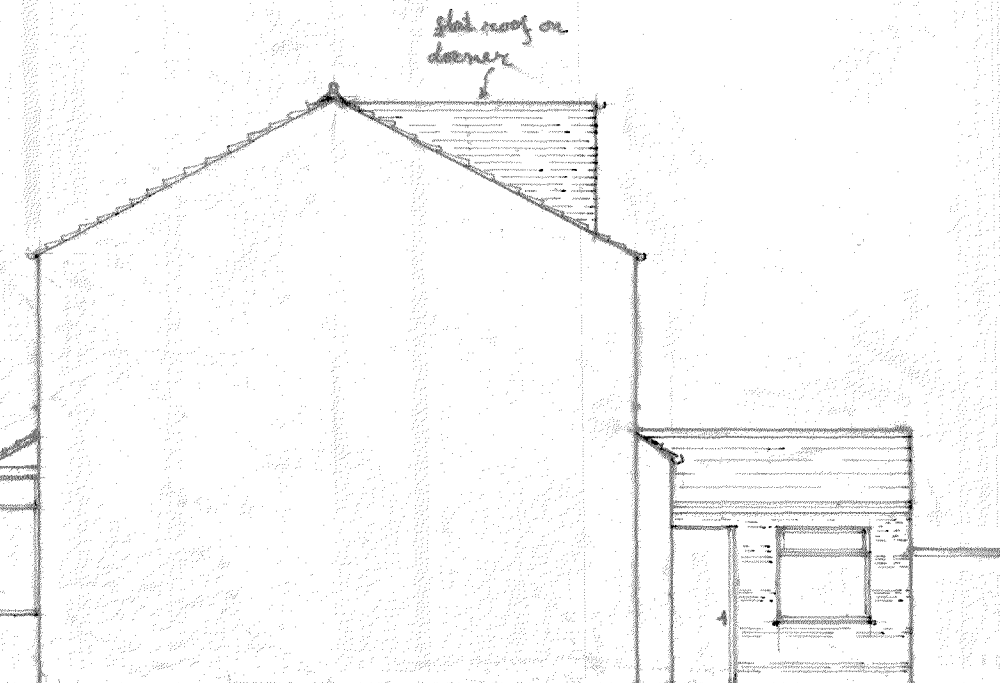


**PROPOSED SIDE REAR ELEVATION VIEWED
FROM 18 CARDINAL STREET SCALE:- 1:100**

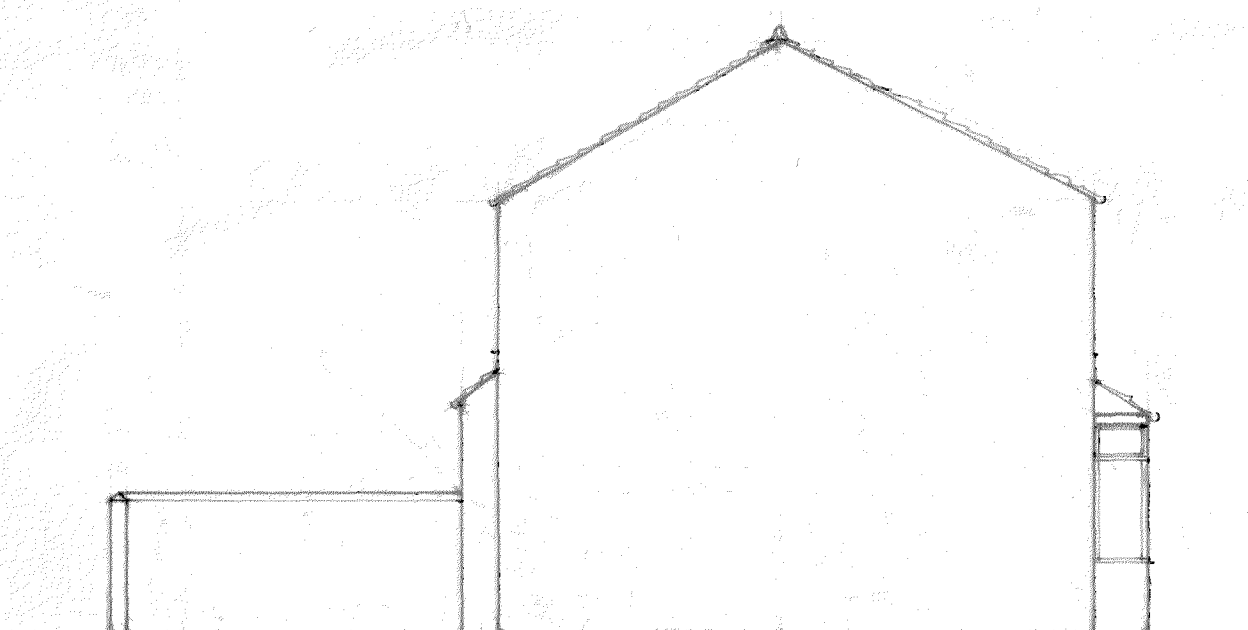


**EXISTING SIDE REAR ELEVATION VIEWED FROM 22 CARDINAL
STREET SCALE:- 1:100**

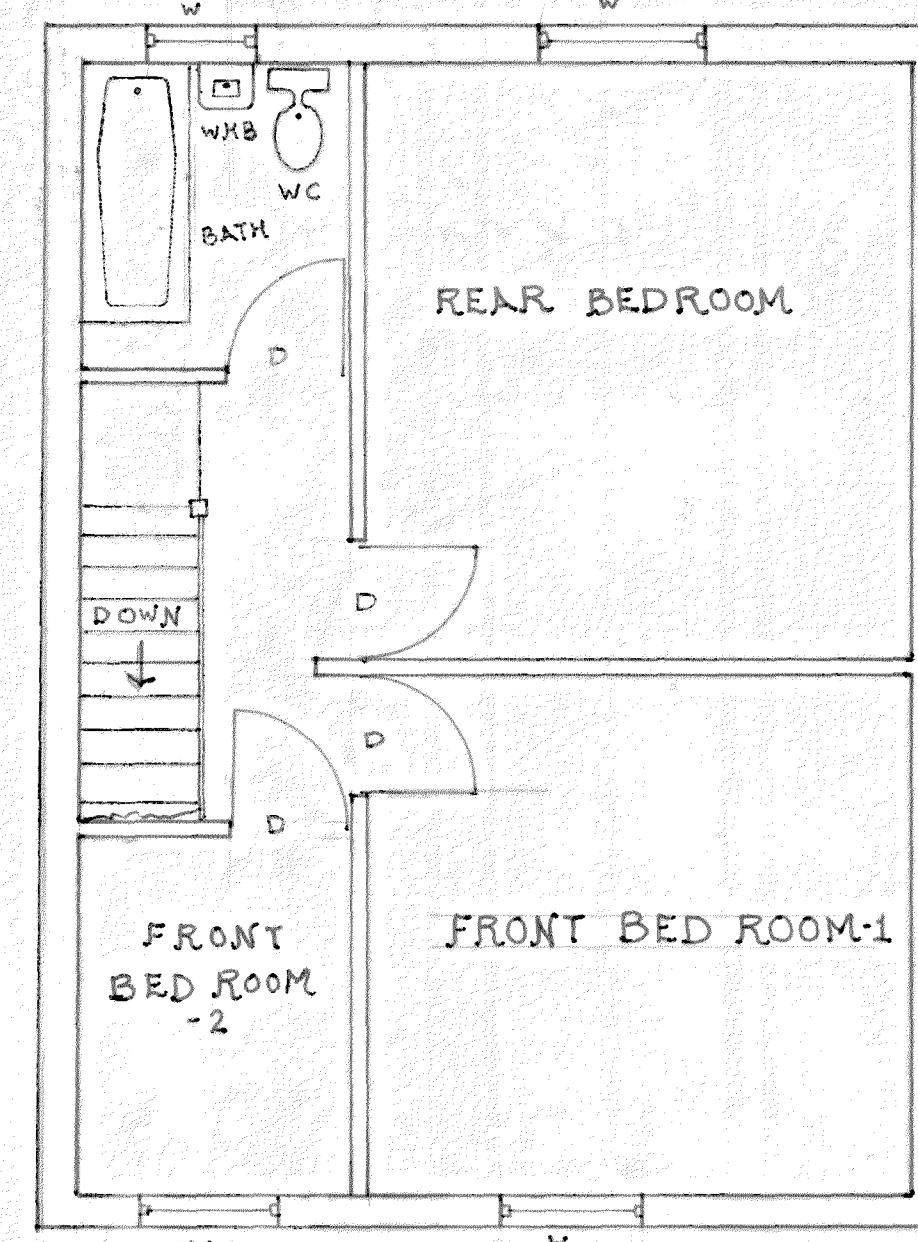

EXISTING FIRST FLOOR PLAN
SCALE:- 1:50

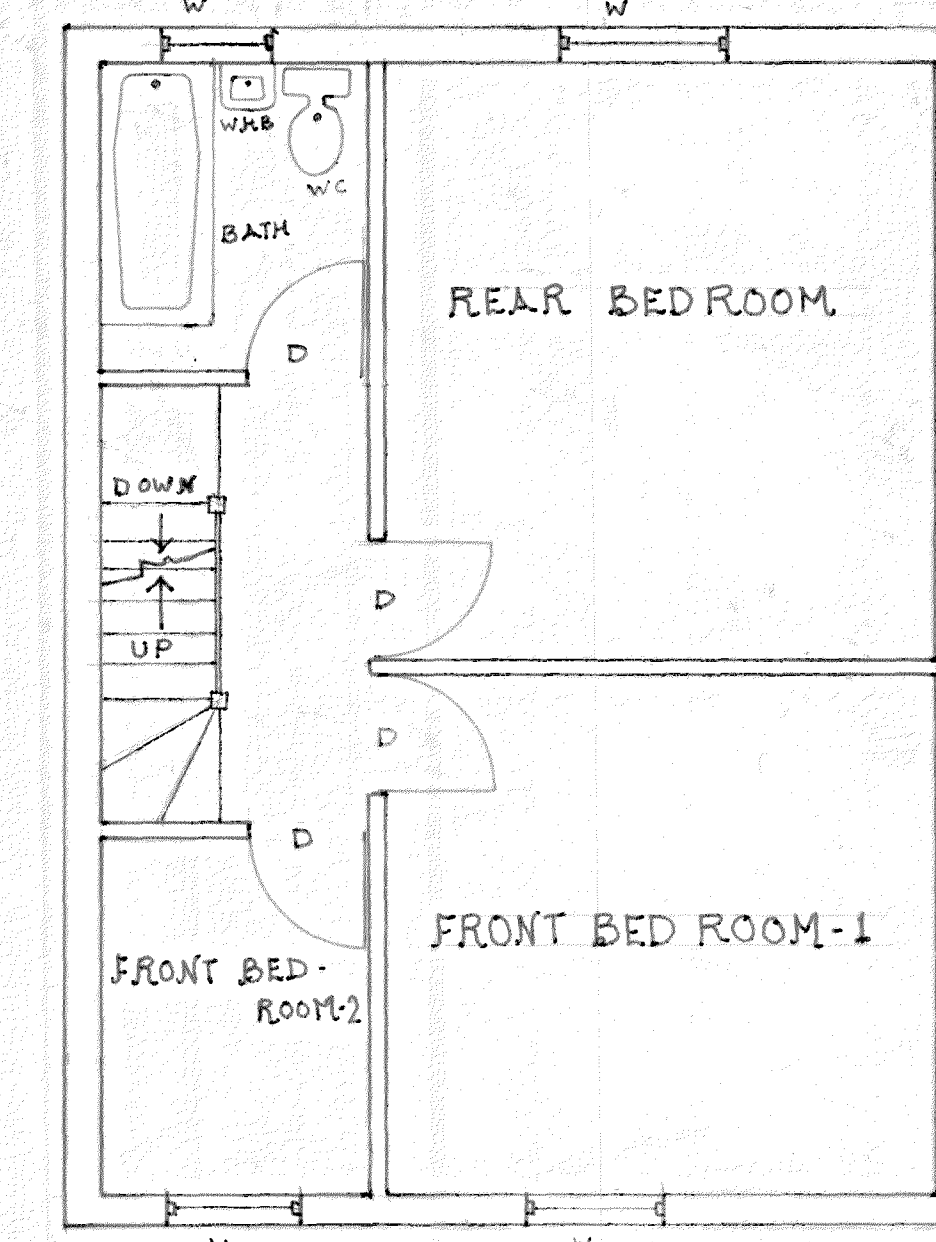

PROPOSED FIRST FLOOR PLAN
SCALE:- 1:50

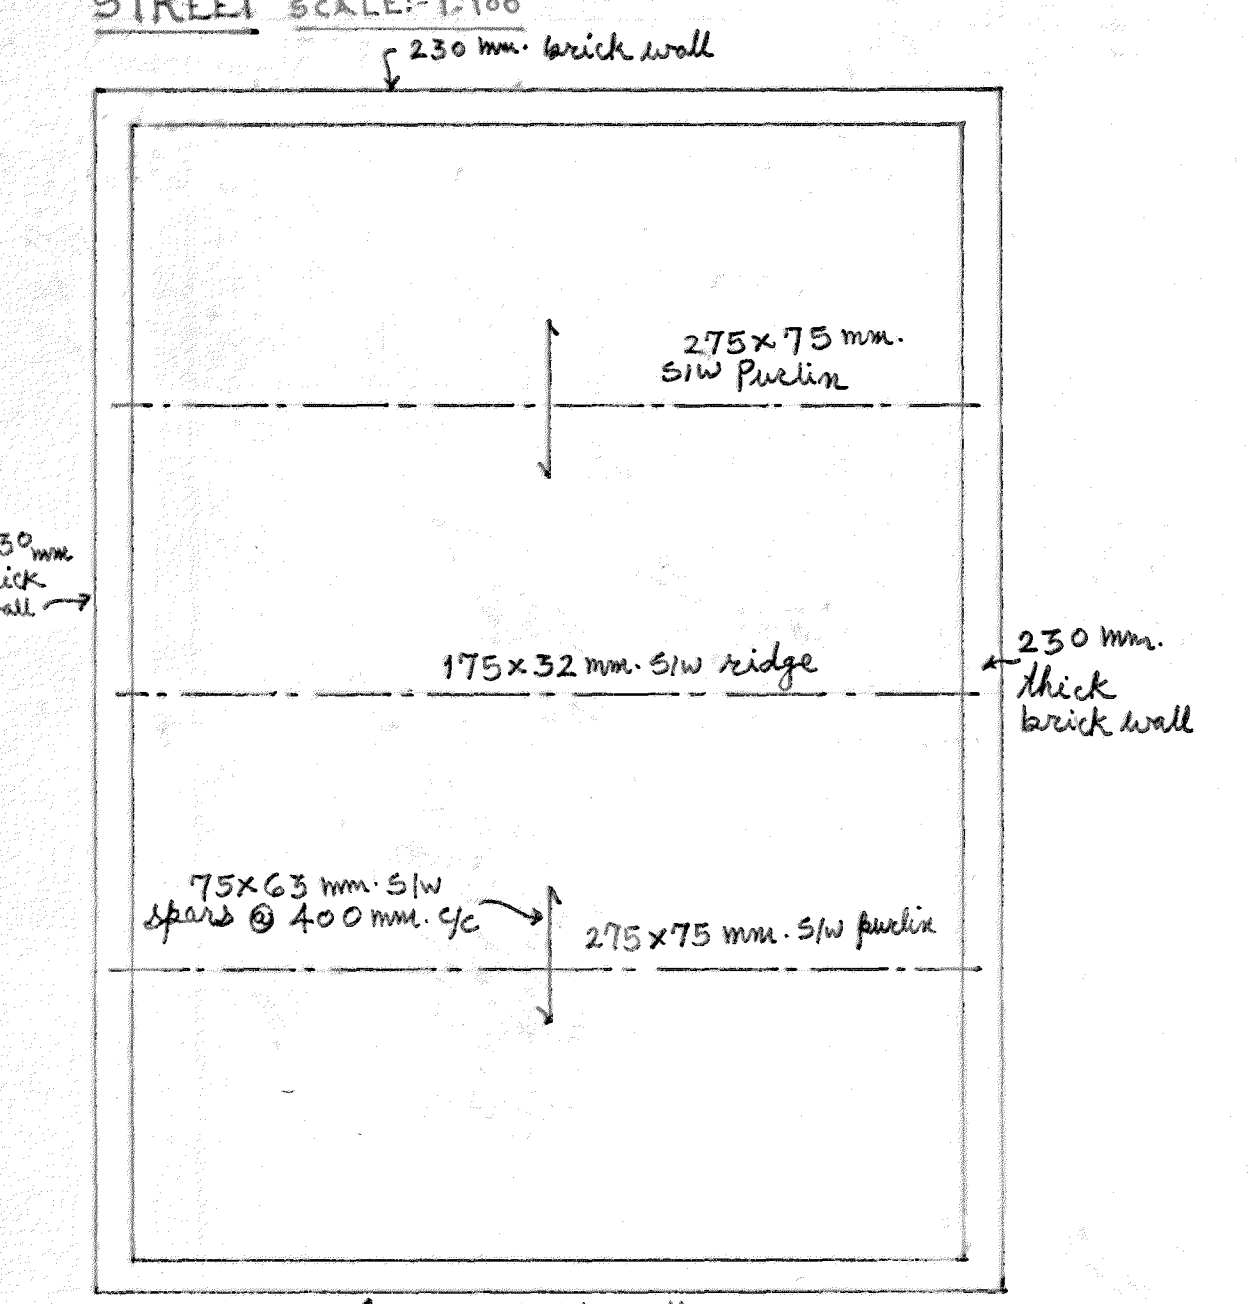

EXISTING ROOF SPACE PLAN
SCALE:- 1:50