


NOTE: DO NOT SCALE FROM THIS DRAWING			
REV DESCRIPTION			
A	DATE DRAWN	18-04-19	EX
B	Amendments to missing	16-04-19	EX
C	Amendments to missing	28-08-19	MP
D	AOV moved, corridor doors	14-01-21	SJC
repositioned, layouts adjusted to			
E	Overall layout equalised	04-02-21	SJC
F	Layouts adjusted to suit	18-02-21	SJC
G	re-designed & increased a 48hp Apv	24-02-21	SJC
meeting from 23.02.21			

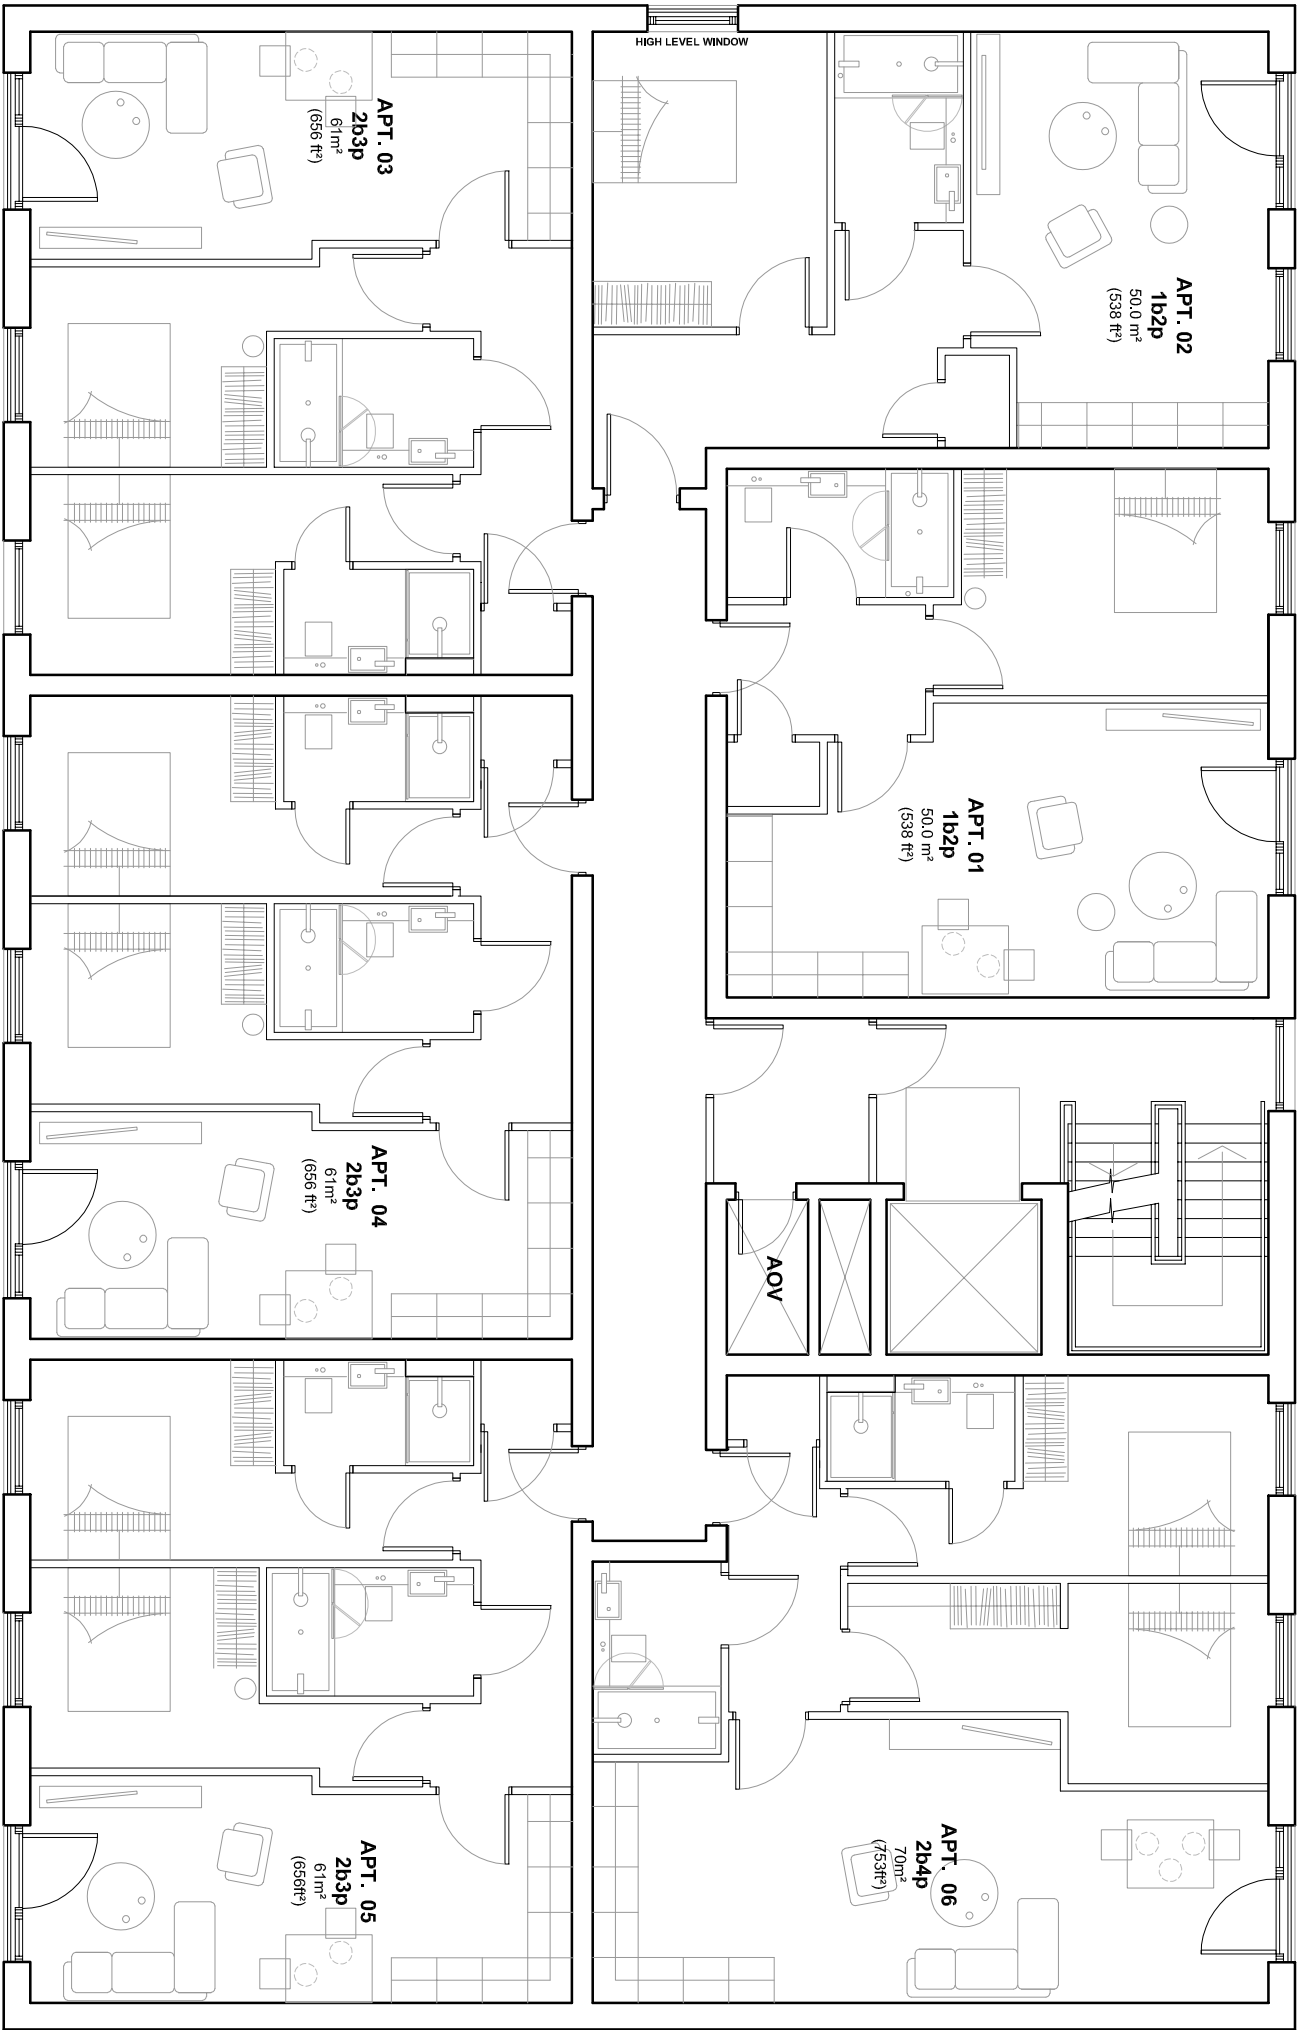

CESHIRE

Market Court
20-24 Church St
Atrincham
WA1 4DW
0161 929 7622

SURREY

100 High St
Esher
Surrey
KT10 9QJ
01372 203 335

PALATINE ROAD, NORTHEENDEN

GUSTAV BONNIER

PROPOSED FIRST FLOOR PLAN
DWG: 18158 (PJ) 121 G
DATE: 01.10.18
SCALE: 1:100 @ A3 DRAWN: MP