


NOTE: DO NOT SCALE FROM THIS DRAWING	
REV	DATE
DESCRIPTION	DRAWN
1. Initial design	1-11-18 MP
2. Commercial area amended	18-03-19 MP
3. Amenities to missing	16-04-19 FM
4. Amenities to missing	28-08-19 FM
5. Amenities to missing	22-03-20 FM
6. Bin store reduced	23-03-20 FM
7. Commercial bin store removed	19-11-20 FM
8. Floor Room & Ramp added, lift	15-01-21 SIC
9. no-postponed	04-02-21 SIC
10. Lift room size reduced and layout	15-02-21 SIC
11. Floor room size reduced and layout	24-02-21 SIC
12. meeting from 23.02.21	

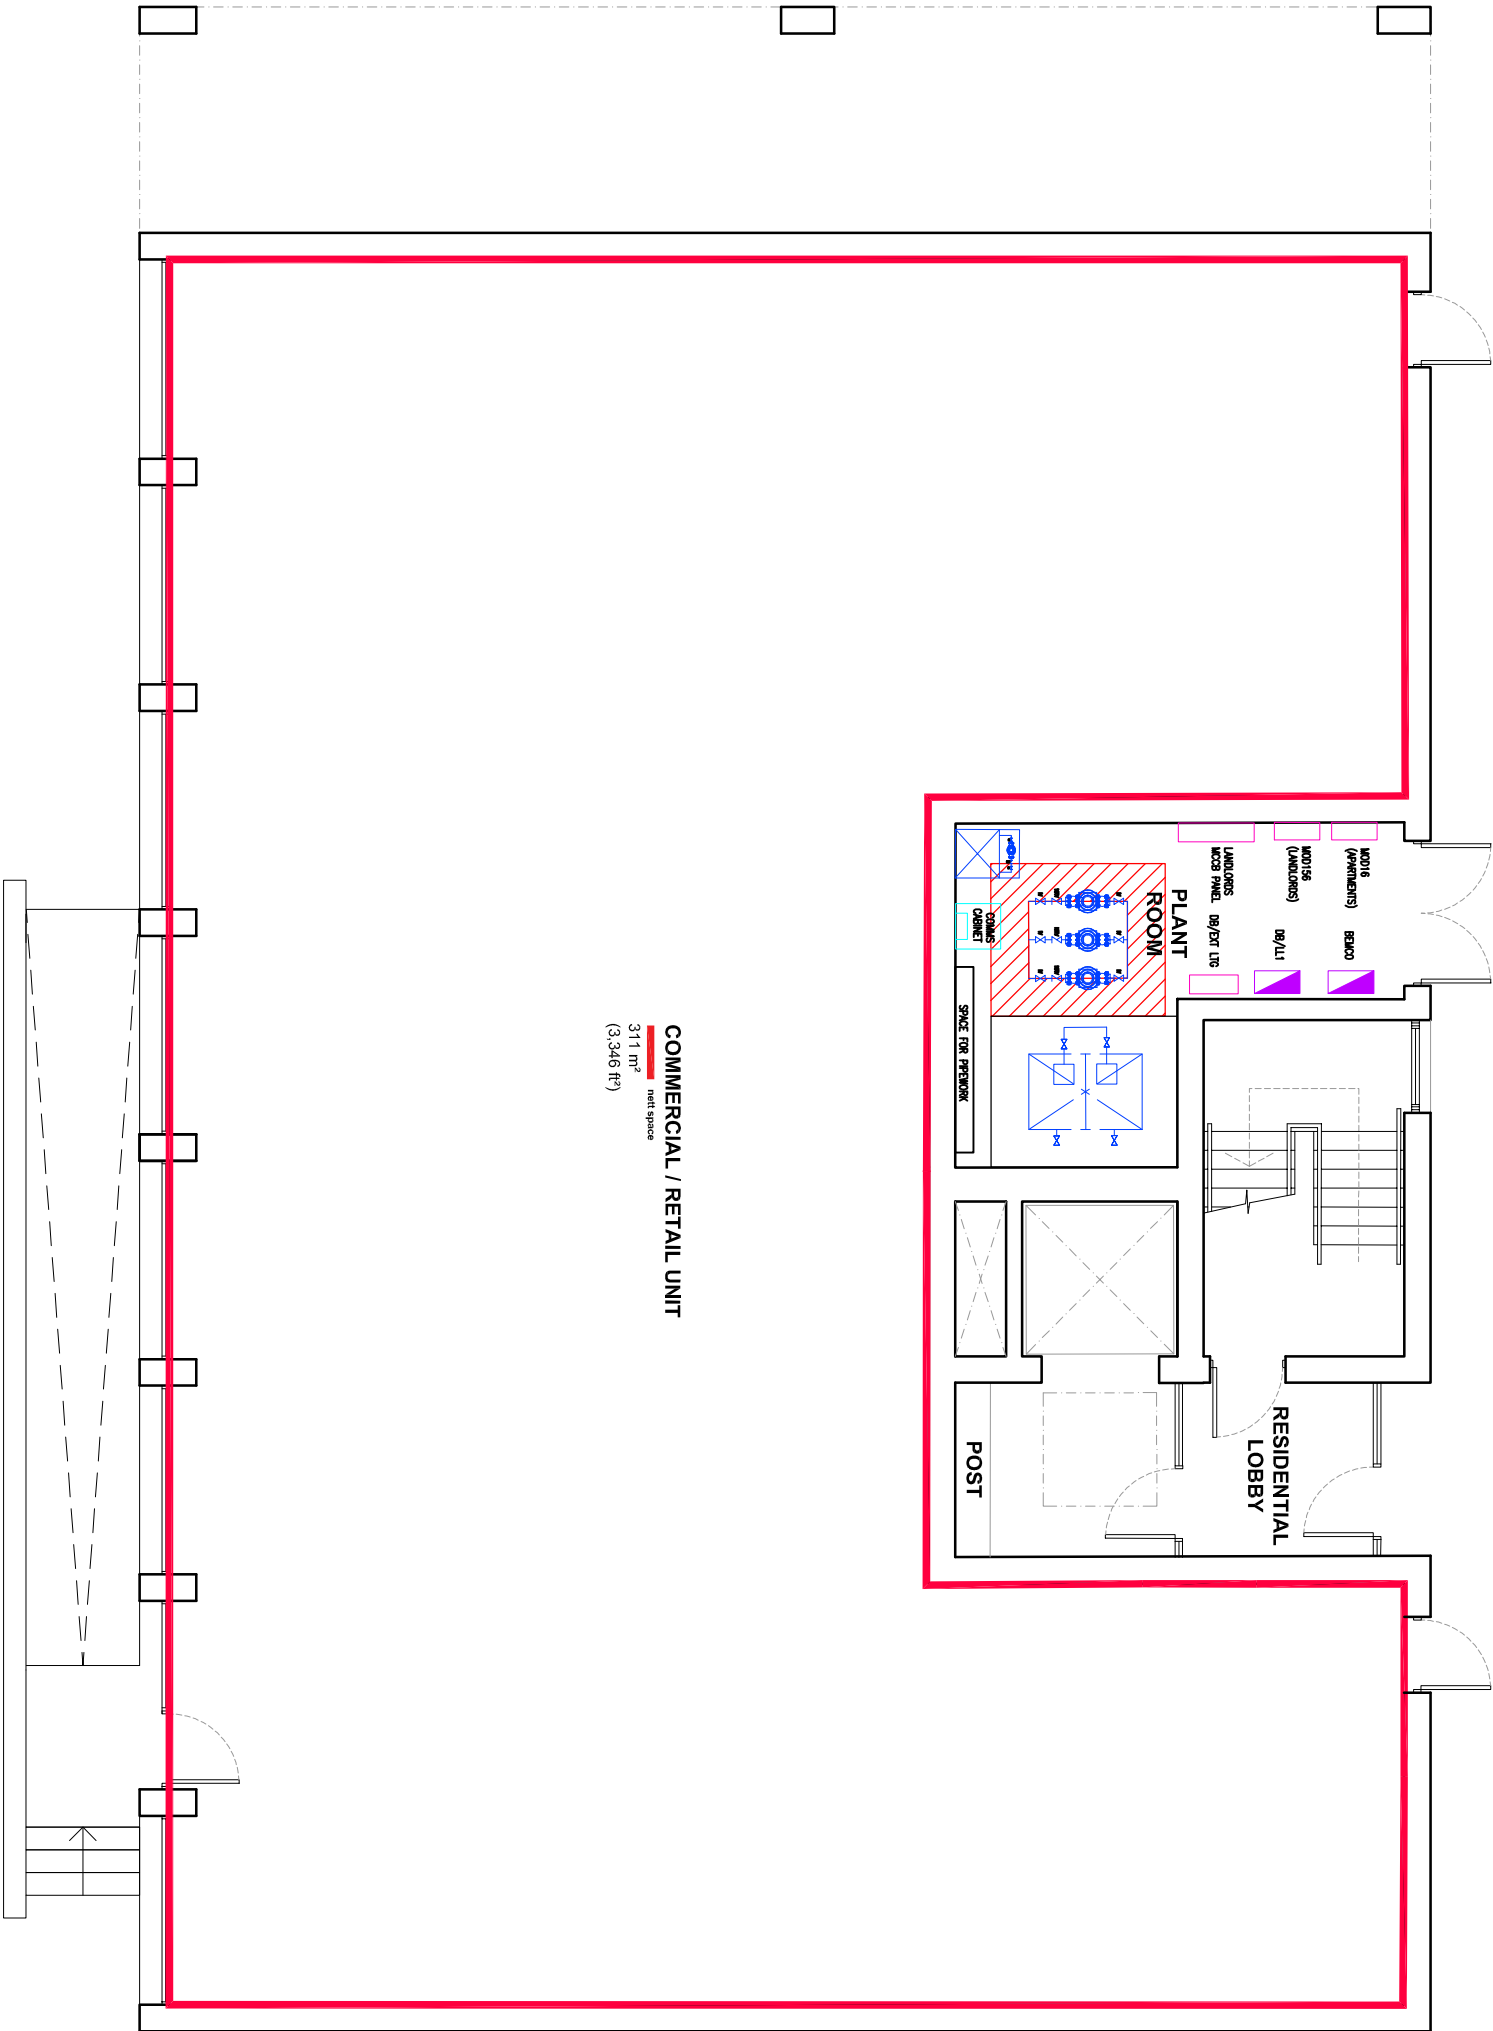

COMMERCIAL / RETAIL UNIT

311 m² net space

(3,346 ft²)

CHESHIRE

Market Court
20-24 Church St
Altrincham
WA14 4DW
0161 929 7622

SURREY

100 High St
Esher
Surrey
KT10 9QJ
01372 203 335

PALATINE ROAD, NORTHEENDEN

GUSTAV BONNIER

PROPOSED GROUND FLOOR PLAN

DWG: 18158 (PJ) 120 K

DATE: 01.10.18

SCALE: 1:100 @ A3 DRAWN: MP