




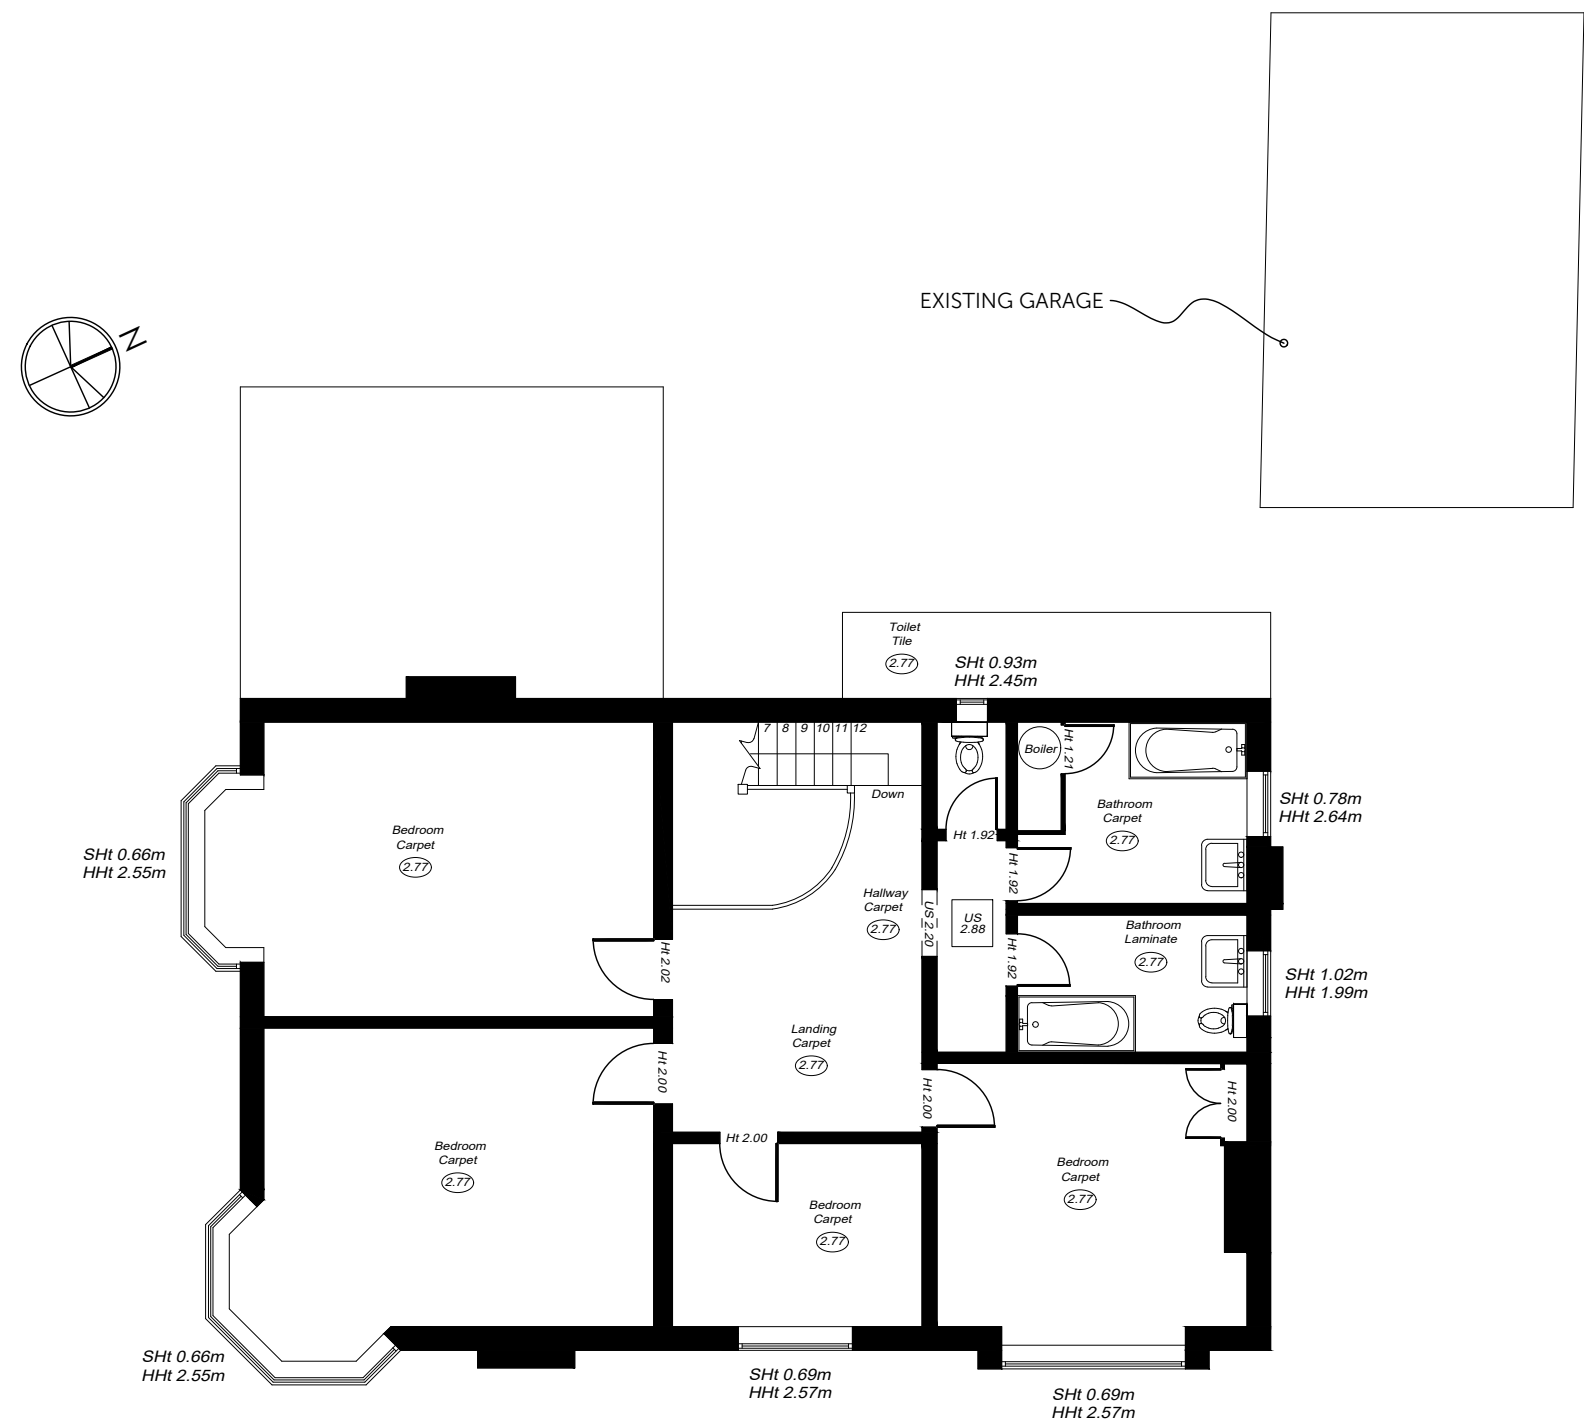

FIRST FLOOR PLAN

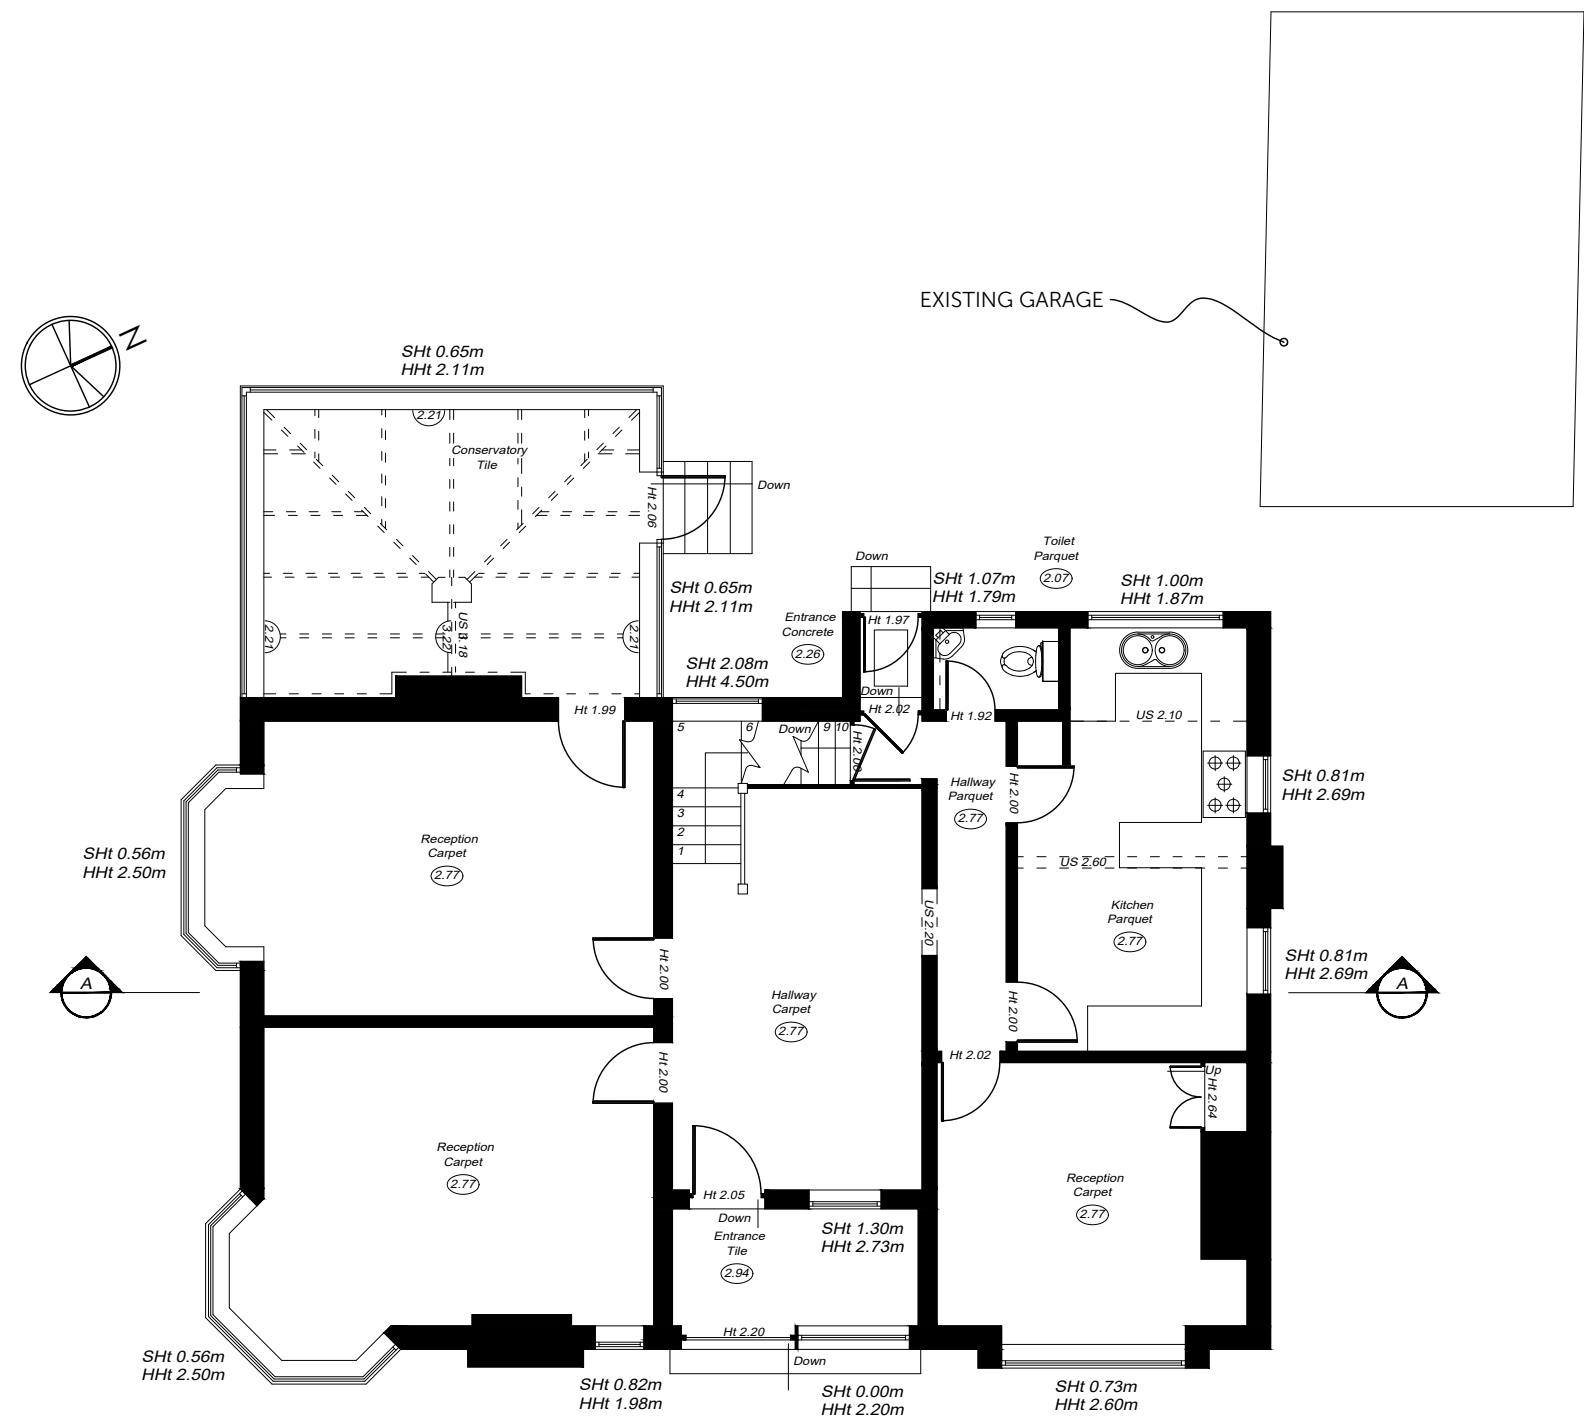


GROUND FLOOR PLAN

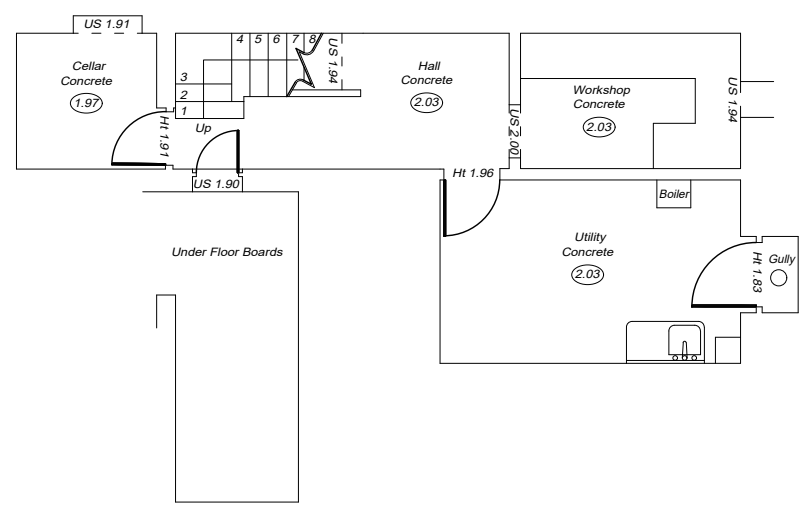

BASEMENT FLOOR PLAN



EAST ELEVATION

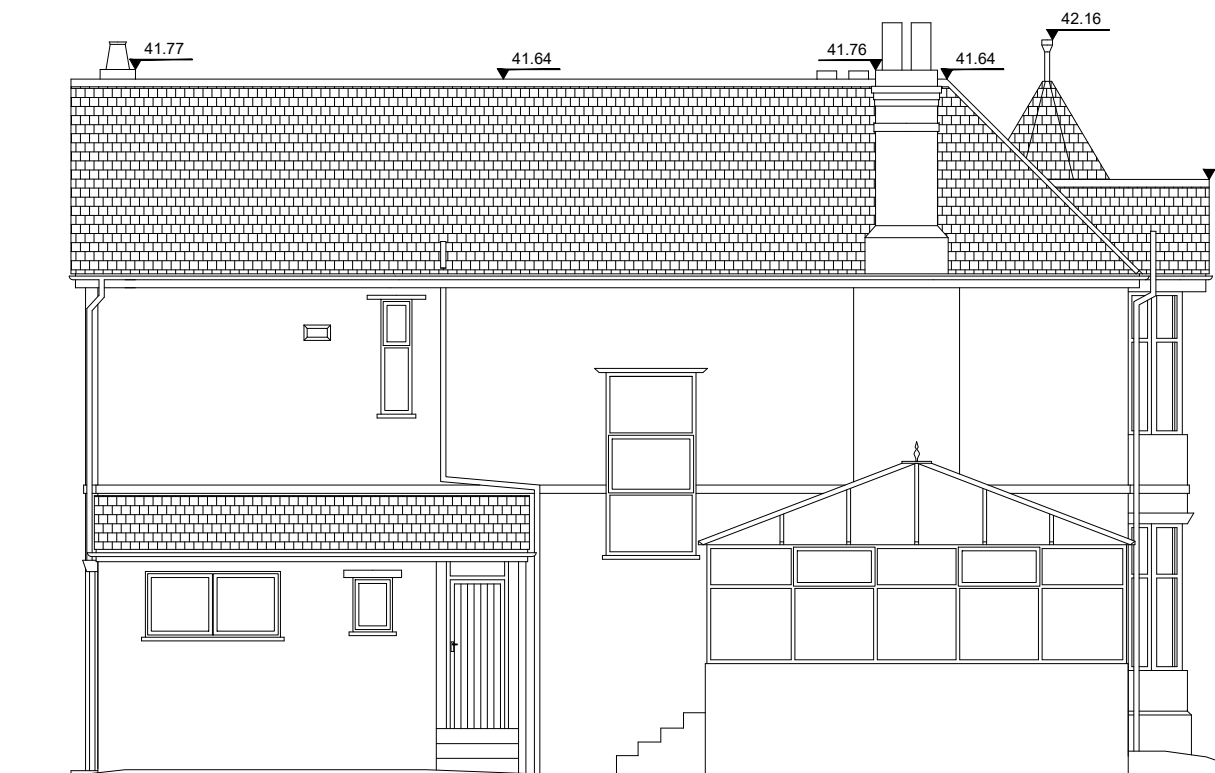

WEST ELEVATION



SOUTH ELEVATION



NORTH ELEVATION

Amendments:



FASCIATO
ARCHITECTS
architecture & interiors

14a Regent Road, Altrincham, WA14 1RP
T: 0161 233 0668 @fasciato_design
architects@fasciato.co.uk fasciato.co.uk

SCALE AS INDICATED AT A1
Scale of Drawing: Date:
1:100 04.2021

Project:
32 OAKER AVENUE, DIDSBURY

Drawing Title:

EXISTING PLANS AND ELEVATIONS

Drawing Number:

1766.EX12

NOTE:

© Fasciato Architects. Do not scale off this drawing.
All dimensions to be verified / checked before
commencement of construction/fabrication