


NOTE: DO NOT SCALE FROM THIS DRAWING			
REV. DESCRIPTION			
A	Issue for client	14-01-18	DATE DRAWN
B	Revised unit numbers	18-02-19	MP
C	Amendments to missing	16-04-19	EM
D	Amendments to missing	28-08-19	EM
E	AOV moved, corridor doors repositioned, lavous adjusted to overall length	14-01-21	SJC
F	Overall length reduced, apartment layout adjusted to suit	04-02-21	SJC
G	Furni wall adjusted to communal	18-02-21	SJC
H	Layout updated in line with client meeting from 23.02.21	24-02-21	SJC

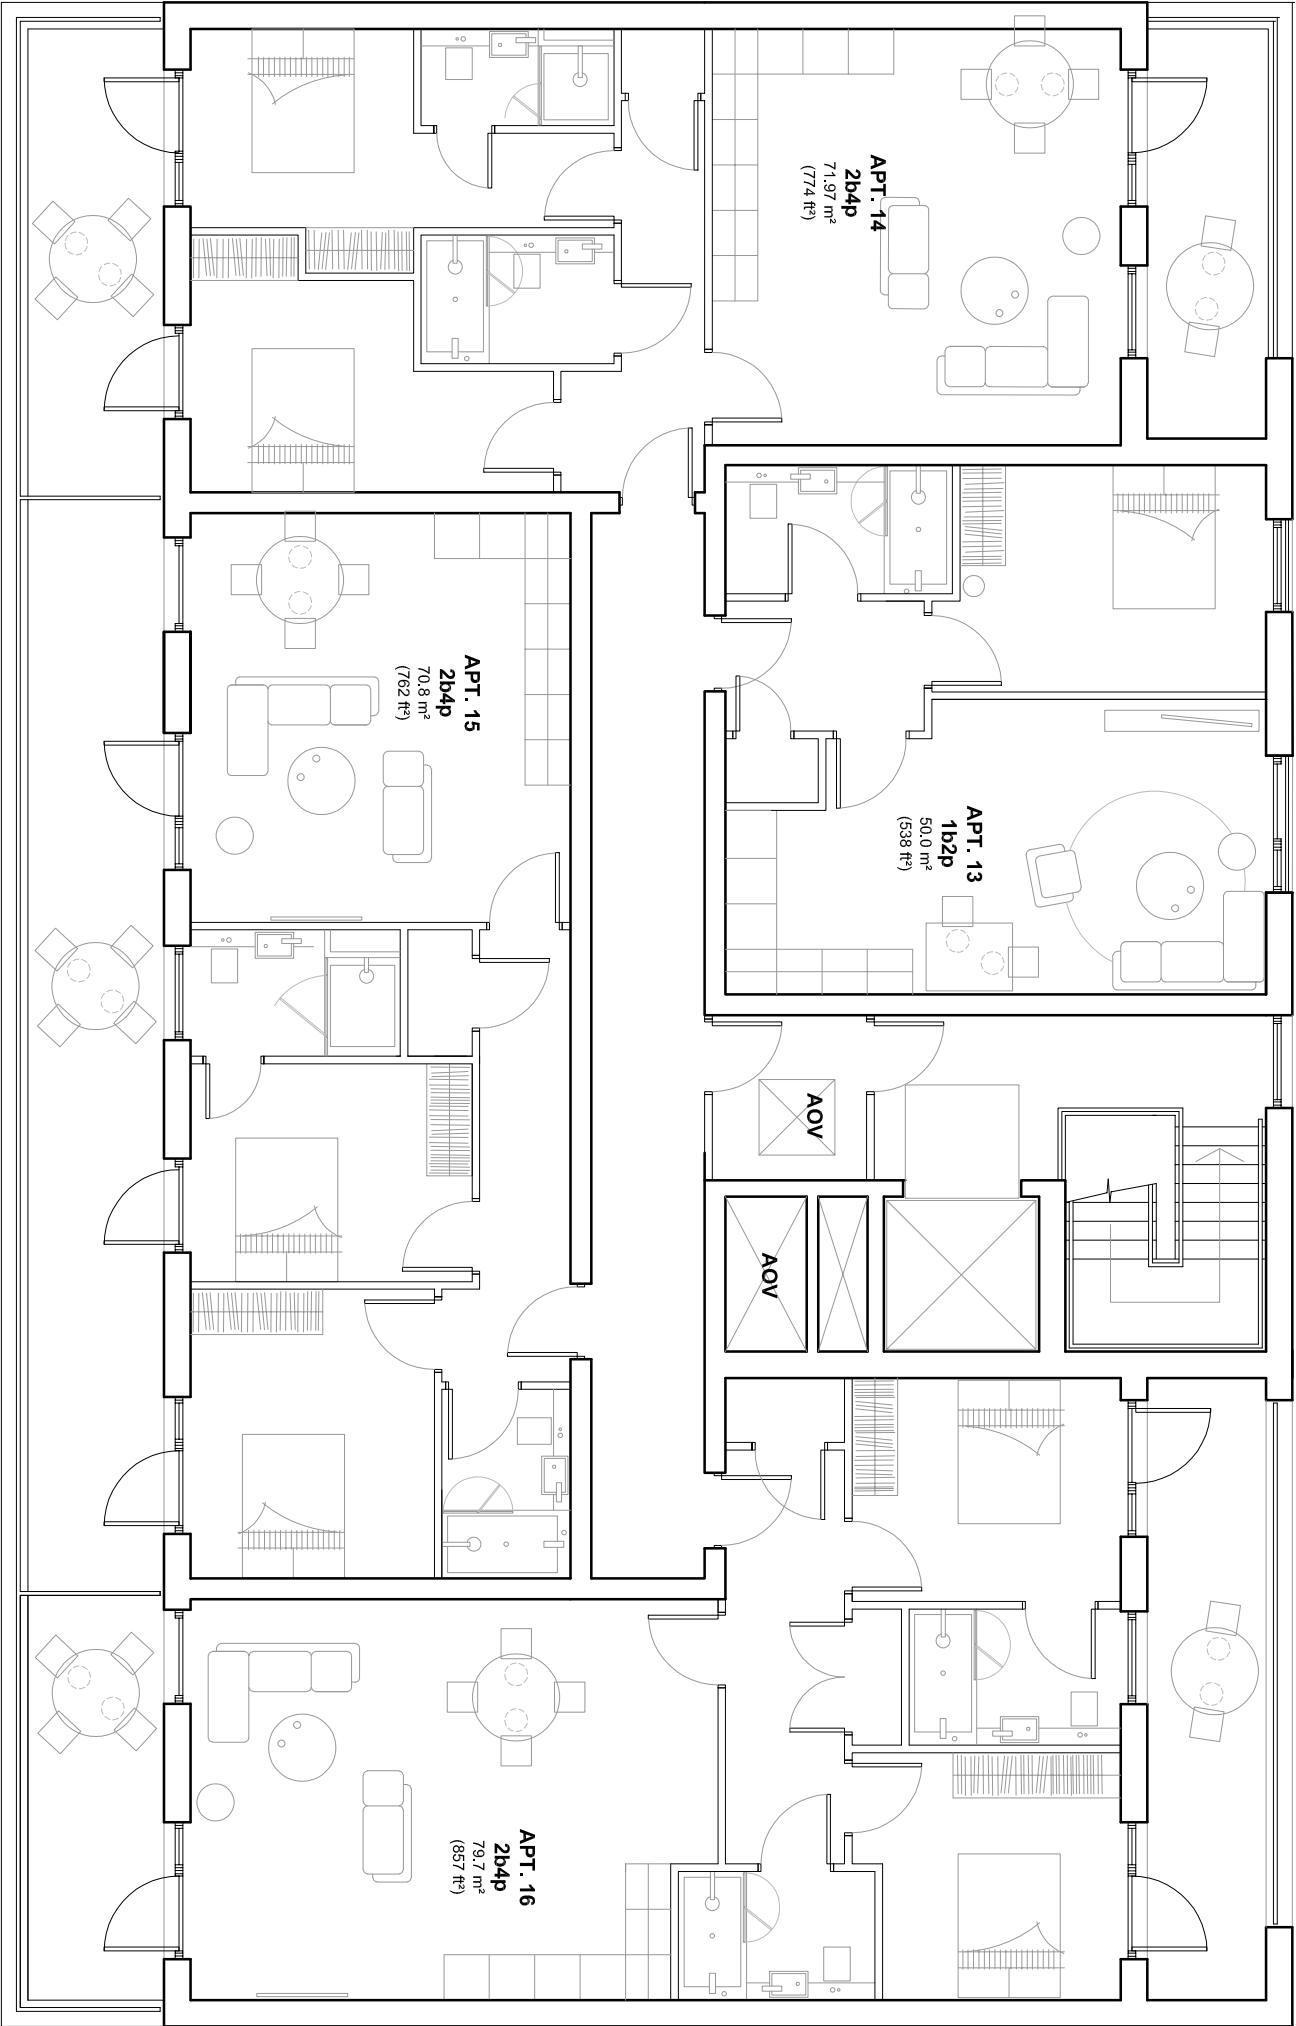

CHESHIRE

Market Court
20-24 Church St
Altrincham
WA14 4DW
0161 929 7622

SURREY

100 High St
Esher
Surrey
KT10 9QJ
01372 203 335

PALATINE ROAD, NORTHEENDEN

GUSTAV BONNIER

PROPOSED THIRD FLOOR PLAN
DWG: 18158 (PJ) 123 H
DATE: 01.10.18
SCALE: 1:100 @ A3 DRAWN: MP