



- notes:
- DO NOT SCALE FROM THIS DRAWING -
USE FIGURED DIMENSIONS ONLY.
 - TO BE READ IN CONJUNCTION WITH
ALL OTHER CONSULTANTS /
SPECIALISTS DRAWINGS. REPORT ANY
DISCREPANCIES BEFORE AFFECTED
WORK COMMENCES.
 - ALL SETTING OUT DIMENSIONS TO BE
CHECKED ON SITE BY CONTRACTOR
BEFORE WORK COMMENCES.

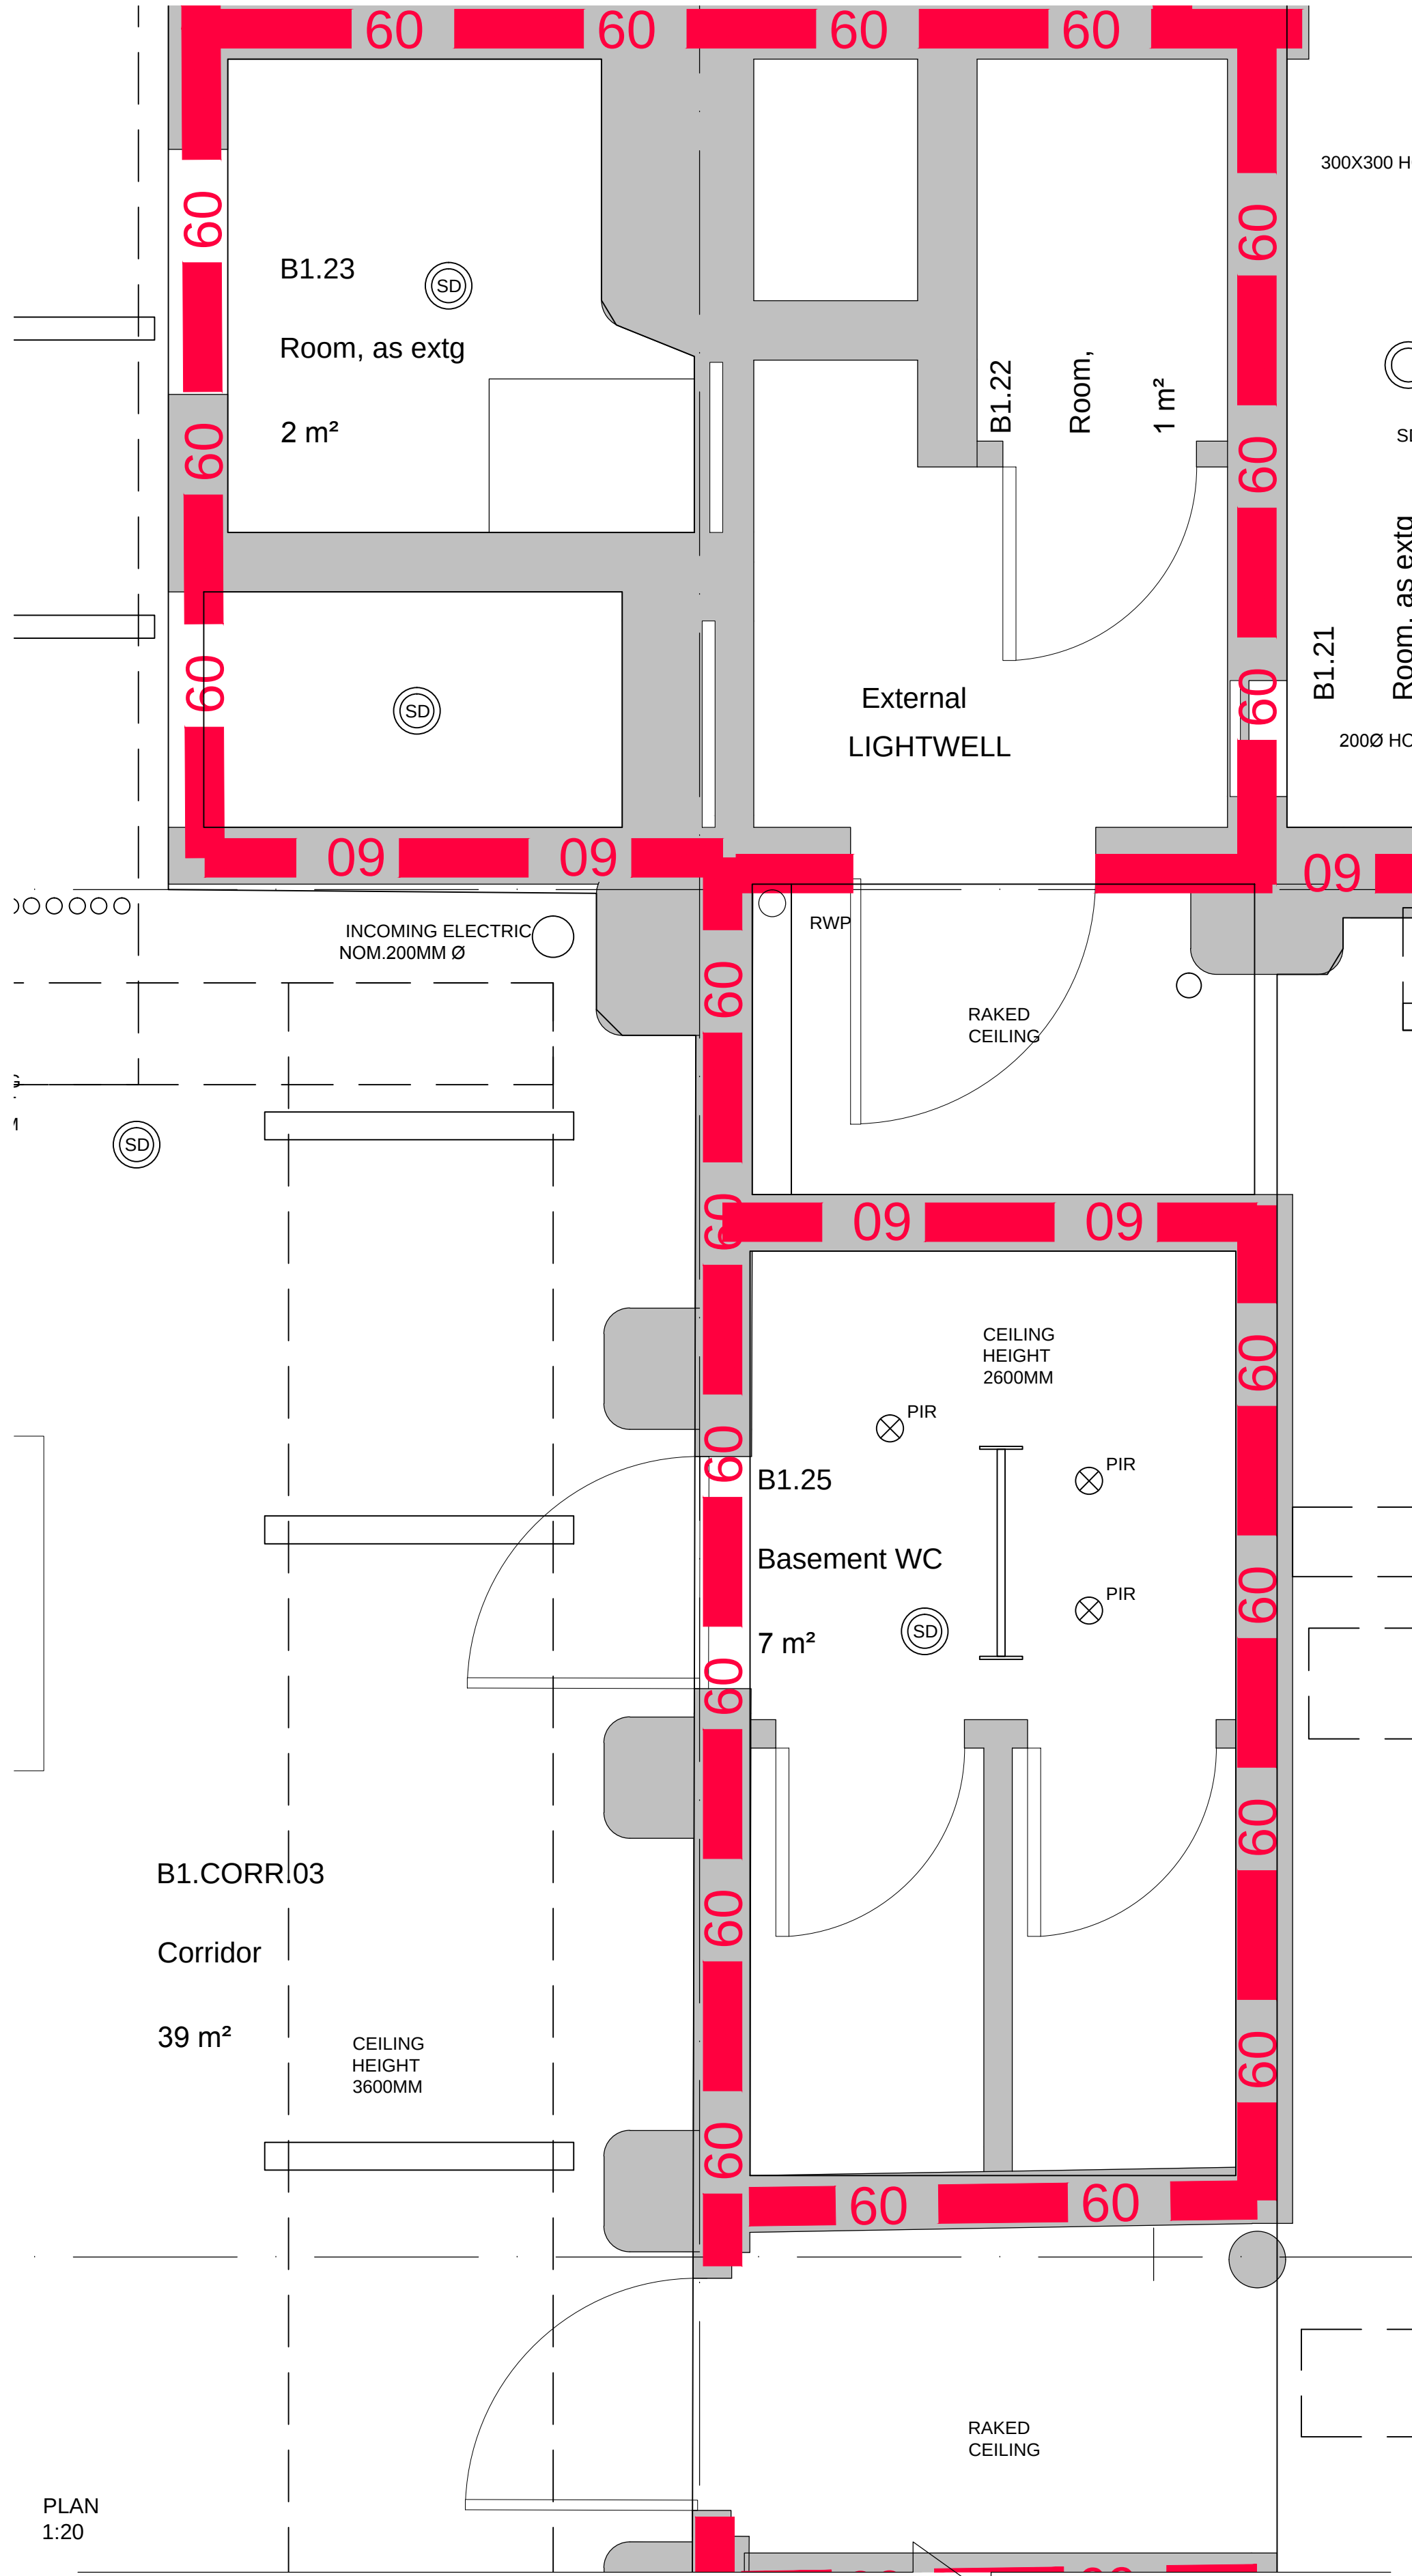

PLAN
1:20

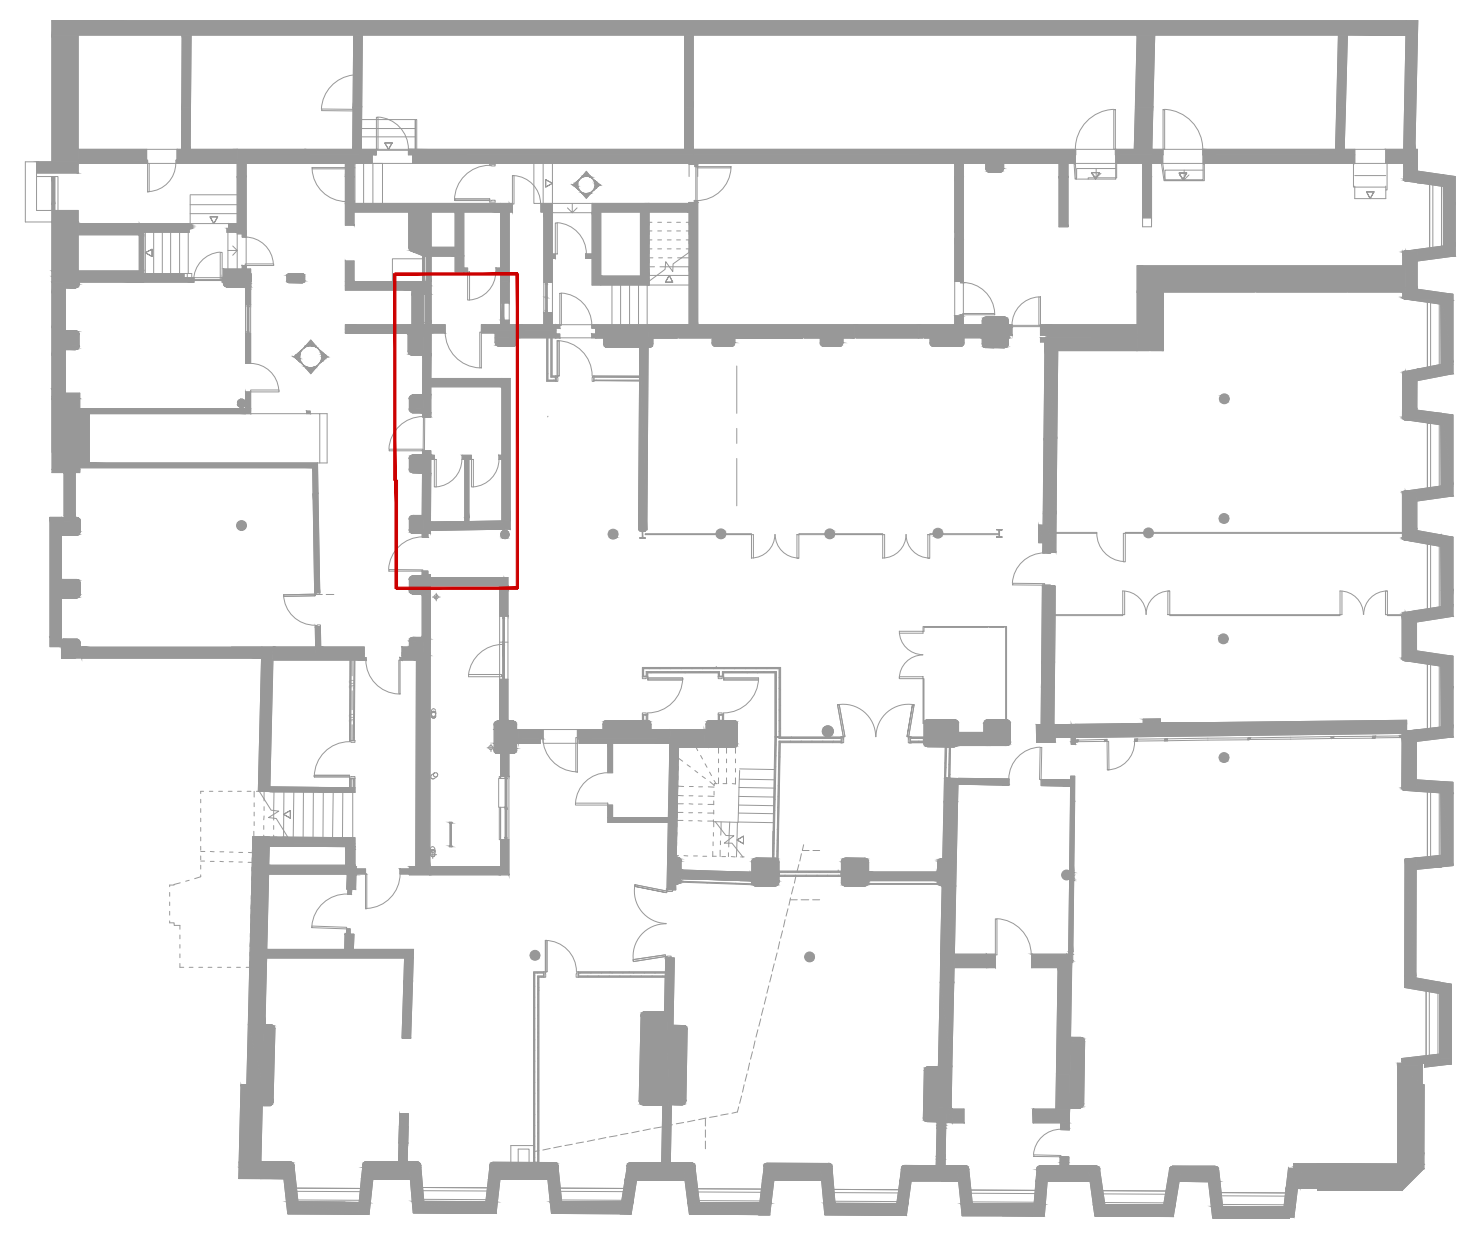

KEY

CLIENT	Manchester Metropolitan University
PROJECT	Ormond Building
TITLE	EXISTING REFLECTED CEILING PLAN B1.25
NUMBER	20608_P256
REVISION	-
STATUS	PLANNING
SCALE	1:20 @A1
DATE	05/03/21
DRAWN BY	SK
CHECKED BY	SG

seven.

Studios at:
61 Oxford Street,
MANCHESTER, M1 6EQ
t: 0161 226 5652

Clarendon House, Victoria Avenue,
HARROGATE, HG1 1DY
t: 01423 709 907

Galeri 6, Doc Victoria,
CAERNARFON, LL55 1SQ
t: 01286 685 253

24 Greville Street,
LONDON, EC4N 6SS
t: 0203 036 0691

REVISIONS	FIRST_ISSUE	31/03/21	SK	SG
DATE: DRAWN: CHECK				