





PROPOSED NORTH EAST FACING FRONT ELEVATION

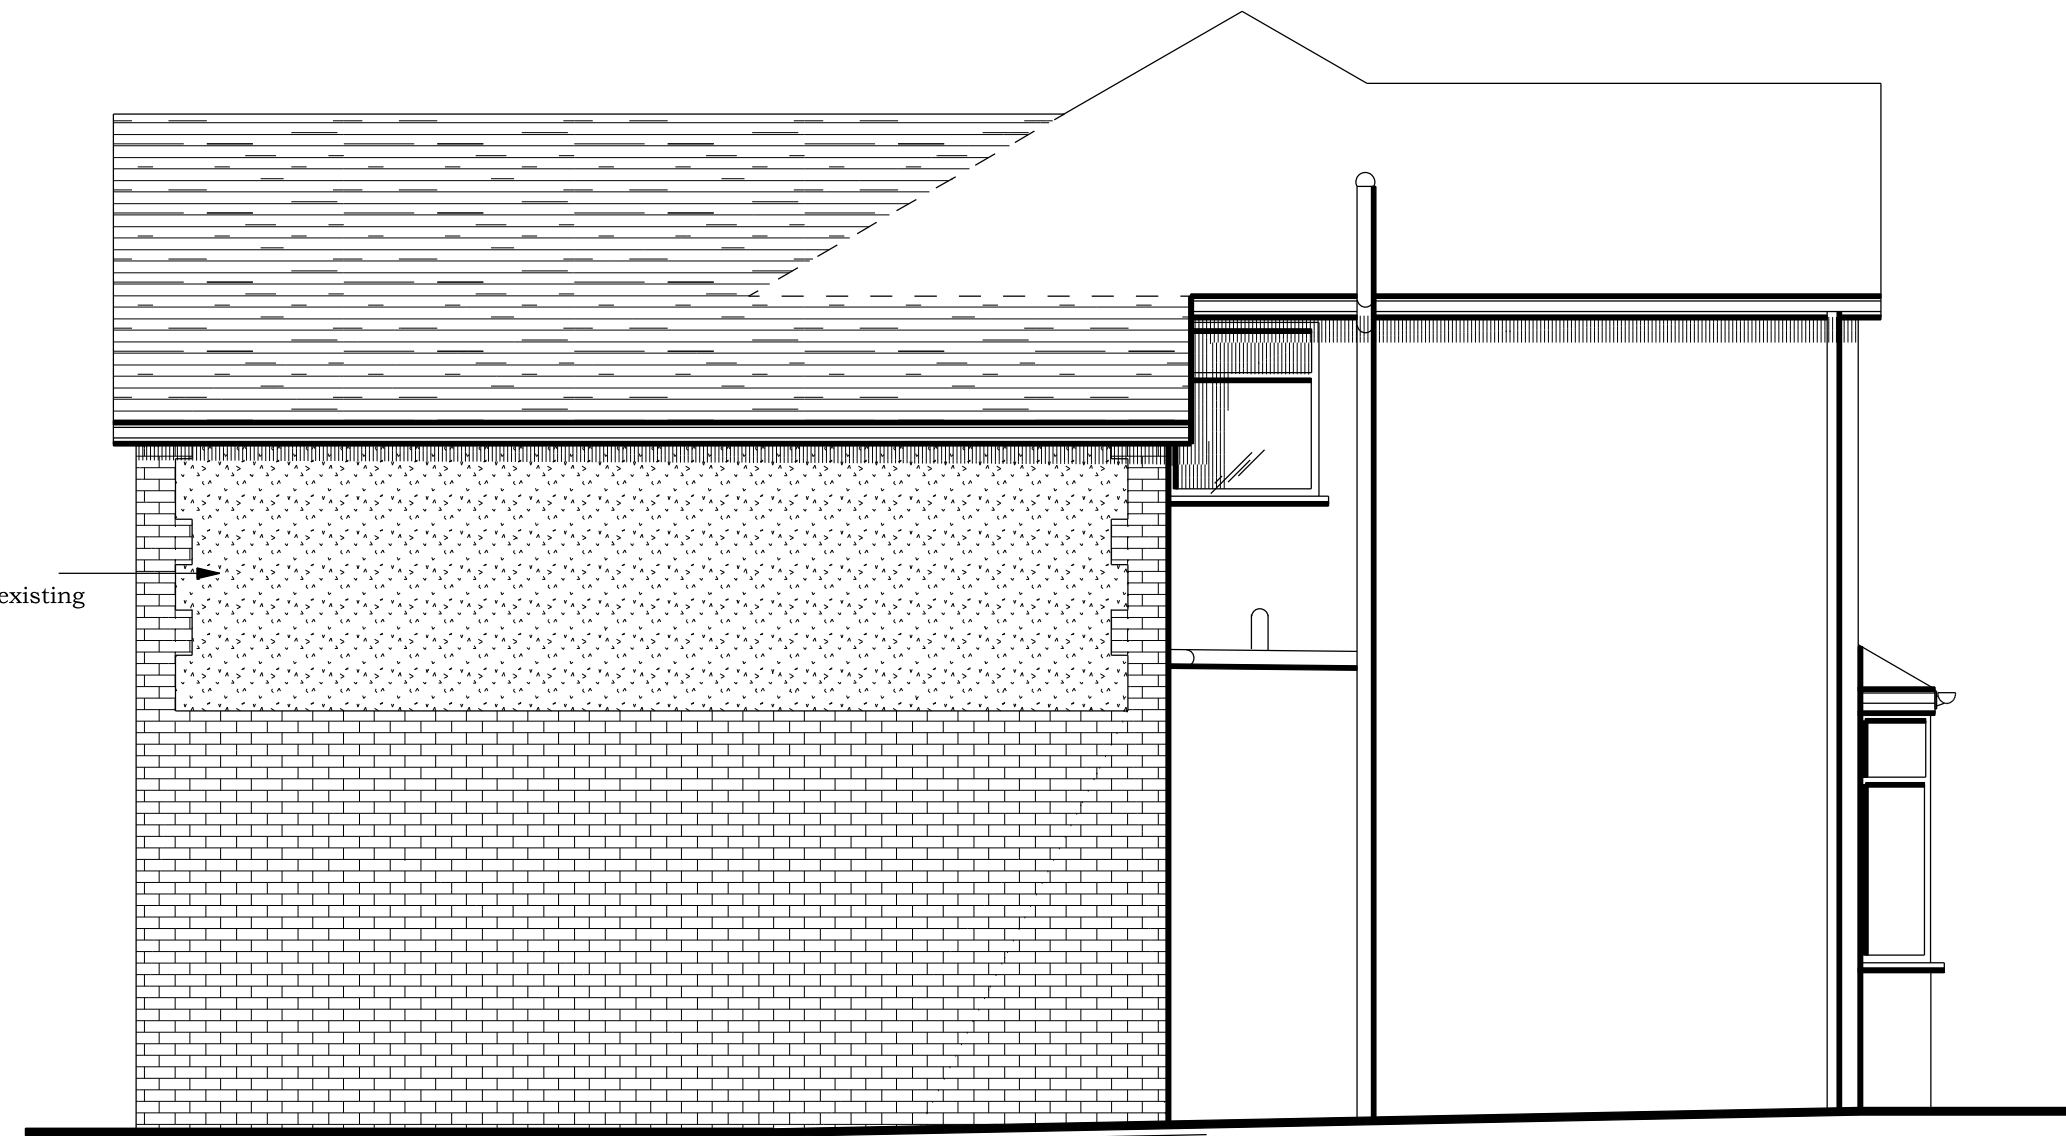


PROPOSED SOUTH EAST FACING SIDE ELEVATION



PROPOSED SOUTH WEST FACING REAR ELEVATION

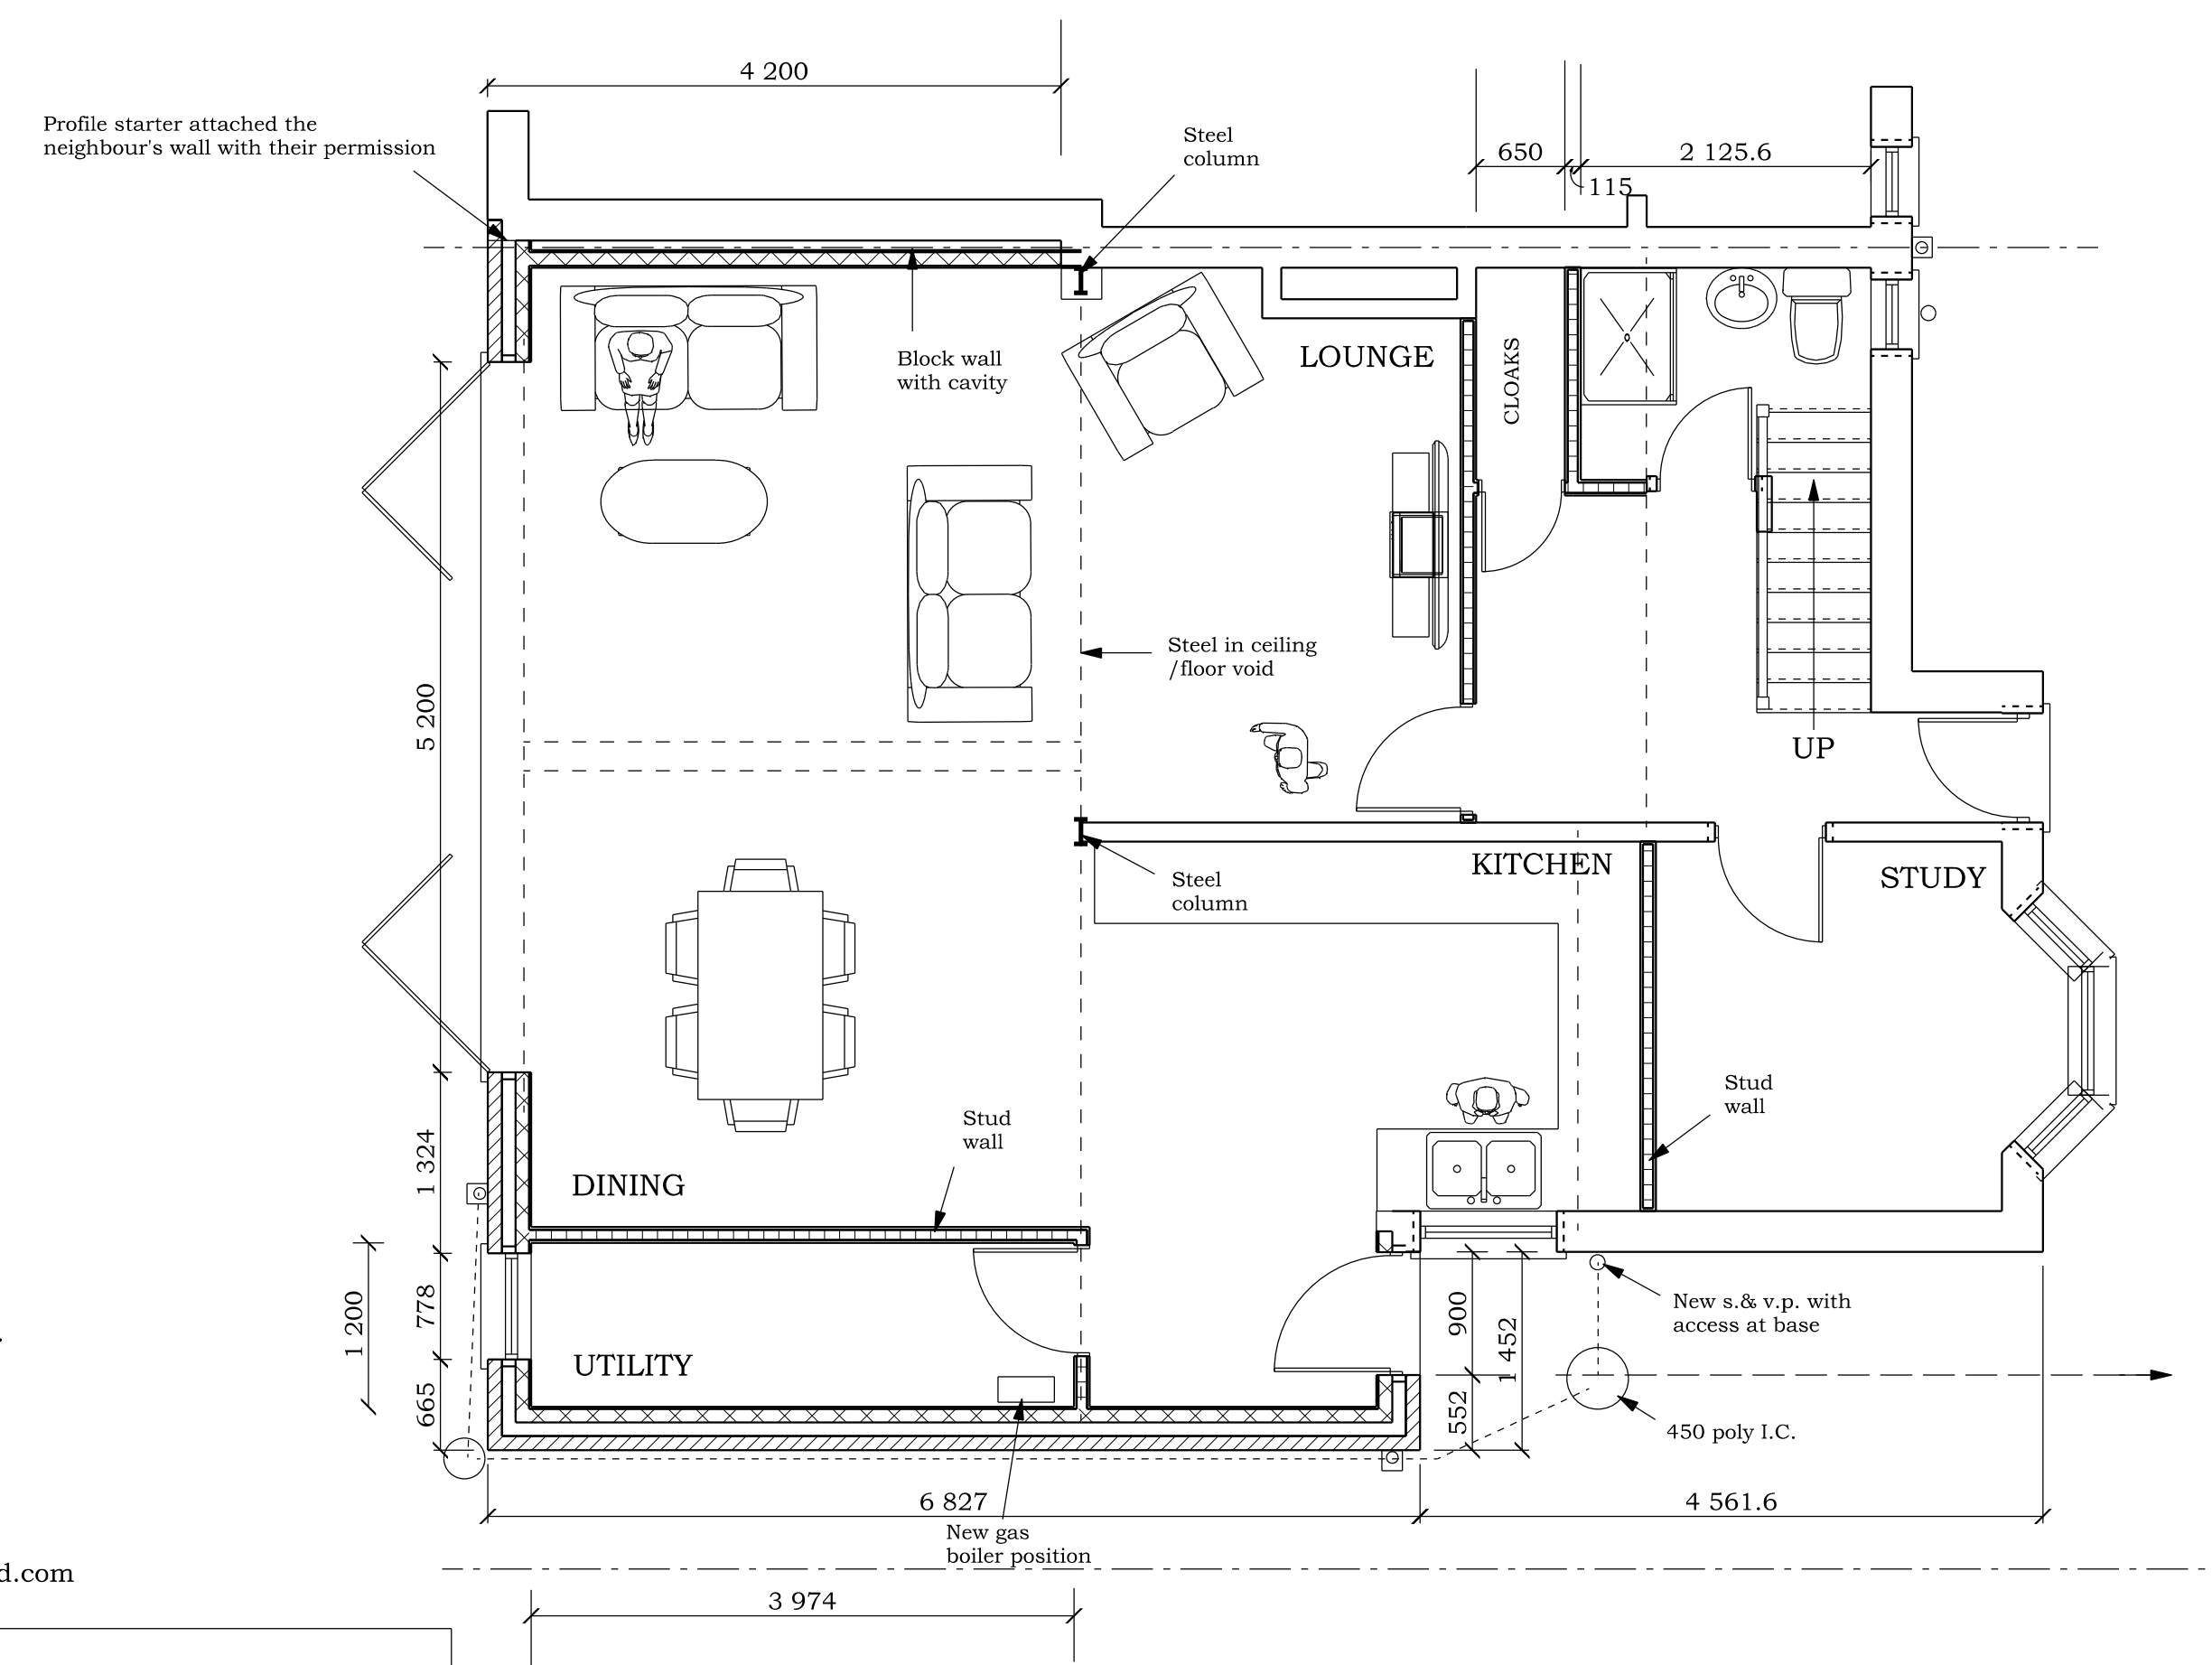


PROPOSED GROUND FLOOR PLAN

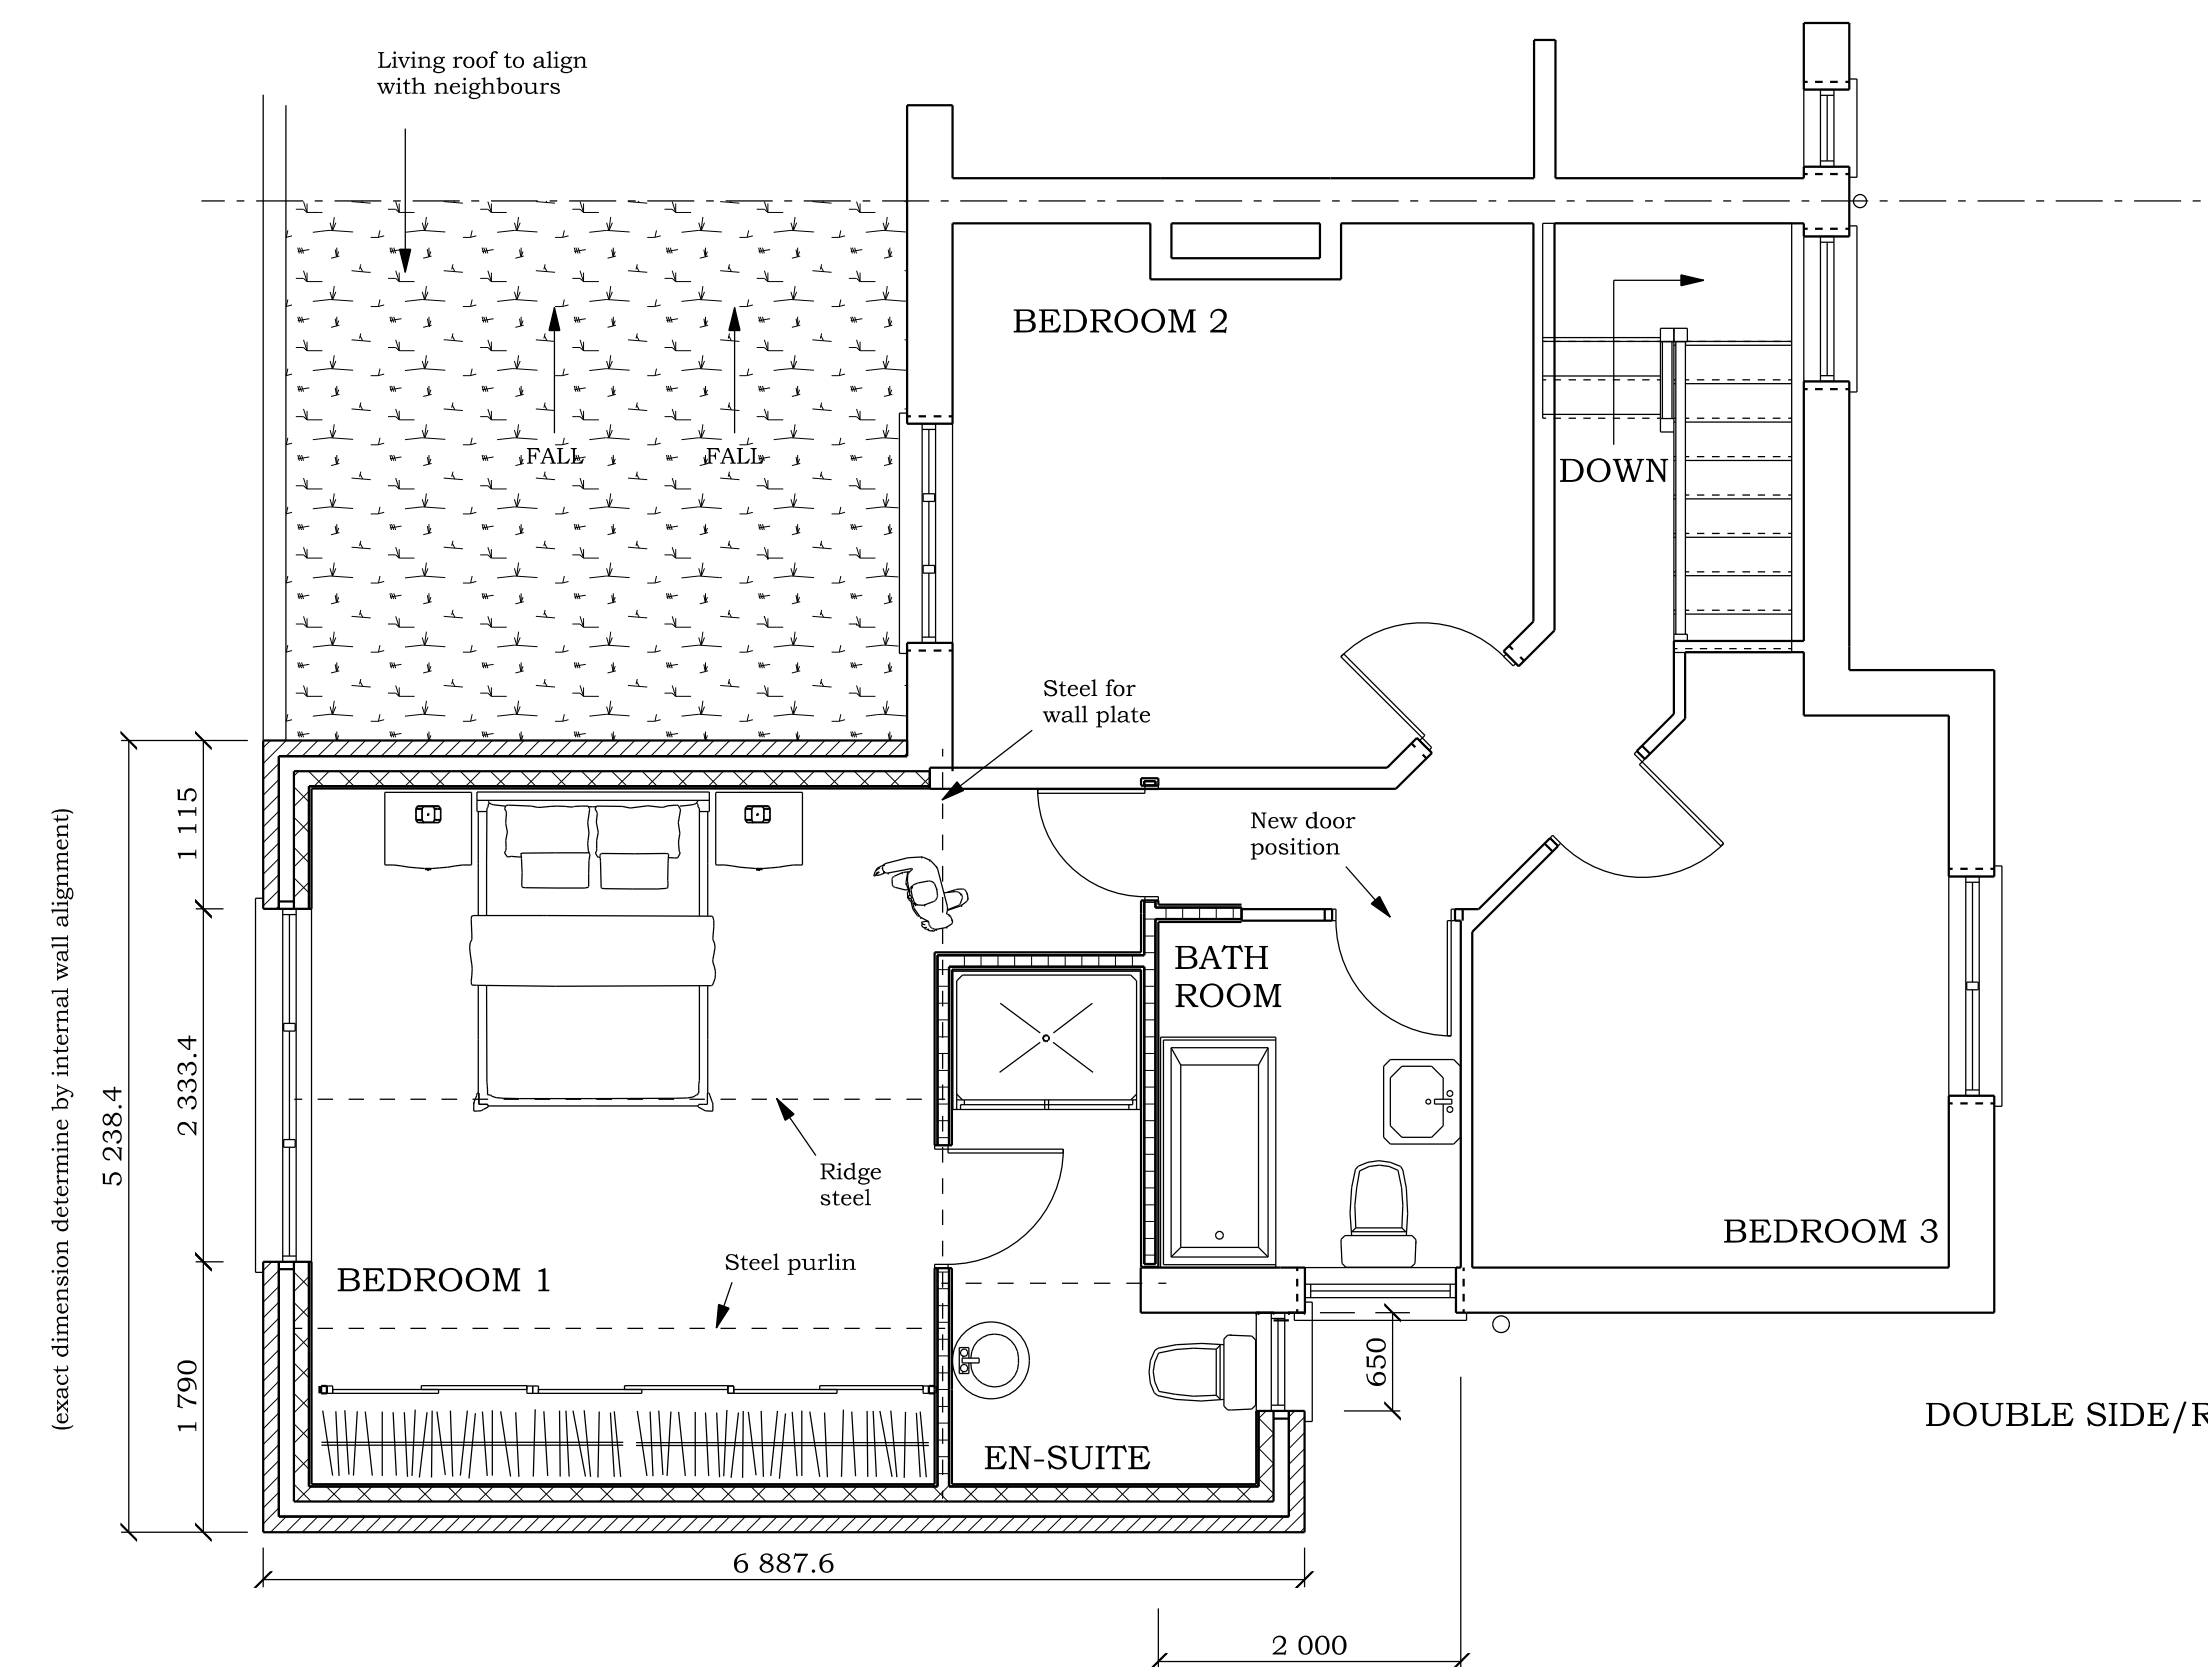

PROPOSED FIRST FLOOR PLAN

BRADLEY BUILDING DESIGN LTD.
KEEPERS COTTAGE,
LYME PARK,
DISLEY,
STOCKPORT.
SK12 2NS.
01625 858244
Mob 07989 326039
bradleybuildingdesign@btopenworld.com

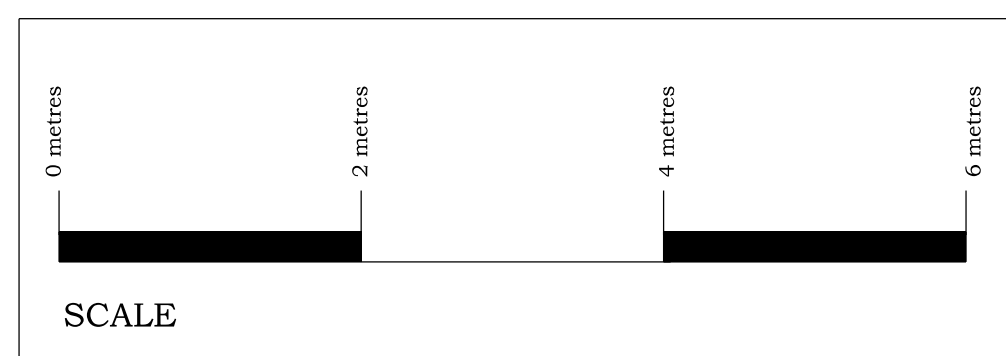

PROPOSED DWELLING
DOUBLE SIDE/REAR AND SINGLE STOREY REAR EXTENSION
for
Mr. and Mrs. Z. AHMAD,
at
165, EGERTON ROAD SOUTH,
MANCHESTER,
M21 0XD.
Scale 1:50 @ A1
Date DECEMBER 2020
Drawing Number 1948/2