
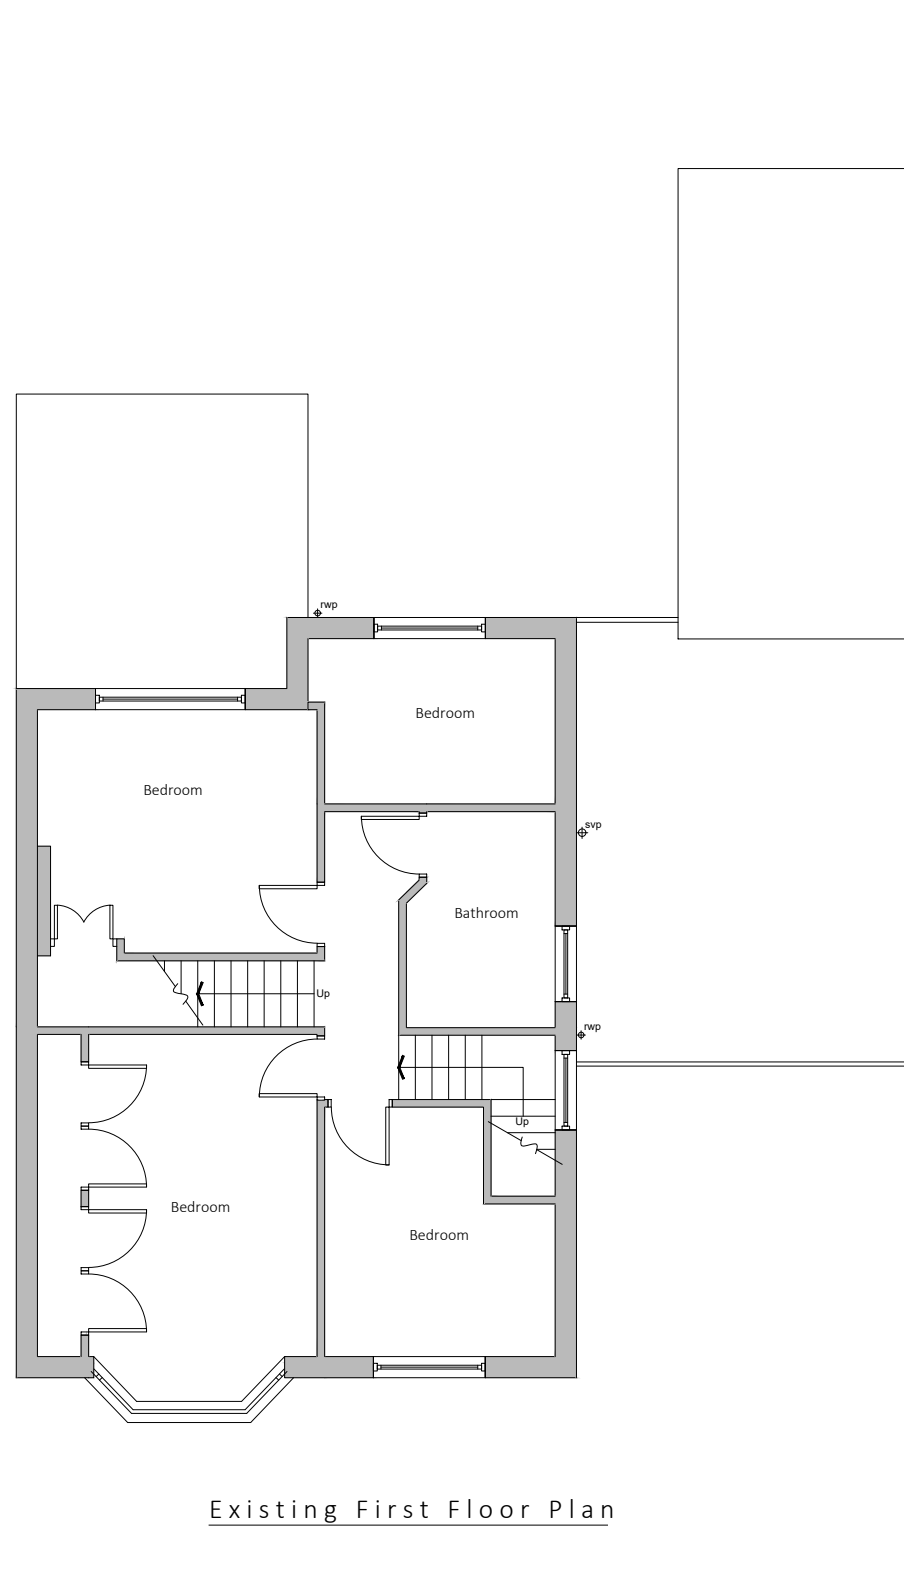


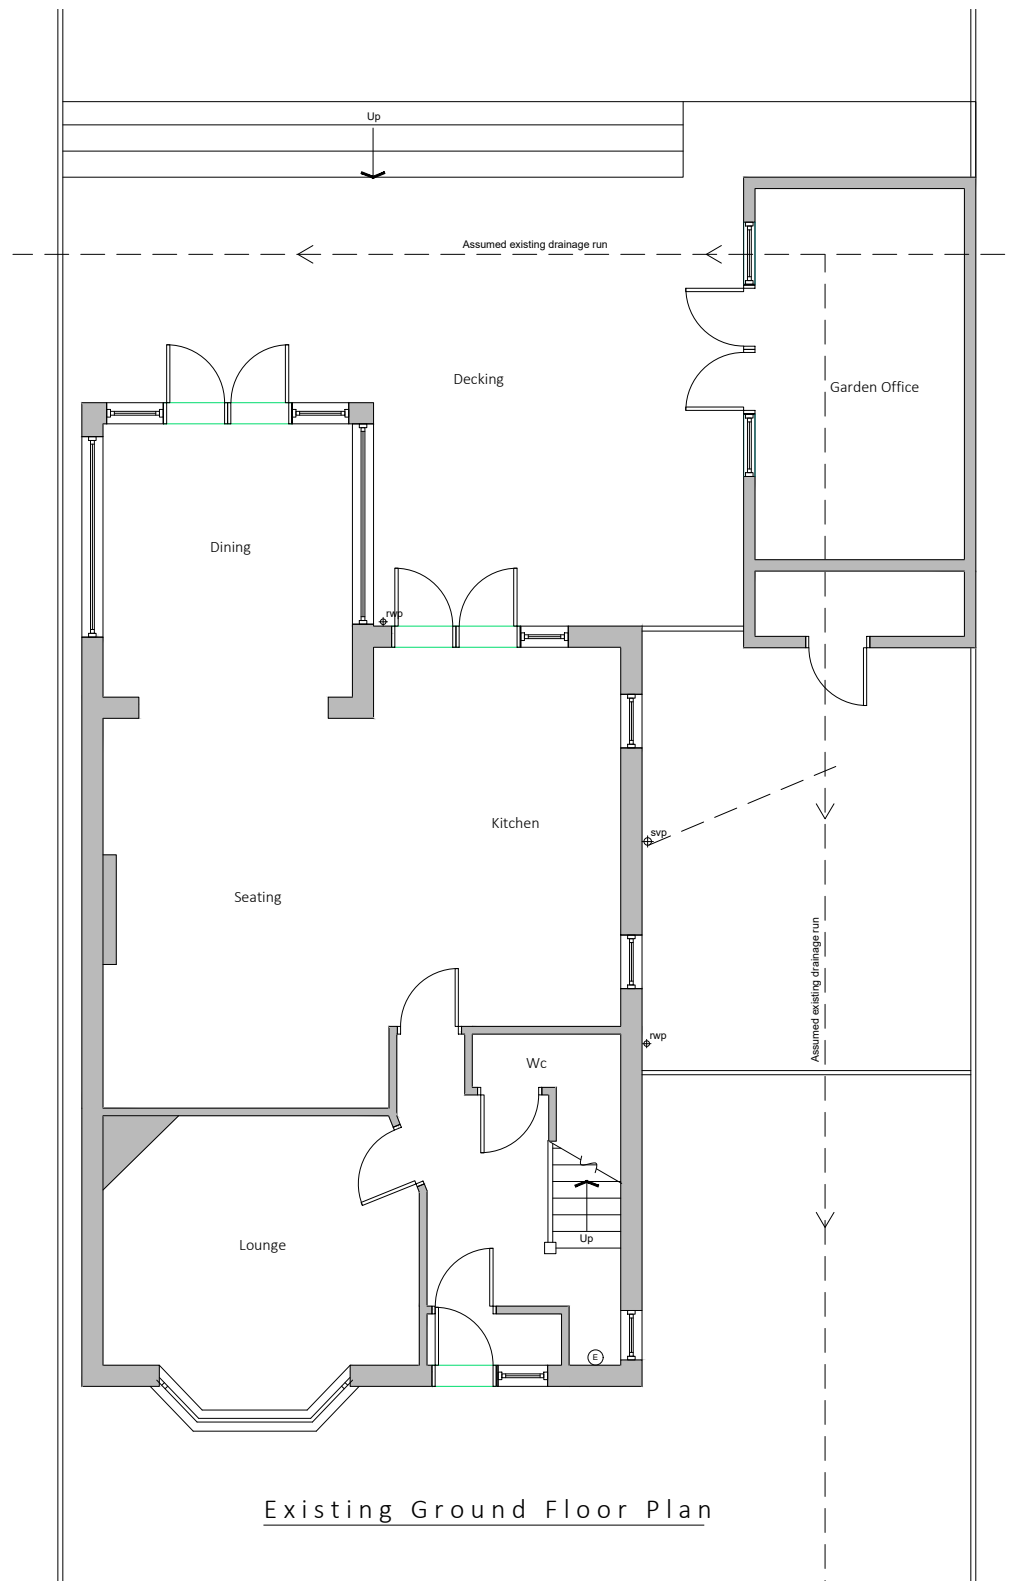

Existing drainage to be checked before construction commences and Architect informed of discrepancies from plans.

Contractors must check all dimensions on site and discrepancies to be reported immediately to the Architect before proceeding.

Assumed direction of joists marked on plan. Contractor must inspect the building prior to site start and inform Architect of any discrepancies prior to site start.

All new timber sizes to be checked and approved by building control prior to site start.



Dashed line indicates demolition.



Hatched area indicates existing walls.

**blu room**  
architecture

Project: 588 Wilmslow Road  
Didsbury

Drawing: Existing Plans

Project Ref: 20/062

Scale: 1:100

Drawn: IG


Date: Oct 2020

Drawing No:

01

Revision:

/

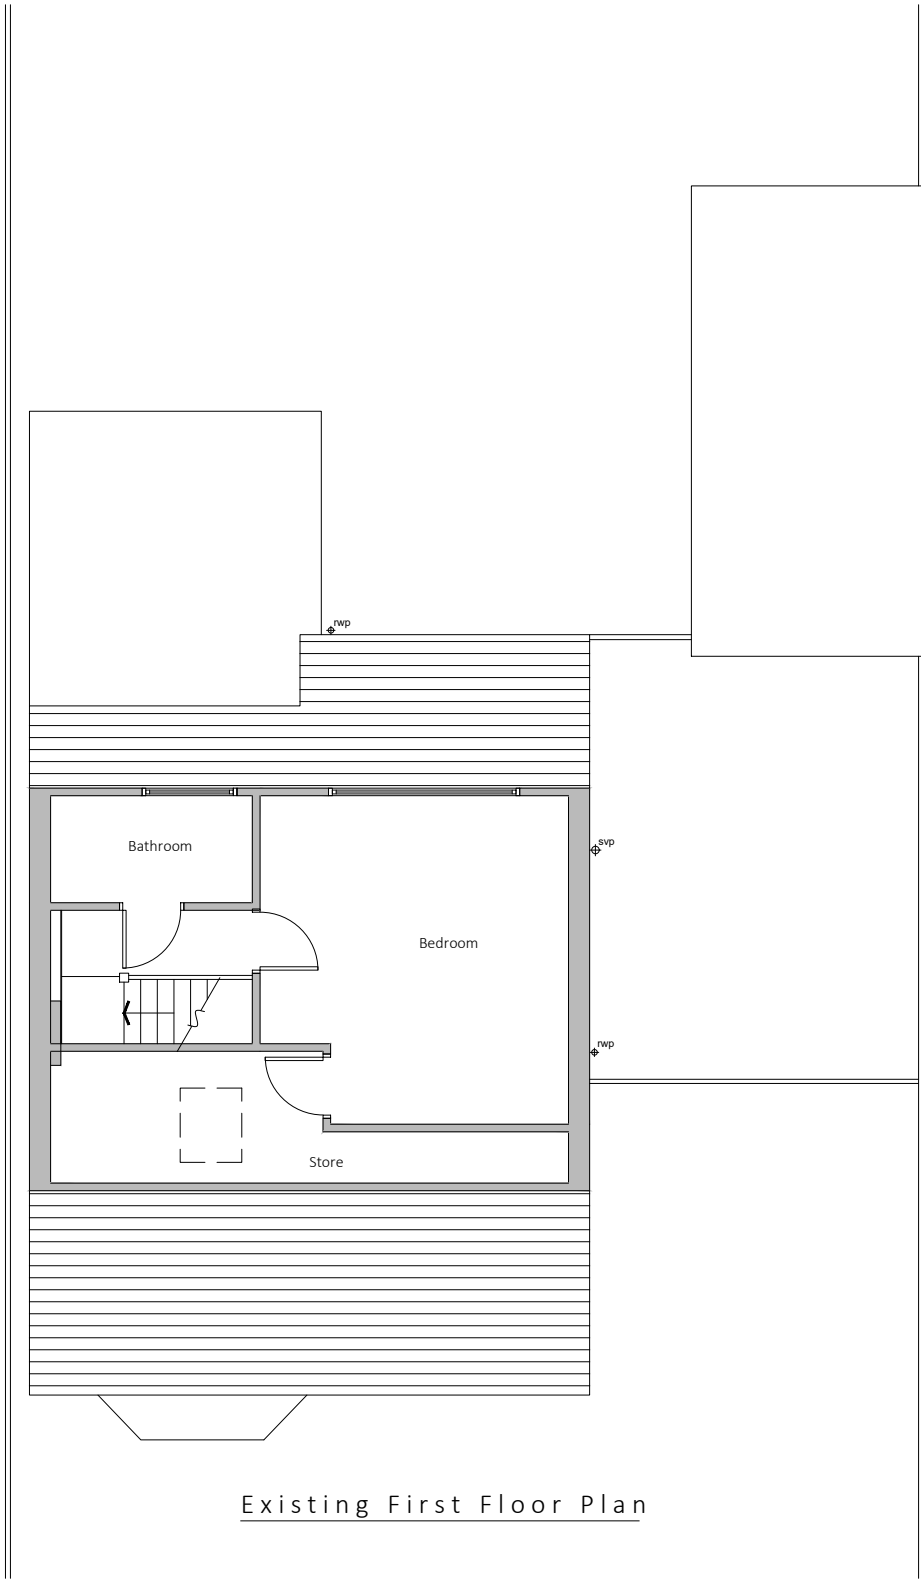

Existing drainage to be checked before construction commences and Architect informed of discrepancies from plans.

Contractors must check all dimensions on site and discrepancies to be reported immediately to the Architect before proceeding.

Assumed direction of joists marked on plan. Contractor must inspect the building prior to site start and inform Architect of any discrepancies prior to site start.

All new timber sizes to be checked and approved by building control prior to site start.



Dashed line indicates demolition.



Hatched area indicates existing walls.



|                                        |                |
|----------------------------------------|----------------|
| Project: 588 Wilmslow Road<br>Didsbury |                |
| Drawing: Existing Plans                |                |
| Project Ref: 20/062                    | Drawing No: 02 |
| Scale: 1:100                           |                |
| Drawn: IG                              | Revision: /    |
| Date: Oct 2020                         |                |



Existing Front Elevation



Existing Rear Elevation



Existing Side Elevation

Existing drainage to be checked before construction commences and Architect informed of discrepancies from plans.

Contractors must check all dimensions on site and discrepancies to be reported immediately to the Architect before proceeding.

Assumed direction of joists marked on plan. Contractor must inspect the building prior to site start and inform Architect of any discrepancies prior to site start.

All new timber sizes to be checked and approved by building control prior to site start.

**blu room**  
architecture

Project: 588 Wilmslow Road  
Didsbury

Drawing: Existing Elevations

Project Ref: 20/062

Scale: 1:100


Drawn: IG

Date: Oct 2020

Drawing No: 03

Revision:

/

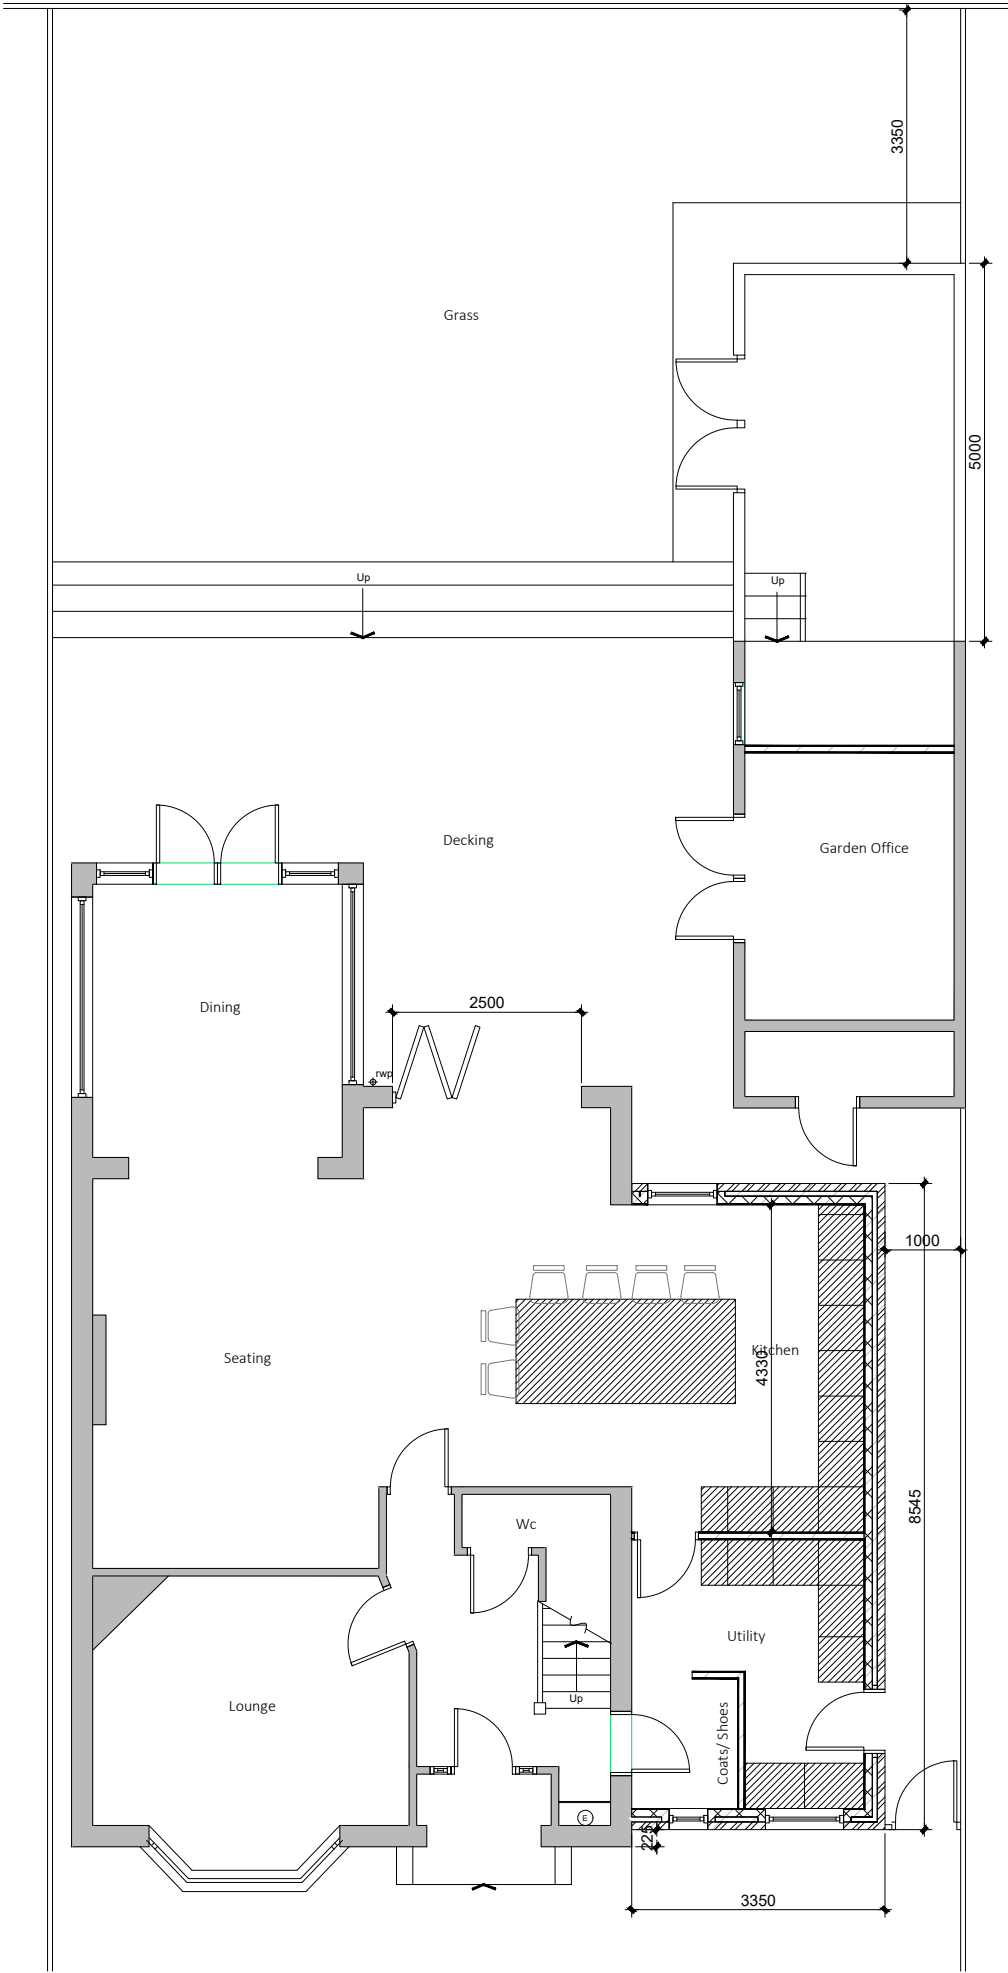

Existing drainage to be checked before construction commences and Architect informed of discrepancies from plans.

Contractors must check all dimensions on site and discrepancies to be reported immediately to the Architect before proceeding.

Assumed direction of joists marked on plan. Contractor must inspect the building prior to site start and inform Architect of any discrepancies prior to site start.

All new timber sizes to be checked and approved by building control prior to site start.

Dashed line indicates steel beam.


Hatched area indicates existing walls.

**blu room**  
architecture

Project: 588 Wilmslow Road  
Didsbury

Drawing: Ground Floor Plan

|                     |                |
|---------------------|----------------|
| Project Ref: 20/062 | Drawing No: 04 |
| Scale: 1:100        |                |
| Drawn: IG           | Revision: /    |
| Date: Oct 2020      |                |

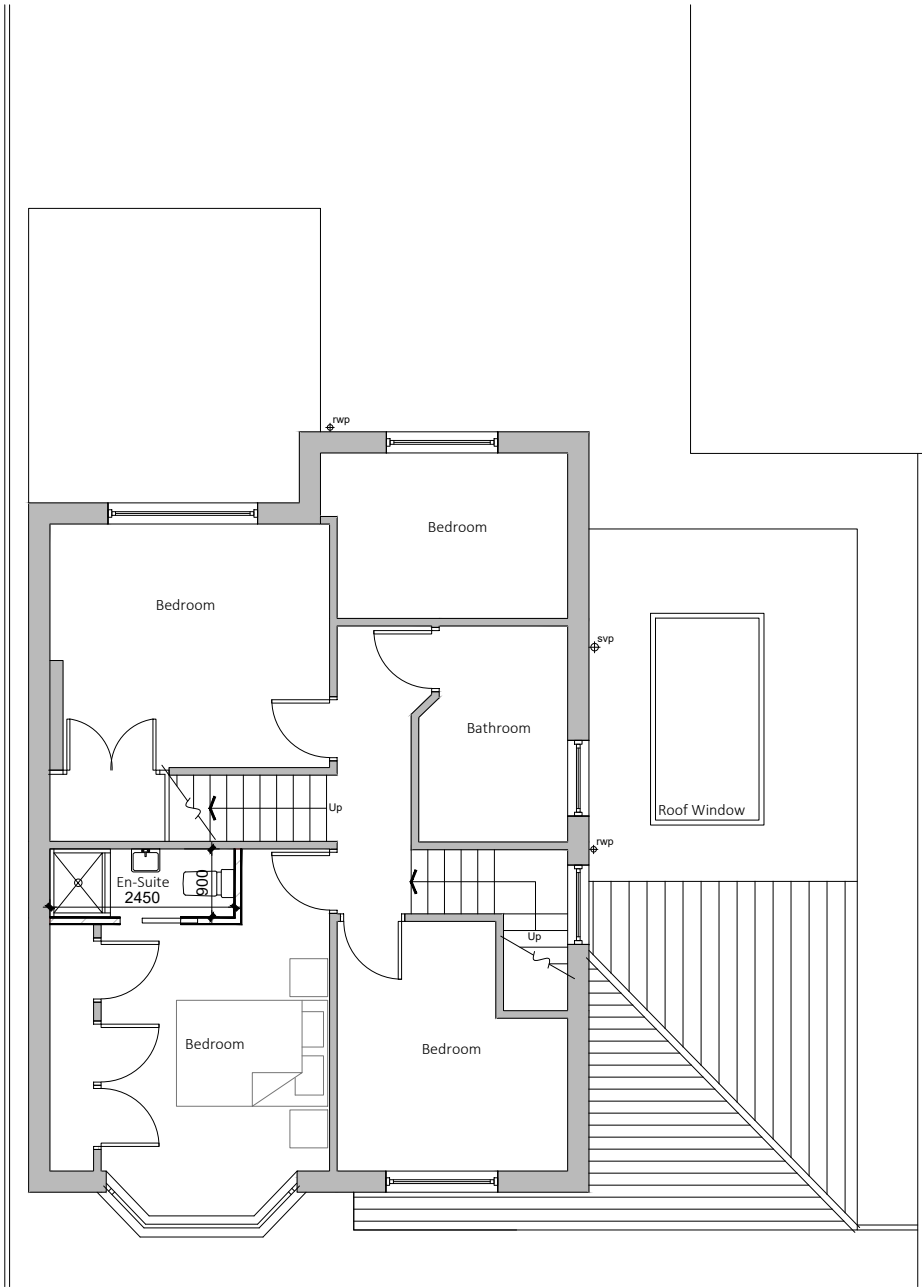

Existing drainage to be checked before construction commences and Architect informed of discrepancies from plans.

Contractors must check all dimensions on site and discrepancies to be reported immediately to the Architect before proceeding.

Assumed direction of joists marked on plan. Contractor must inspect the building prior to site start and inform Architect of any discrepancies prior to site start.

All new timber sizes to be checked and approved by building control prior to site start.


 Dashed line indicates steel beam.

 Hatched area indicates existing walls.



|                                        |                          |
|----------------------------------------|--------------------------|
| Project: 588 Wilmslow Road<br>Didsbury |                          |
| Drawing: First Floor Plan              |                          |
| Project Ref: 20/062                    | Drawing No:<br><b>05</b> |
| Scale: 1:100                           |                          |
| Drawn: IG                              | Revision:<br>/           |
| Date: Oct 2020                         |                          |

DRAWINGS NOT TO BE SCALED FROM - ONLY USE DIMENSIONS INDICATED

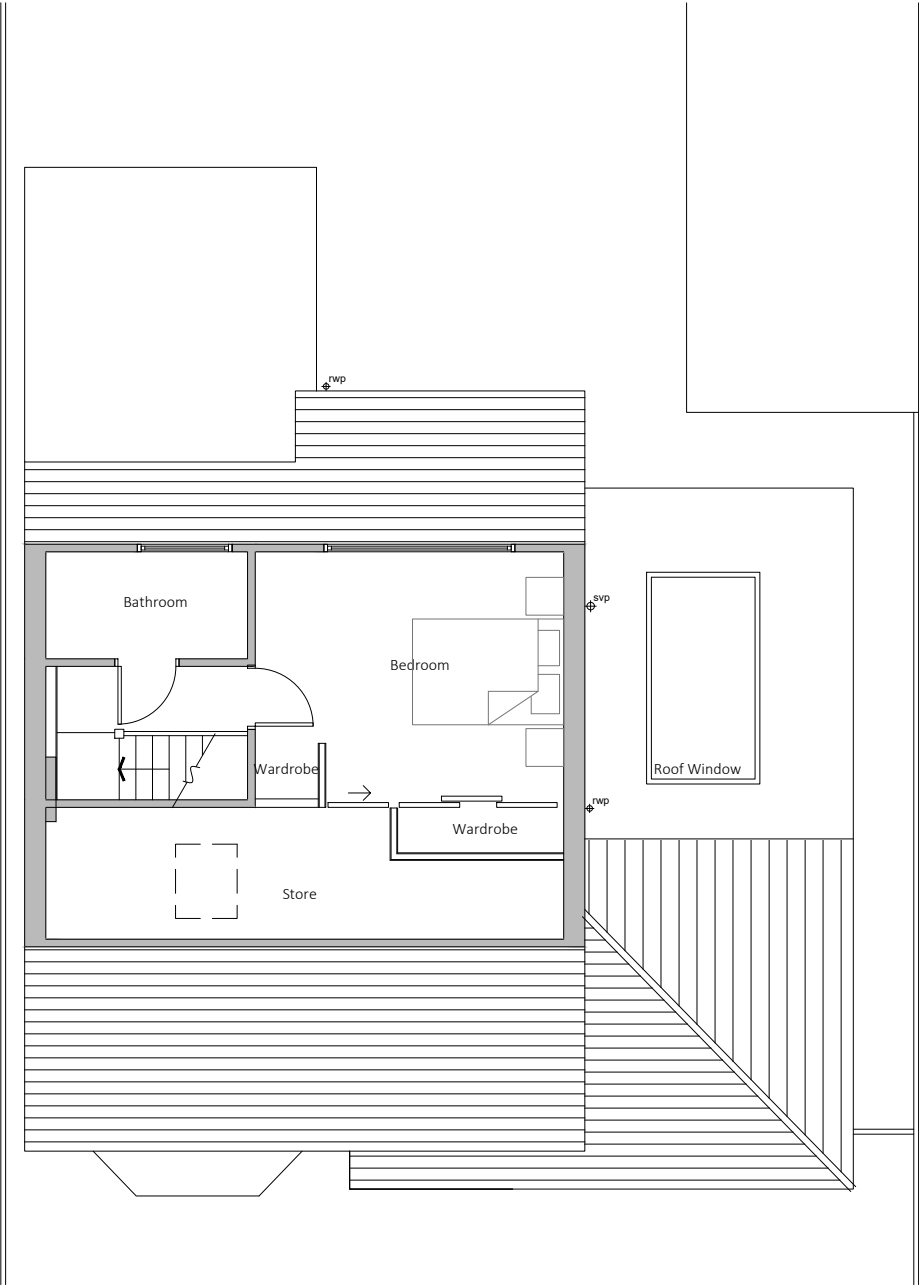

Existing drainage to be checked before construction commences and Architect informed of discrepancies from plans.

Contractors must check all dimensions on site and discrepancies to be reported immediately to the Architect before proceeding.

Assumed direction of joists marked on plan. Contractor must inspect the building prior to site start and inform Architect of any discrepancies prior to site start.

All new timber sizes to be checked and approved by building control prior to site start.

Dashed line indicates steel beam.

Hatched area indicates existing walls.



|                                        |                |
|----------------------------------------|----------------|
| Project: 588 Wilmslow Road<br>Didsbury |                |
| Drawing: Loft Floor Plan               |                |
| Project Ref: 20/062                    | Drawing No: 06 |
| Scale: 1:100                           |                |
| Drawn: IG                              | Revision: /    |
| Date: Oct 2020                         |                |




Front Elevation



Rear Elevation



Side Elevation

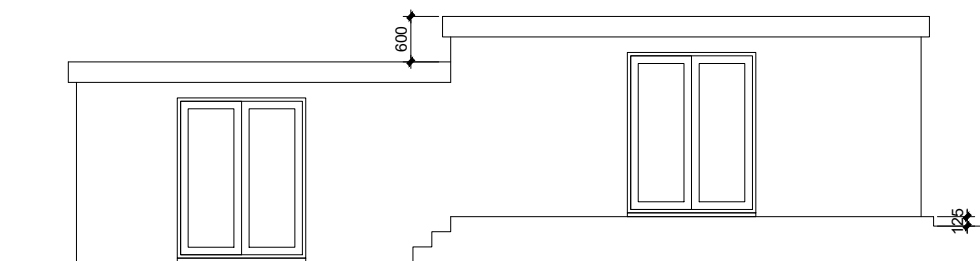

Garden Building Elevation

Existing drainage to be checked before construction commences and Architect informed of discrepancies from plans.

Contractors must check all dimensions on site and discrepancies to be reported immediately to the Architect before proceeding.

Assumed direction of joists marked on plan. Contractor must inspect the building prior to site start and inform Architect of any discrepancies prior to site start.


All new timber sizes to be checked and approved by building control prior to site start.

**blu room**  
architecture

Project: 588 Wilmslow Road  
Didsbury

Drawing: Proposed Elevations

|                     |                |
|---------------------|----------------|
| Project Ref: 20/062 | Drawing No: 07 |
| Scale: 1:100        |                |
| Drawn: IG           | Revision: /    |
| Date: Oct 2020      |                |

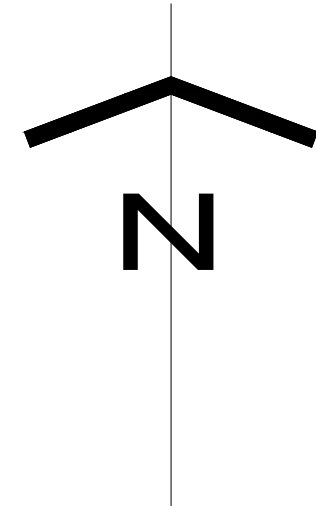

Existing drainage to be checked before construction commences and Architect informed of discrepancies from plans.

Contractors must check all dimensions on site and discrepancies to be reported immediately to the Architect before proceeding.

Assumed direction of joists marked on plan. Contractor must inspect the building prior to site start and inform Architect of any discrepancies prior to site start.

All new timber sizes to be checked and approved by building control prior to site start.

**blu room**  
architecture

|                                        |                |
|----------------------------------------|----------------|
| Project: 588 Wilmslow Road<br>Didsbury |                |
| Drawing: Location Plan                 |                |
| Project Ref: 20/062                    | Drawing No: 08 |
| Scale: 1:1250                          |                |
| Drawn: IG                              | Revision: /    |
| Date: Oct 2020                         |                |

THIS DRAWING IS COPYRIGHT: CONTRACTORS MUST CHECK ALL DIMENSIONS ON SITE, ONLY FIGURED DIMENSIONS ARE TO BE WORKED FROM. DISCREPANCIES MUST BE REPORTED IMMEDIATELY TO THE ARCHITECTS BEFORE PROCEEDING.