


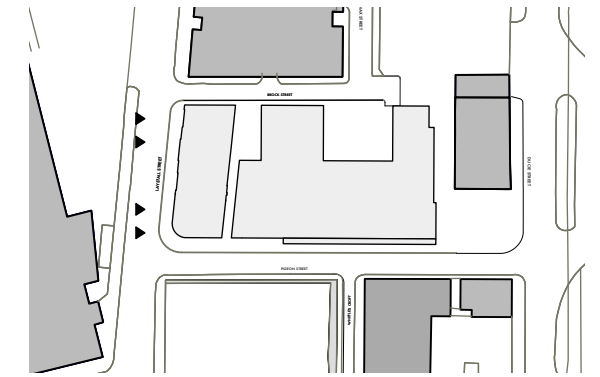

KEY SITE PLAN



PROPOSED NORTH ELEVATION

1:200 @ A3

OMI Architects

PROJECT Laystall St
DATE SEPT' 20
SCALE 1:200
DWG No. 1383 / L 0062

PROPOSED ELEVATION
NORTH (LAYSTALL STREET)