
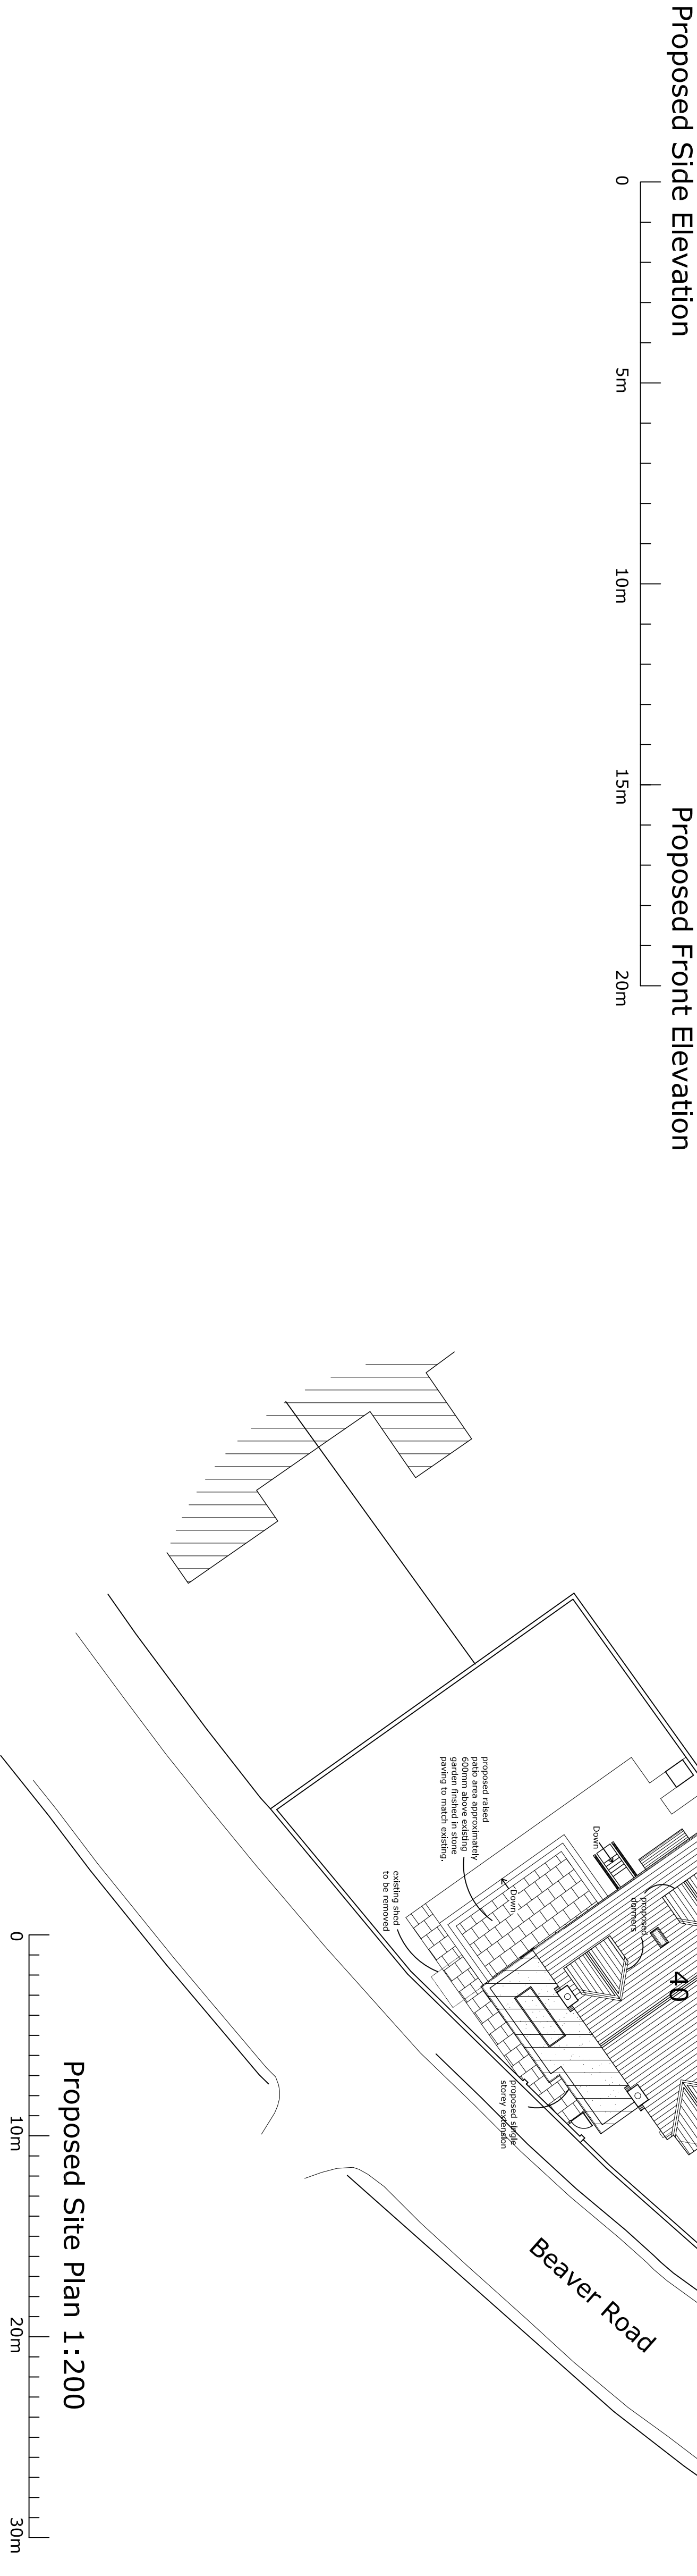


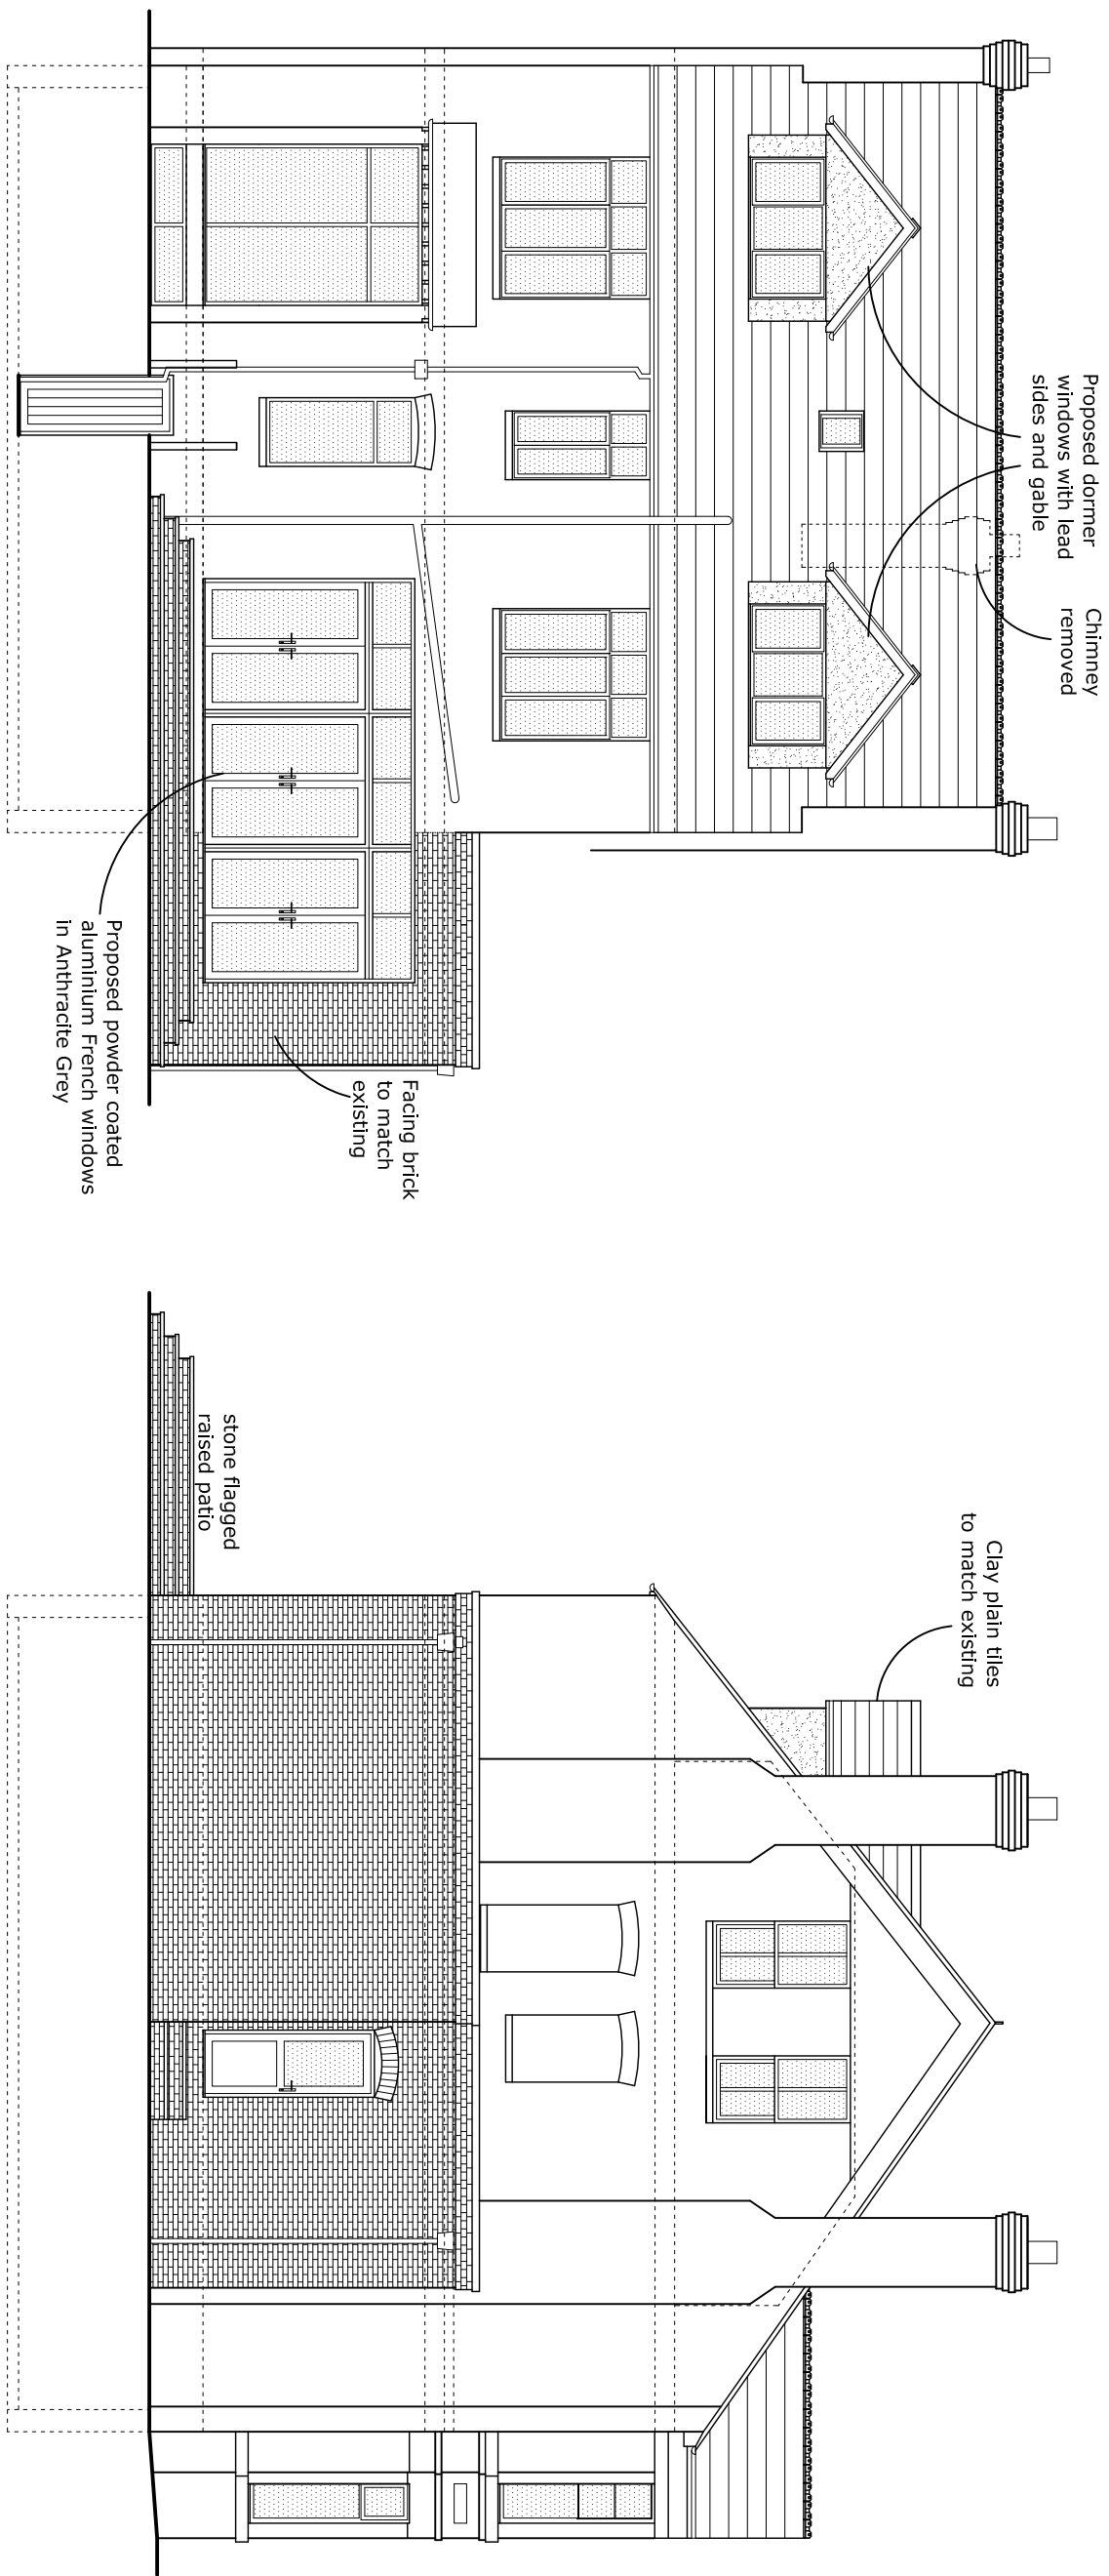

- Revision:
- i 13-03-21 SB Scheme amended
 - ii 22-03-21 SB Materials added
 - iii 06-04-21 SB Elevations amended

Title: Proposed Elevations and Site Plan 40 Belfield Road, Didsbury, M20 6BH			
Client: Mr & Mrs J. Rogers		Drawing number: 0888-04	
Scale: 1:100,1:200@A1		Revision: iii	
Date: 04/03/21	Drawn by: JC		

G & S
DESIGN LTD

2 Lady Anne Court, Wheelock Street,
Middlewich, Cheshire CW10 9AG
Telephone 01606 834020