


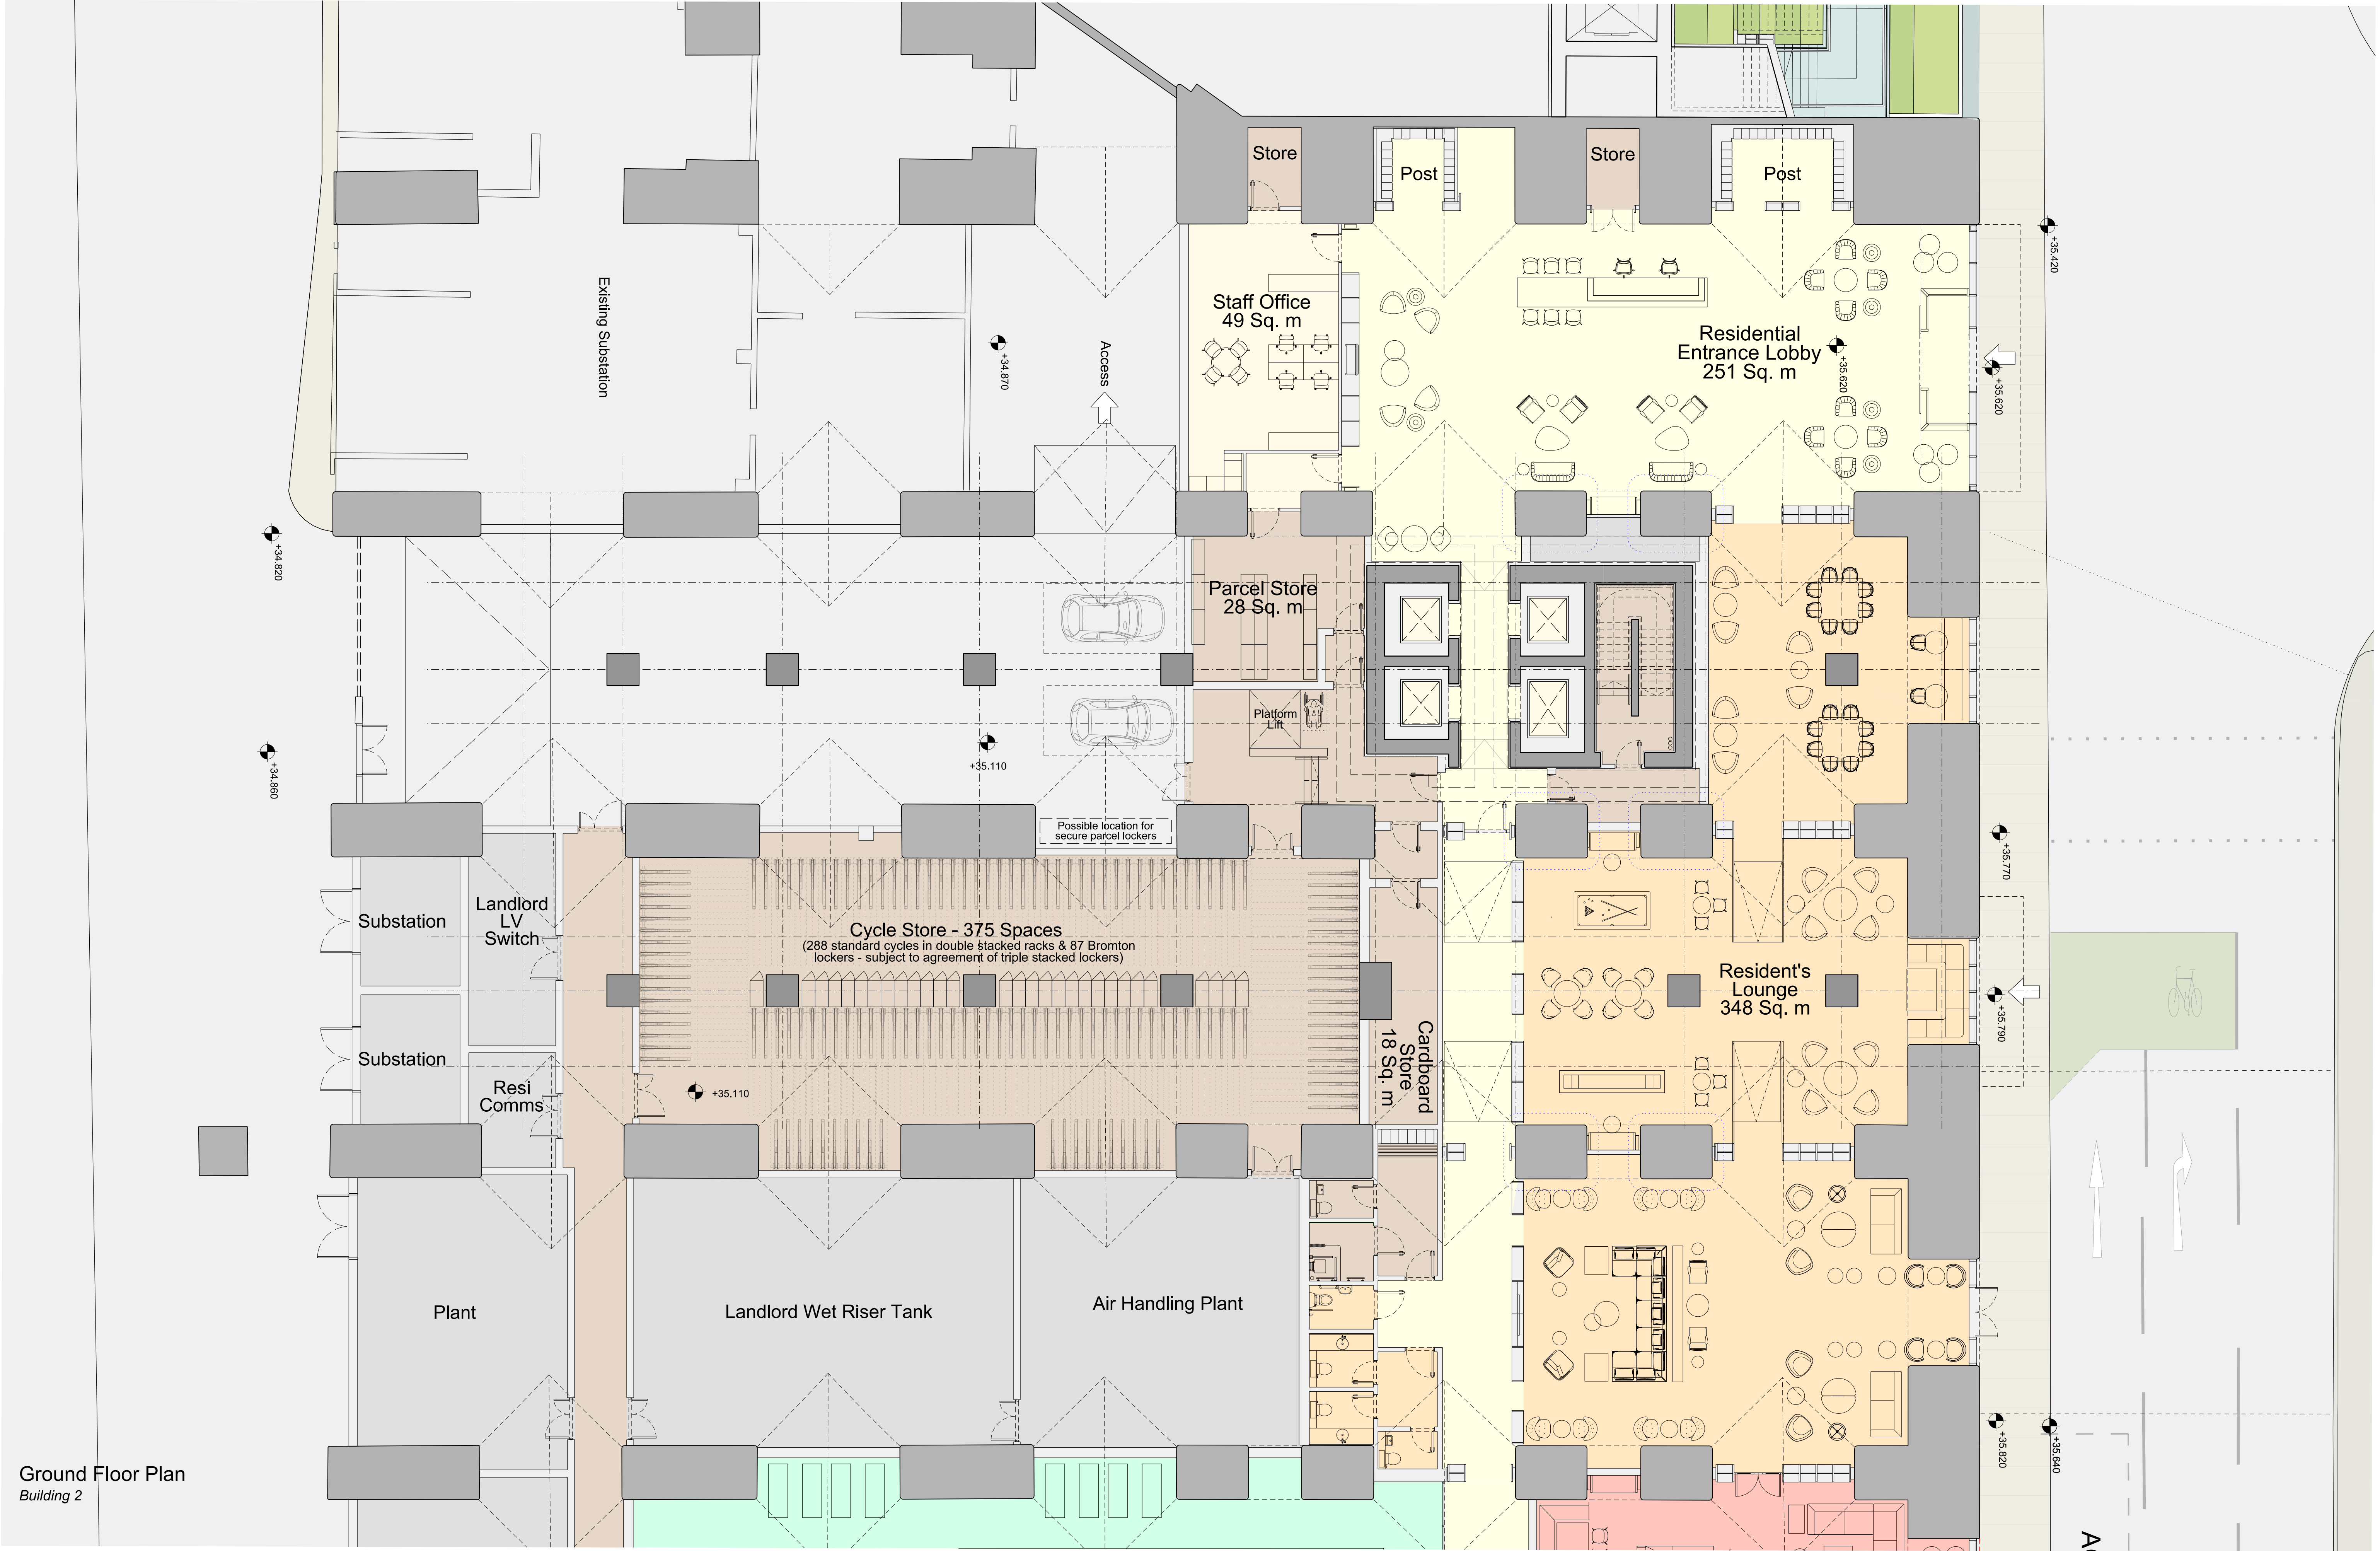

Ground Floor Plan
Building 2

This drawing is copyright
Do not scale off dimensions.
All dimensions to be checked on site by contractor.
Contractor to report any dimensional discrepancies,
errors or omissions prior to commencing on site.

0m 2.5m 5m 10m

Rev	Date	Description	Rev	Date	Description	Rev	Date	Description
00	17-03-2017	Planning Issue						
01	30-04-2020	Minor Material Amendment Application						
02	29-05-2020	Minor Material Amendment Application						
03	15-12-2020	Non-Material Amendment Application						

North

Project Title
Former Bauer Millet Site

Drawing Title
Building 2 - Ground Floor Plan

Status	Scale	Date	Job No	Drawing No	Revision
Planning	1:200 @ A3 1:100 @ A1	March 2017	10053	10053-B2-A-B5D9-G200-P-00-001	03

simpsonhaugh

MANCHESTER
Riverside, 4 Commercial St
Manchester M16 4RD
+44 (0)161 835 2345
www.simpsonhaugh.com

LONDON
34 Roberts Place
London EC1R 6BB
+44 (0)20 7549 4900
mail@simpsonhaugh.com

© SimpsonHaugh 2017