



100mm

50mm

10mm

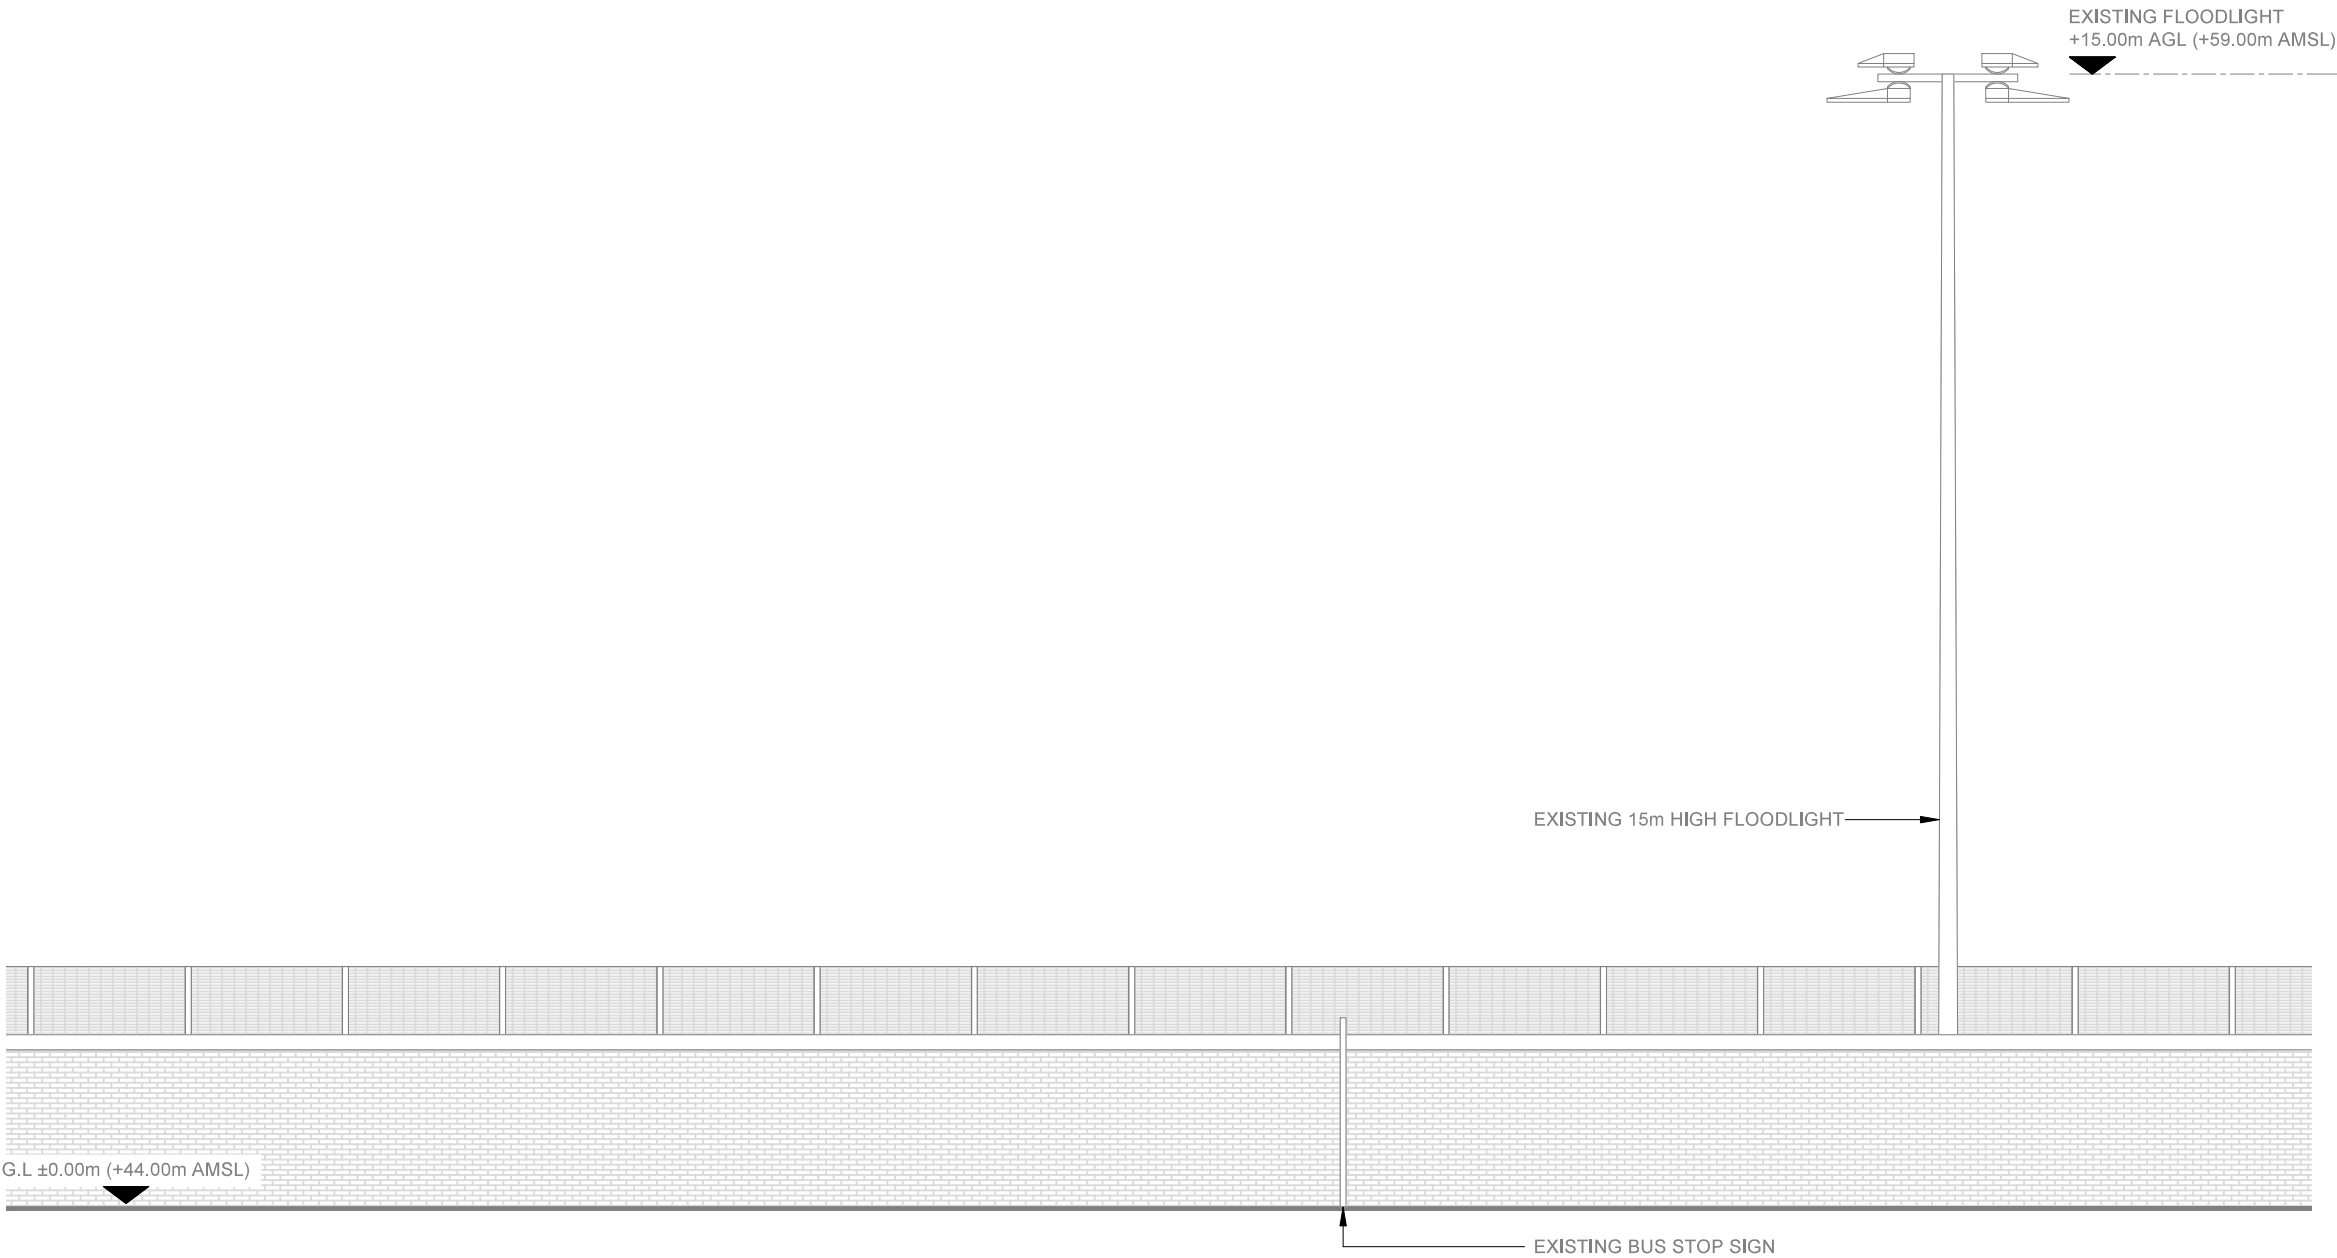

EXISTING ELEVATION A

 

- NOTES:
- ALL DIMENSIONS IN MM UNLESS OTHERWISE NOTED.

REV	MODIFICATION	BY	CH	DATE
C	Site Plan Landscape Note Revised	MD	GBC	01.12.20
B	Site Location Plan Updated	MD	GBC	26.11.20
A	Issued for Planning	MF	RWB	29.10.20



Hutchison 3G UK Limited
Star House, 20 Grenfell Road
Maidenhead, SL6 1EH
Tel: 01628 765 000
Fax: 01628 765 001

H3G Base Station Information line:
0845 6043000
Available 8am-8pm Monday to Friday

Design Consultant & Principal Contractor:



Site Name: MOSELEY ROAD

3UK Cell ID: MAN13702

Address: MOSELEY ROAD
FALLOWFIELD
MANCHESTER
M14 6PA

Title: 150 EXISTING SITE ELEVATION

Project: H3G UNILATERAL SW

Purpose of Issue: PLANNING

Site ID: -

Drawing No: MAN13702_PLANNING_REV_C

Issue: C