

Planning Submission

28.12.2009

SH

DATE

drawn

checked

DRAWING STATUS

P-PLANNING

T-TENDER

C-CONSTRUCTION

R-RECORD

PLANNING

Ibelin Architecture

59 Kensington Road // Chorton // Manchester // M21 9WU // T: 07788 512 588 // E: info@ibelin.co.uk // W: www.ibelin.co.uk

Client:

Mr. K. & Mrs. C. Luckham

Job:

7 Hampton Road,
Chorton,
Manchester. M21 9LA.

Title:

Site Plan - Existing

Scale:

1:100 @ A2

Job Number

2009

Drawing Number

002

Issue

P

GENERAL NOTES



1. Dimensions must not be scaled from this drawing. Any discrepancies are to be discussed with Ibelin Architecture.

2. Ibelin Architecture is to be notified of any discrepancies in writing.


3. All dimensions are in millimetres unless otherwise stated.

4. All dimensions should be verified on site before commencement of any work.

5. Copyright to remain the property of Ibelin Architecture in accordance with the Copyright, Designs and Patents Act 1988.

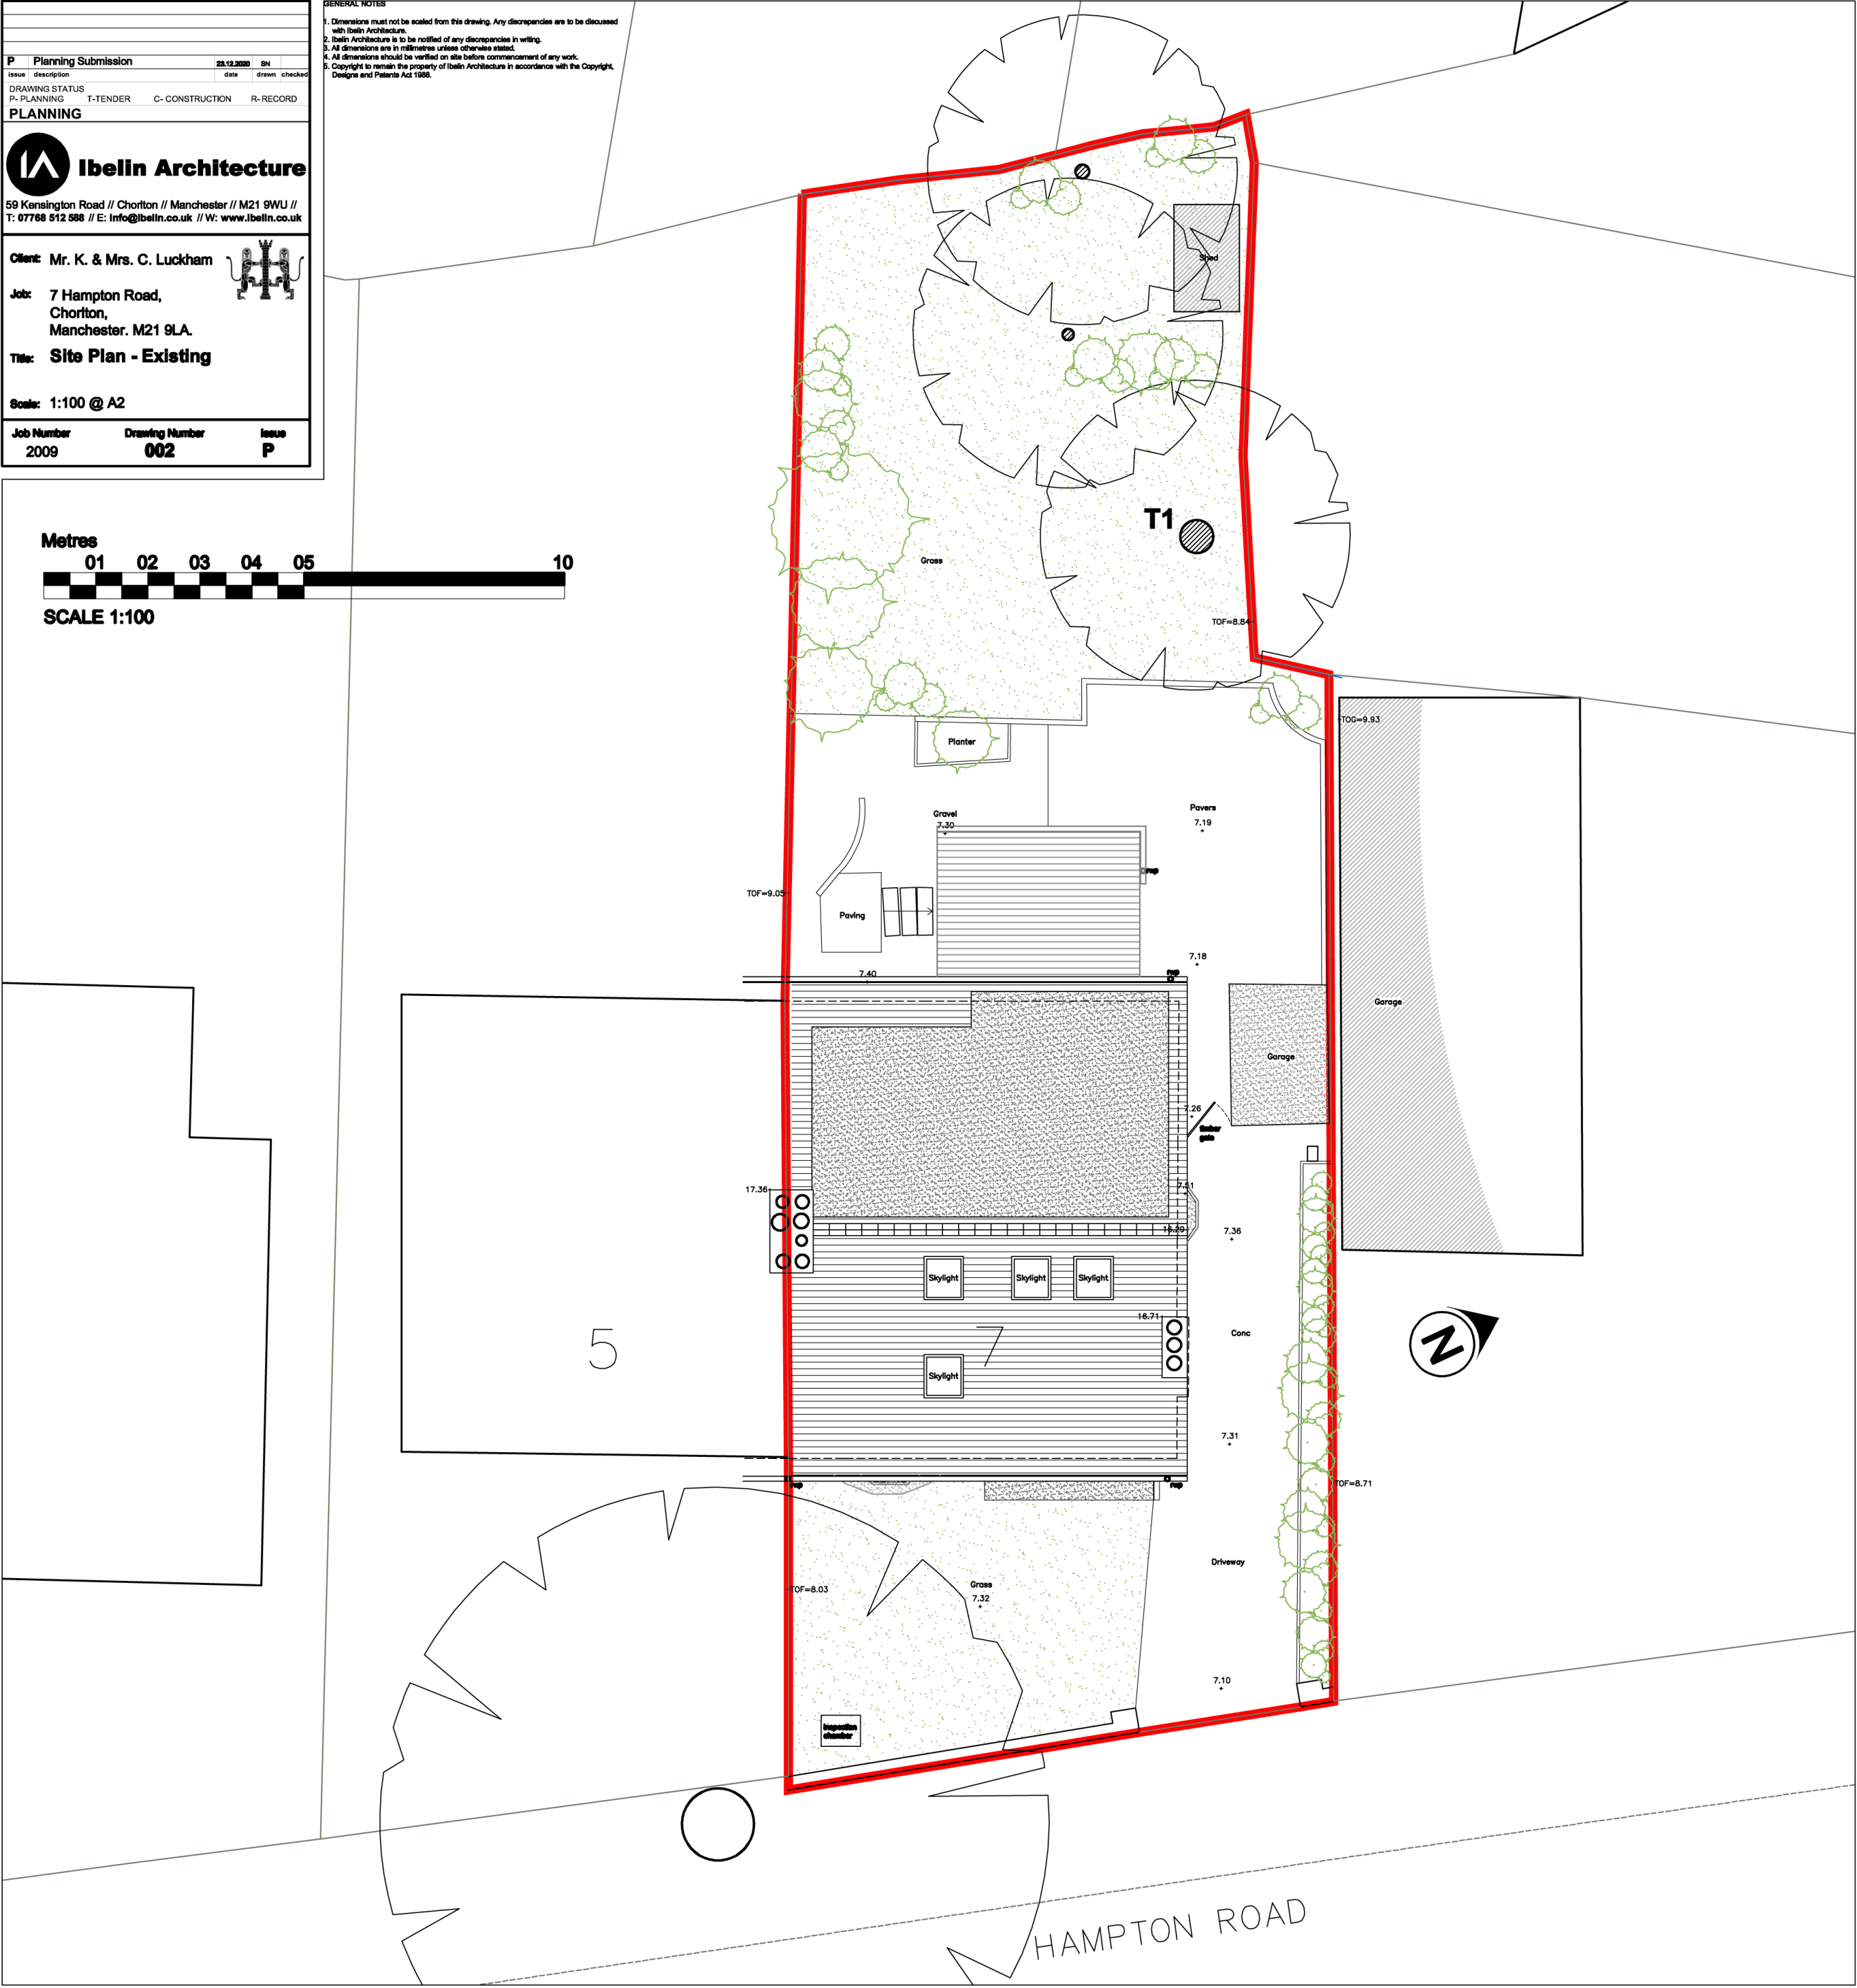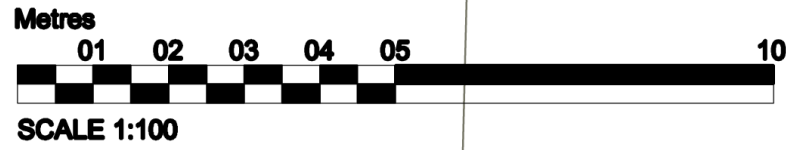

Site Plan - Existing scale 1:100 @ A2

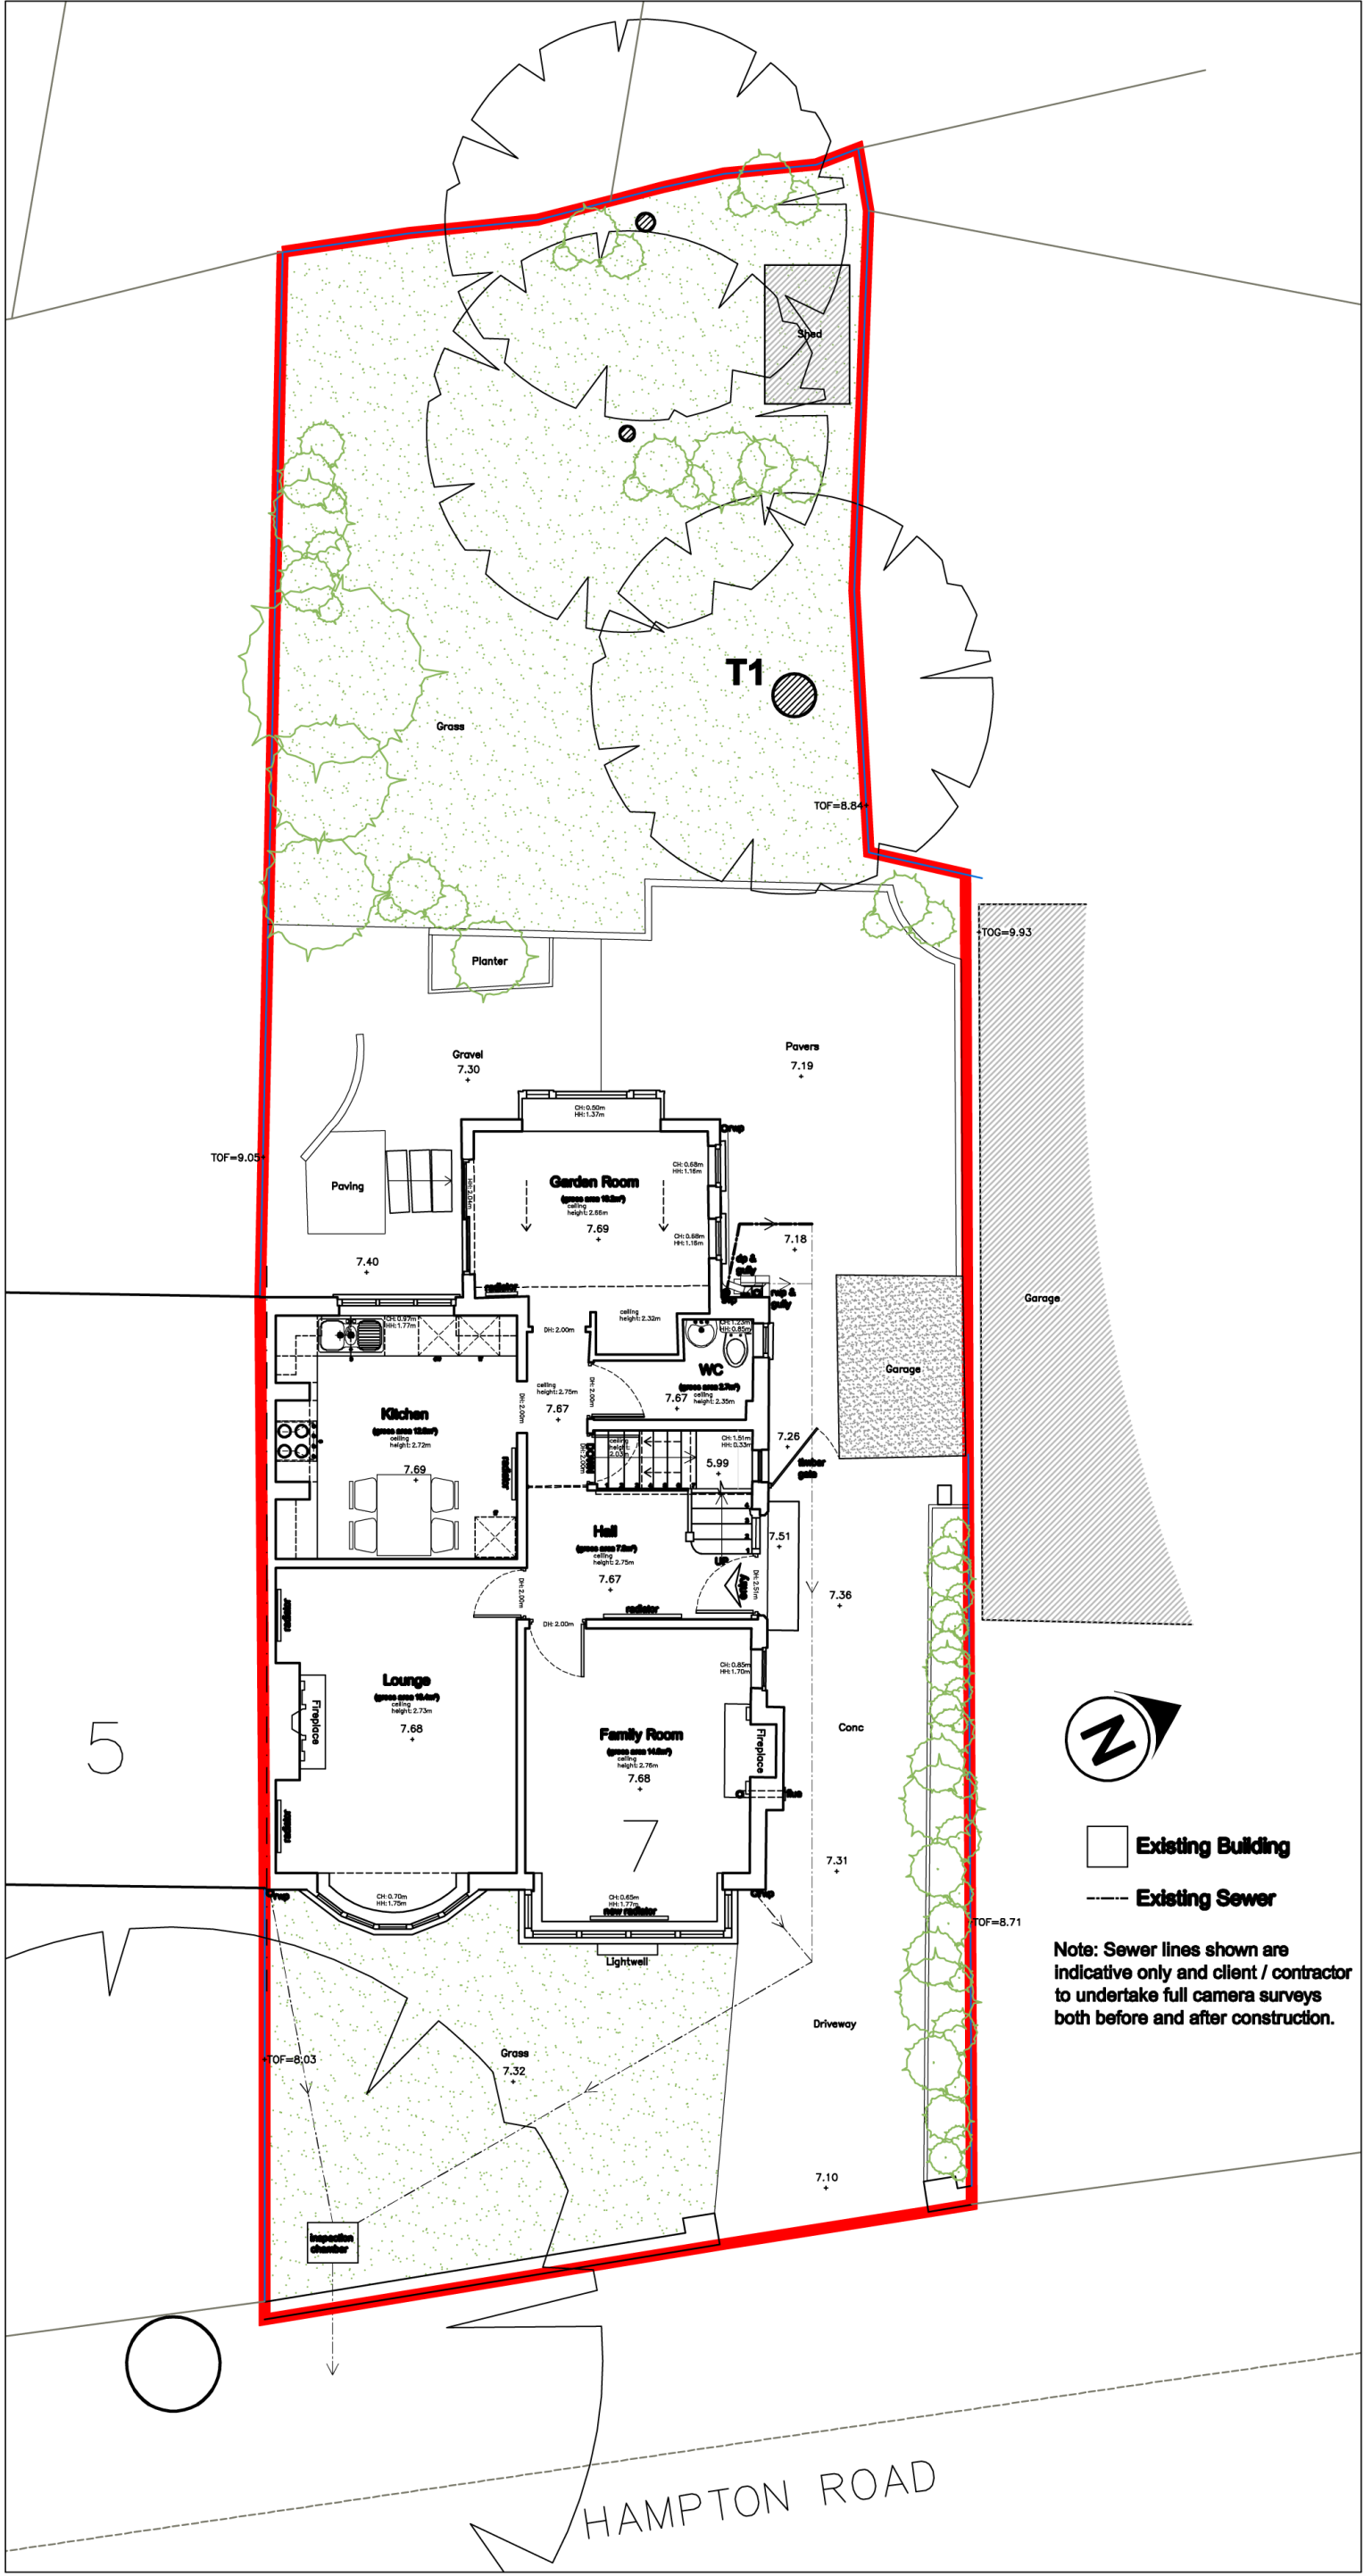

Ground Floor Plan in Context - Existing scale 1:100 @ A2