


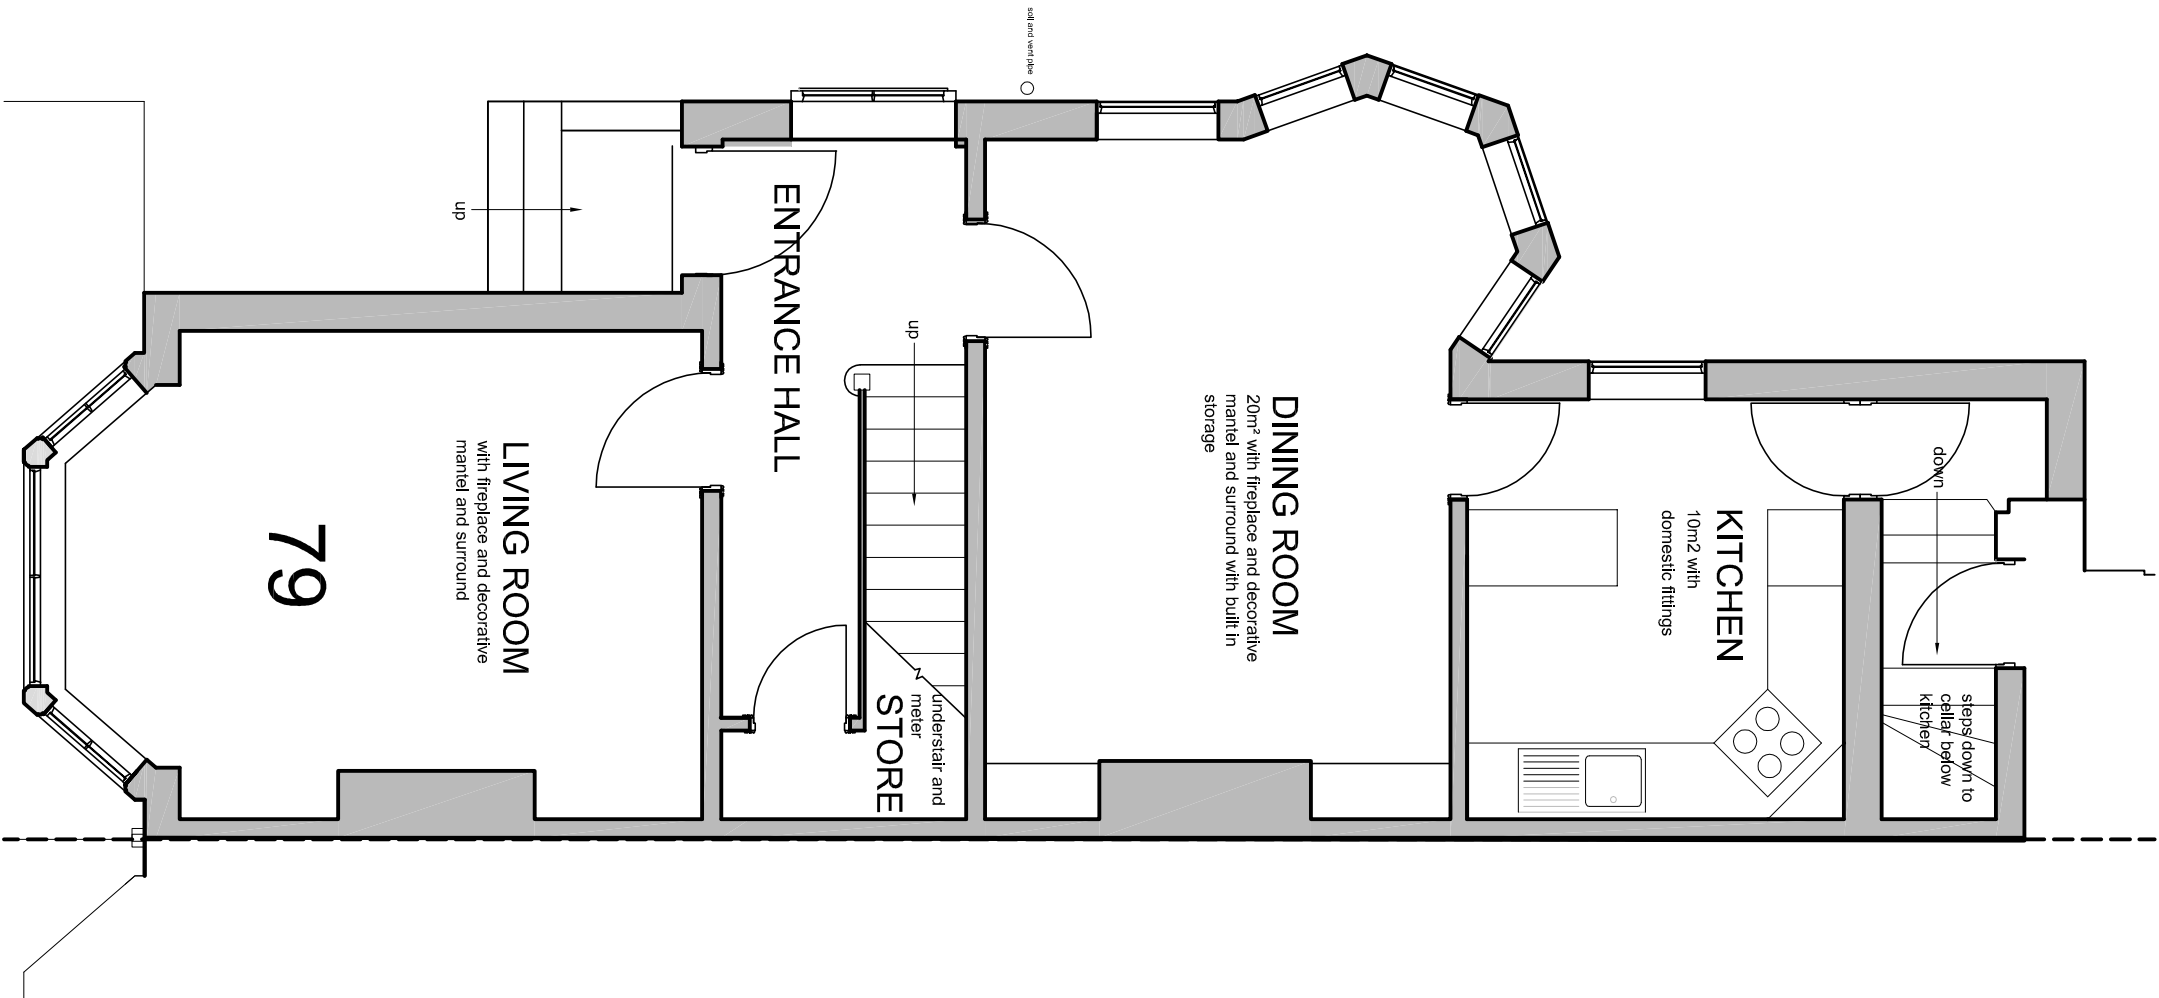

rev	date	by	description

Two Storey Extension
79 Ashley Lane
Moston
Manchester

client
NEXT STEPS

dwg no.	rev.	date	
5169 / 22			
scales	drawn	checked	
NTS (1:60)			

subject
EXISTING
GROUND FLOOR PLAN