



Copyright of this drawing is vested in BDM Architectural and it must not be copied or reproduced without written consent. Flipped dimensions only are to be taken from this drawing. DO NOT SCALE OFF THIS DRAWING. ***** IF IN DOUBT ASK

AA contractors must only use the size and be responsible for taking and checking all dimensions relative to their work. BDM architectural size is the architect's view. Any variation between drawings and site conditions.


Electronic data/drawing issues as read only, and should not be interpreted for measurement. AA dimensions and levels should be read only, from those values shown in text on the drawings.

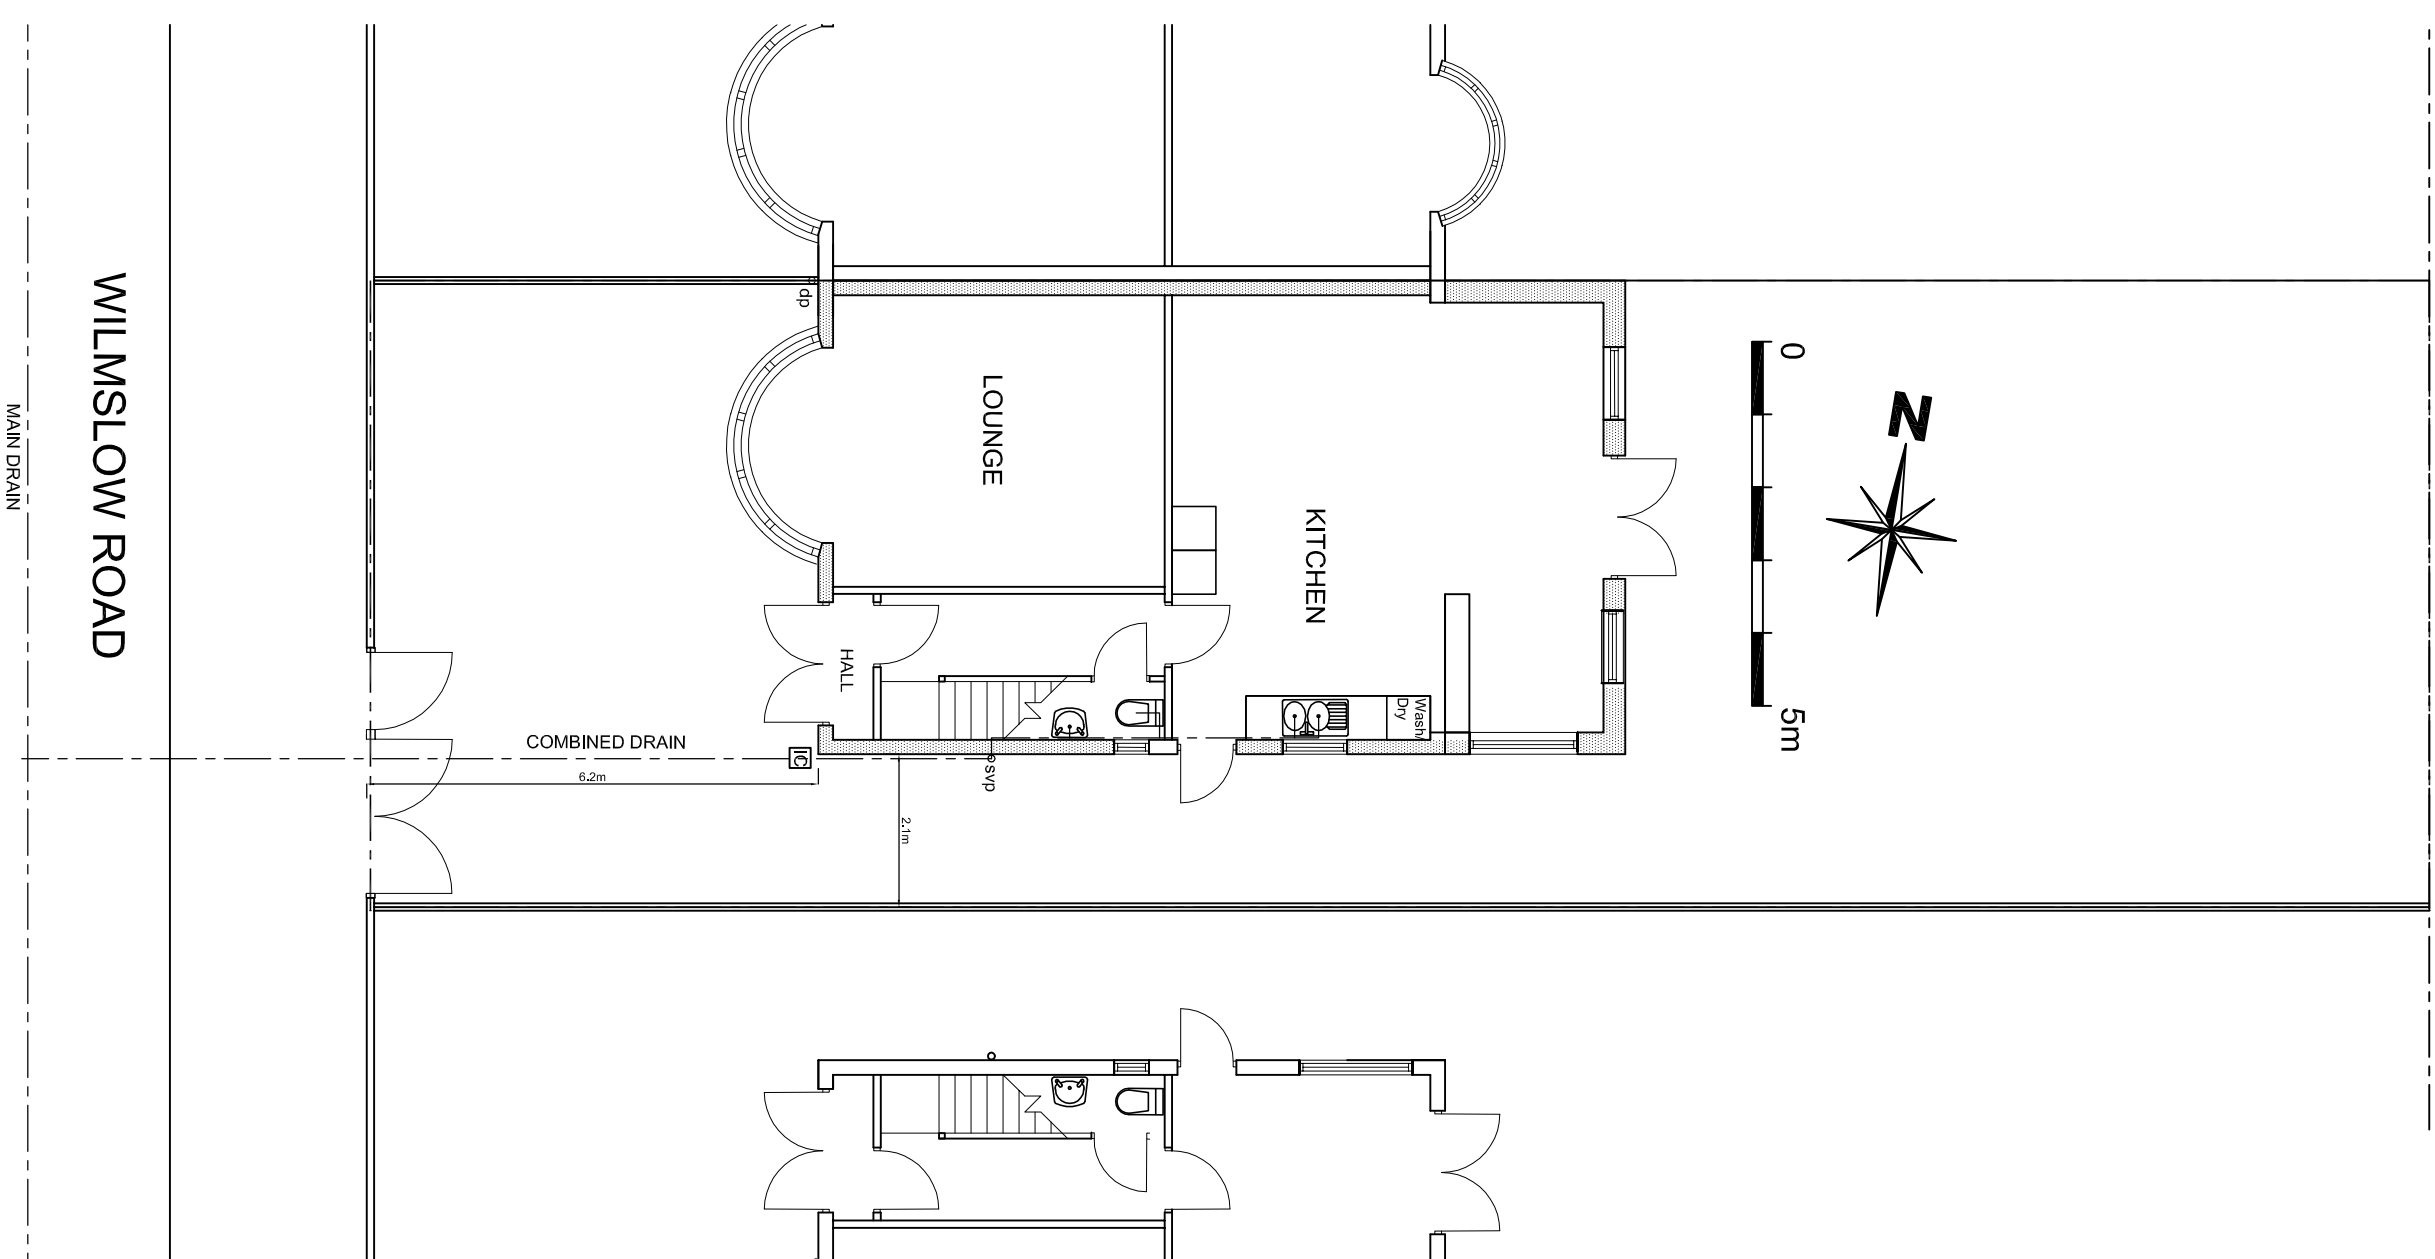

EXISTING SITE PLAN
SCALE 1:100 @A1

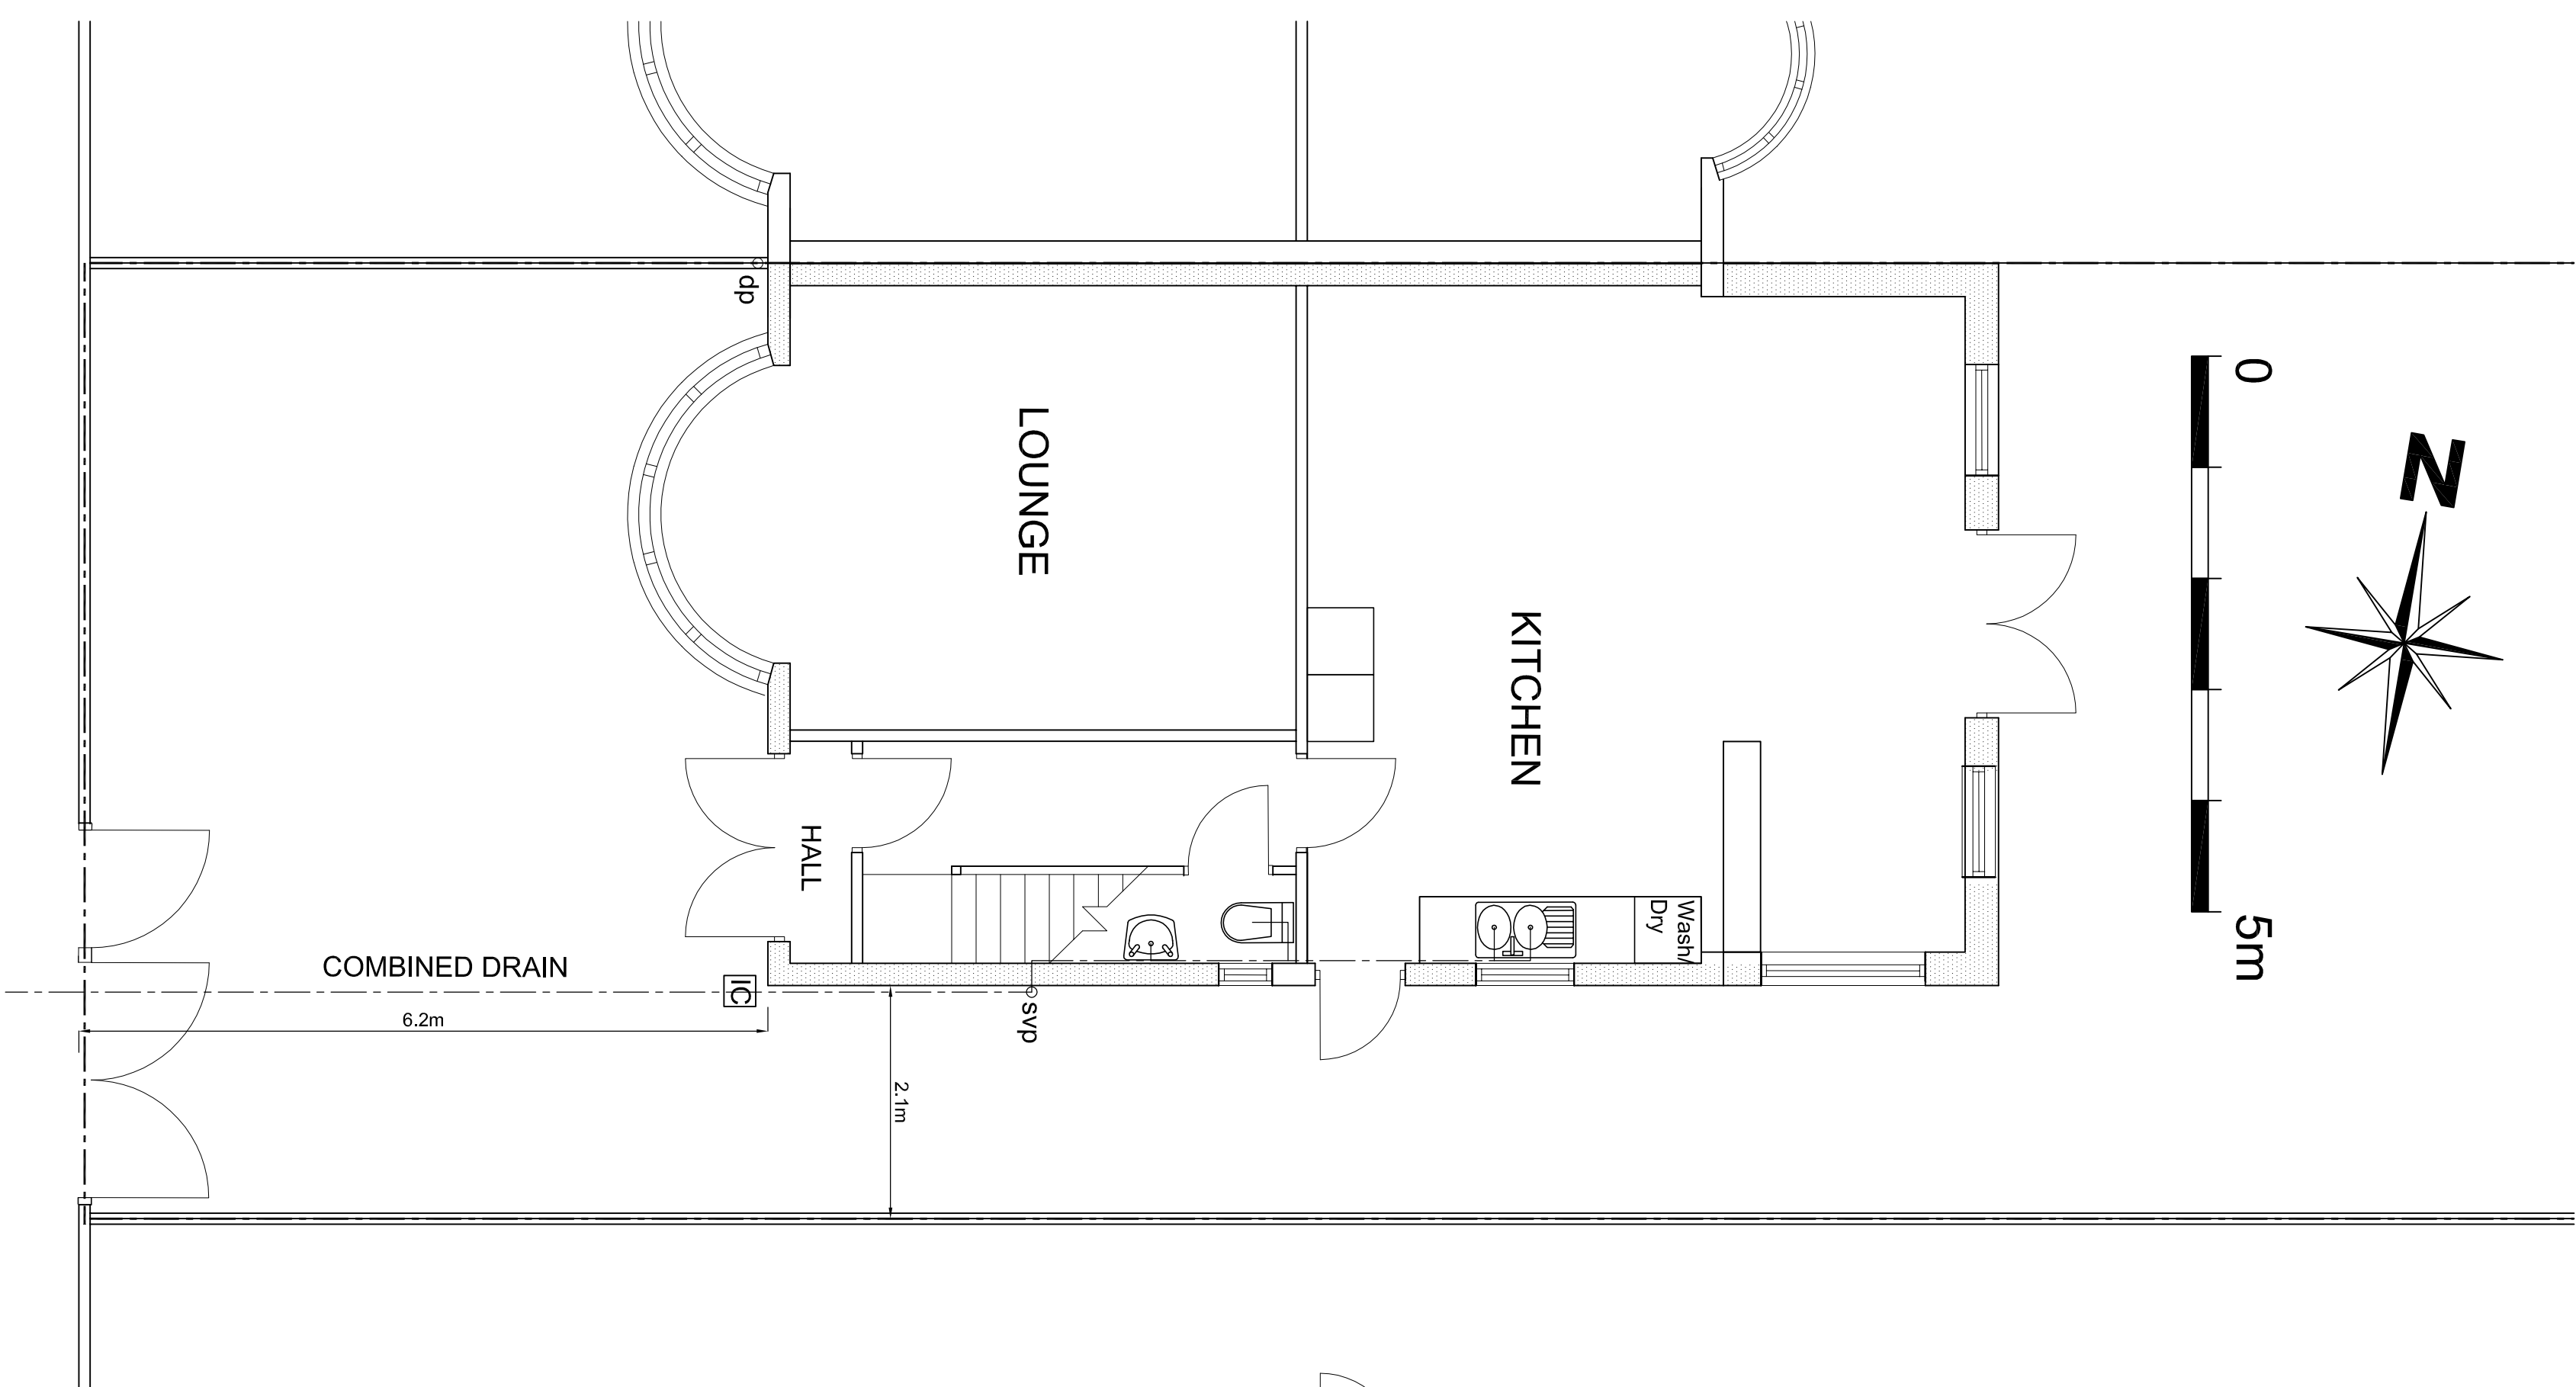

EXISTING GROUND FLOOR PLAN
SCALE 1:50 @A1

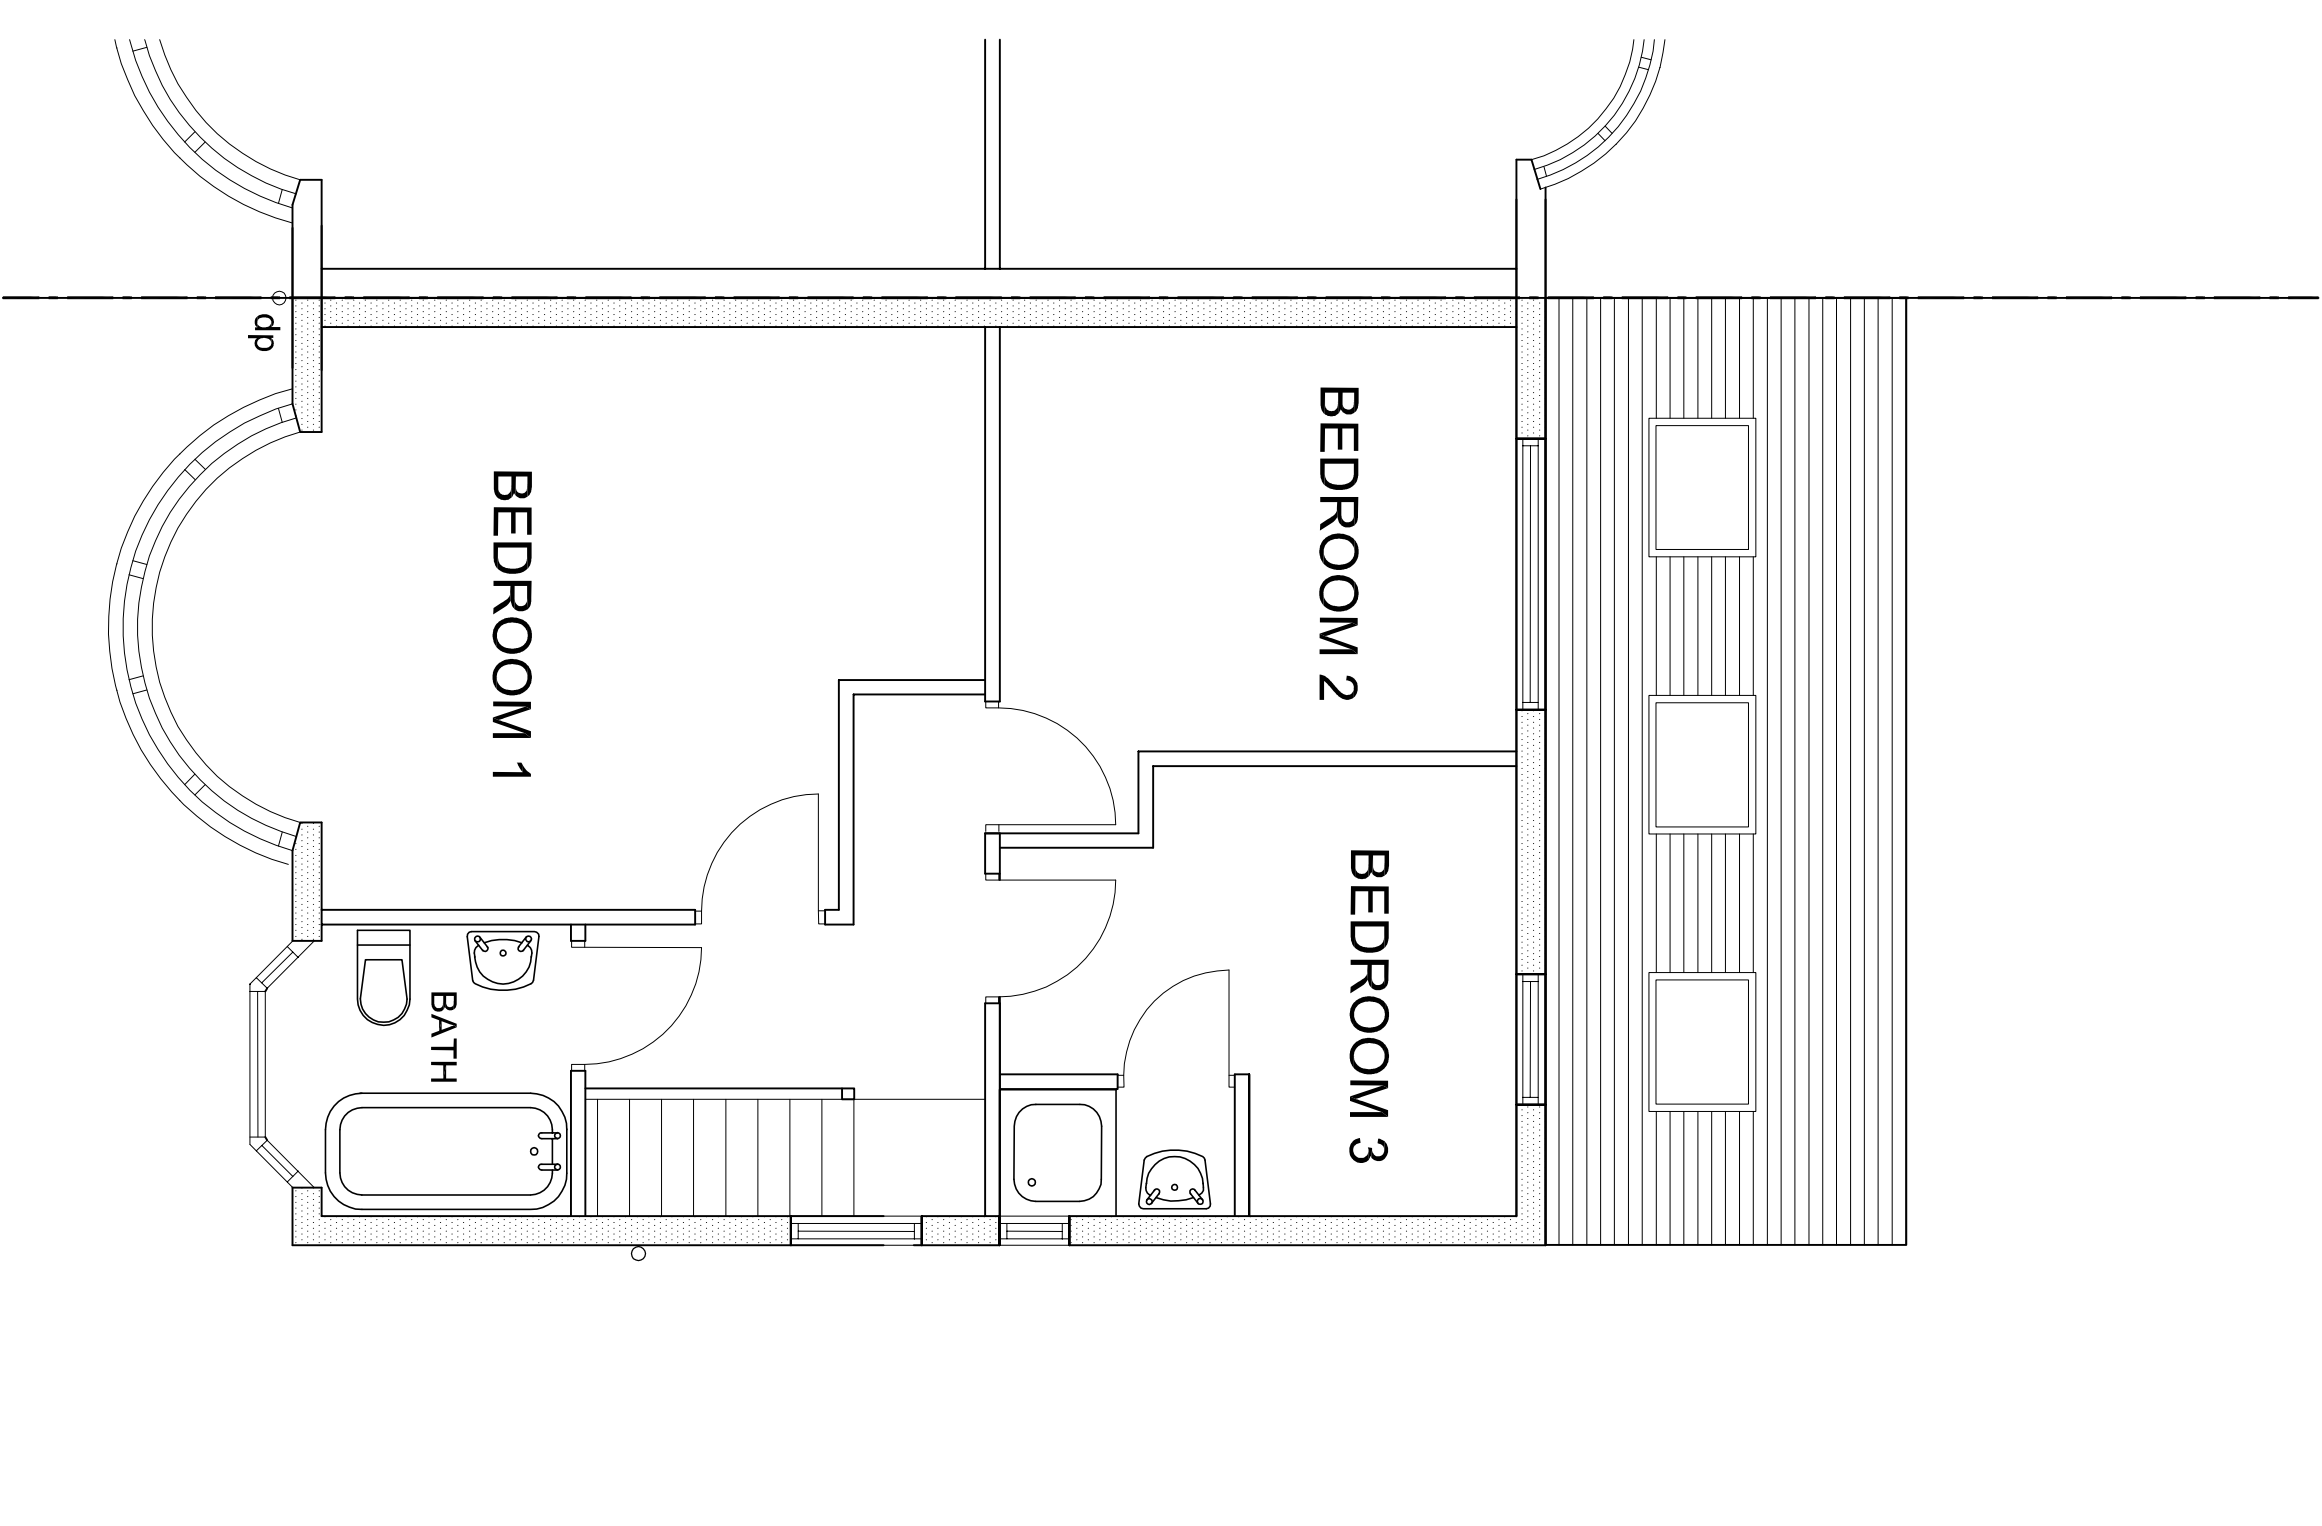

EXISTING FIRST FLOOR PLAN
SCALE 1:50 @A1

REV:	DATE:	DETAILS:
------	-------	----------

BM ARCHITECTURAL SERVICES
128 GLOSSOP ROAD,
MARPLE BRIDGE,
STOCKPORT SK6 5EL
Tel: 07415 49300

email: benjamin.maguire10@gmail.com

PROJECT: PROPOSED SIDE EXTENSION AT
633 WILMSLOW ROAD,
WATKINSON M20 6DF

TITLE: **EXISTING LAYOUT-SITEPLAN AND PLANS**

CLIENT: MRS. CHARLOTTE RIMMER AND FAMILY

SCALE : 1:100, 1:50 @A1 DATE: 02/ 2021 DRAWN: BM

STATUS: **PLANNING**

DRAWING NO: BM0221/WILMS/PL1 REV: