
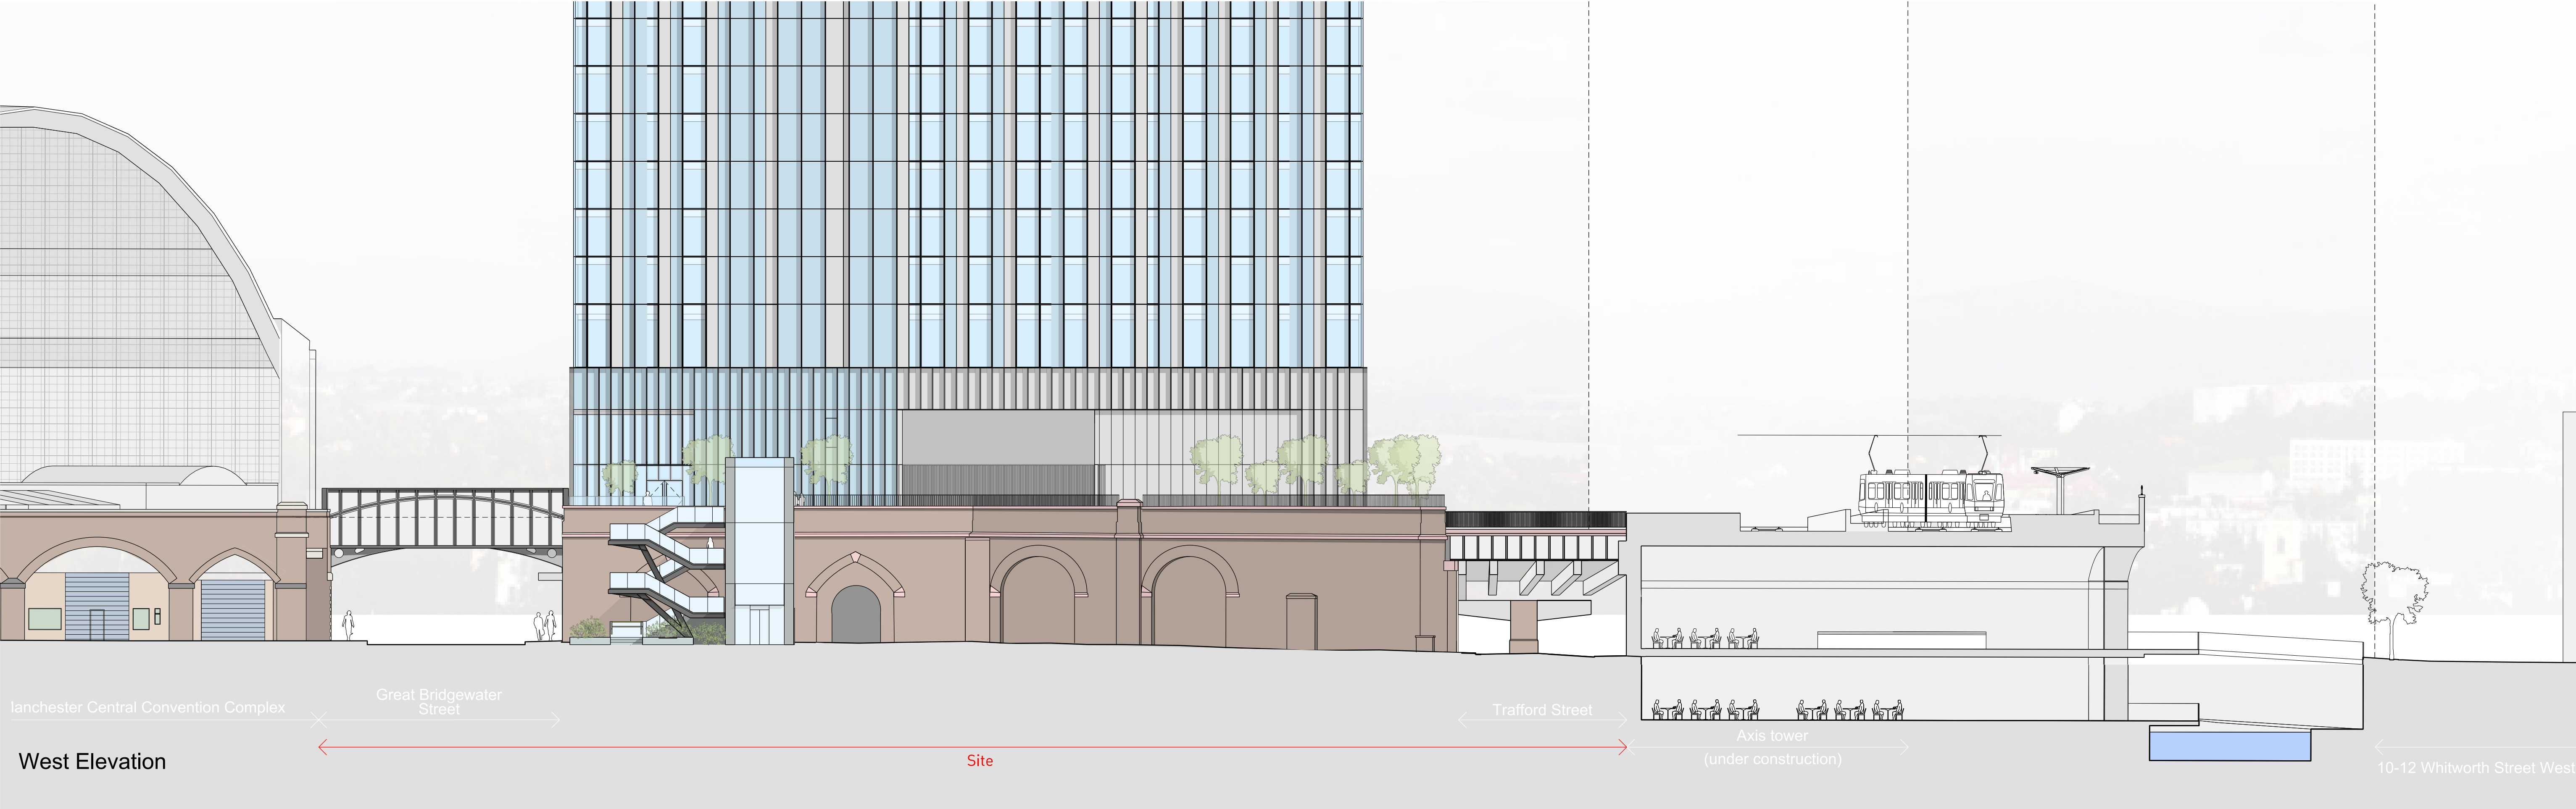


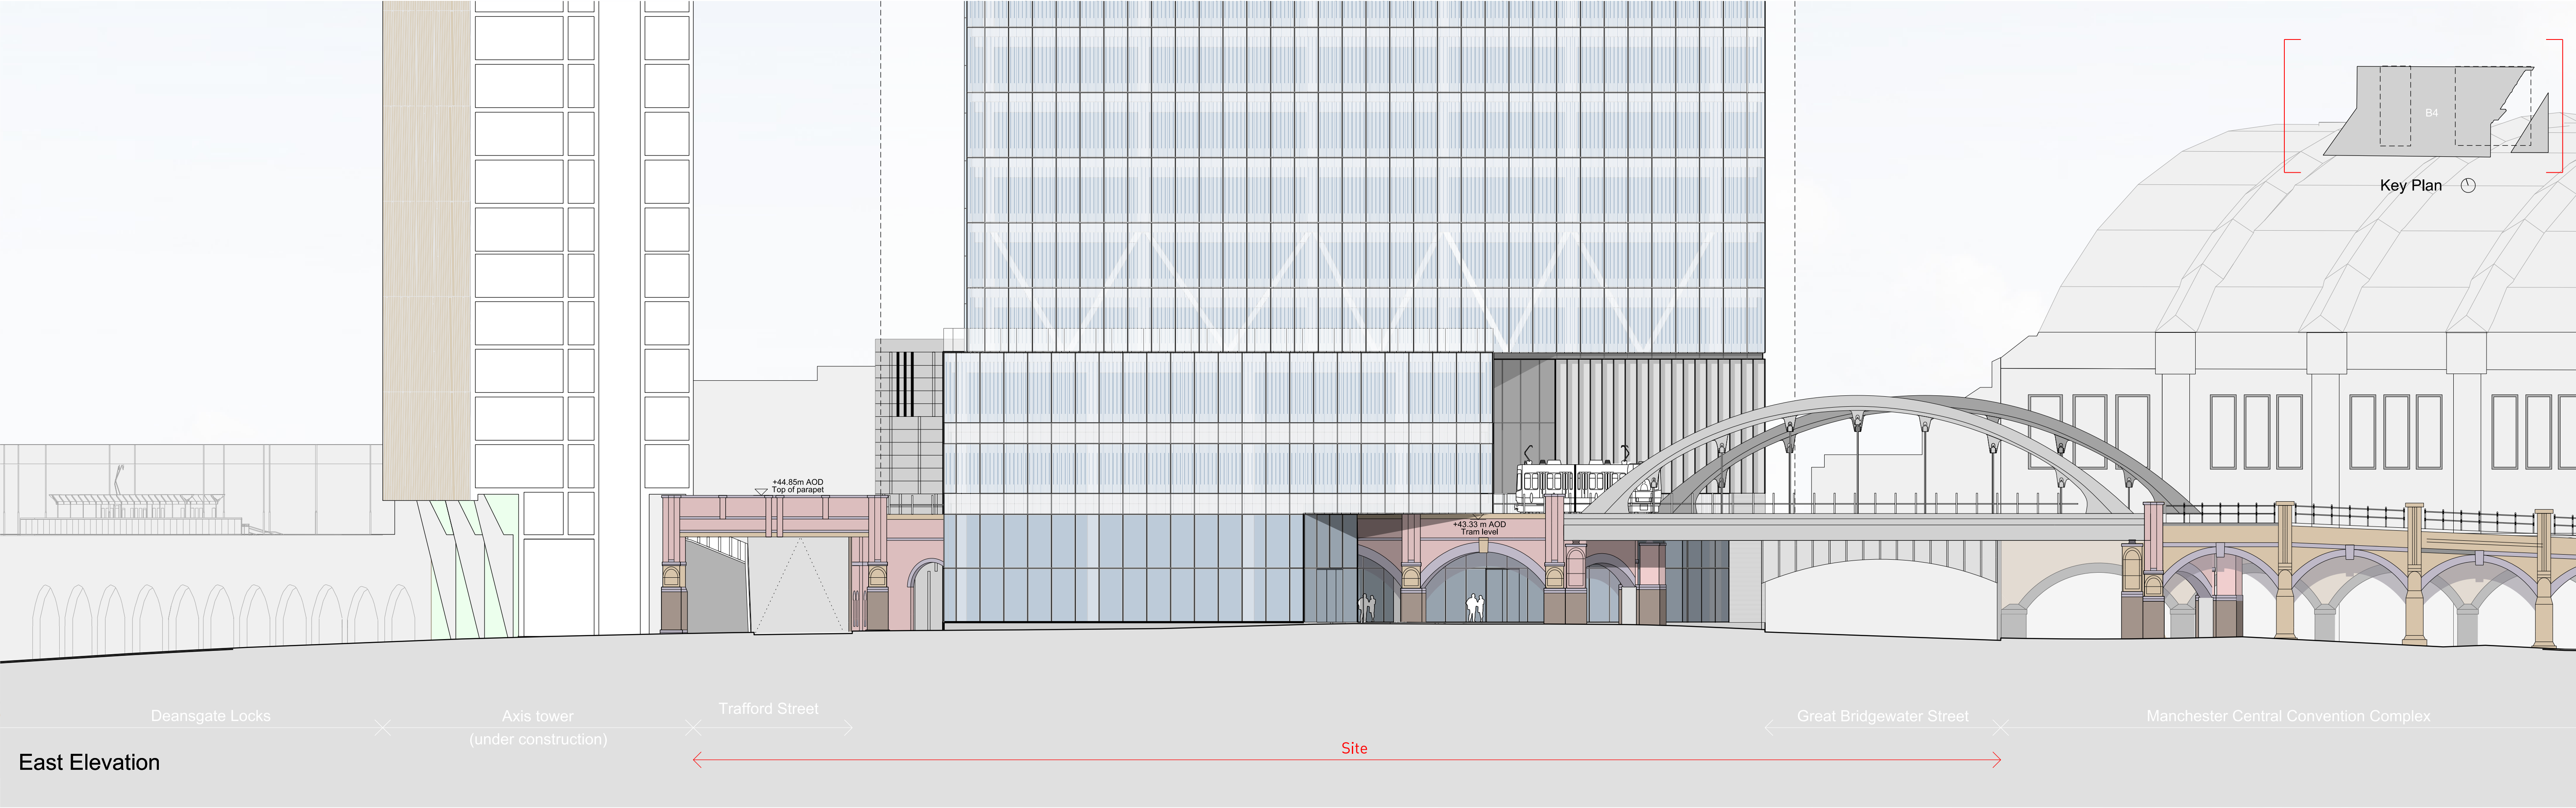

This drawing is copyright Do not scale off dimensions. All dimensions to be checked on site by contractor. Contractor to report any dimensional discrepancies, errors or omissions prior to commencing on site.	Rev	Date	Description	Rev	Date	Description	Rev	Date	Description	North	Project Title Former Bauer Millet Site Drawing Title Building 4- Proposed East Elevation Proposed West Elevation	Status		Planning		MANCHESTER Riverside, 4 Commercial St Manchester M16 8RD +44 (0)161 835 2345 www.simpsonhaugh.com LONDON 244 Roberts Place London EC1R 8BB +44 (0)20 7549 4900 mail@smpsonhaugh.com	
	00	17-03-2017	Planning Issue									Scale	1:400 @ A3 / 1:200 @ A1	Date	March 2017		
	01	30-04-2020	Minor Material Amendment Application														
	02	29-05-2020	Minor Material Amendment Application														
	03	12-06-2020	Minor Material Amendment Application														
	04	15-12-2020	Non-Material Amendment Application														
												Job No	10053	Drawing No	10053-B4-A-B5D9-G200-E-EW-001	Revision	04